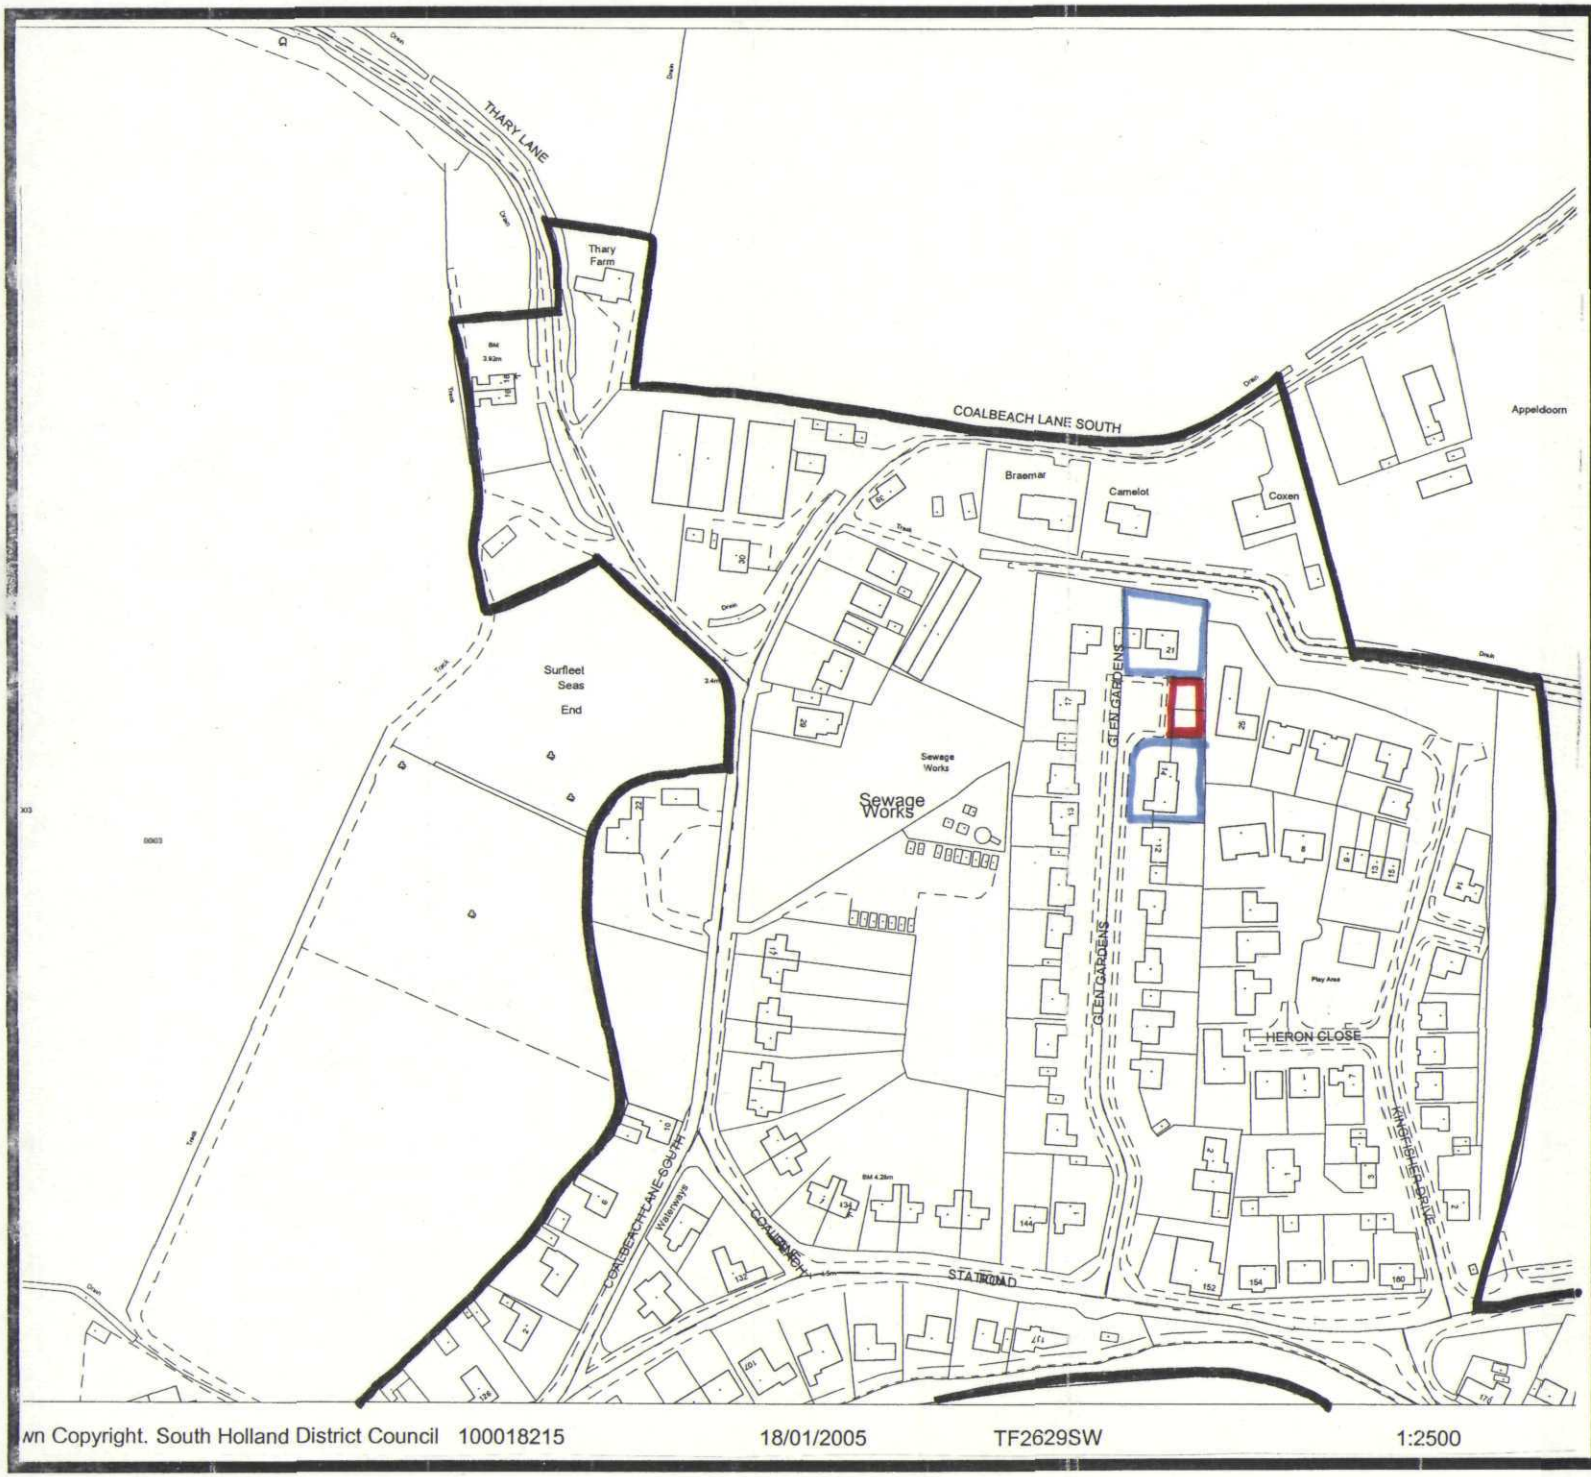


wn Copyright. South Holland District Council 100018215 18/01/2005 TF2629SW 1:2500

South Holland District Council

Planning & Development

Appeal by

Mr N Williams &
Mr R Revell

- Appeal Site
- Development Boundary
- Land also in ownership

Steve Williams
Head of Planning & Development
Council Offices,
Priory Road, Spalding, Lincs
PE11 2XE

Scale: 1:2500	Date: Jan 2005
Plan 'A'	North ↑