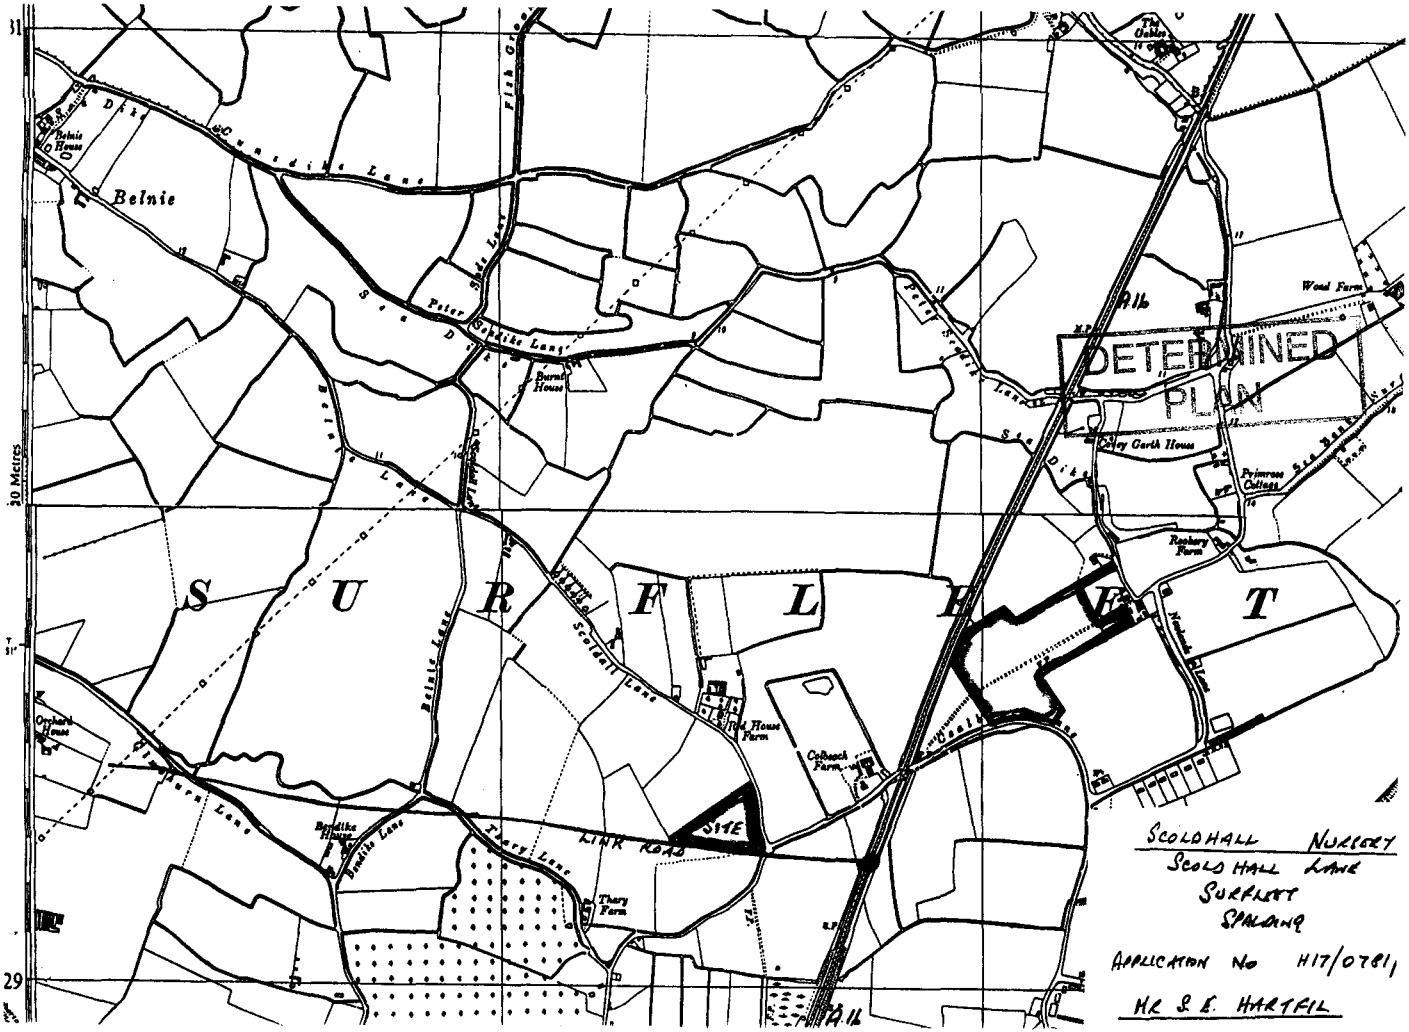


SCOLDHALL NURSERY
SCOLD HALL LANE
SURFLEET
SPALDING

APPLICATION No H17/0781/

MR S E HARTFIL