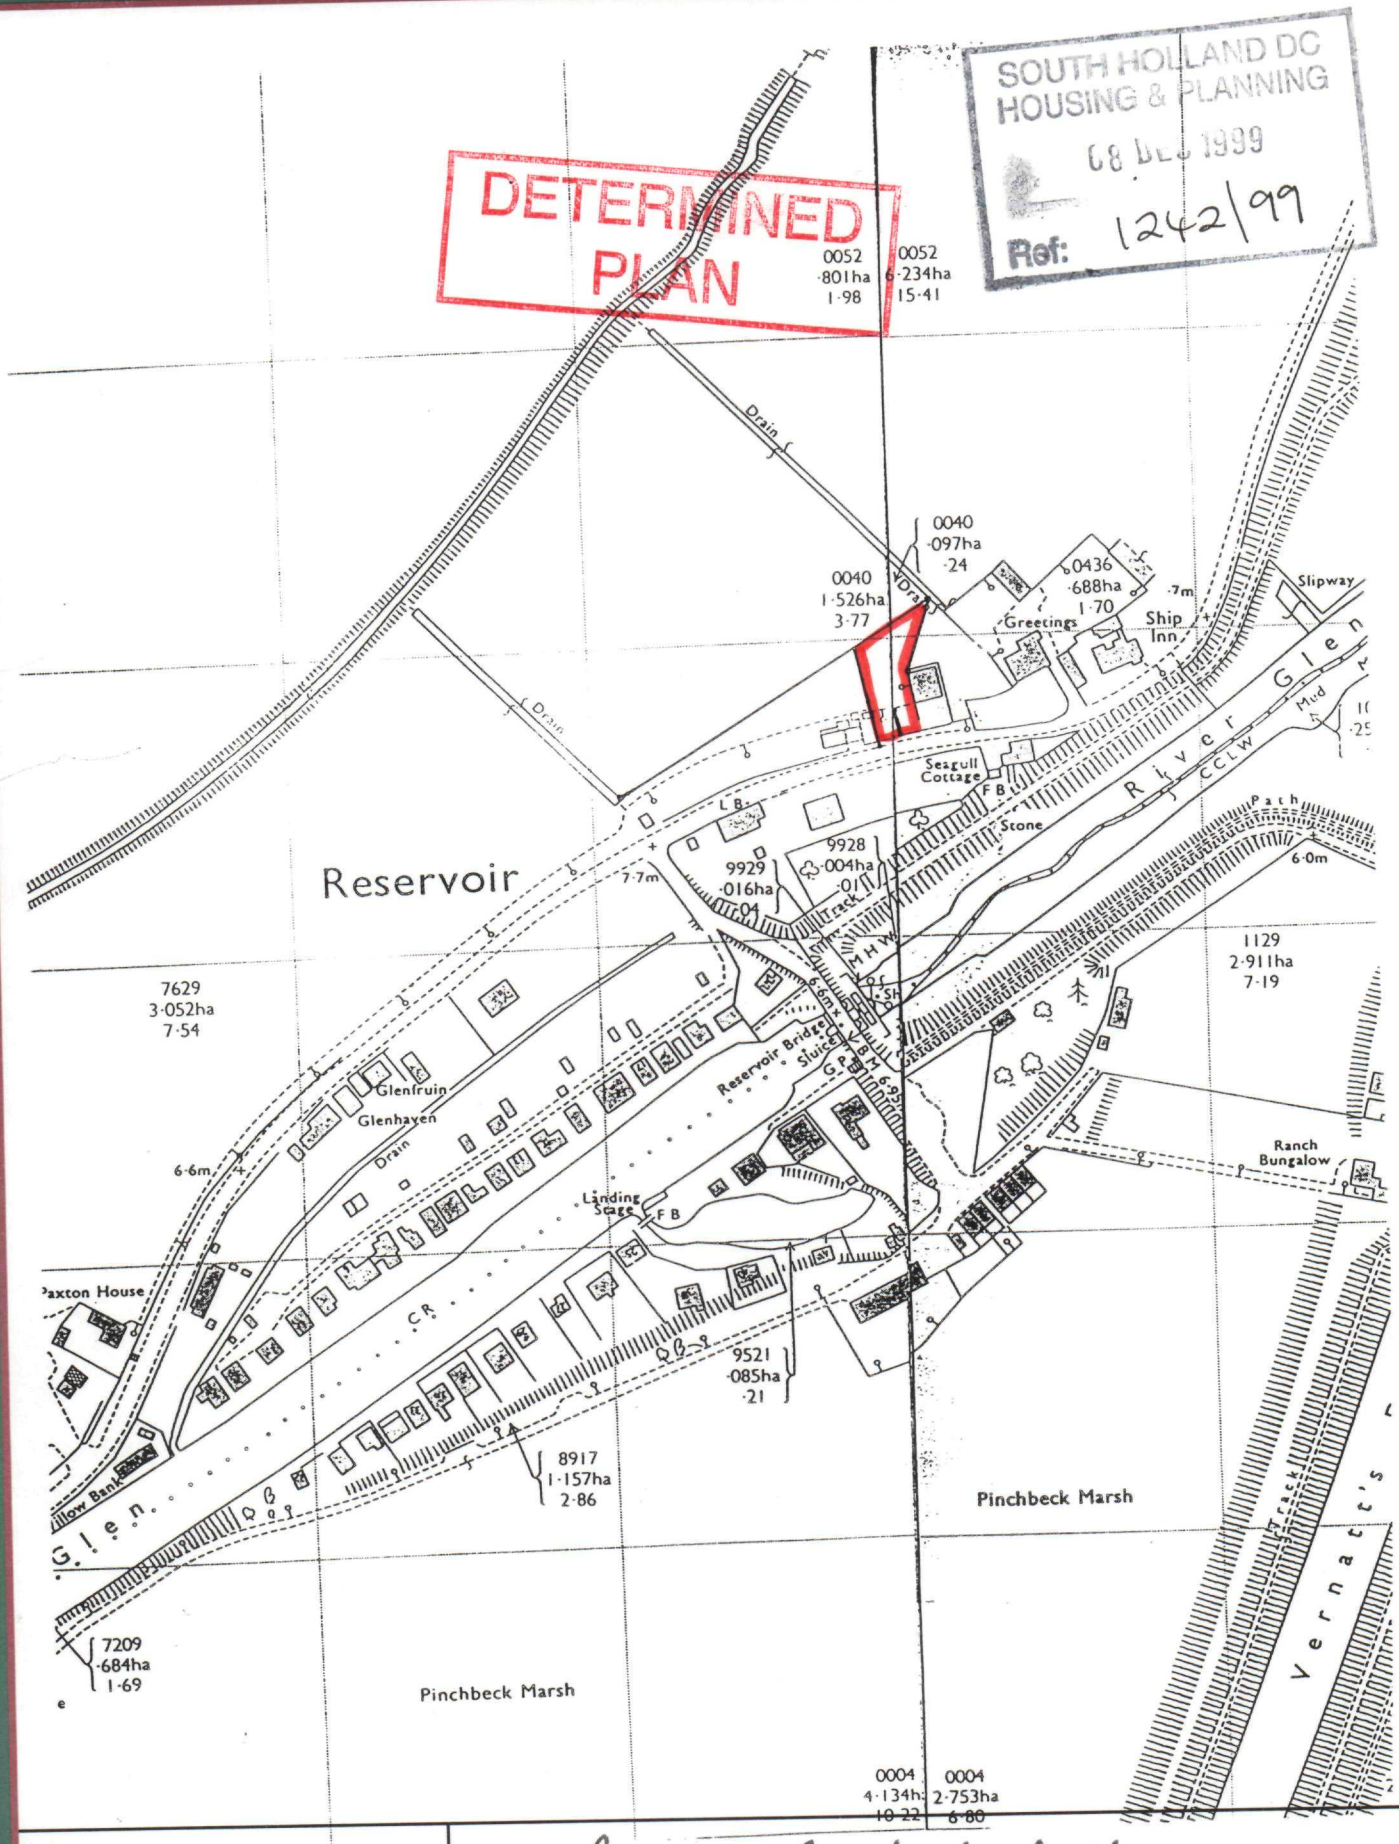


BROWN & Co

This plan is for convenience only and all maps and plans reproduced from Ordnance Survey Maps with the permission of the Controller of Her Majesty's Stationery Office. Crown Copyright Licence No. ES 73274E

TITLE Reservoir Road, Surfleet

DRAWING NUMBER TOB 3381/7

SCALE 1:2500

DATE Dec 1999