





FRONT

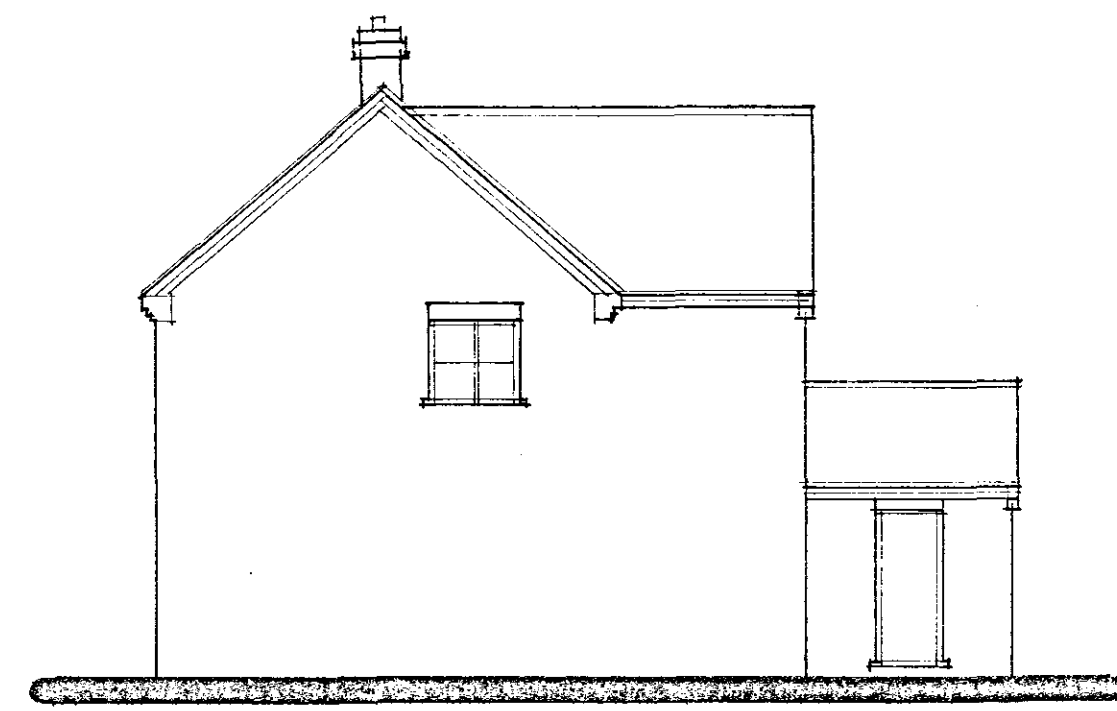


SIDE




REAR

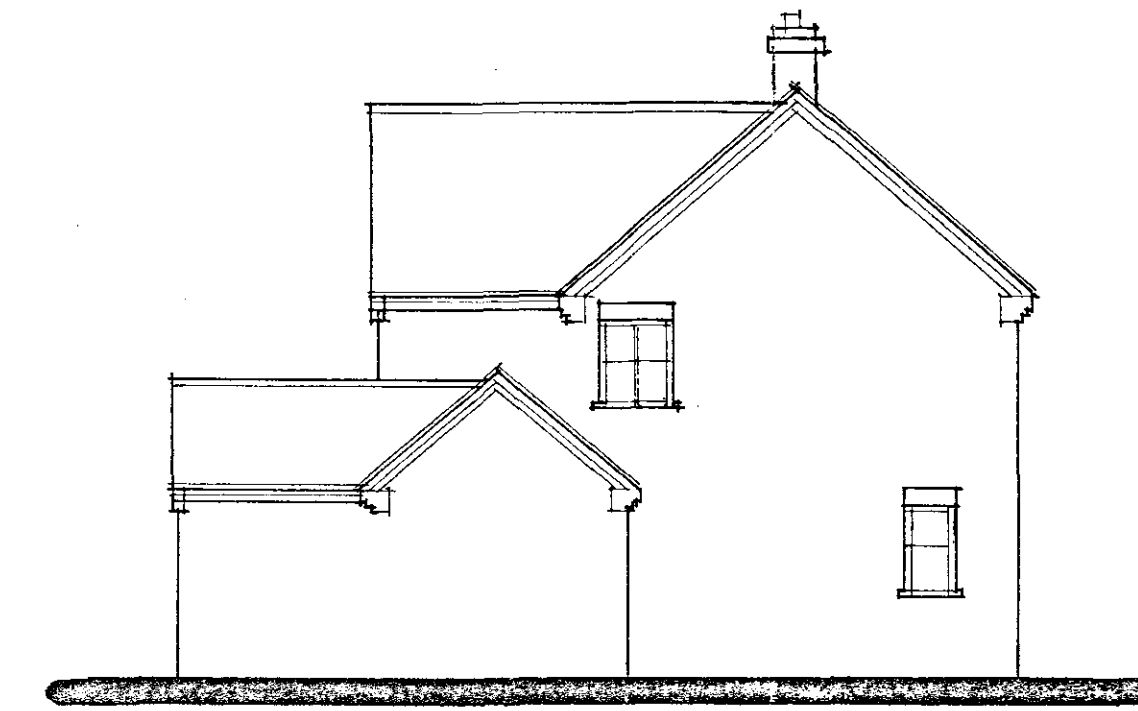

SIDE

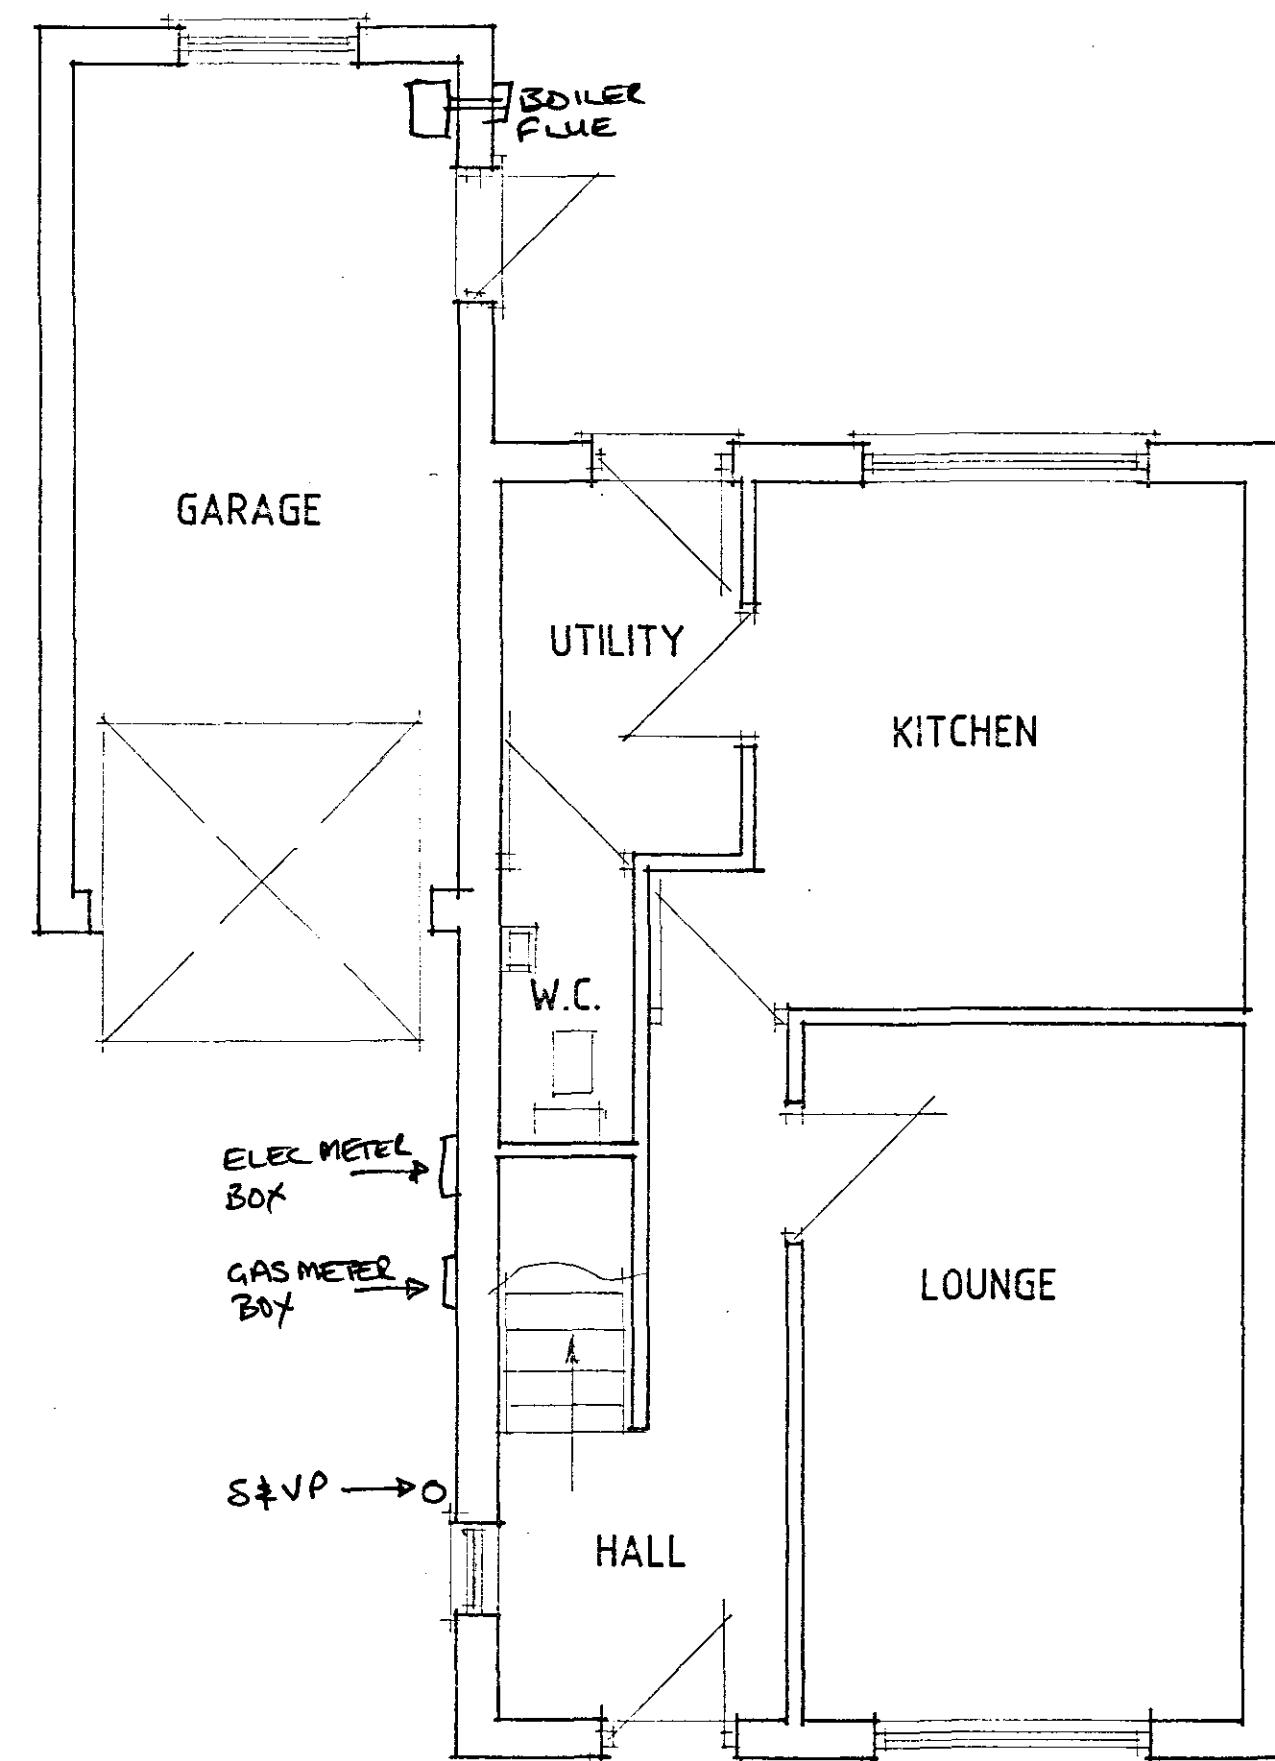

GROUND FLOOR PLAN

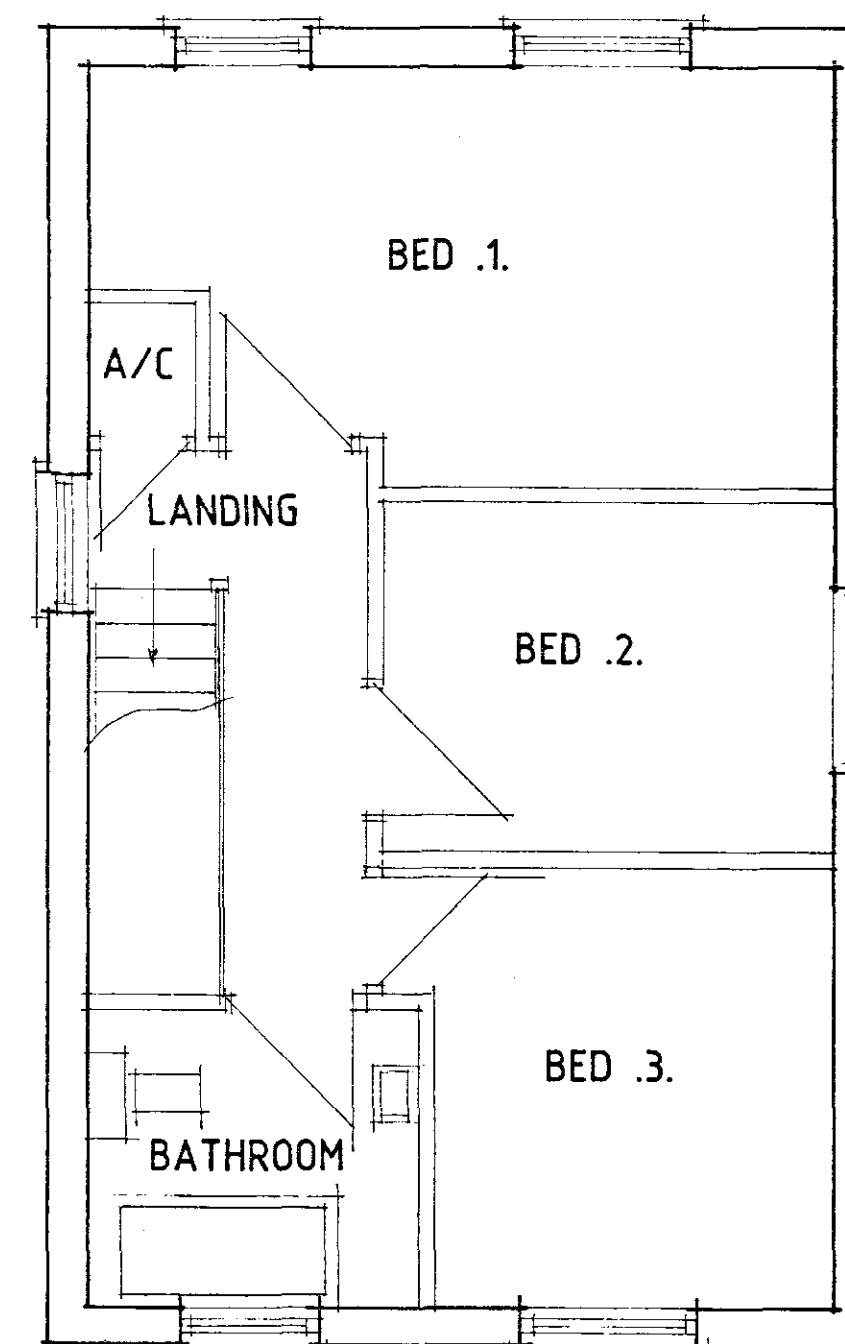

FIRST FLOOR PLAN

SHDC
Planning & Development
14 SEP 2005
Ref: 1278/05

A - CHIMNEY ADDED - 14.6.05

Status
DESIGN
CONSULTANTS IN ARCHITECTURE & PLANNING

PROPOSED HOUSE AT
6 STOCKHOUSE LANE,
SURFLEET FOR

MR. R. BURTON.

1:50 1:100 SD05-028/2
APRIL-05 B.GILHAM.

