
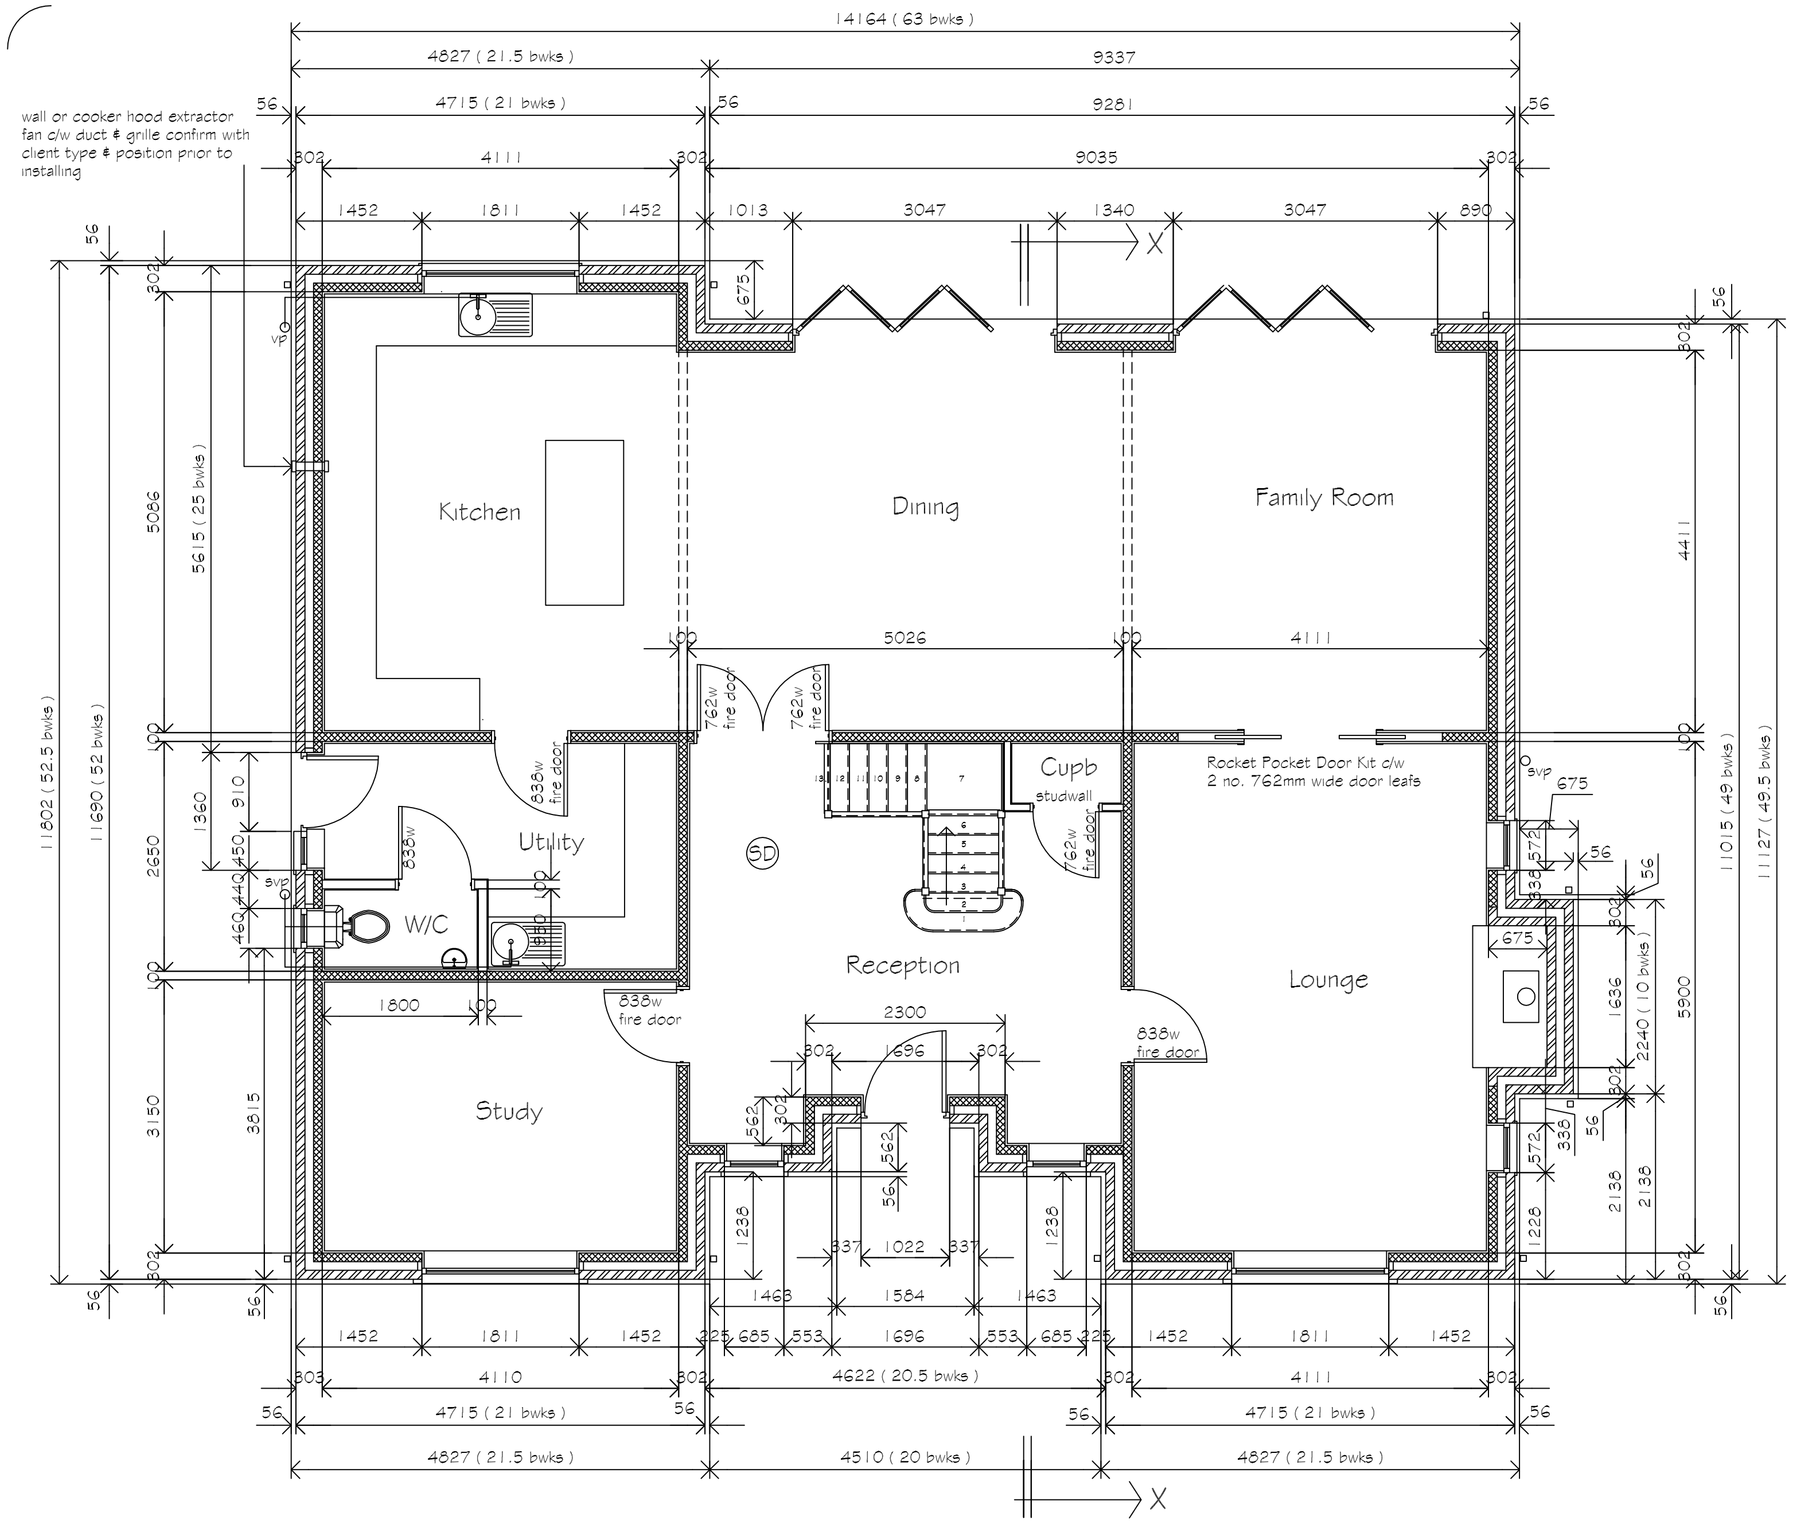



Proposed Ground Floor Plan

Scale Bar 1/50

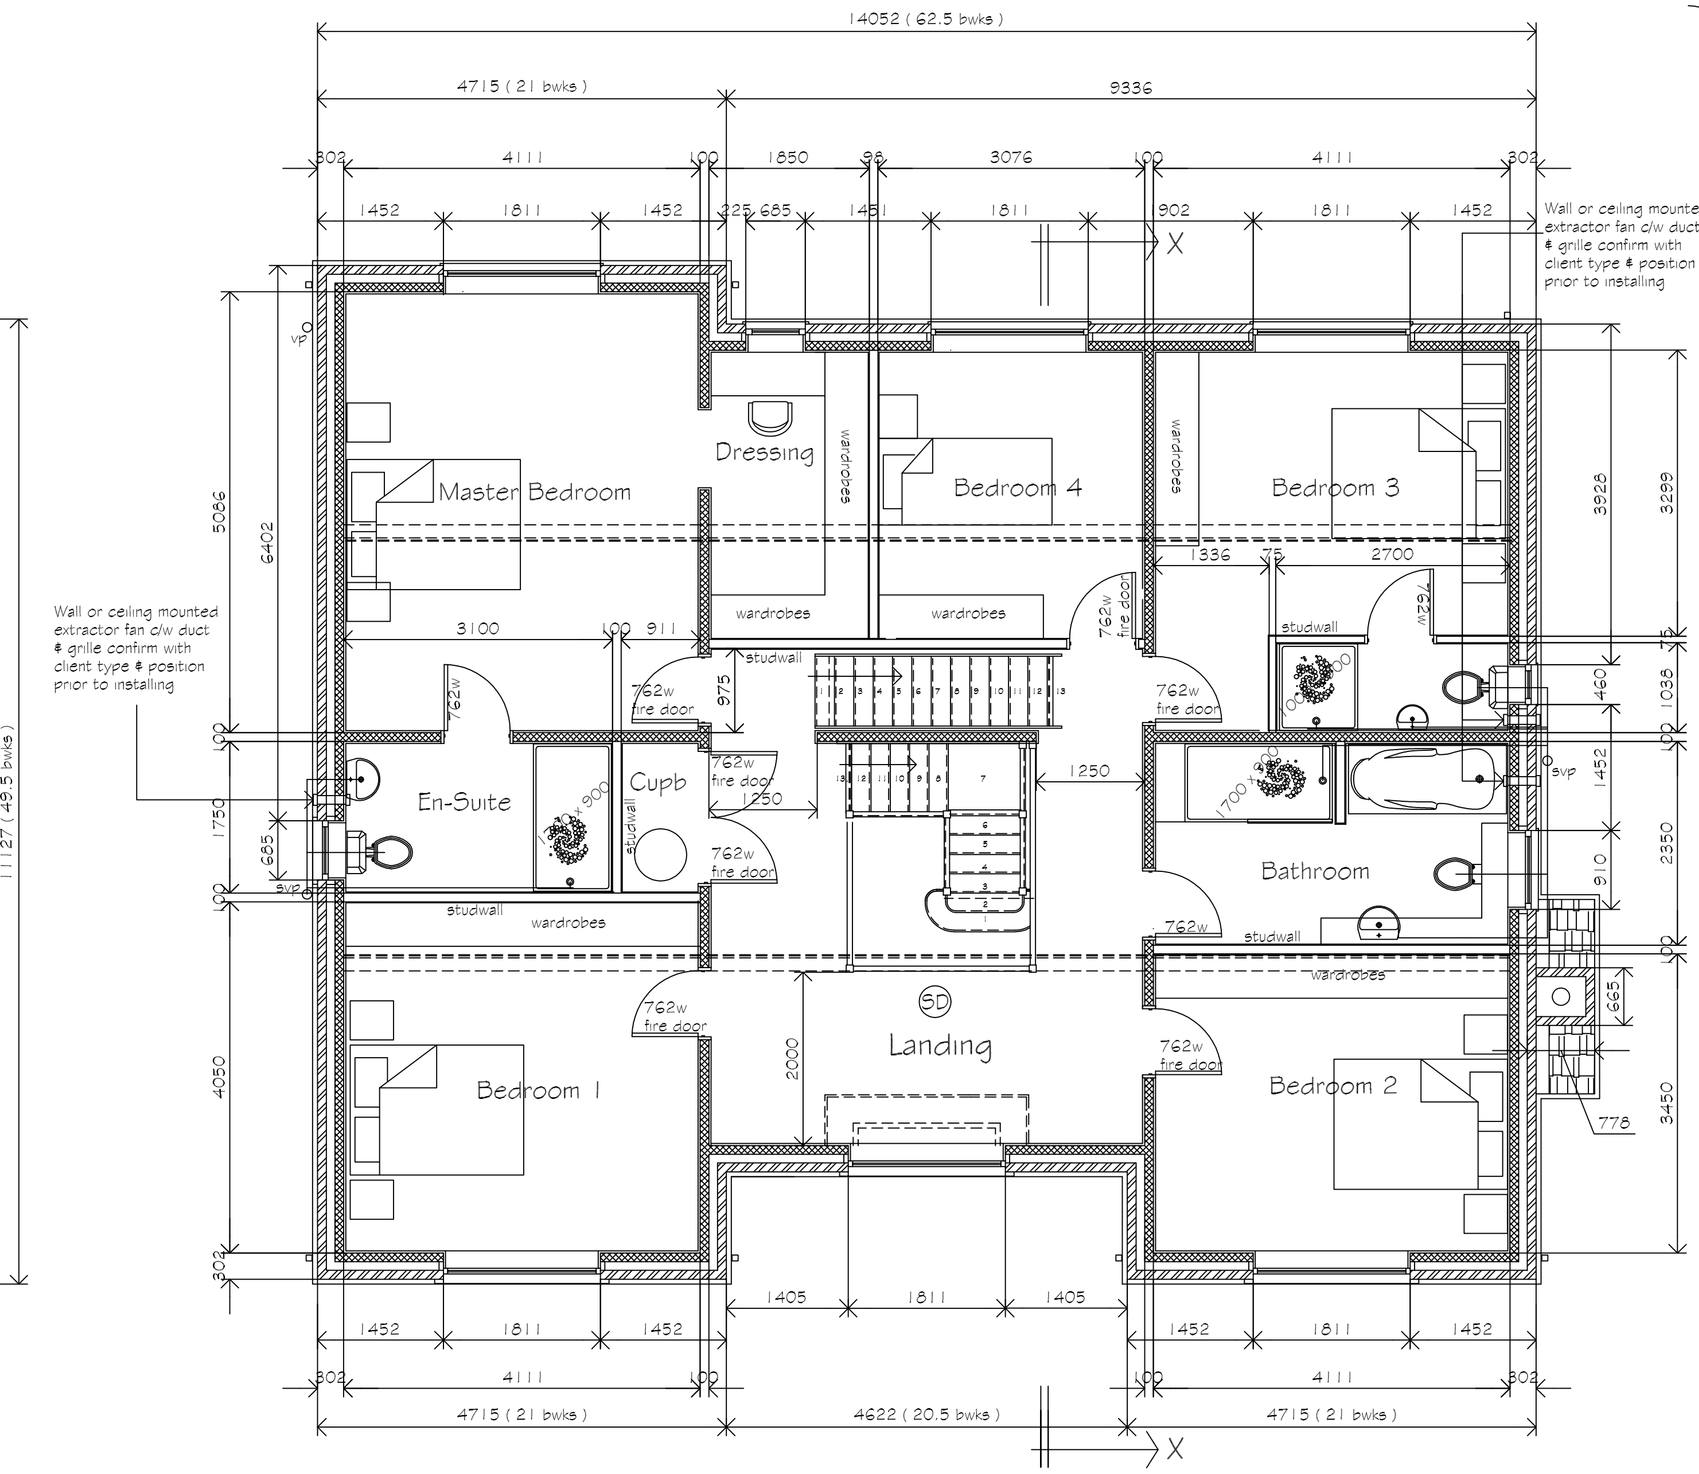


Proposed First Floor Plan


Scale Bar 1/50

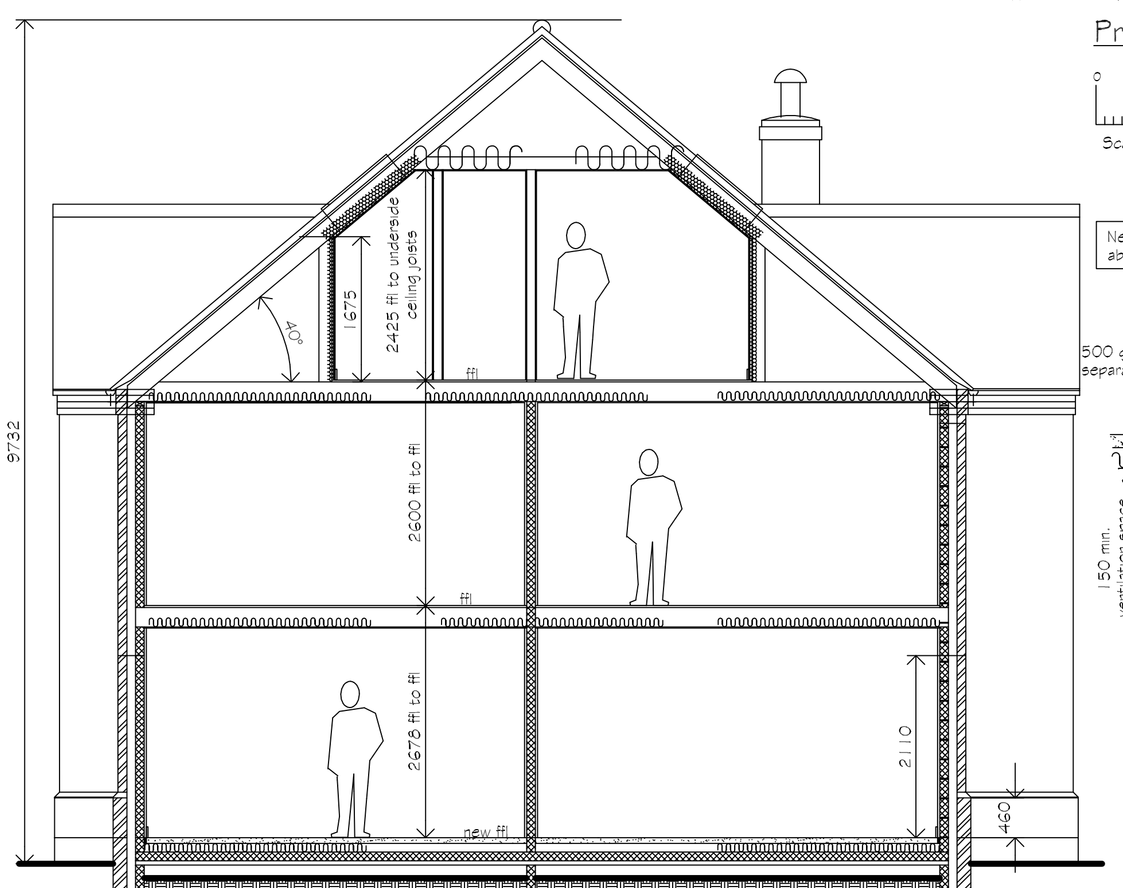

Section X - X

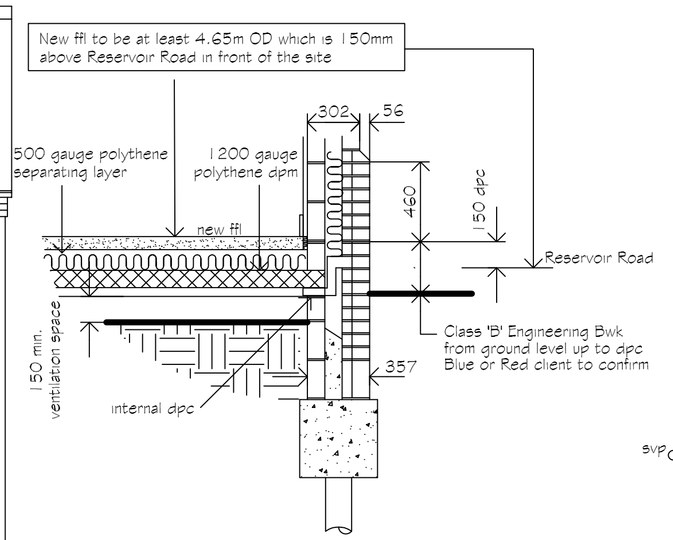

Typical Section Thro. Cavity Wall Foundations

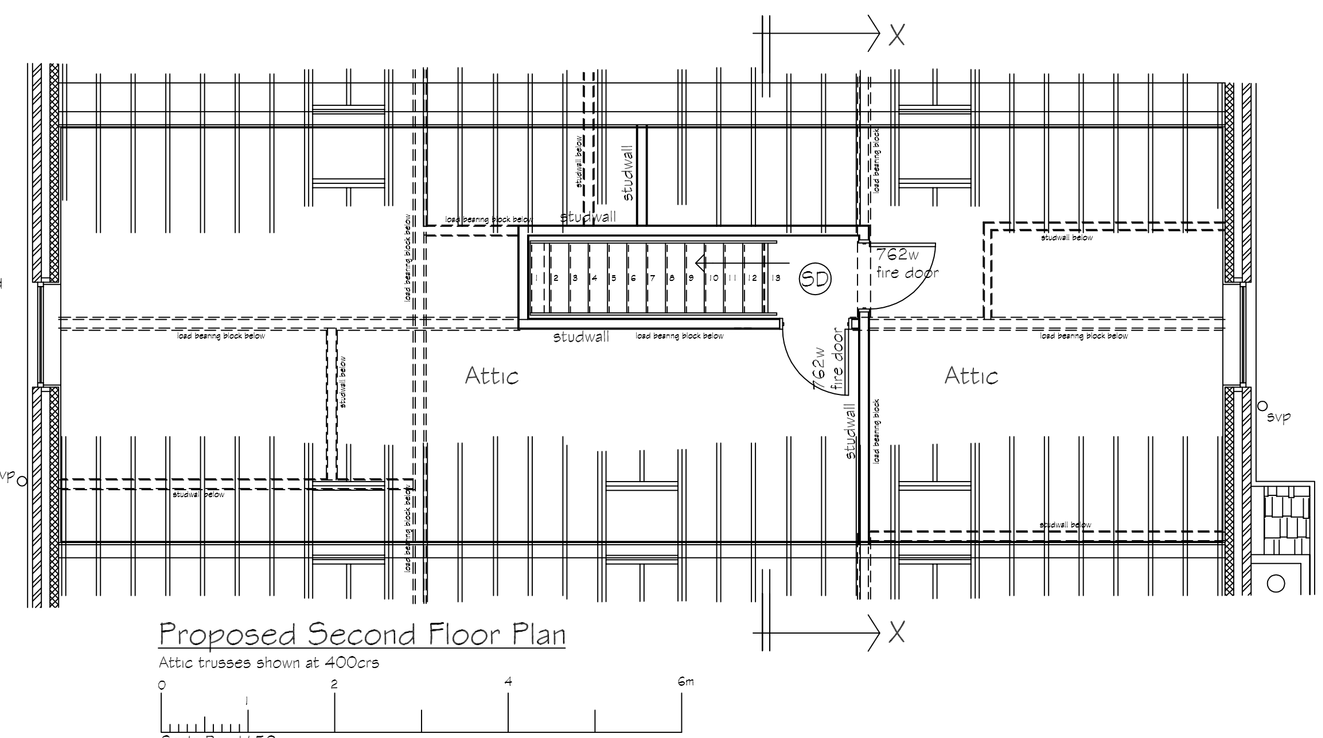

Proposed Second Floor Plan

Attic trusses shown at 400crs

Scale Bar 1/50

E Application for approval of reserved matters issued to SHDC Planning Dept mjw 14/11/21
D Revised to suit clients comments mjw 2/11/21
C Revised to suit clients comments mjw 7/6/21
B Floor Plans revised mjw 20/5/21
A Width & length of dwelling reduced mjw 27/4/21

REVISIONS	BY	DATE

DRAWN	MJW	DATE	9/8/21
SCALE	1/50	CHECKED	

CLIENT
Mr & Mrs T. Forman
Hollybush Farm House
Rattlesden Road
Buxhill
Stowmarket
Suffolk
IP14 3DP

PROJECT
Proposed Residential Development - 2 plots
Land between 12 Flaxmill House and Old Lammas
Reservoir Road Surfleet Seas End Spalding Lincs
PE11 4DH

DETAILS
PLOT 1
Proposed dwelling ground / first floor plan

Malcolm Watson
Architectural + Detailing Services
Residential + Commercial + Industrial + Agricultural
Planning & Building Regulations submissions
13 Wimberley Way, Fishtoft, Boston, Lincs. PE21 9RY.
Tel / Fax : 01775 767650
email : mjw.13@btinternet.com
partner LABC

DRWG No. 521/2/2018 E