
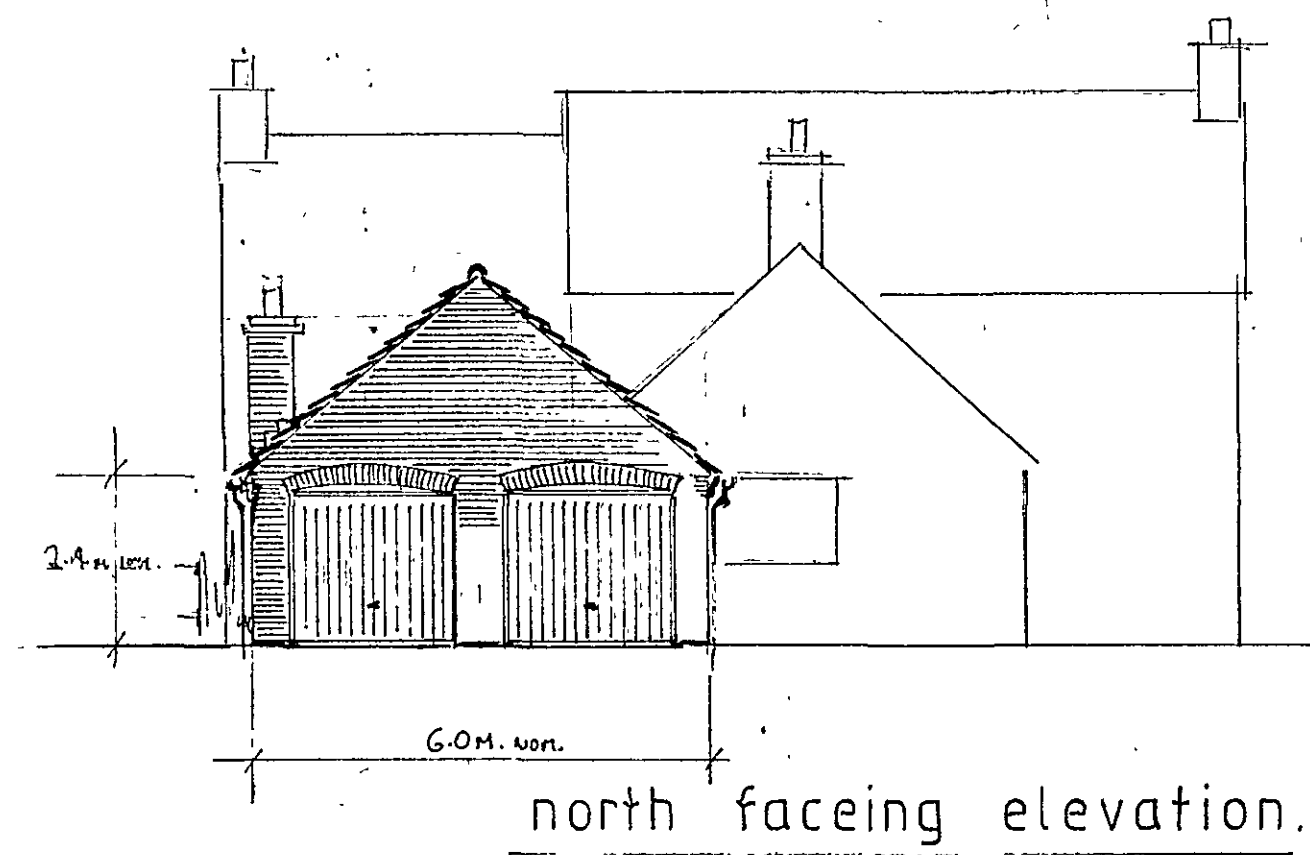


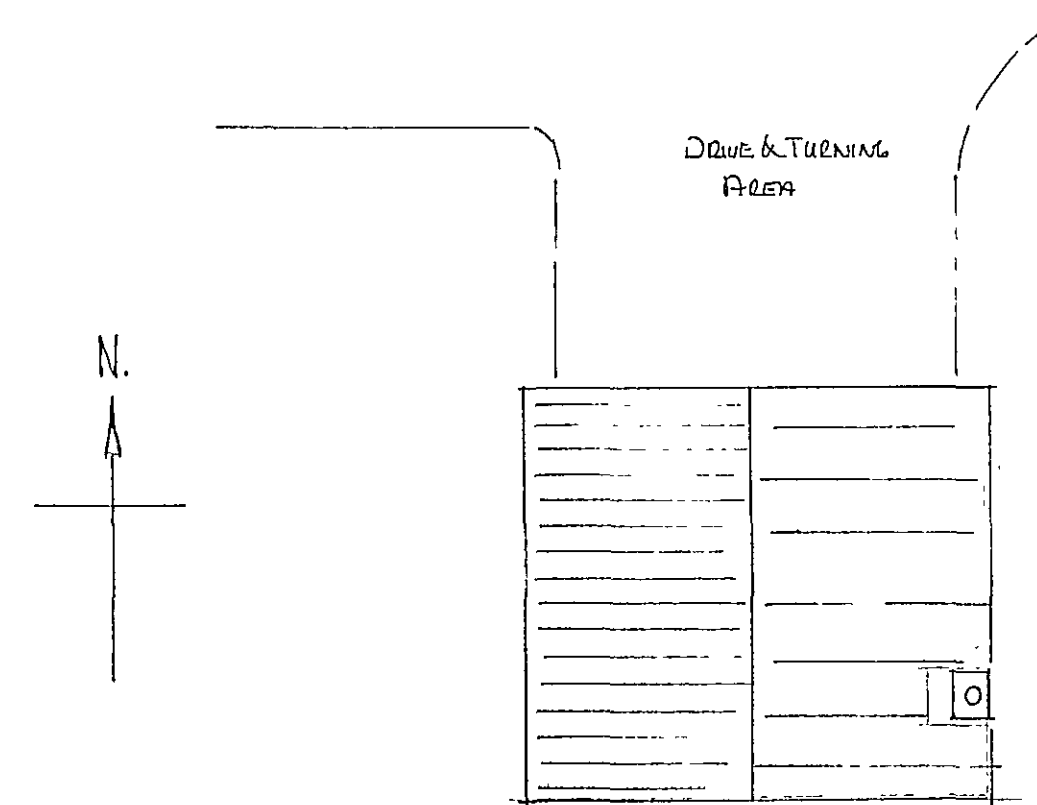

for details of house
see drg. N°1.



WALLS: BRICKWORK TO BE CONSTRUCTED IN NEW BRICKS SELECTED TO BE COMPATIBLE WITH THOSE CHOSEN TO BE USED IN WORK ON HOUSE. DETAILS OF BONDING CORNICE COUSES DENTILS AND KNEE CORBES TO MATCH.

ROOF: NATURAL TRADITIONAL GOMMILL PANTILES. DENTILS IN TOP PAN AT RIDGE.

WINDOWS & PERSONAL DOOR: TIMBER WITH SIMILAR STYLE & DETAILS TO MAIN HOUSE.

GARAGE DOORS: TIMBER OR METAL FRAME WITH METAL VERTICAL PLANK TYPE FINISH.


R.A.V. GOODS: 1/2 ROUND METAL GUTTERS ON RISE & FALL DRIVE-IN BRACKETS. ROUND METAL DOWNPIPES.

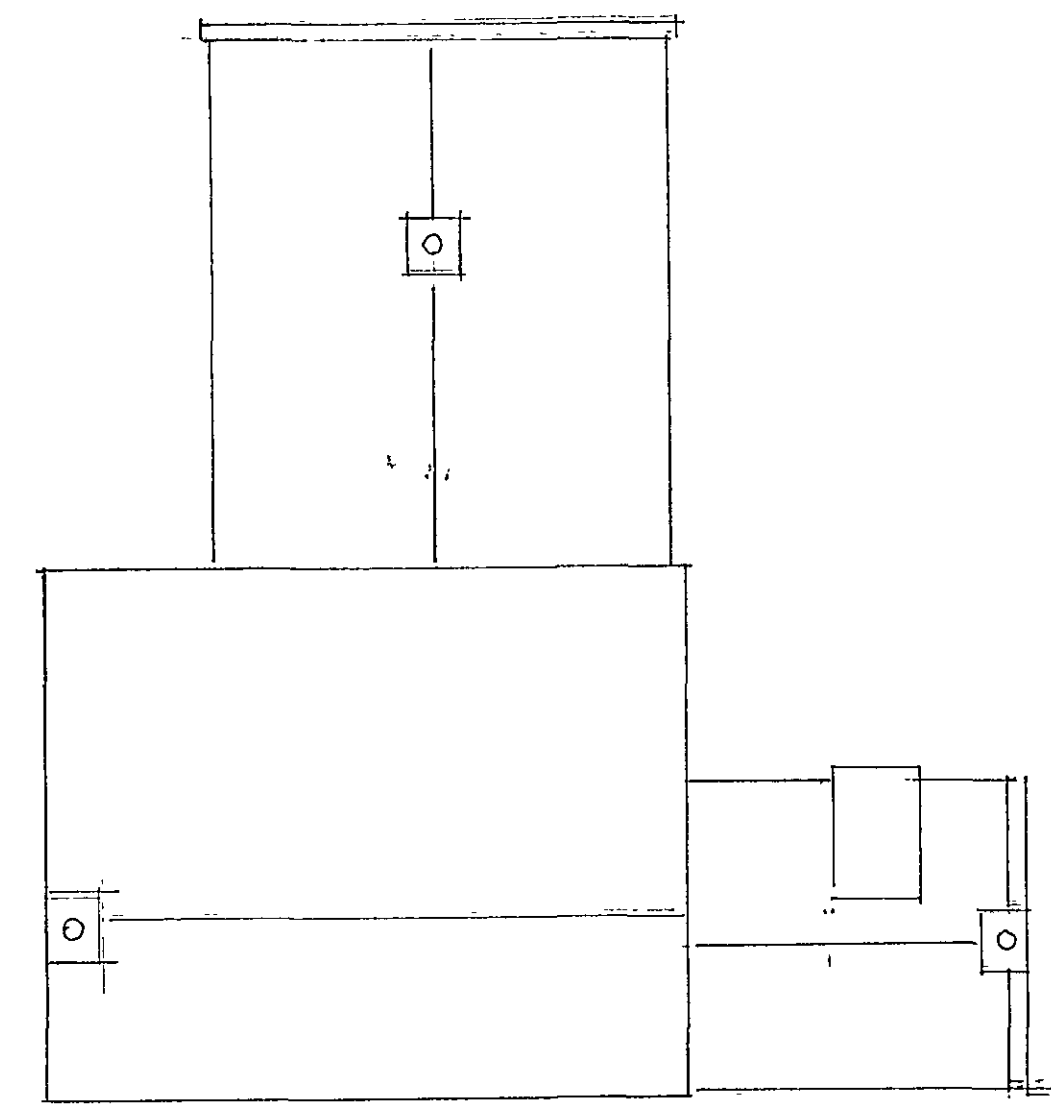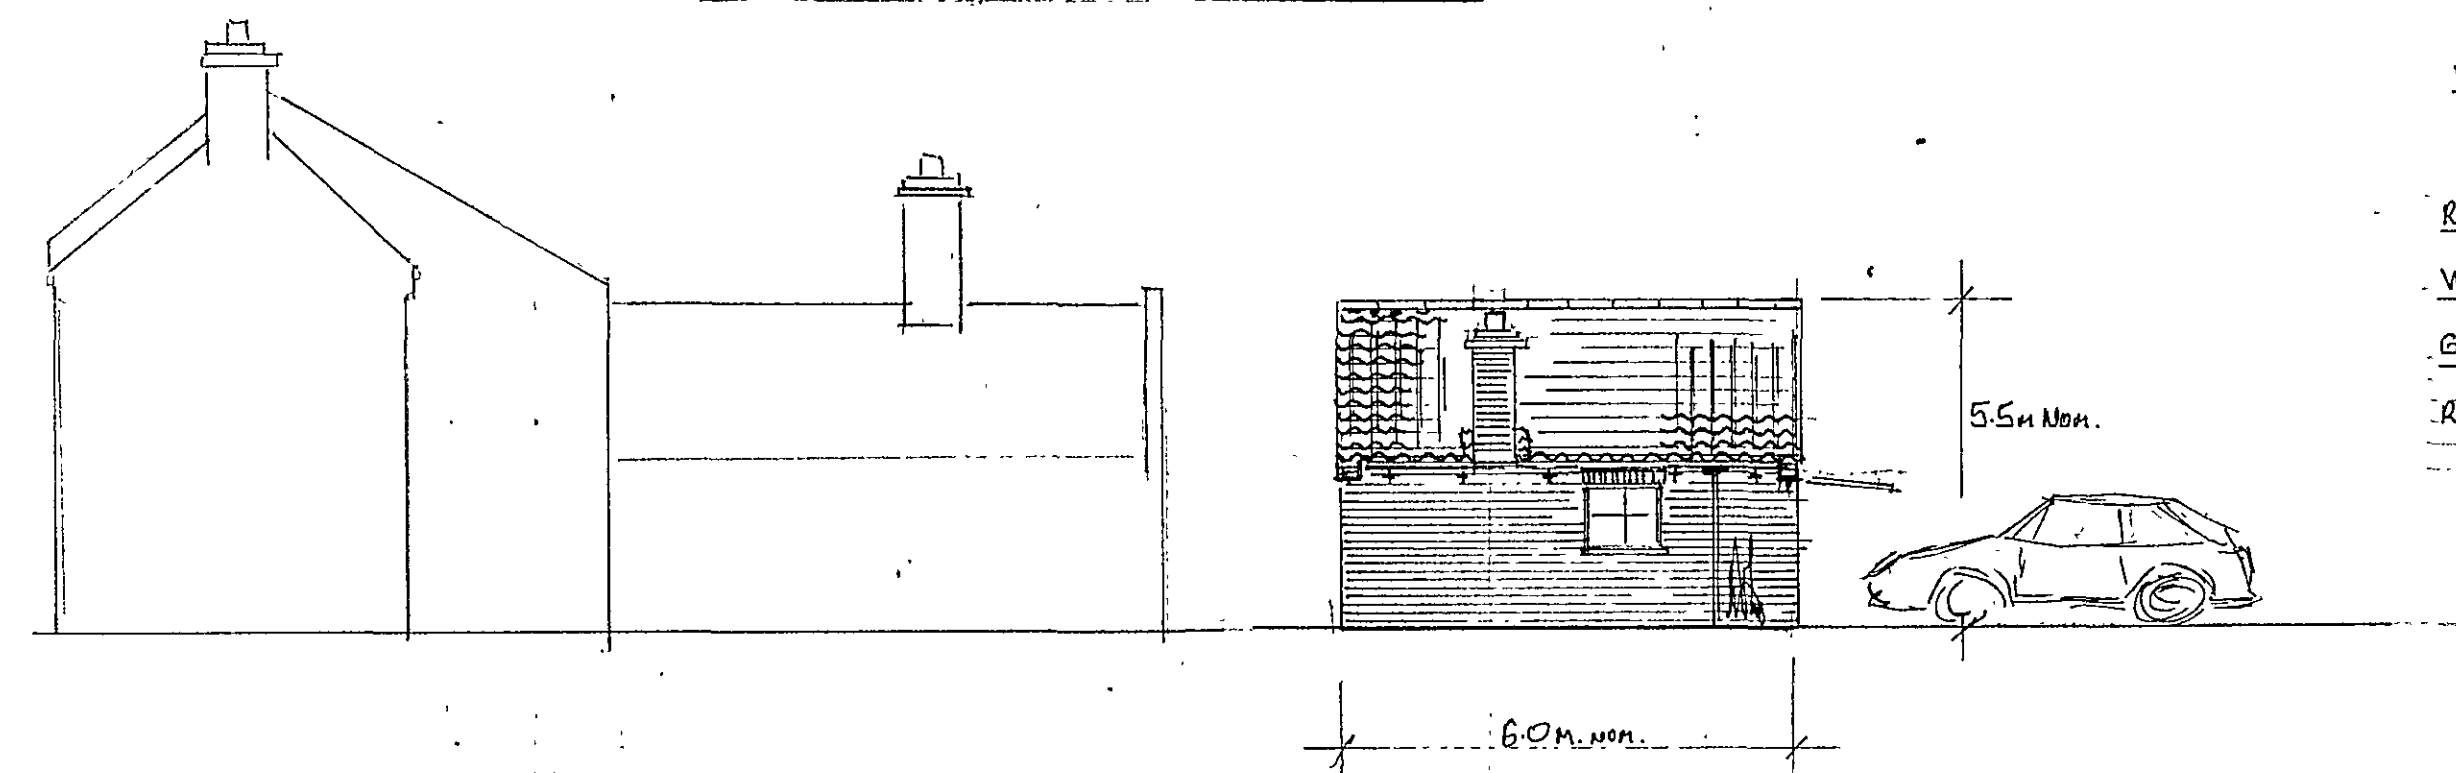

site layout



west

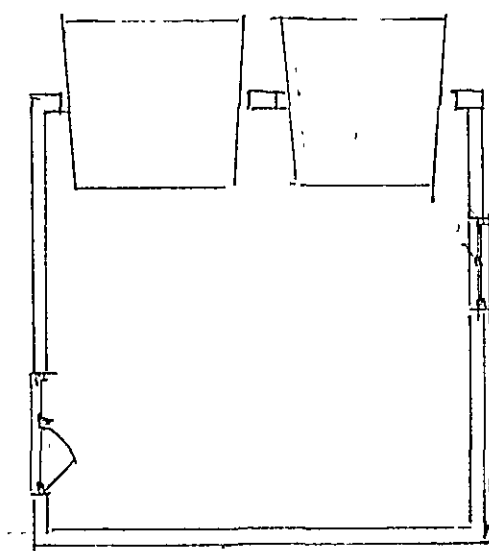

garage floor layout

**DETERMINED
PLAN**

SHDC
Planning & Development
23 DEC 2008
Ref: 1300/08