


Existing Elevations 1:100scale

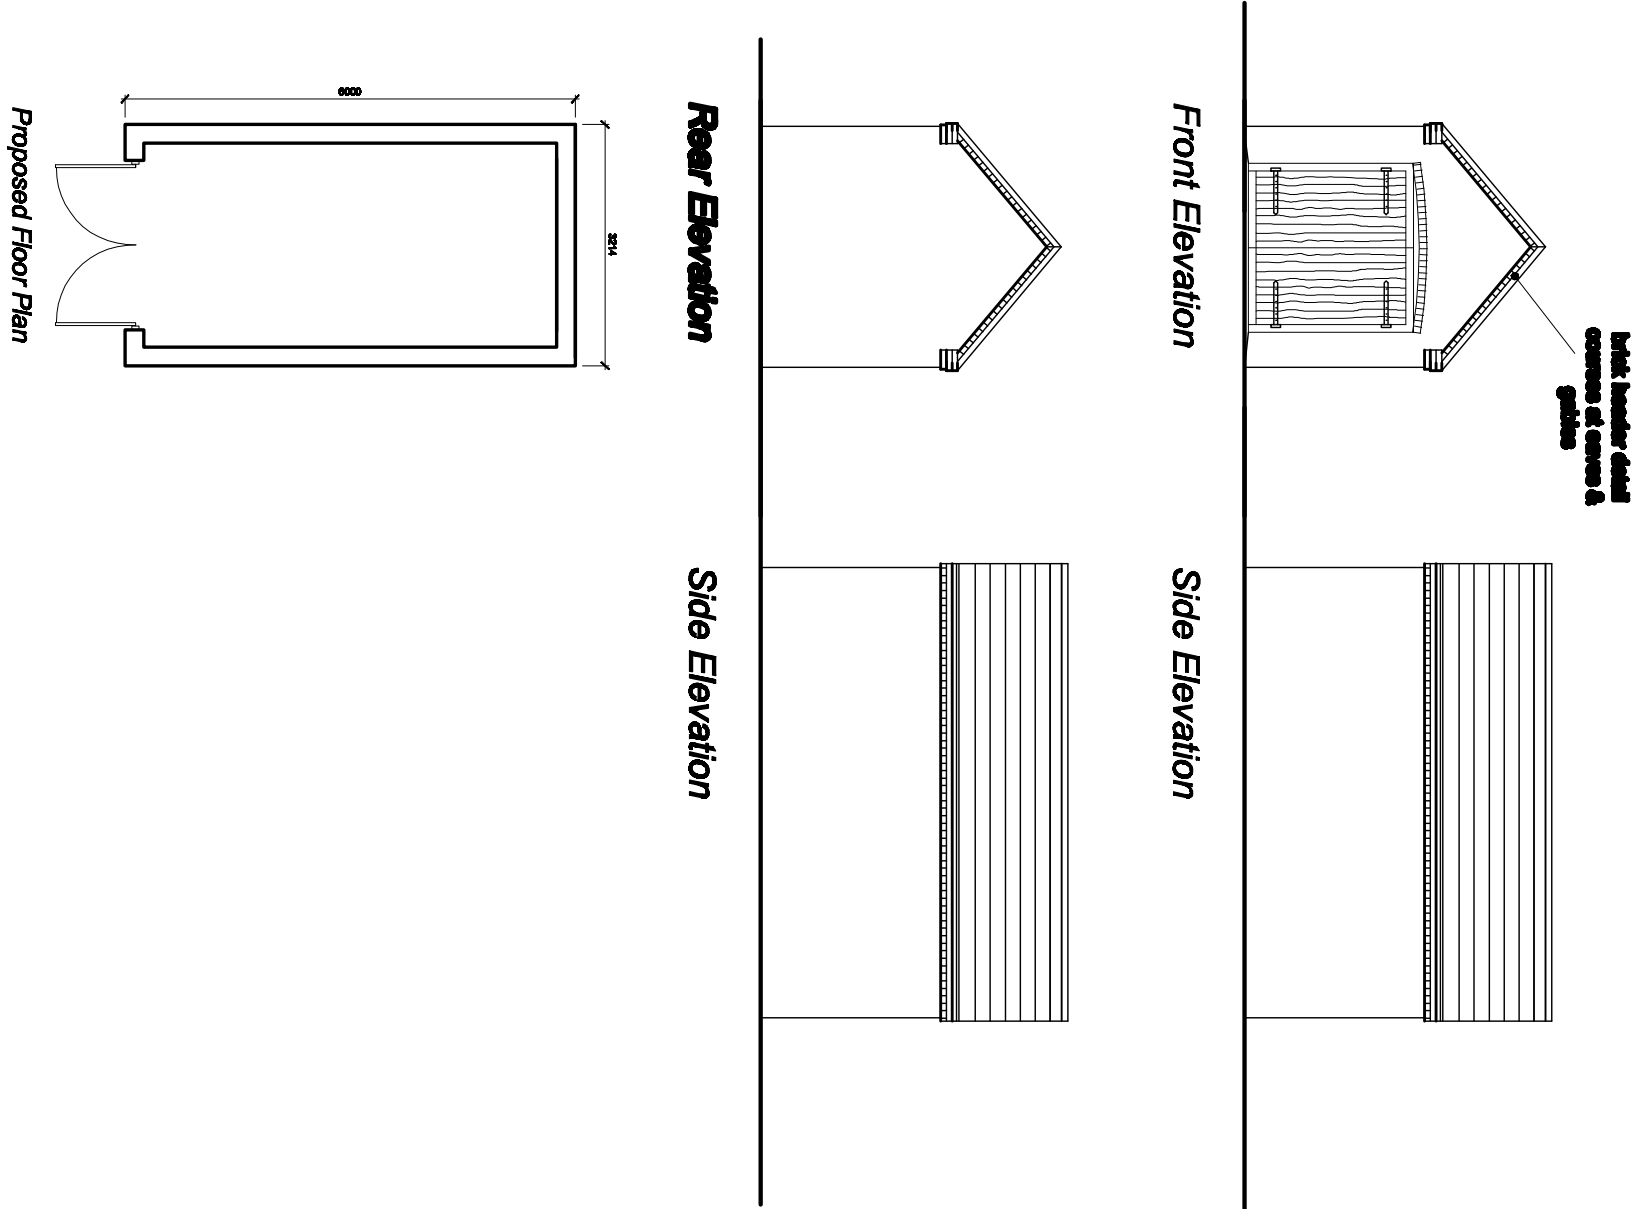

Proposed Garage 1:100scale

Applicant	Mr M Gray
Project	Replacement of existing cottage with new Orchard Cottage Birch Drive Surrey, FK11 4BE
Date	DEC 2021
Scale	1:50 & 1:100
Drawing No	FL-C-203
Title	Existing Elevations & Proposed Garage