



Proposed Elevations 1:100scale

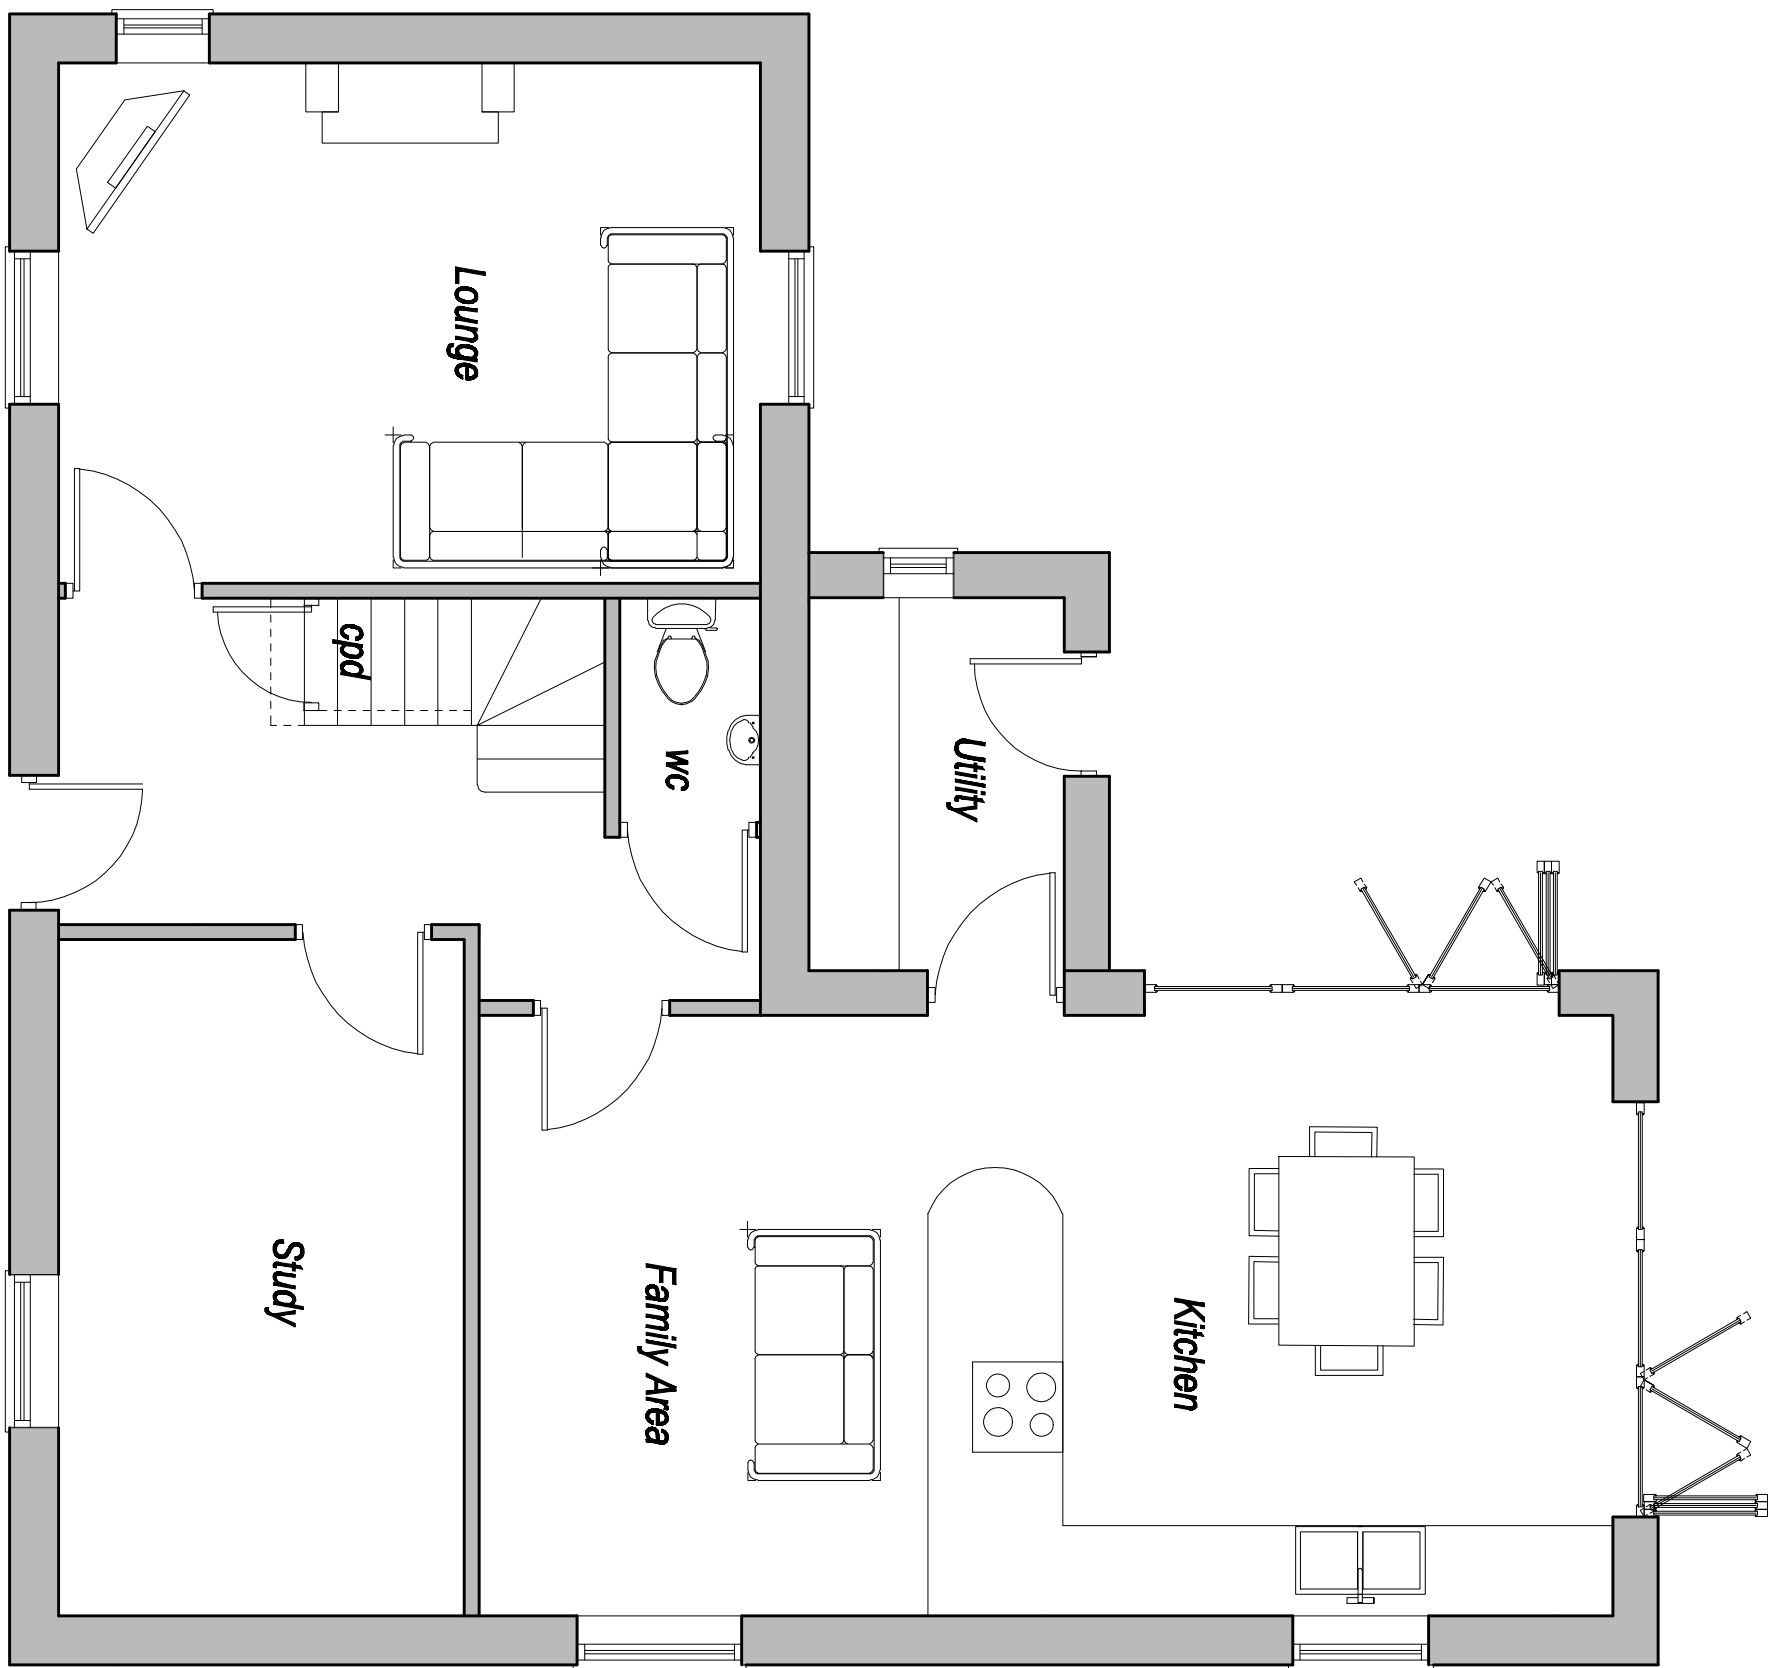

Ground Floor - 1:50 scale

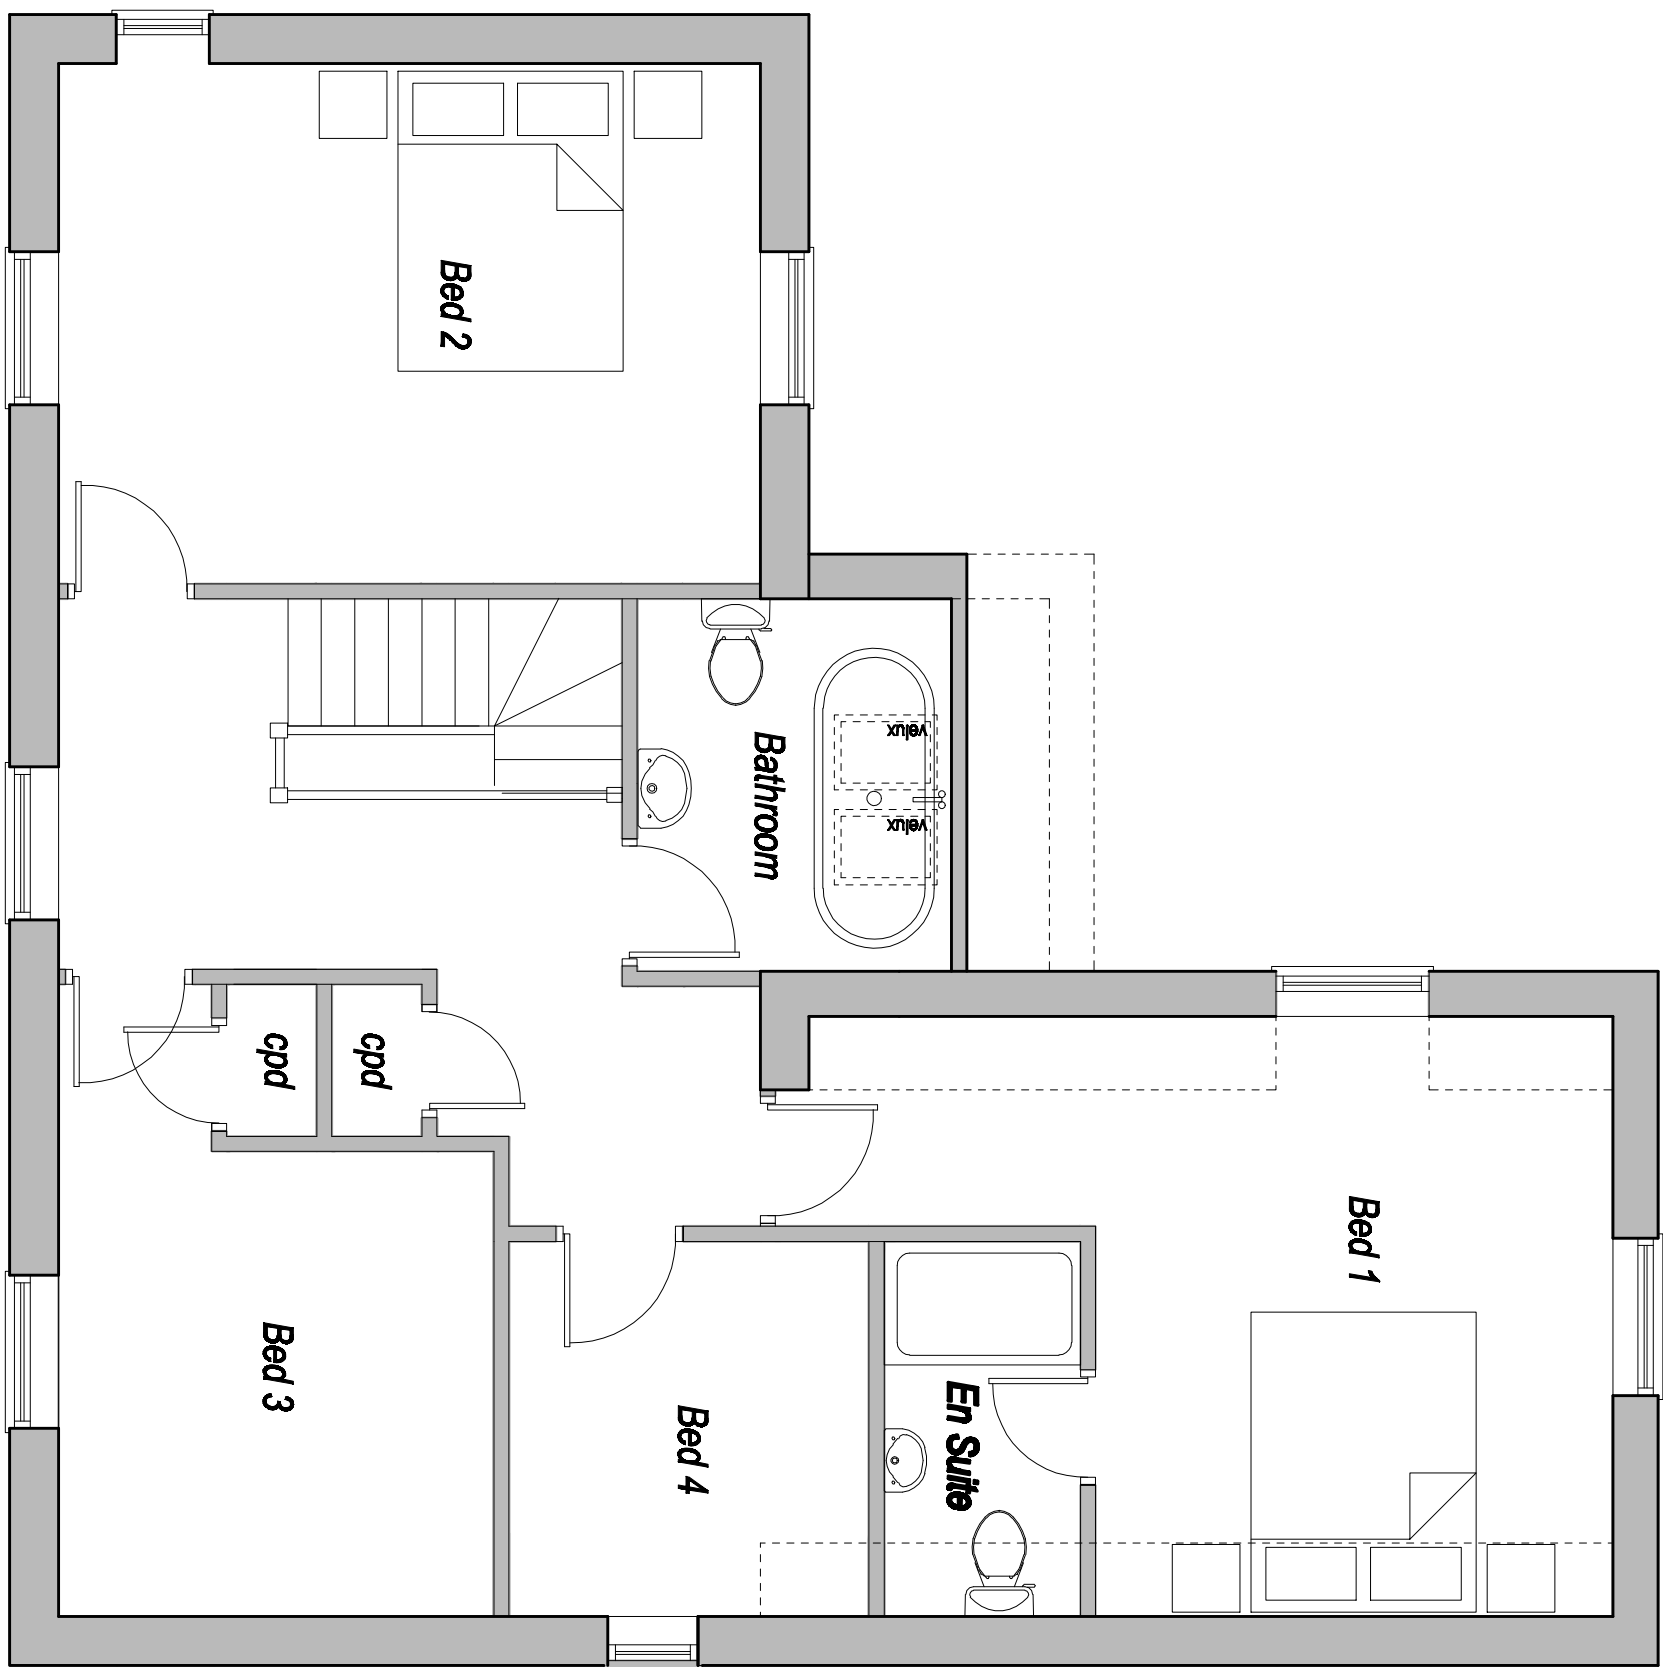

First Floor - 1:50 scale