




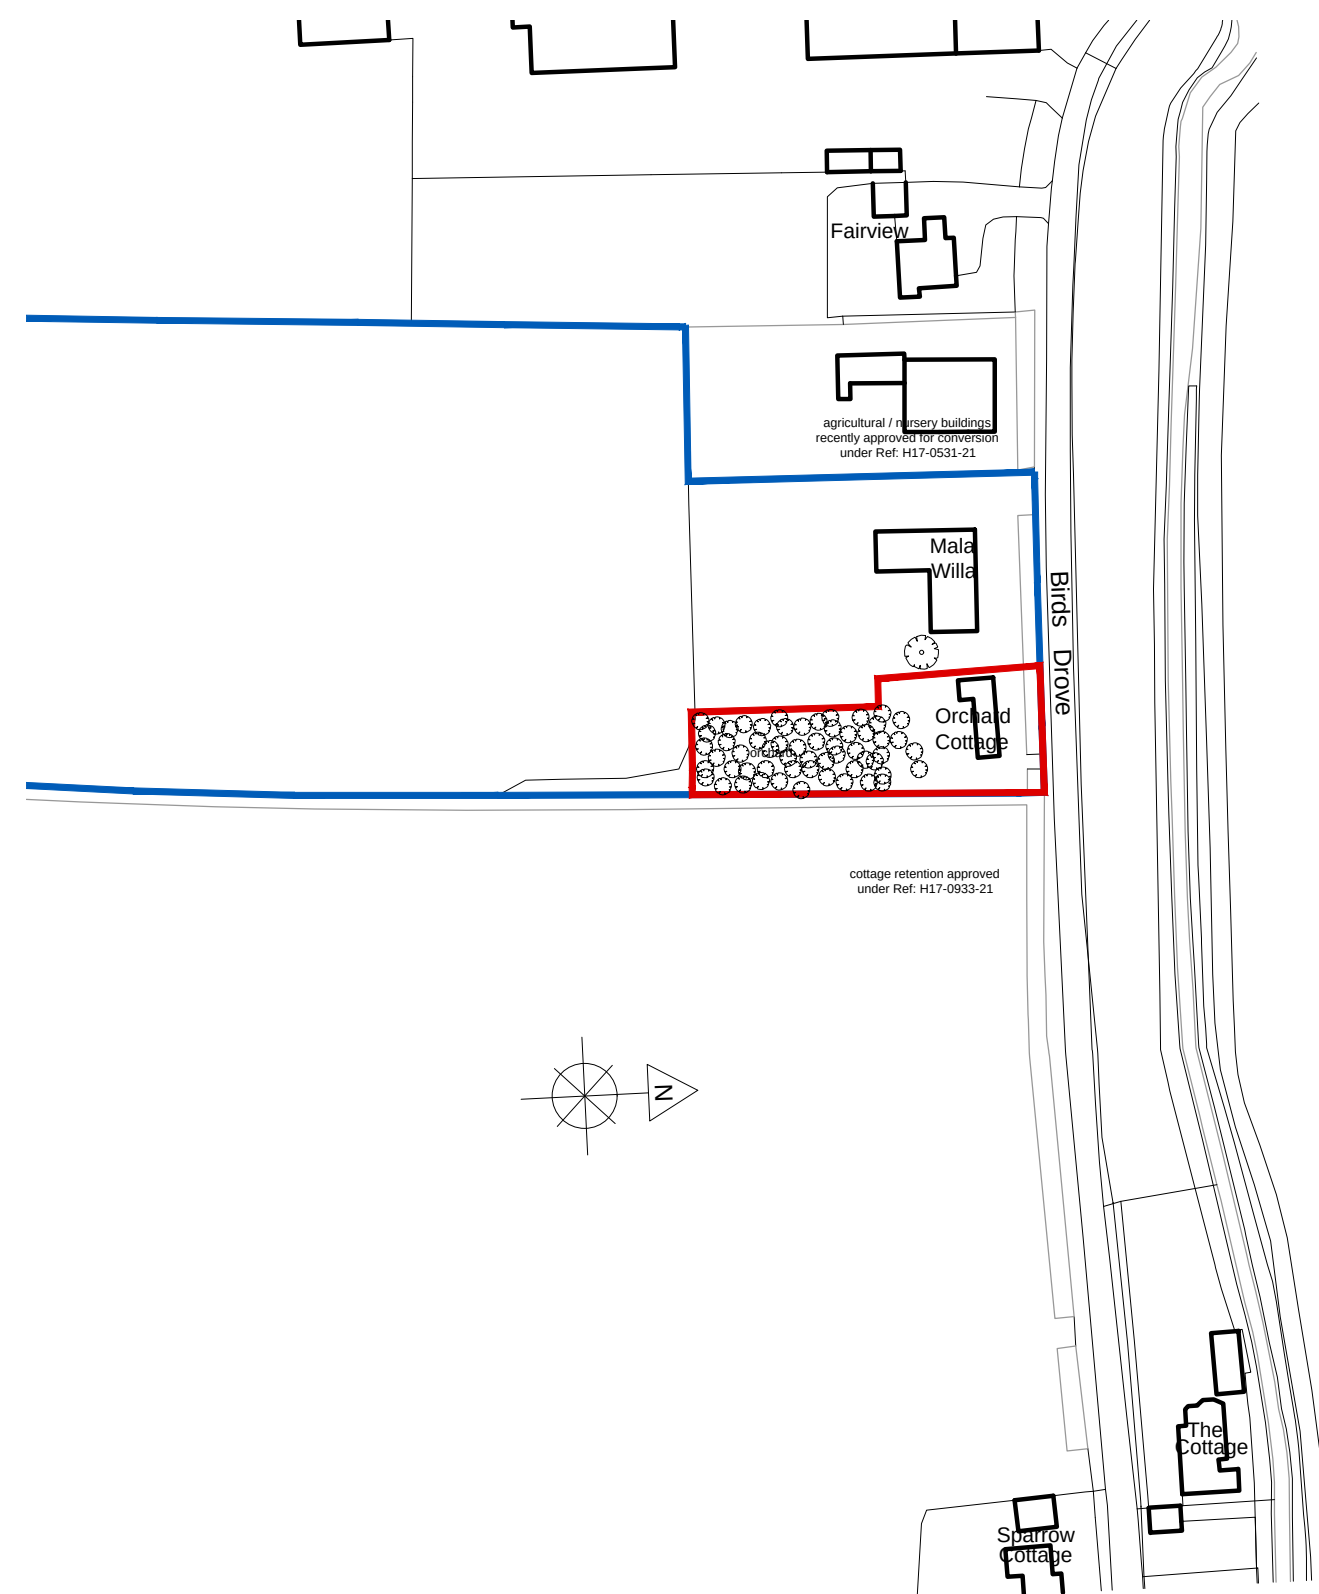

**Location Plan
at 1:1250**

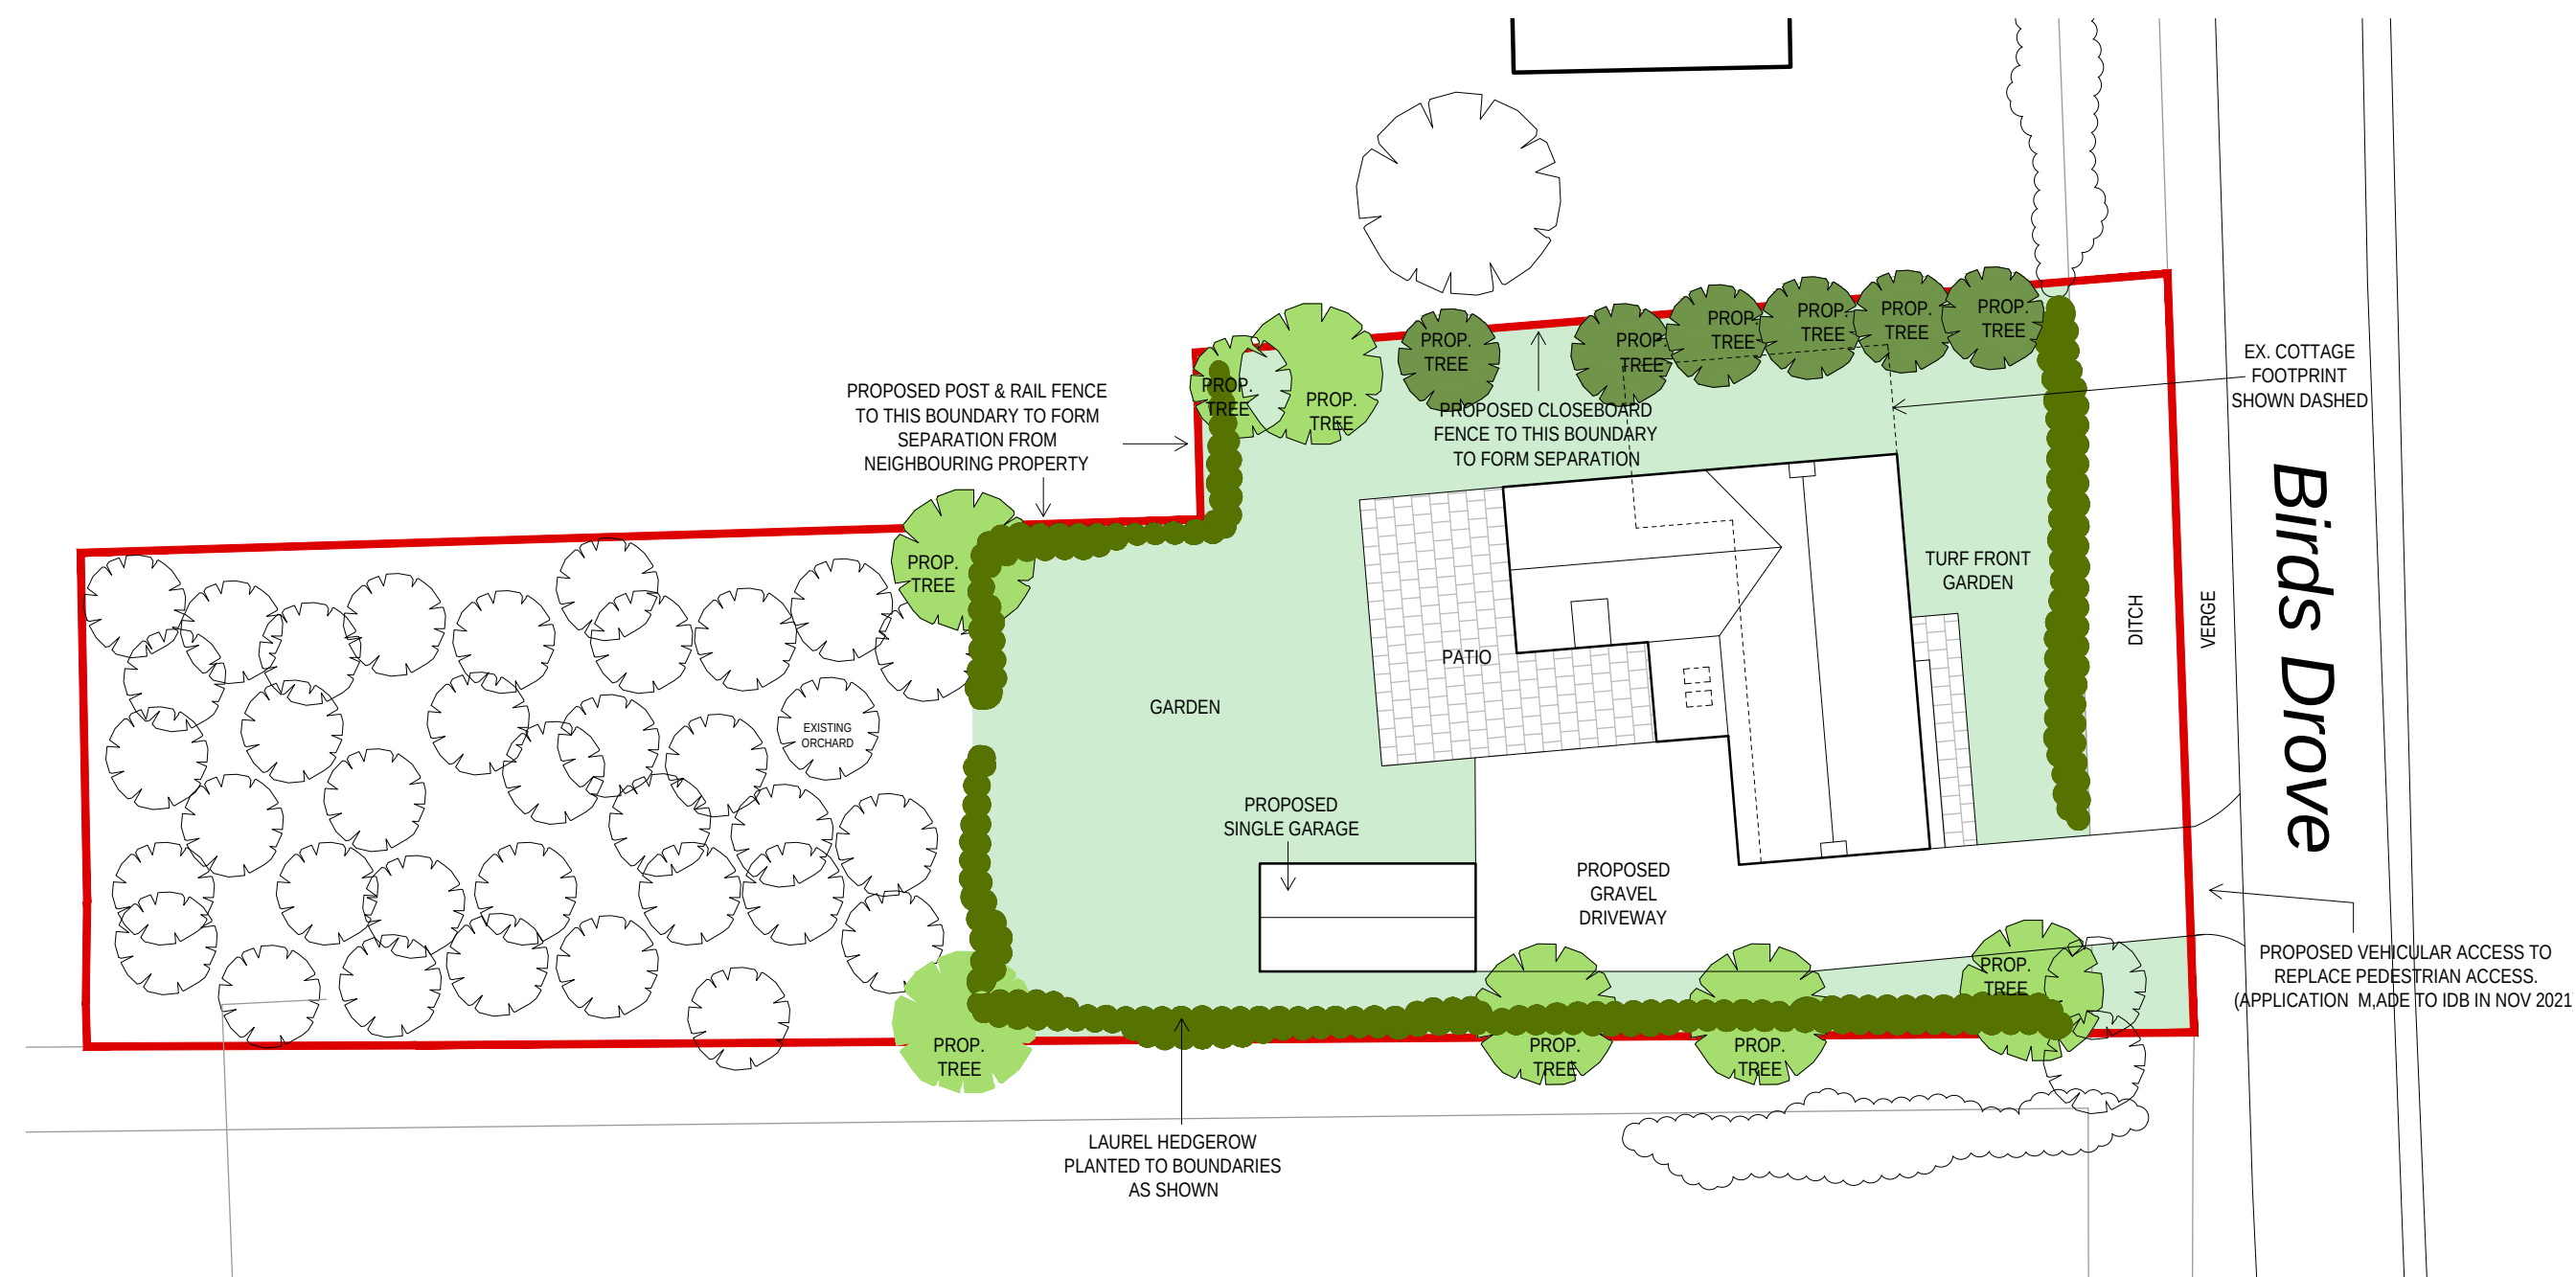

Proposed Site Layout 1:200

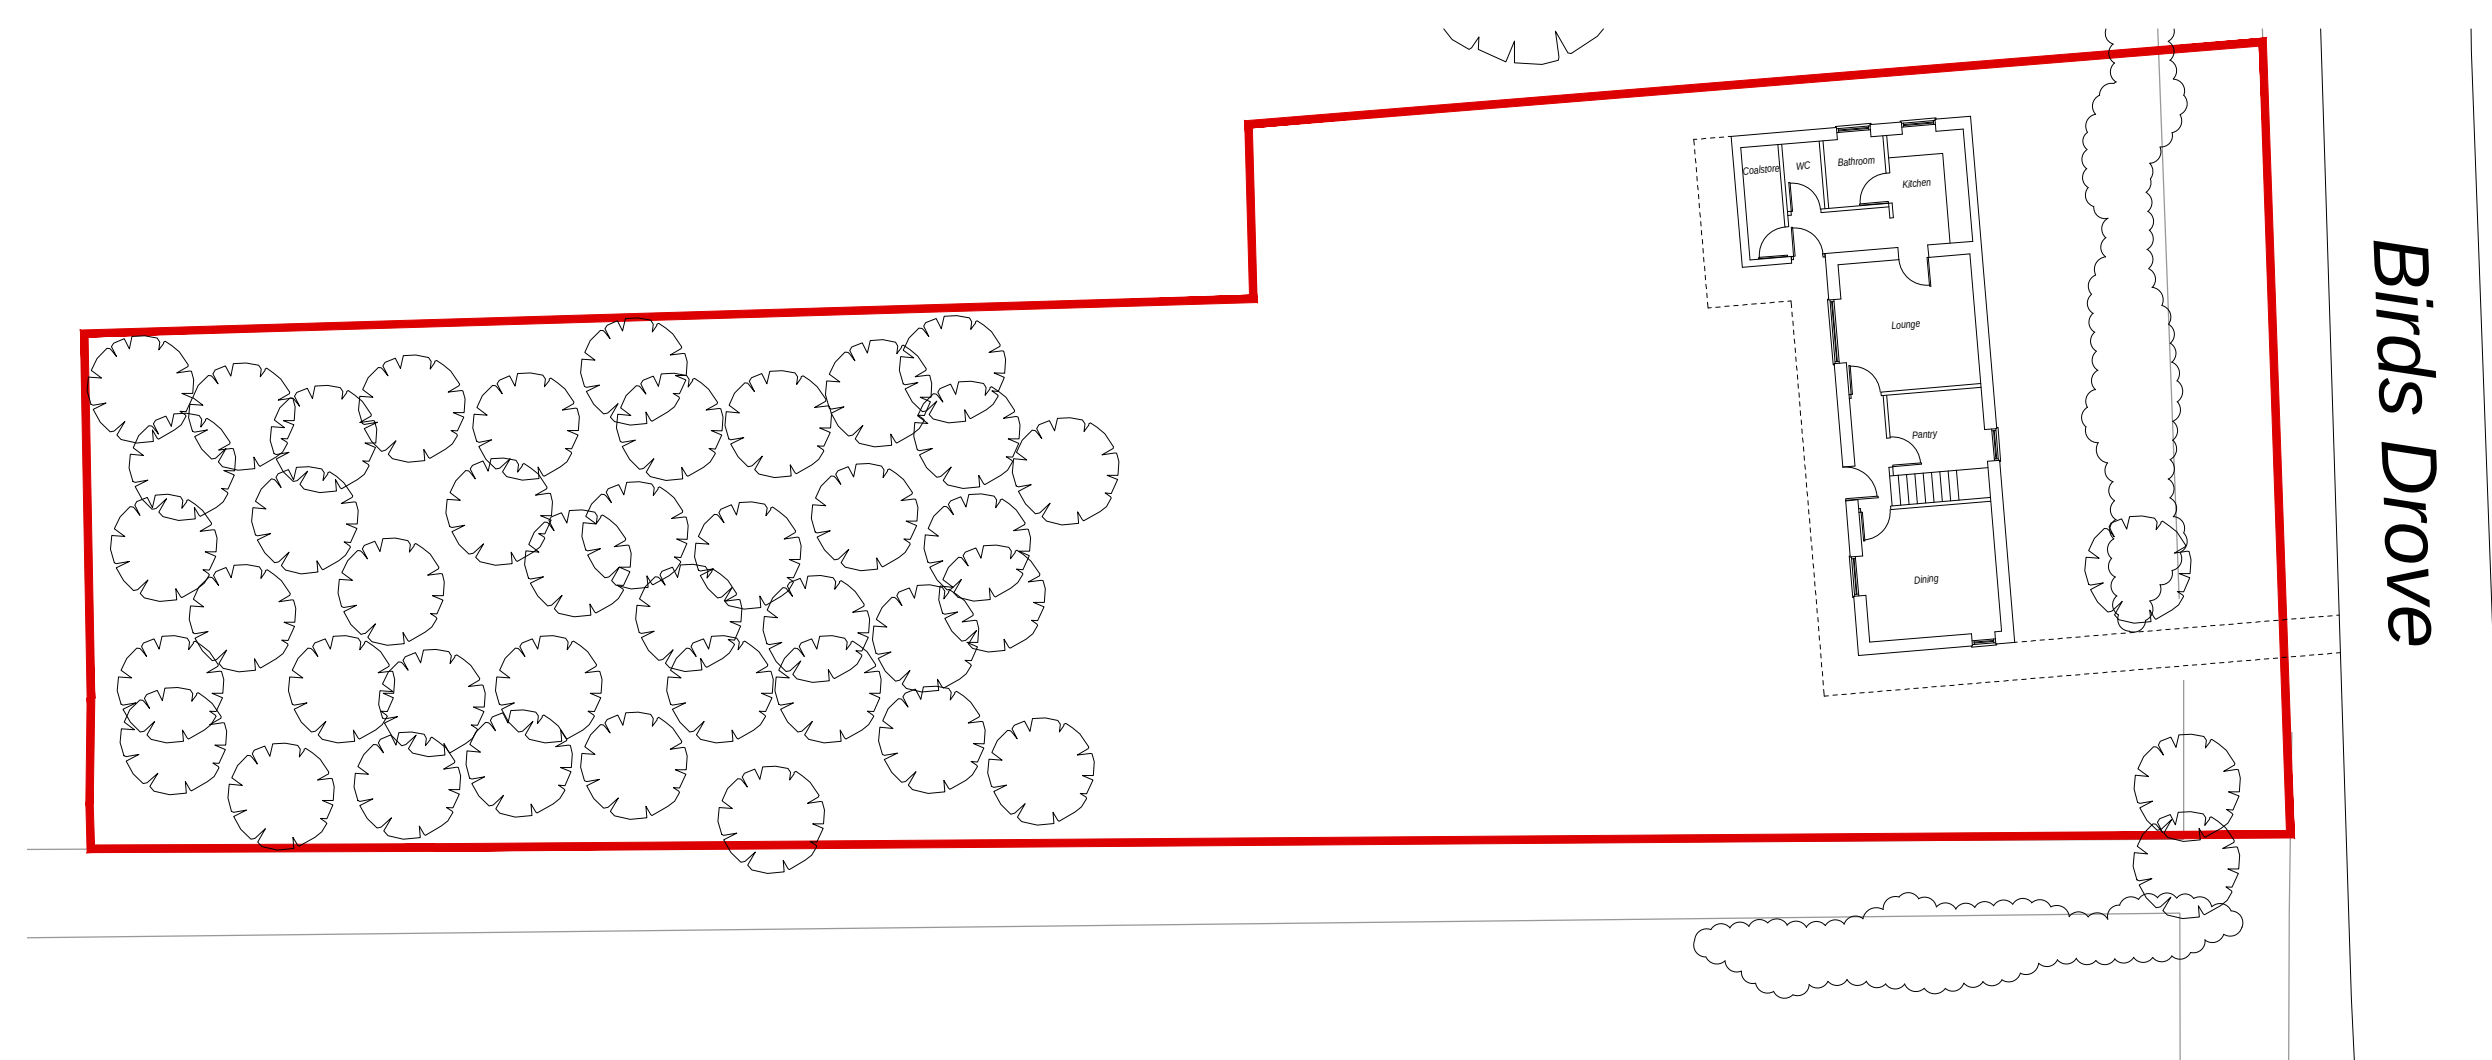

Existing Site Layout 1:200