

Do not scale this drawing. Report any ambiguities to the architect immediately.

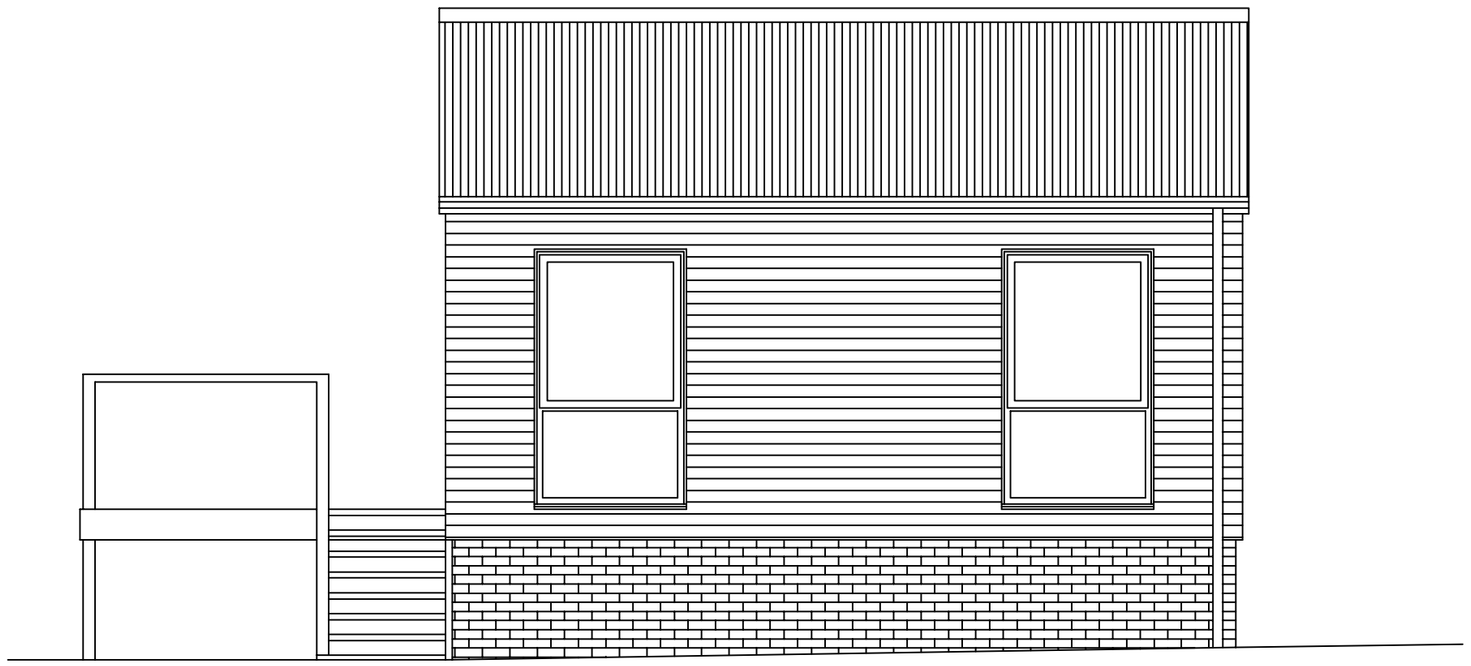

SOUTH

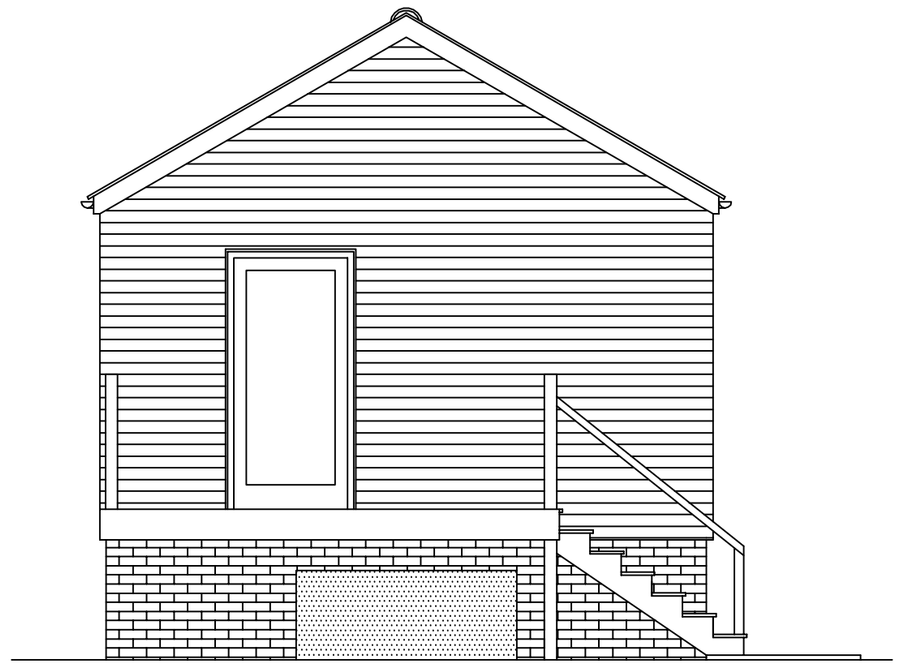

WEST

MATERIALS

ROOF: black corrugated metal sheeting


WALLS: black timber cladding to match the house and garage

BRICK PLINTH: brickwork to match the house


WINDOWS: hardwood to match house

DOOR: hardwood to match house

RAINWATER GOODS: black upvc

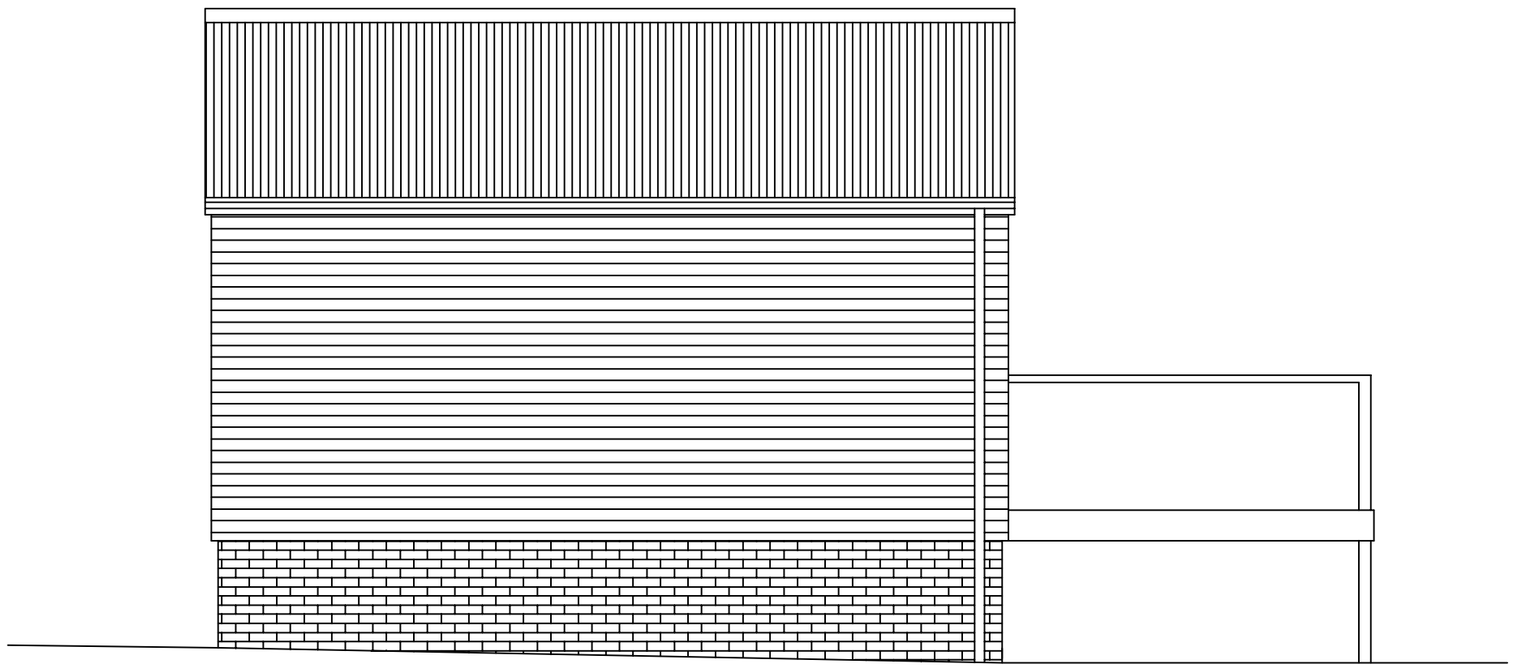

NORTH

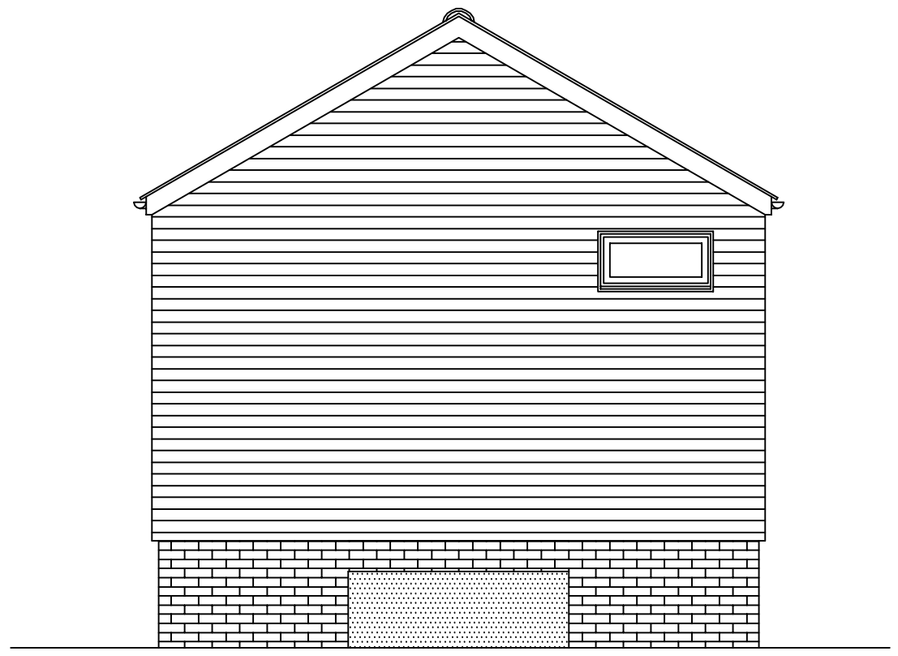

EAST

F 21 Dec 2021 Downpipes added.
E 20 Dec 2021 Gradient corrected.
D 20 Dec 2021 Floor level raised.
C 3 Nov 2021 Floor detail revised.
B 2 Nov 2021 Materials note added.
A 29 Oct 2021 Floor level and windows revised.

Revisions

JEFF SOWERBY ARCHITECT
290 Albert Road, Sheffield S8 9RD website: www.jeffsowerbyarchitect.com
e-mail: jeff@jeffsowerbyarchitect.com telephone/fax: 0114 327 9036

Client
CHRIS DOUGLAS

Job title
PROPOSED ART STUDIO AT 6 THE RESERVOIR, SURFLEET SEAS END

Drawing title
ELEVATIONS

Scale	Drawing no.	Revision	Date
1:50	SU3.02	F	28.10.2021