



305/86
862/84
978/81

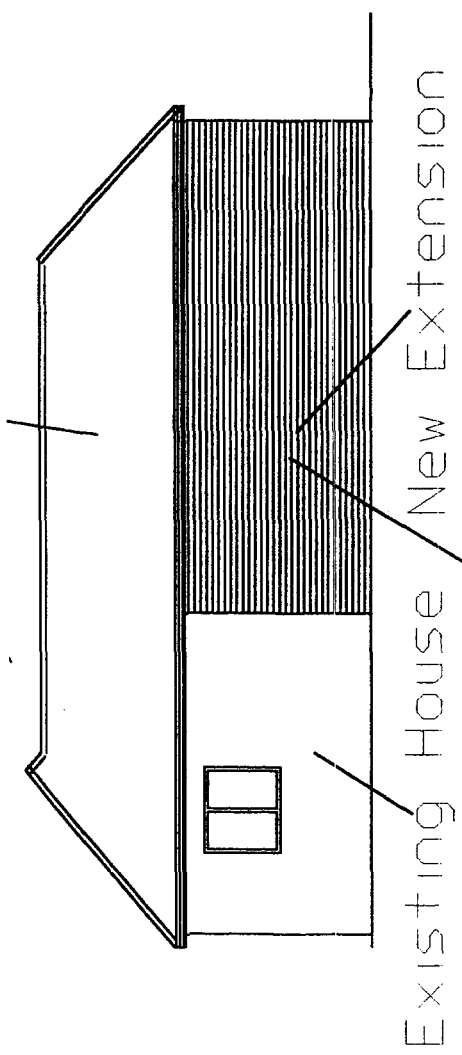

Existing House / New Extension


Bricks to match the colour of the existing
SIDE ELEVATION

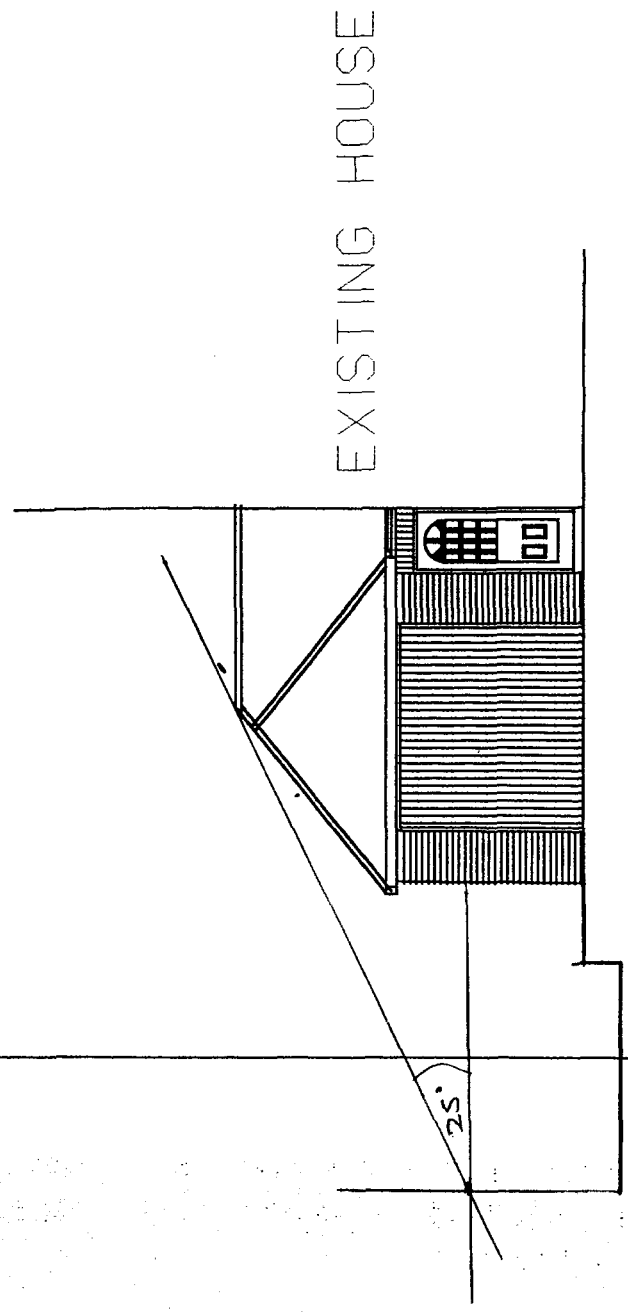

EXISTING HOUSE

FRONT ELEVATION


DATE:	SCALE:	PROJ DEMO GARA CONS NEW C SEAS SURFI	CLIE N	PROP C	DRAW	JOH A.R.I CHAI SURV 33 FA SPAL PEII TEL
-------	--------	--	-----------	-----------	------	--

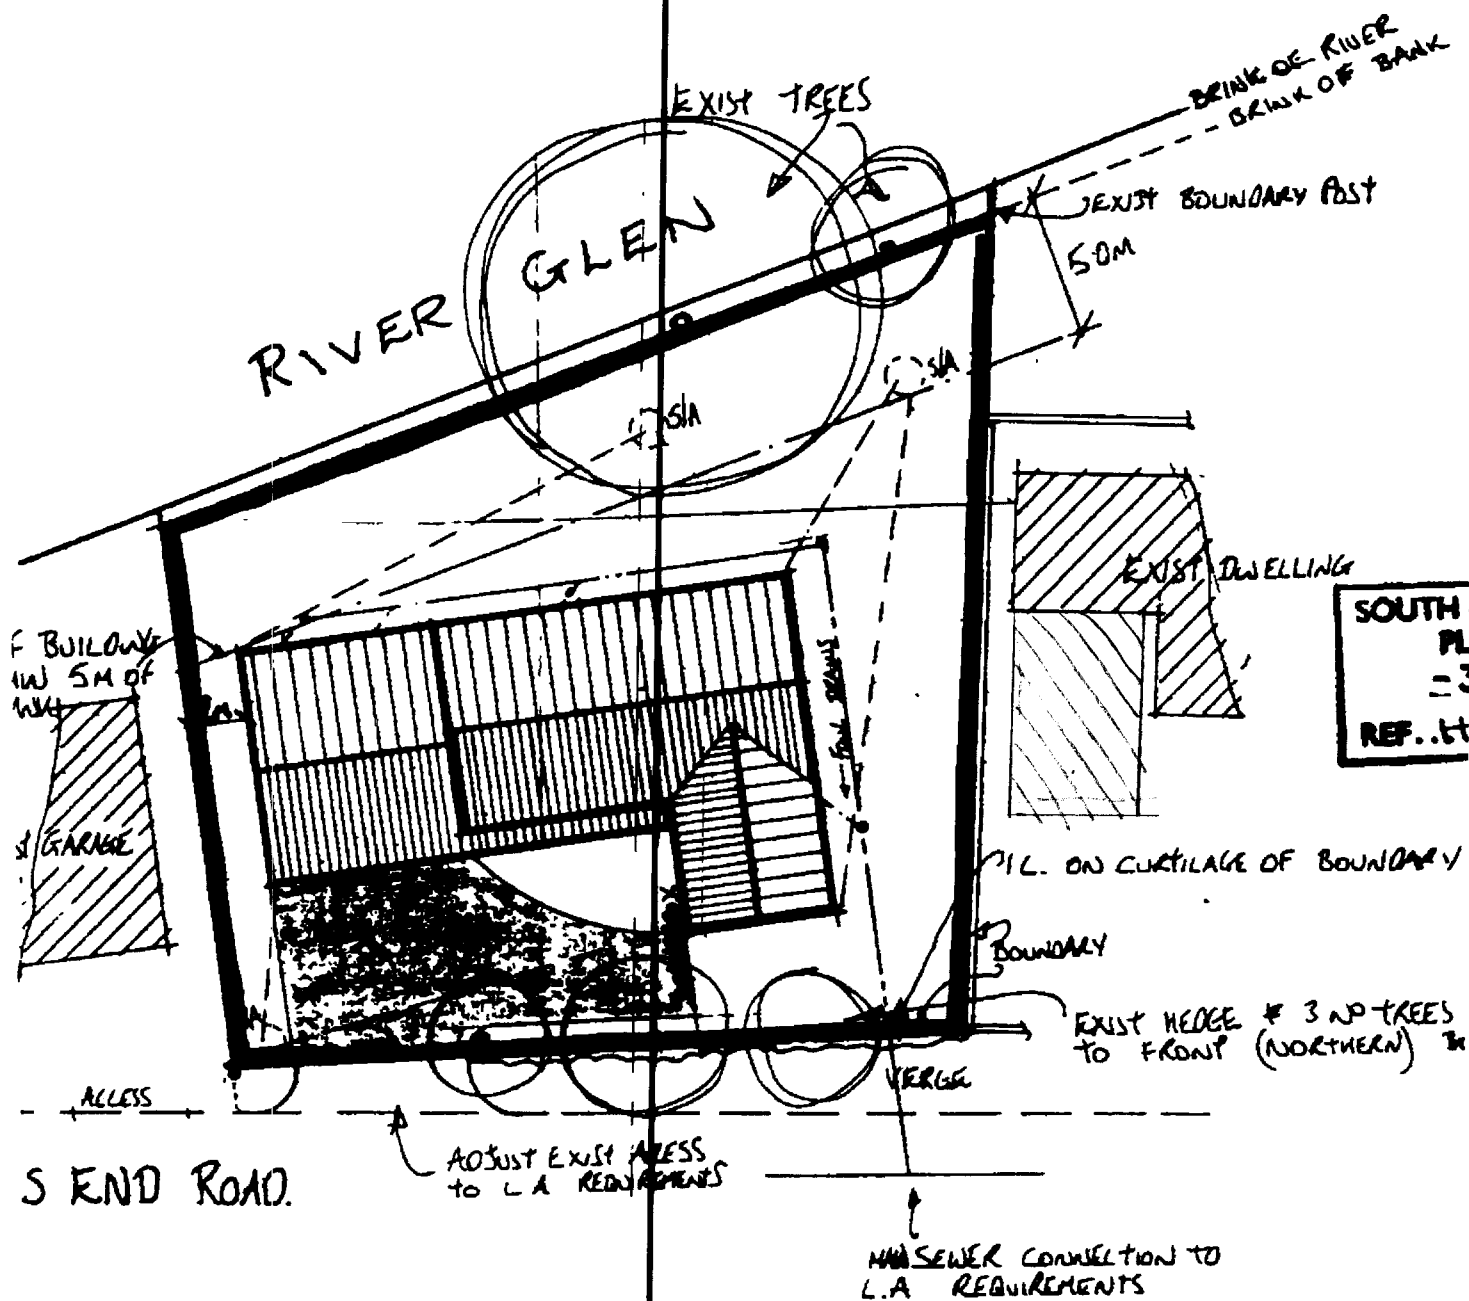

SITE PLAN 1/250


H17/305/86

139400

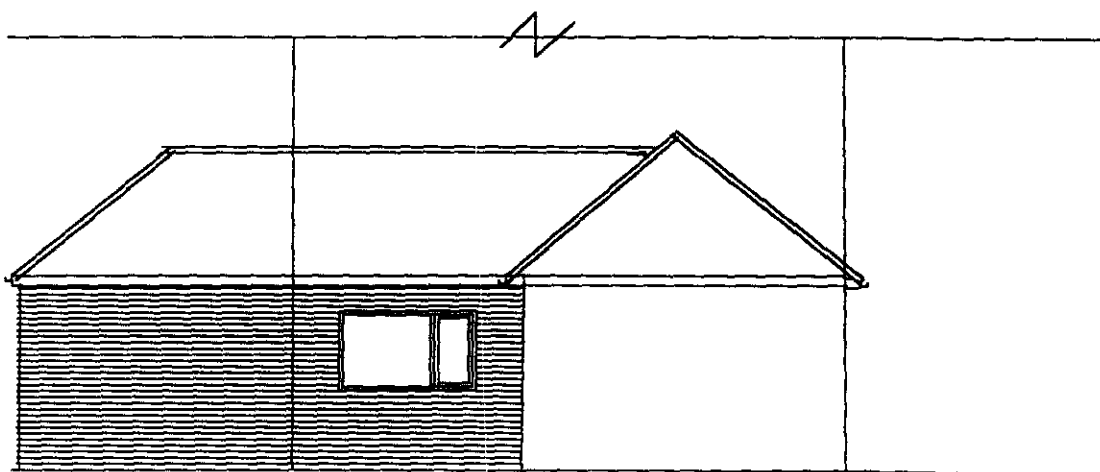


SIDE ELEVATION

Tiles to be pantiles taken from existing garage

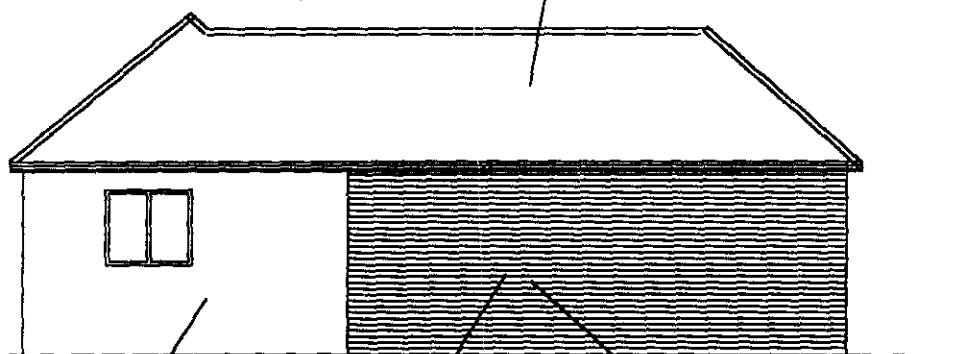

Existing House / New Extension

Bricks to match the colour of the existing
SIDE ELEVATION

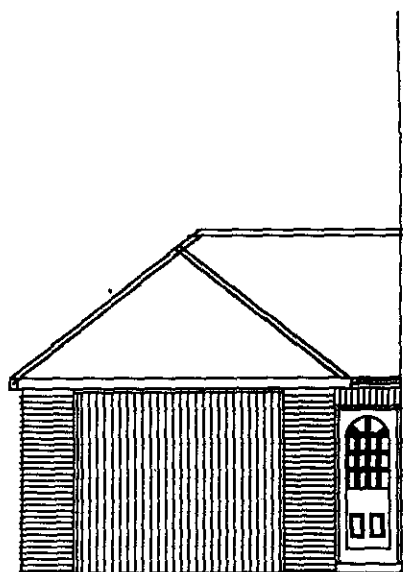

EXISTING HOUSE

FRONT ELEVATION

DATE : 17/11/00

SCALE : 1:100

PROJECT :
DEMOLITION OF
GARAGE AND
CONSTRUCTION OF
NEW GARAGE AT 1
SEAS END ROAD
SURFLEET SPALDING

CLIENT: MS F NAPPER

PROPOSED

DRAWING : JWM/FN/003

JOHN W. MOSES
A.R.I.C.S
CHARTERED
SURVEYOR
33 FAIRVIEW WAY
SPALDING
PE11 3PL
TEL (01775) 762824

1354100

