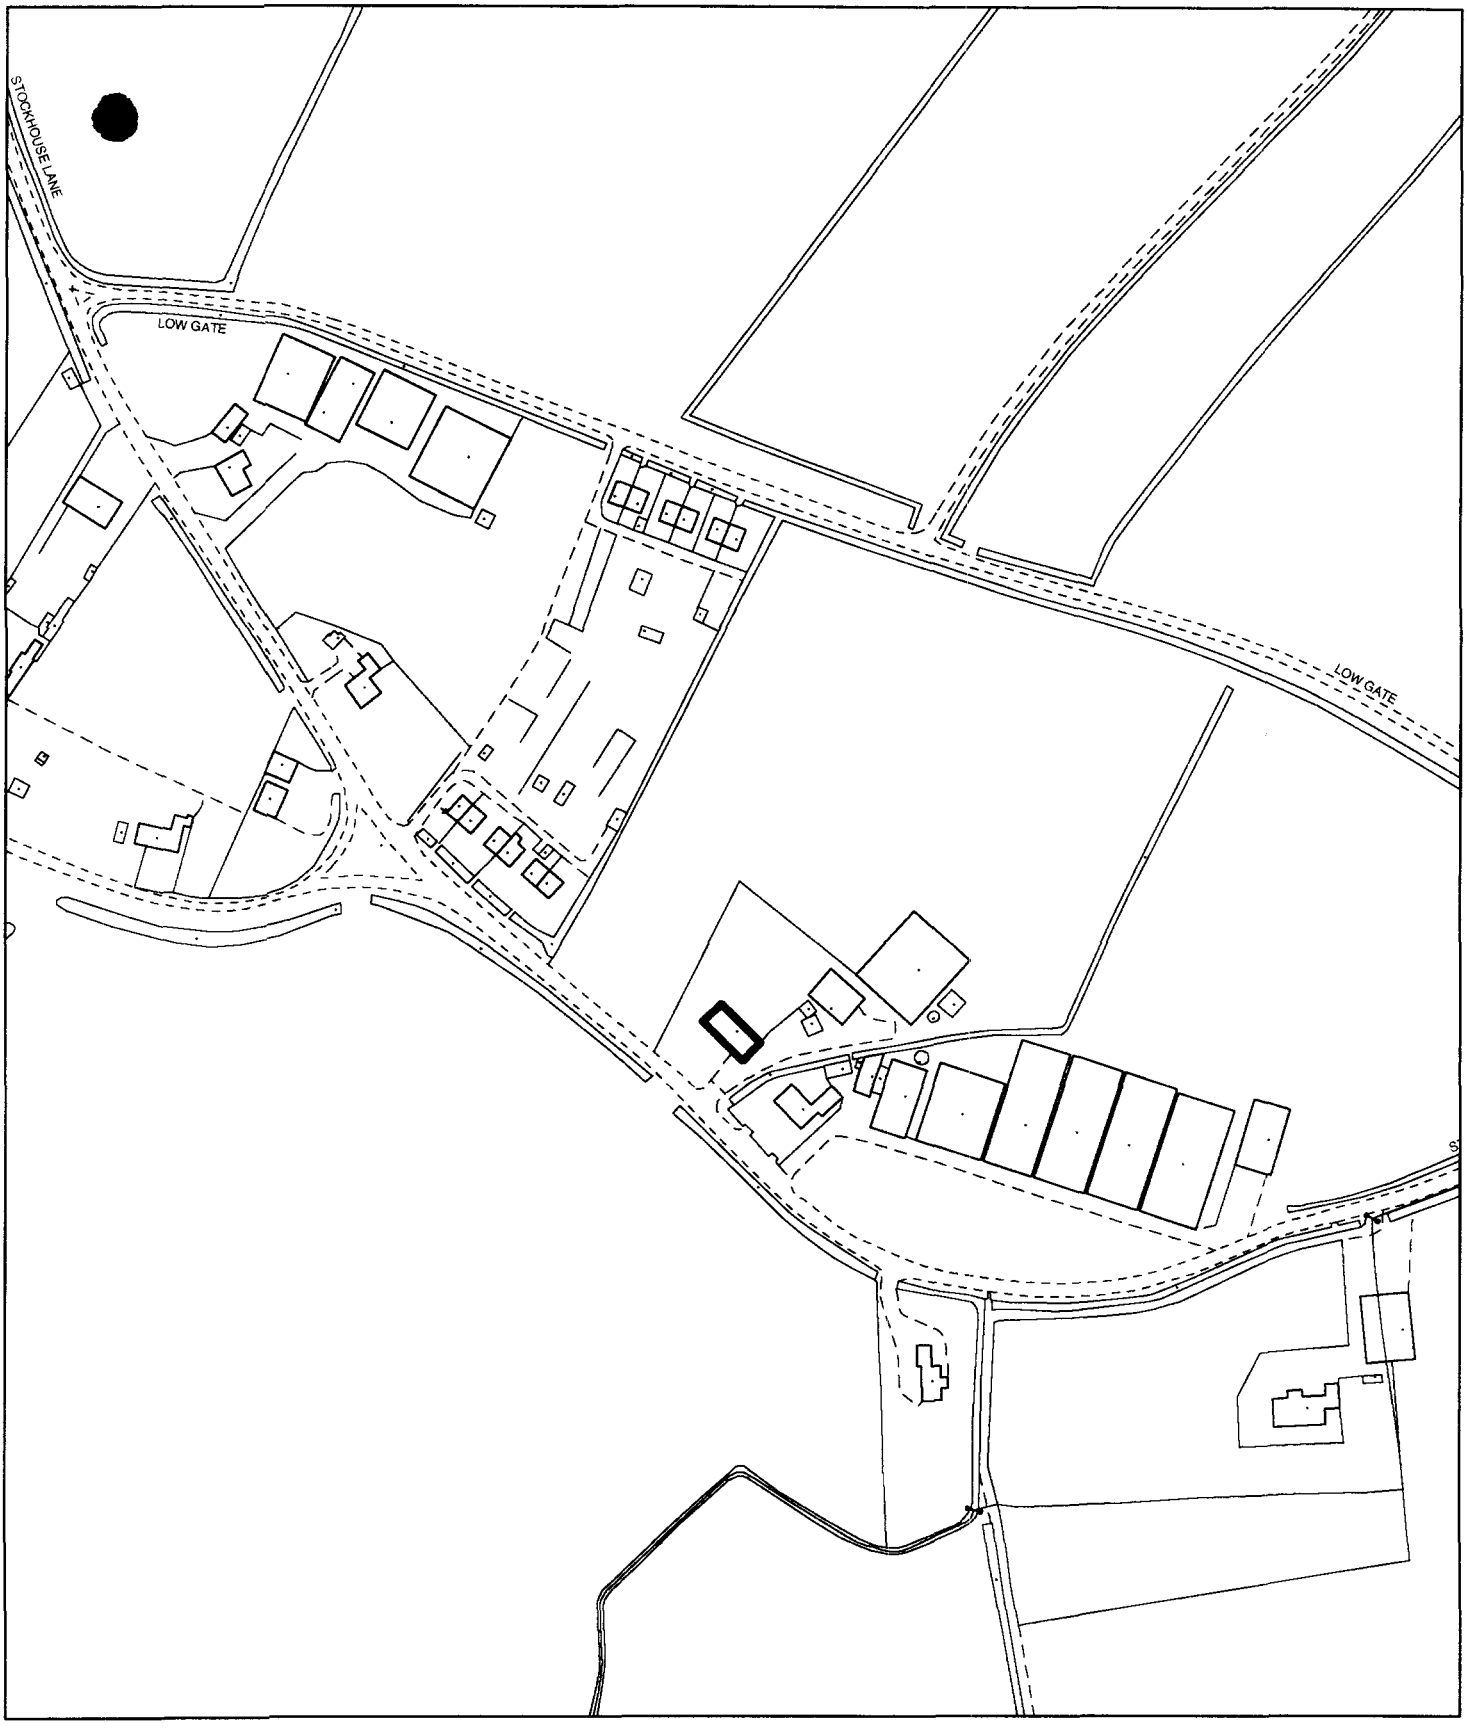


Planning Application Location Plan
Ward Member Notification

H17/1432/01

Scale: 1:2500


FILE COPY

Planning and Development

Council Offices, Priory Road, Spalding, Lincolnshire
PE11 2XE

PLEASE DO NOT COPY THIS PLAN
This map is reproduced from Ordnance Survey material with permission of Ordnance Survey on behalf of Her Majesty's Stationery Office (c) Crown copyright. Unauthorised reproduction infringes Crown copyright and may lead to prosecution or civil proceedings. South Holland District Council LA079413 2001

N

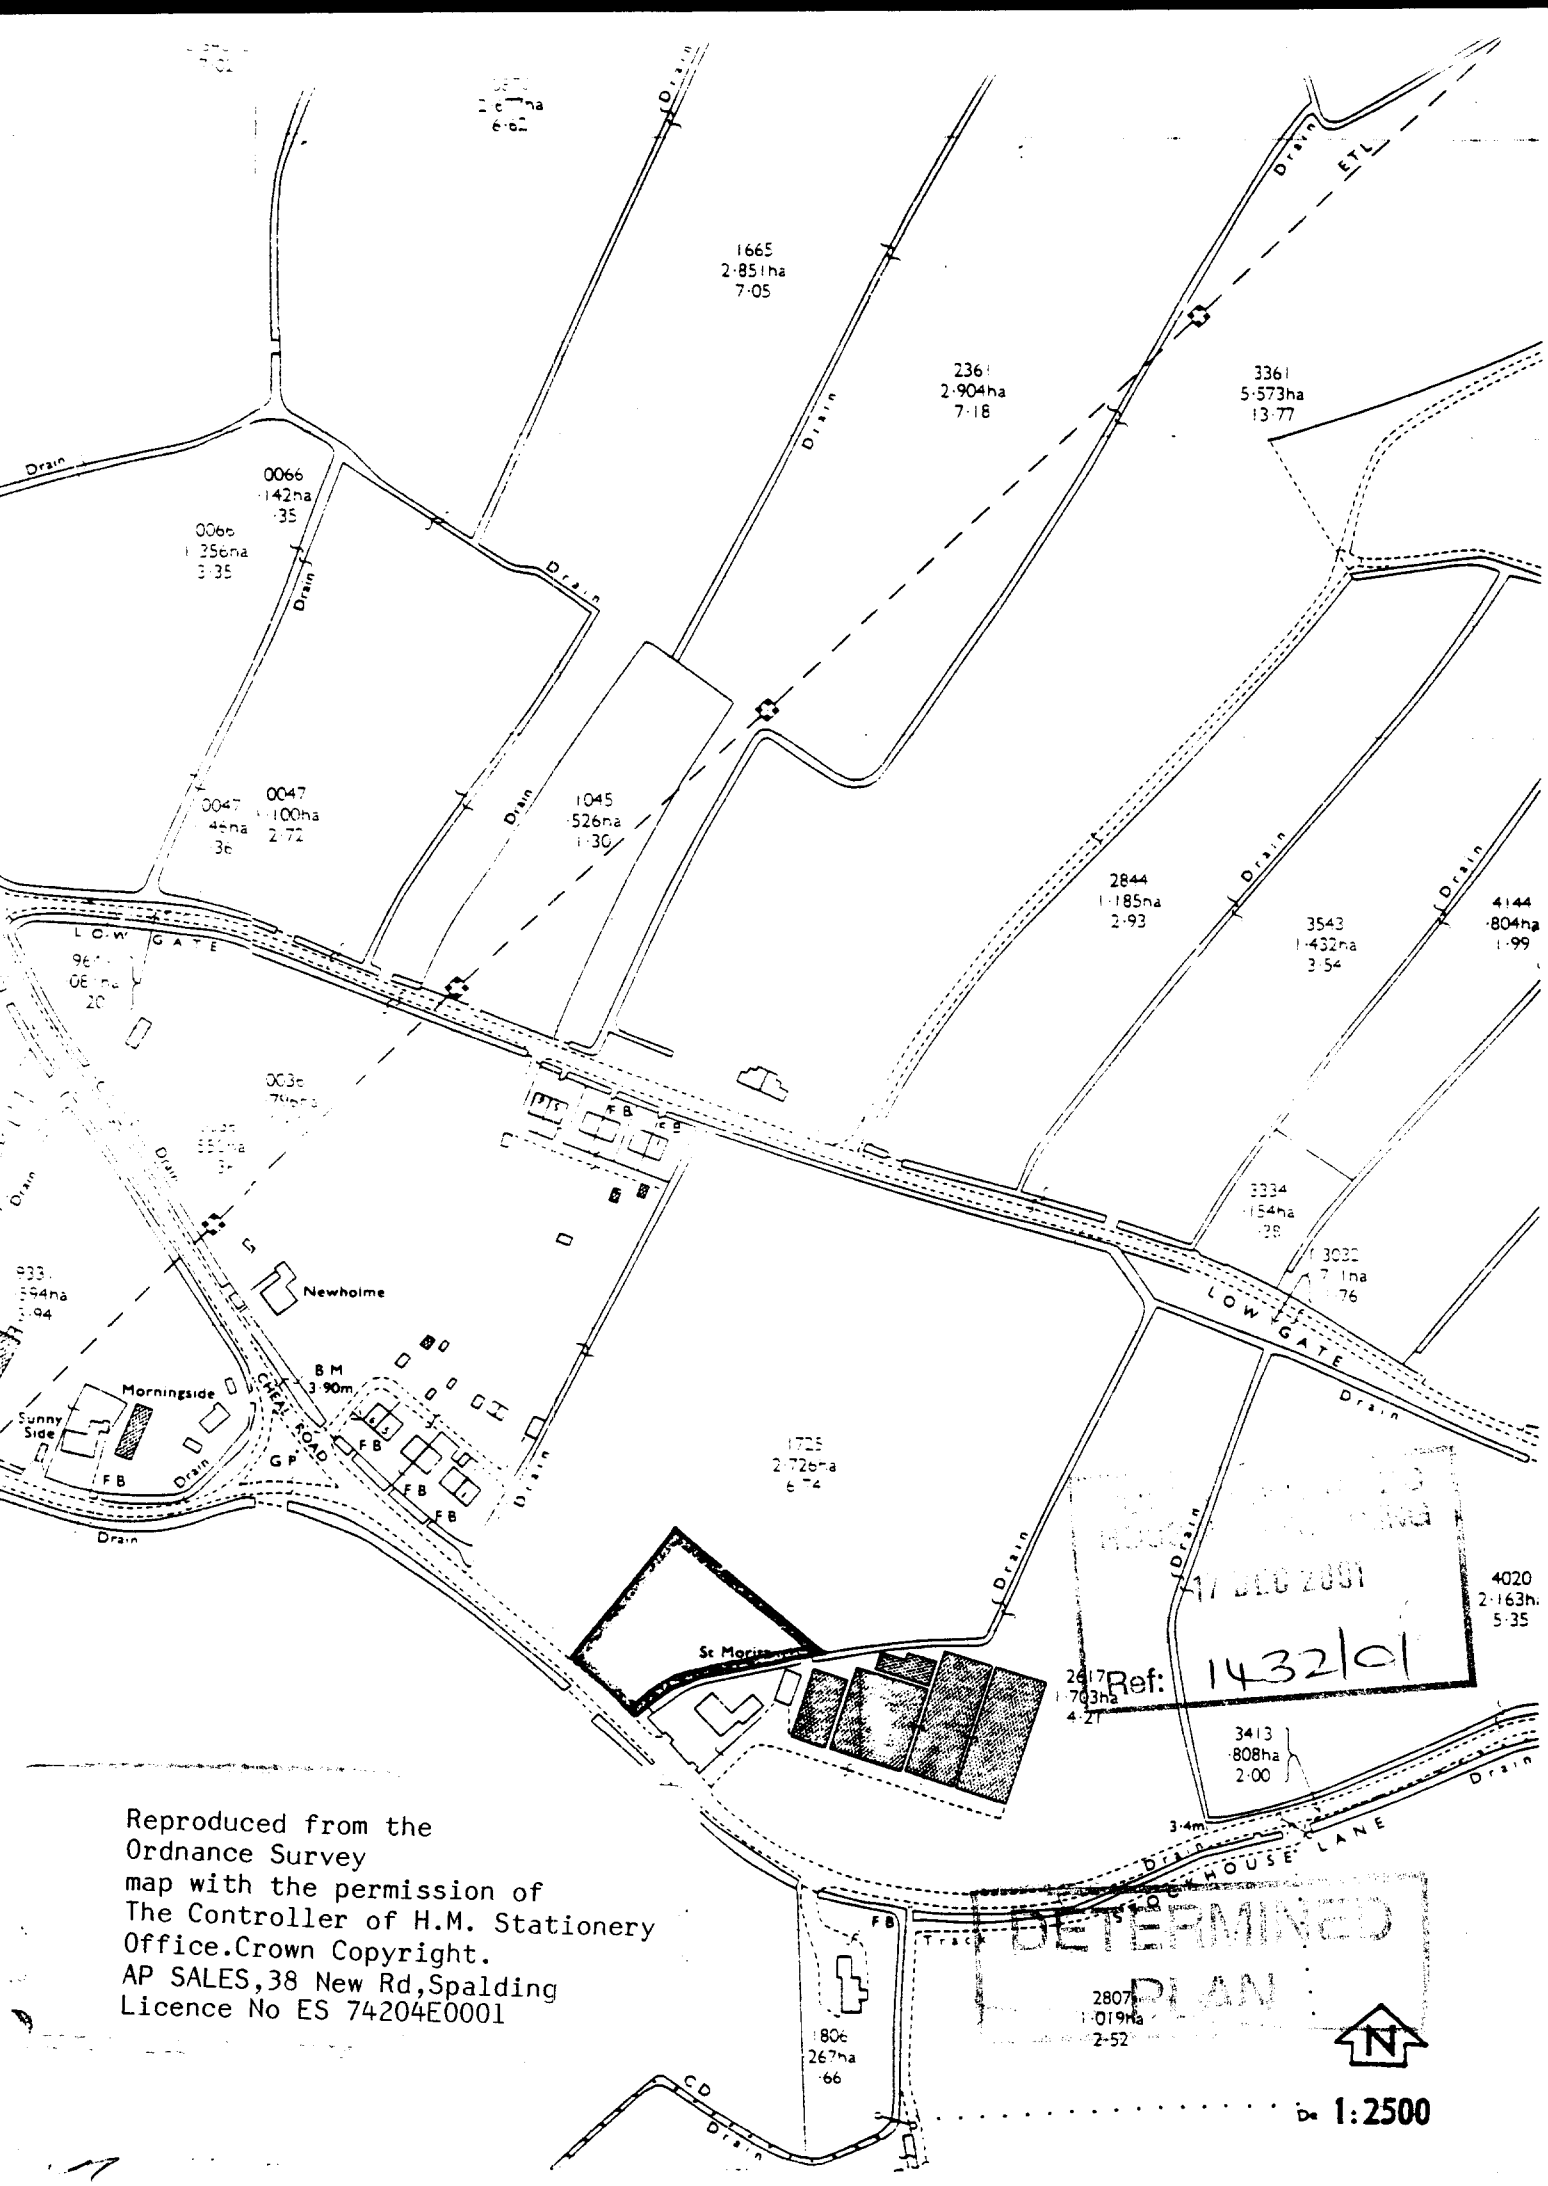

Reproduced from the
Ordnance Survey
map with the permission of
The Controller of H.M. Stationery
Office.Crown Copyright.
AP SALES,38 New Rd,Spalding
Licence No ES 74204E0001