

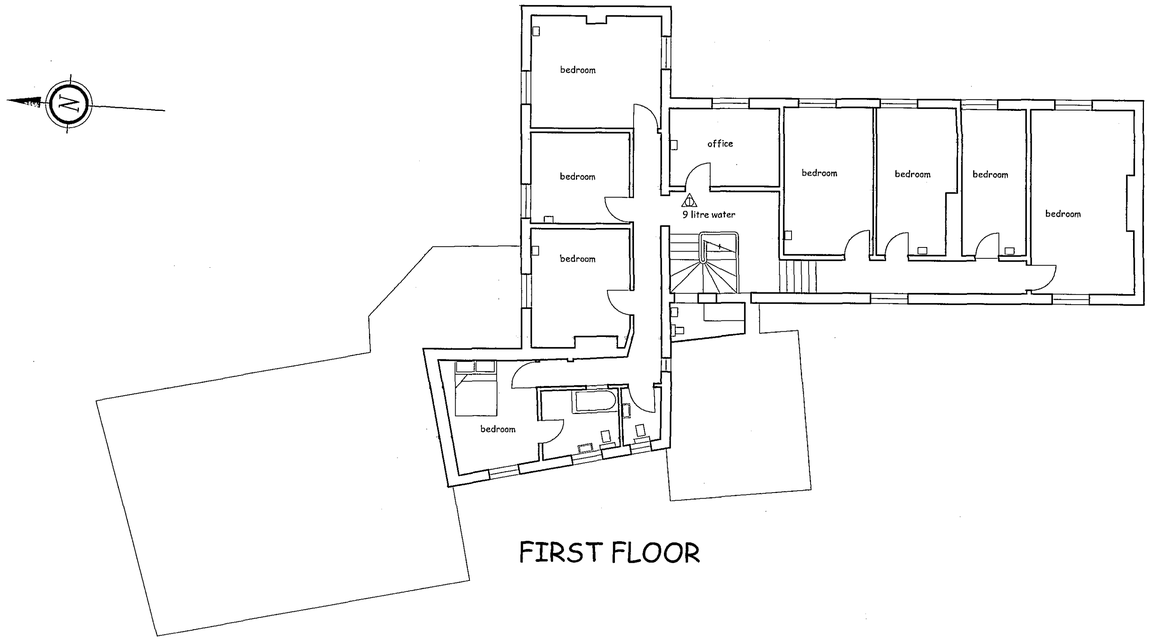


FIRST FLOOR

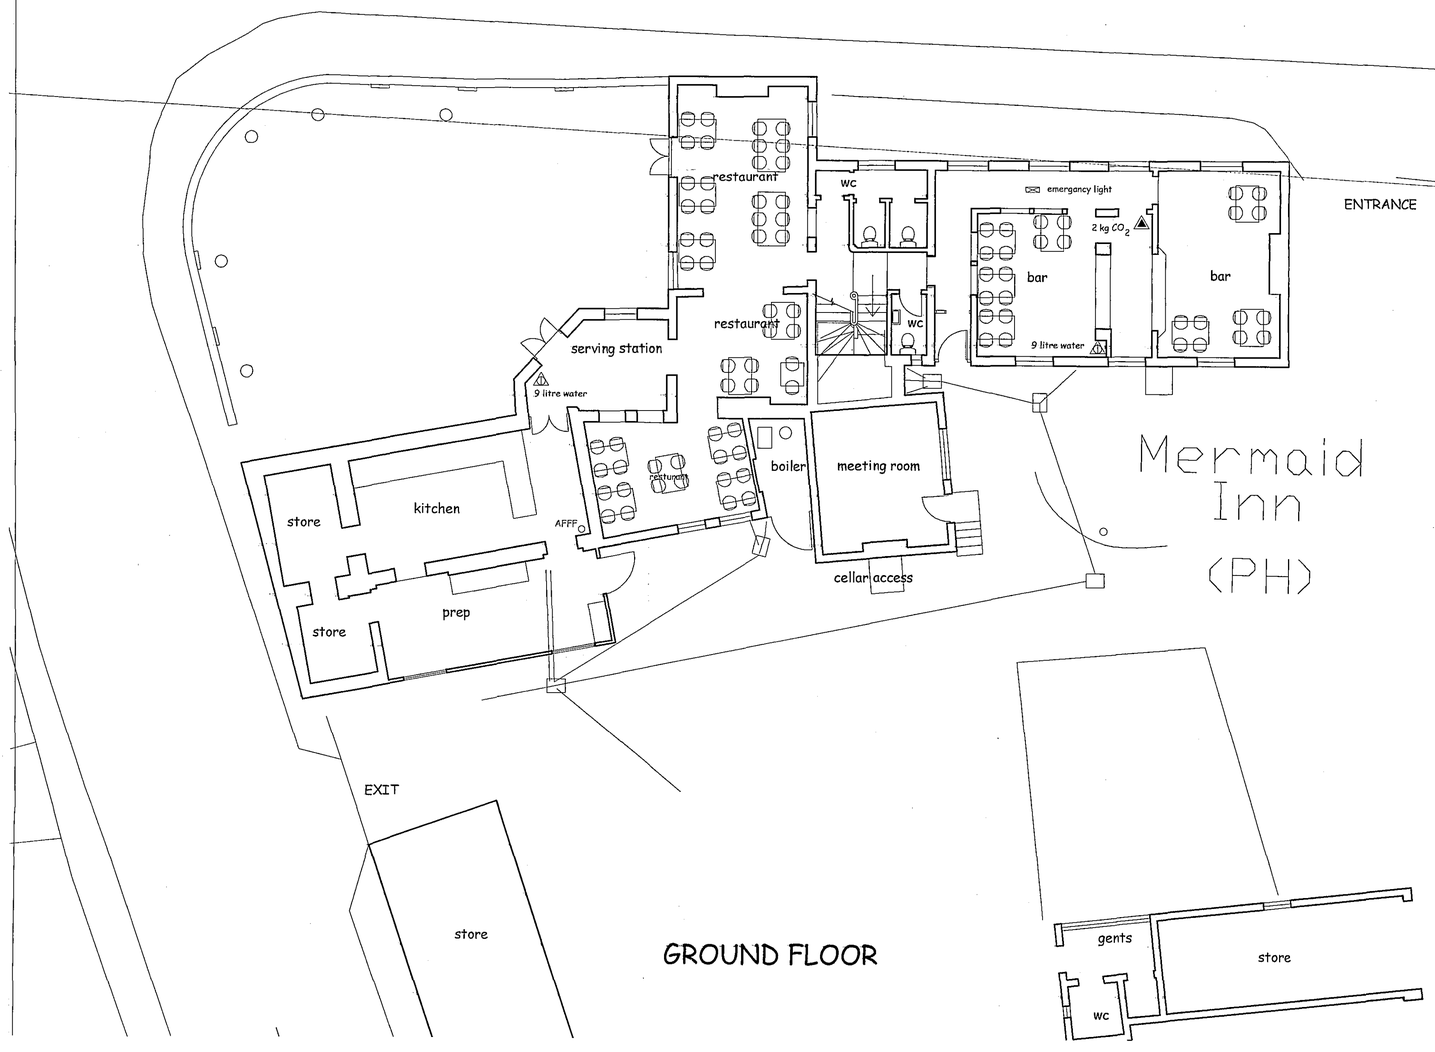

GROUND FLOOR

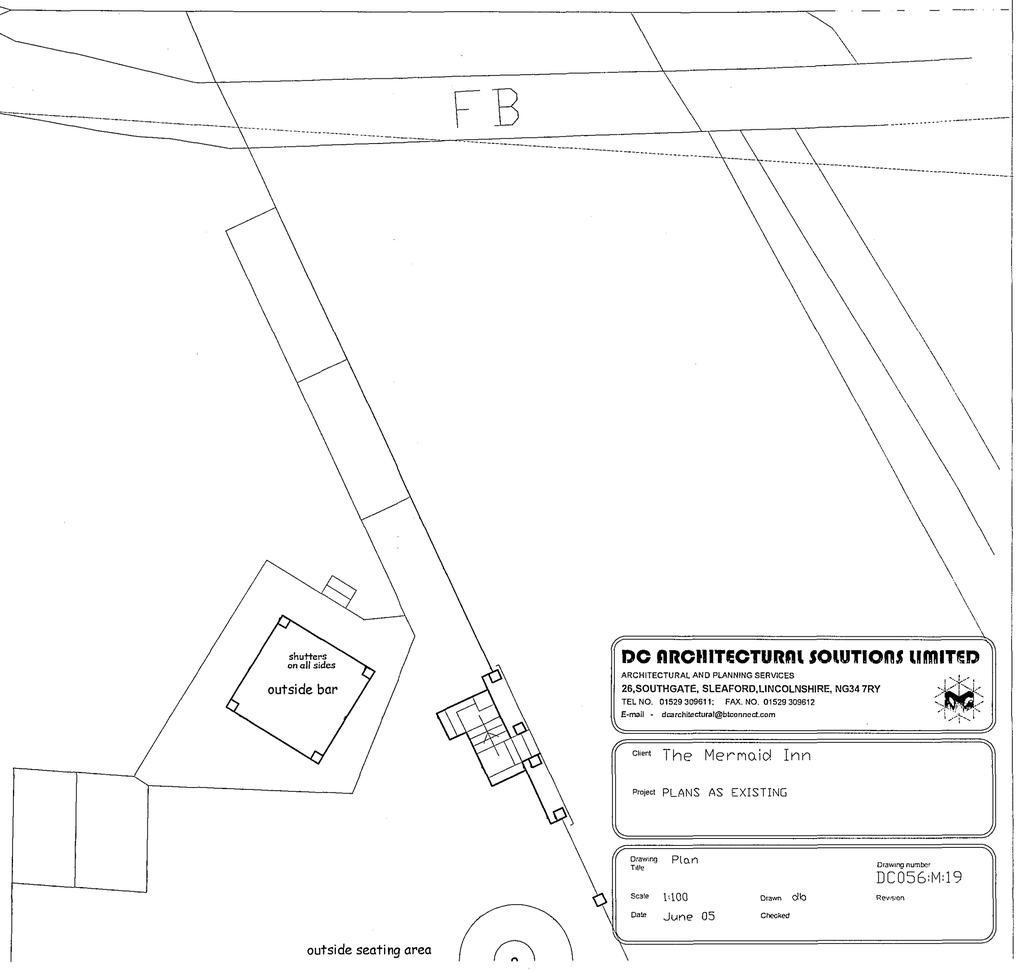

DC ARCHITECTURAL SOLUTIONS LIMITED
ARCHITECTURAL AND PLANNING SERVICES
26,SOUTHGATE, SLEAFORD,LINCOLNSHIRE, NG34 7RY
TEL NO. 01529 309611; FAX. NO. 01529 309612
E-mail - dcarchitectural@btconnect.com

Client The Mermaid Inn

Project PLANS AS EXISTING

Drawing Title Plan

Drawing number DC056:M:19

Scale 1:100 Drawn dlo Revison

Date June 05 Checked