
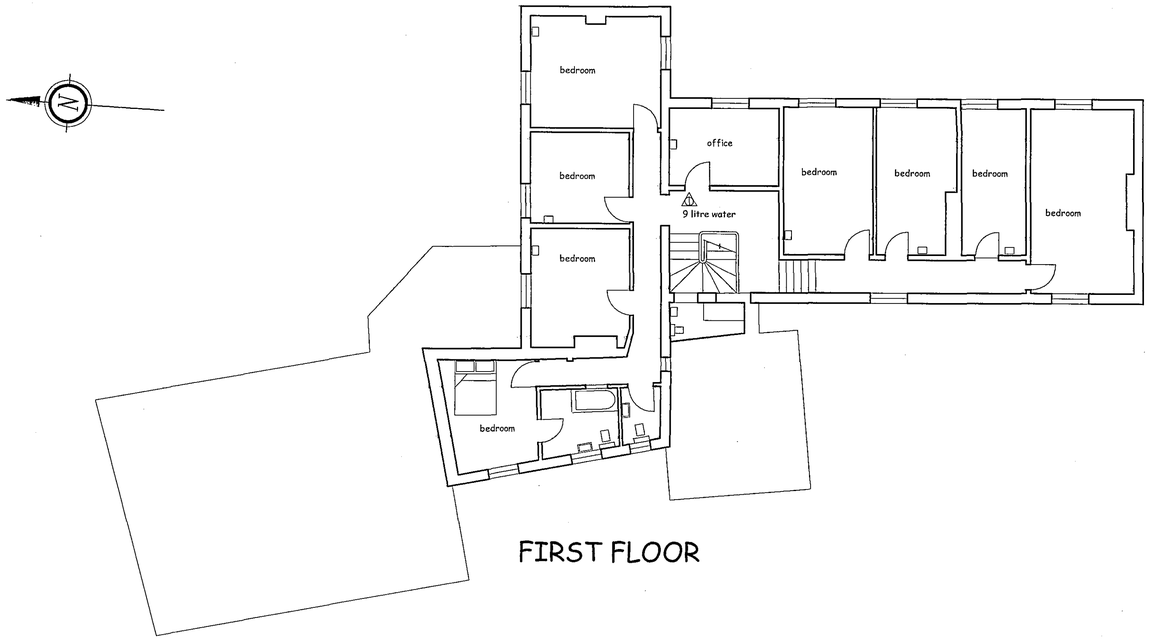


FIRST FLOOR

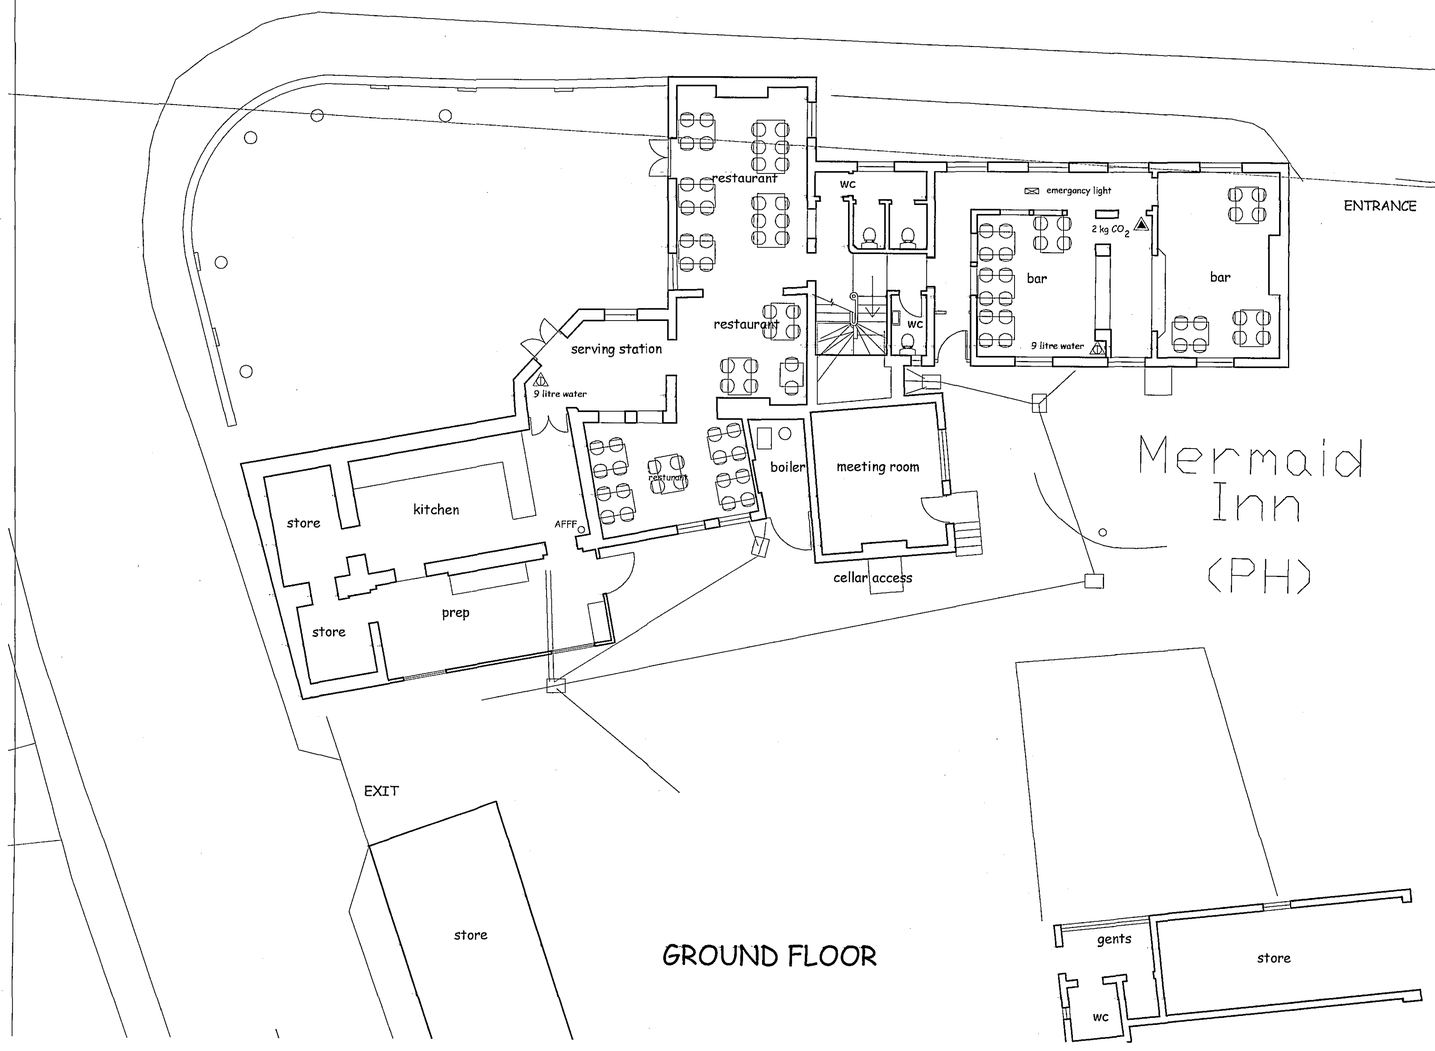


GROUND FLOOR

Mermaid Inn (PH)

ENTRANCE

FB

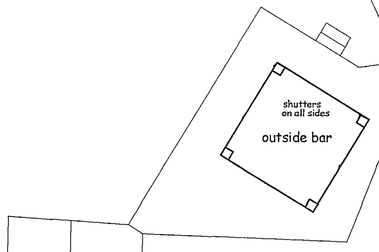

outside seating area

DC ARCHITECTURAL SOLUTIONS LIMITED
ARCHITECTURAL AND PLANNING SERVICES
26,SOUTHGATE, SLEAFORD,LINCOLNSHIRE, NG34 7RY
TEL NO. 01529 309611; FAX. NO. 01529 309612
E-mail - dcarchitectural@btconnect.com

Client: The Mermaid Inn

Project: PLANS AS EXISTING

Drawing Title: Plan

Drawing number: DC056:M:19

Scale: 1:100 Drawn: dlo Revision:

Date: June 05 Checked: