


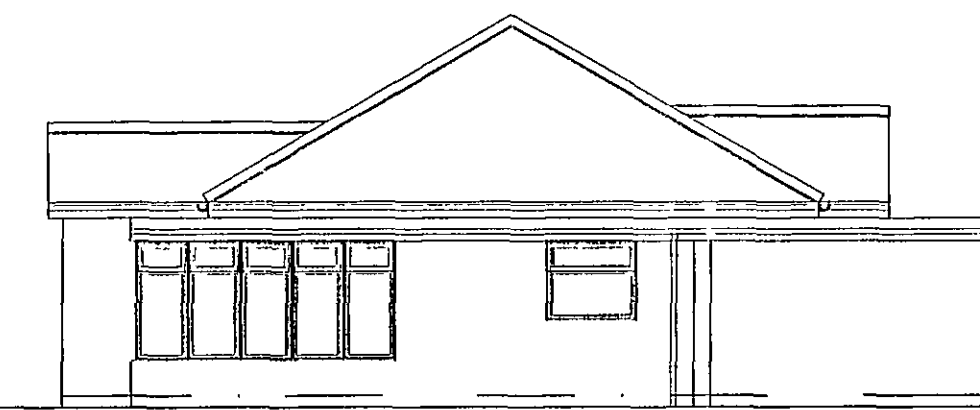


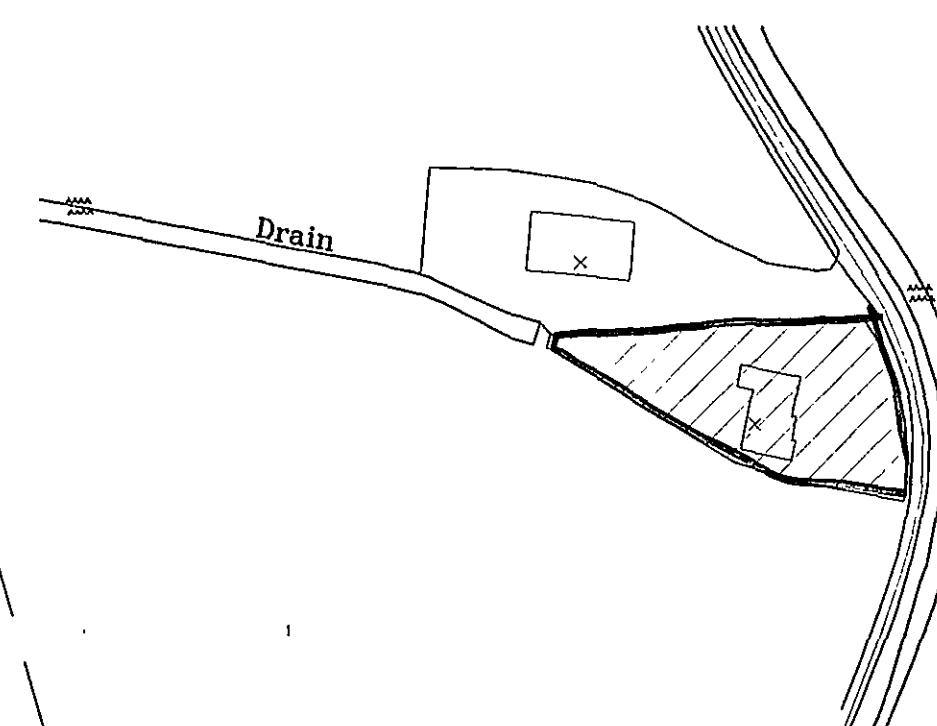

Existing Side Elevation
Scale 1:100

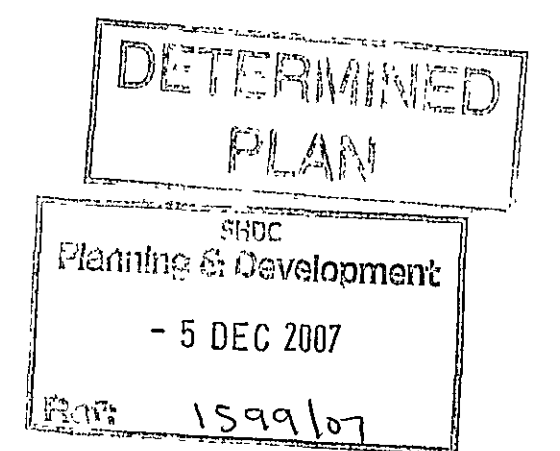

Site Block Plan
Scale 1:500

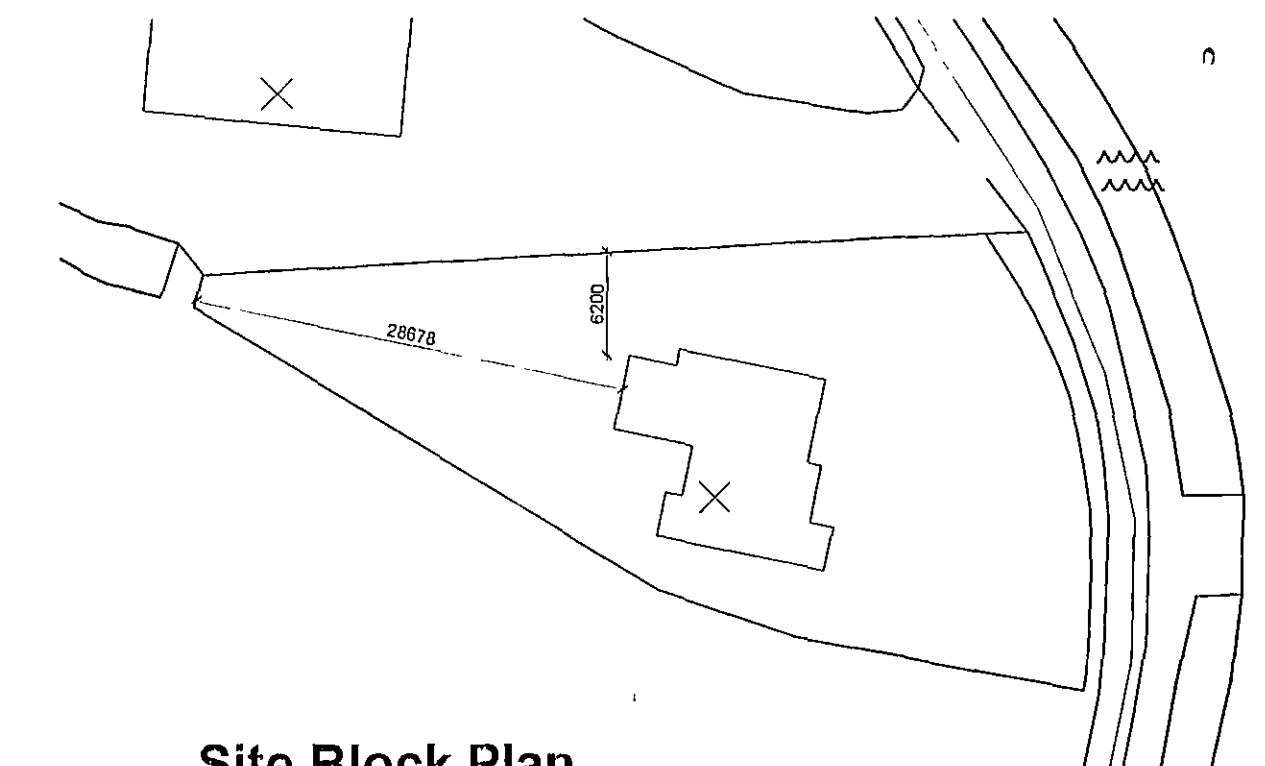

Client :
Mr & Mrs Apted
Willow Cottage
Hun Gateⁿ
Surfleet
PE11 4BW

Site : **Internal Alterations to provide Granny Annexe Accommodation**



Date: Mar 07 Scale: As Noted

Drawing No:
rem 1457 - 01