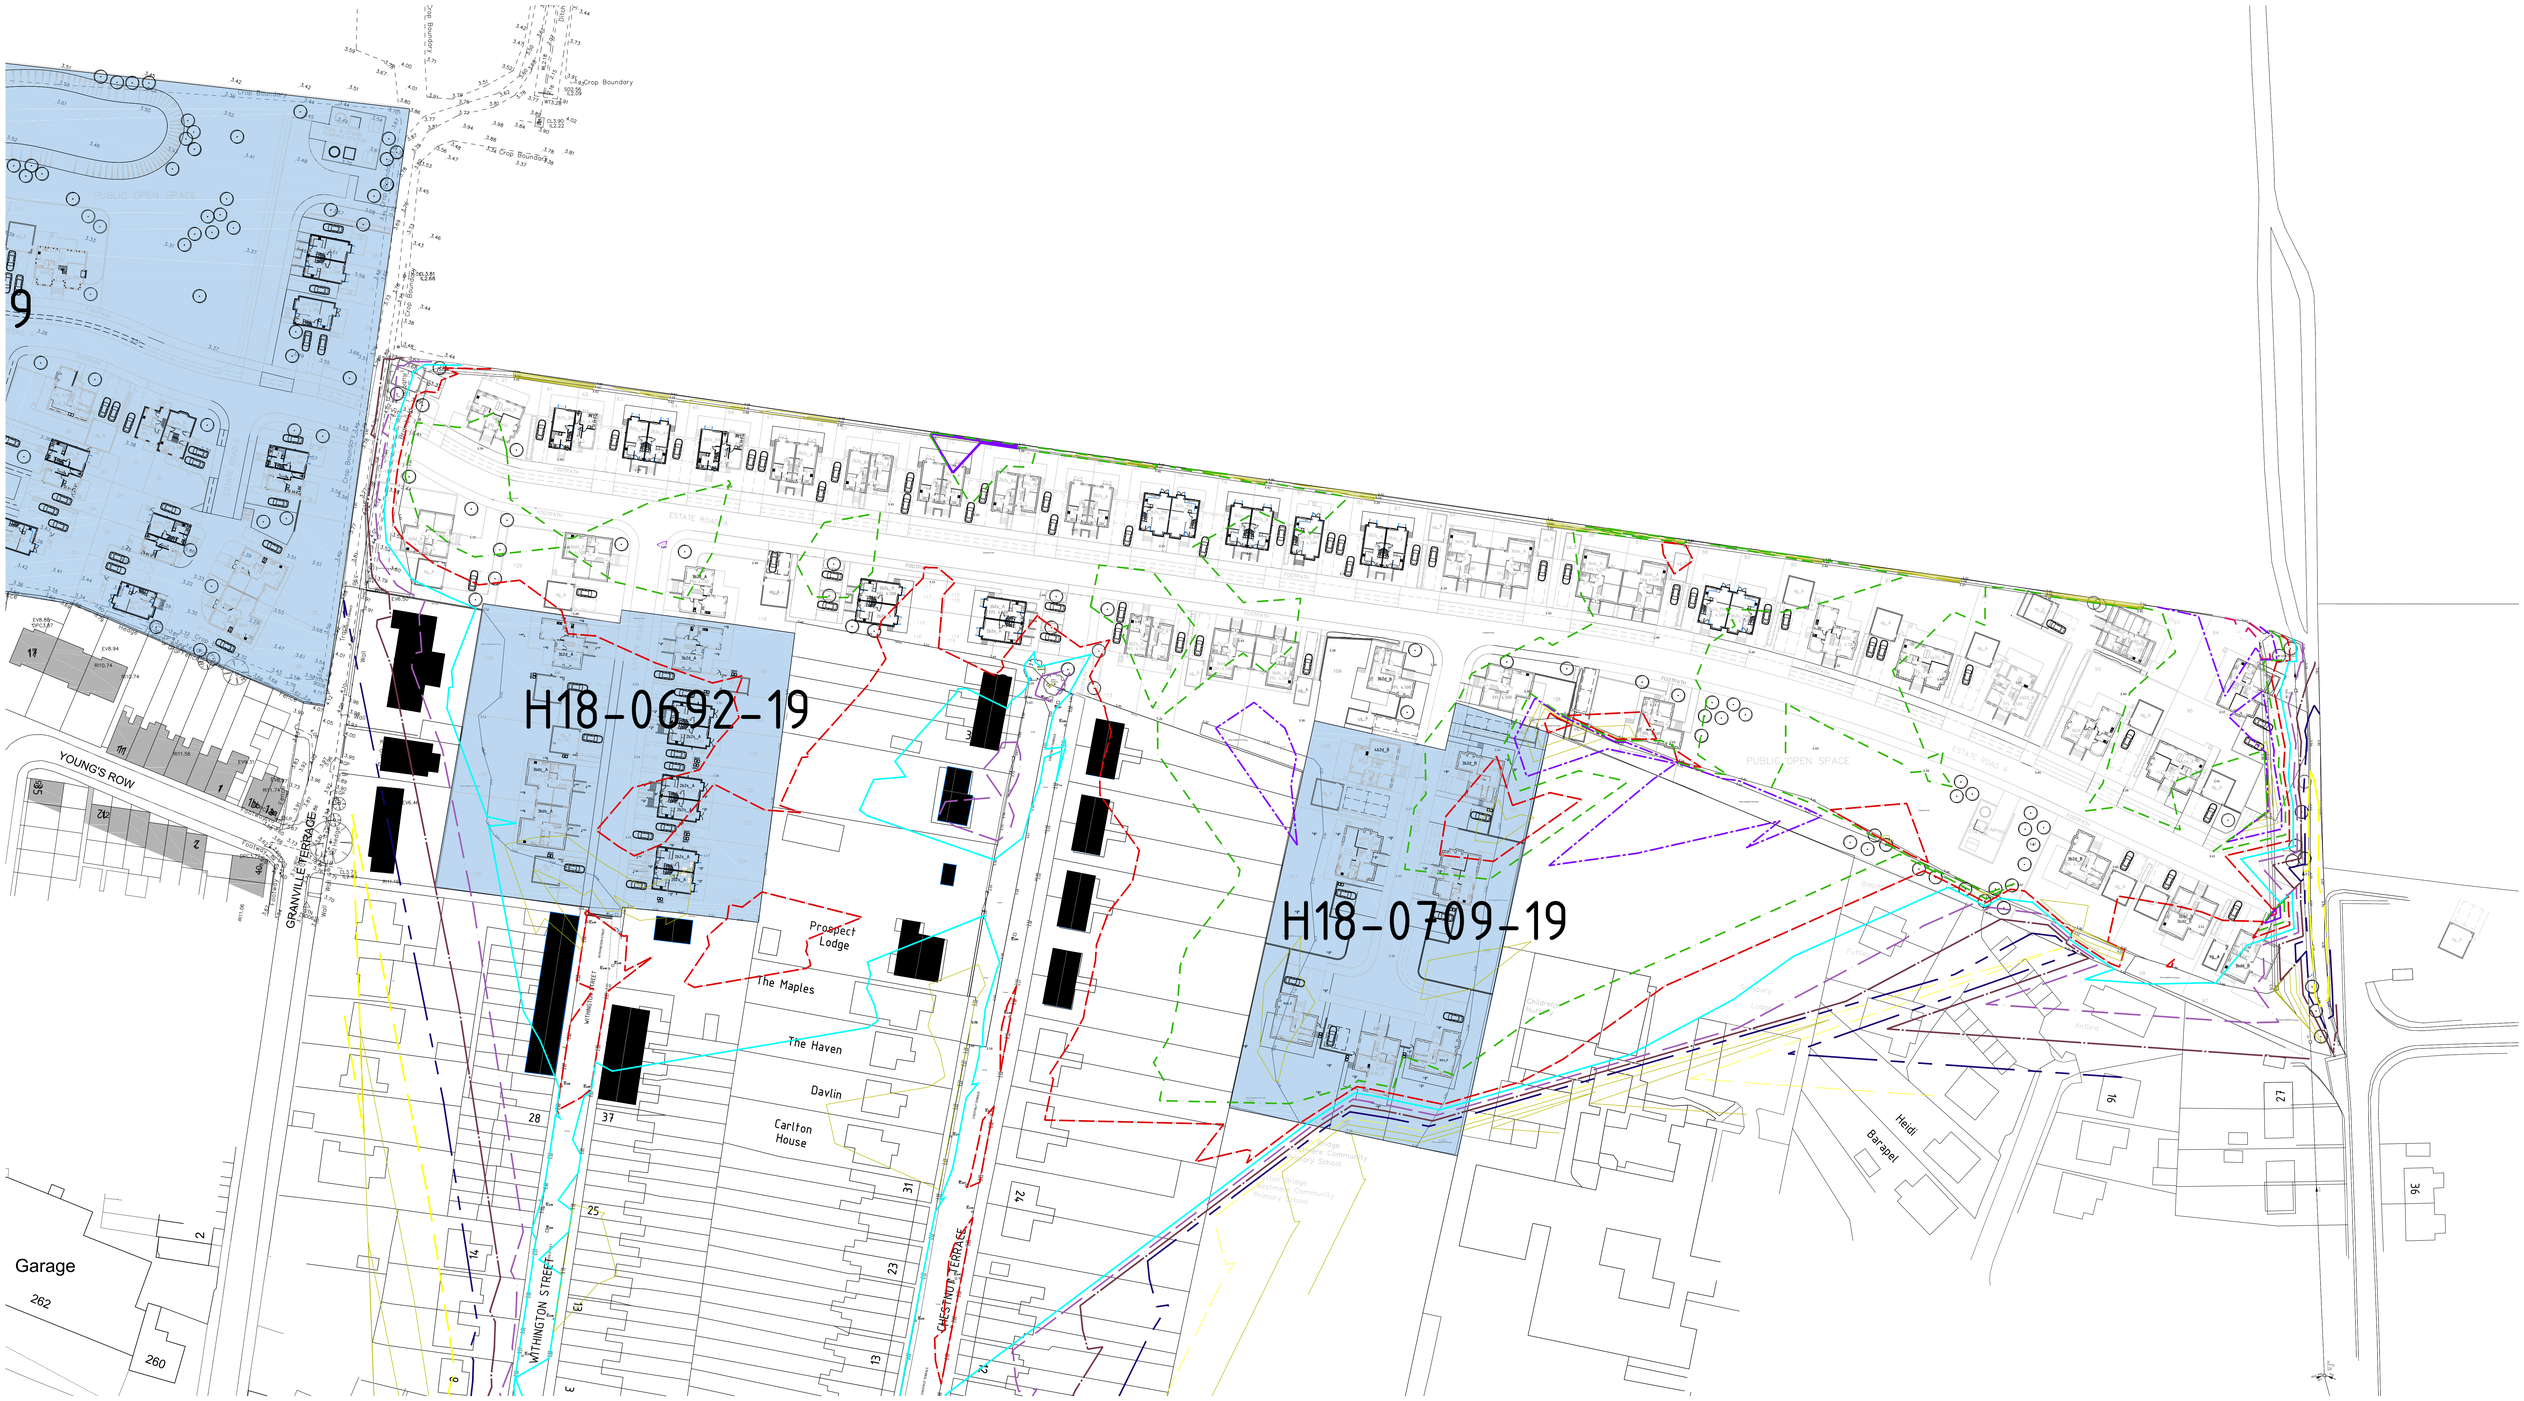

3.2m Contour
3.3m Contour
3.4m Contour
3.5m Contour
3.6m Contour
3.7m Contour
3.8m Contour
3.9m Contour
4.0m Contour

Rev.	Date	By	Description

SEA
STRUCTURAL ENGINEERS
[CONSULTING CIVIL & STRUCTURAL ENGINEERS]

E: enquires@seastructuralengineers.co.uk
T: 01832 272352

PROJECT
RESIDENTIAL DEVELOPMENT LAND NORTH OF SUTTON BRIDGE

DRAWING
SITE AREA WITHOUT PLANNING PERMISSION - ACTUAL LEVELS

SCALE:	1:500 @A0	DATE:	FEB 2021
DRAWN BY:	SEA	REV:	P1
STATUS:	FOR PLANNING		

DWG No: 1886/PL100 | P1