
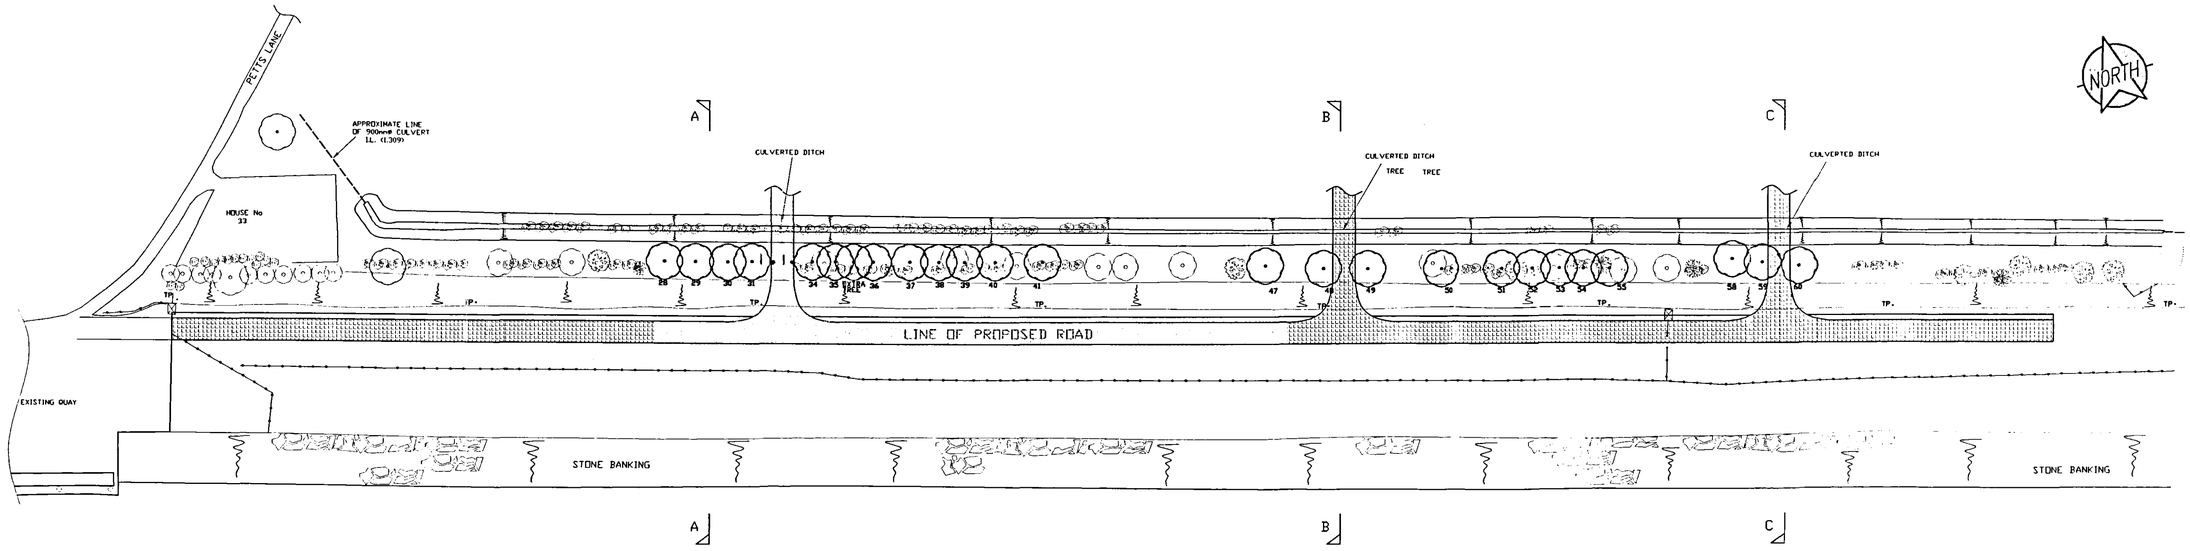


River Nene

PLAN VIEW
1:1000

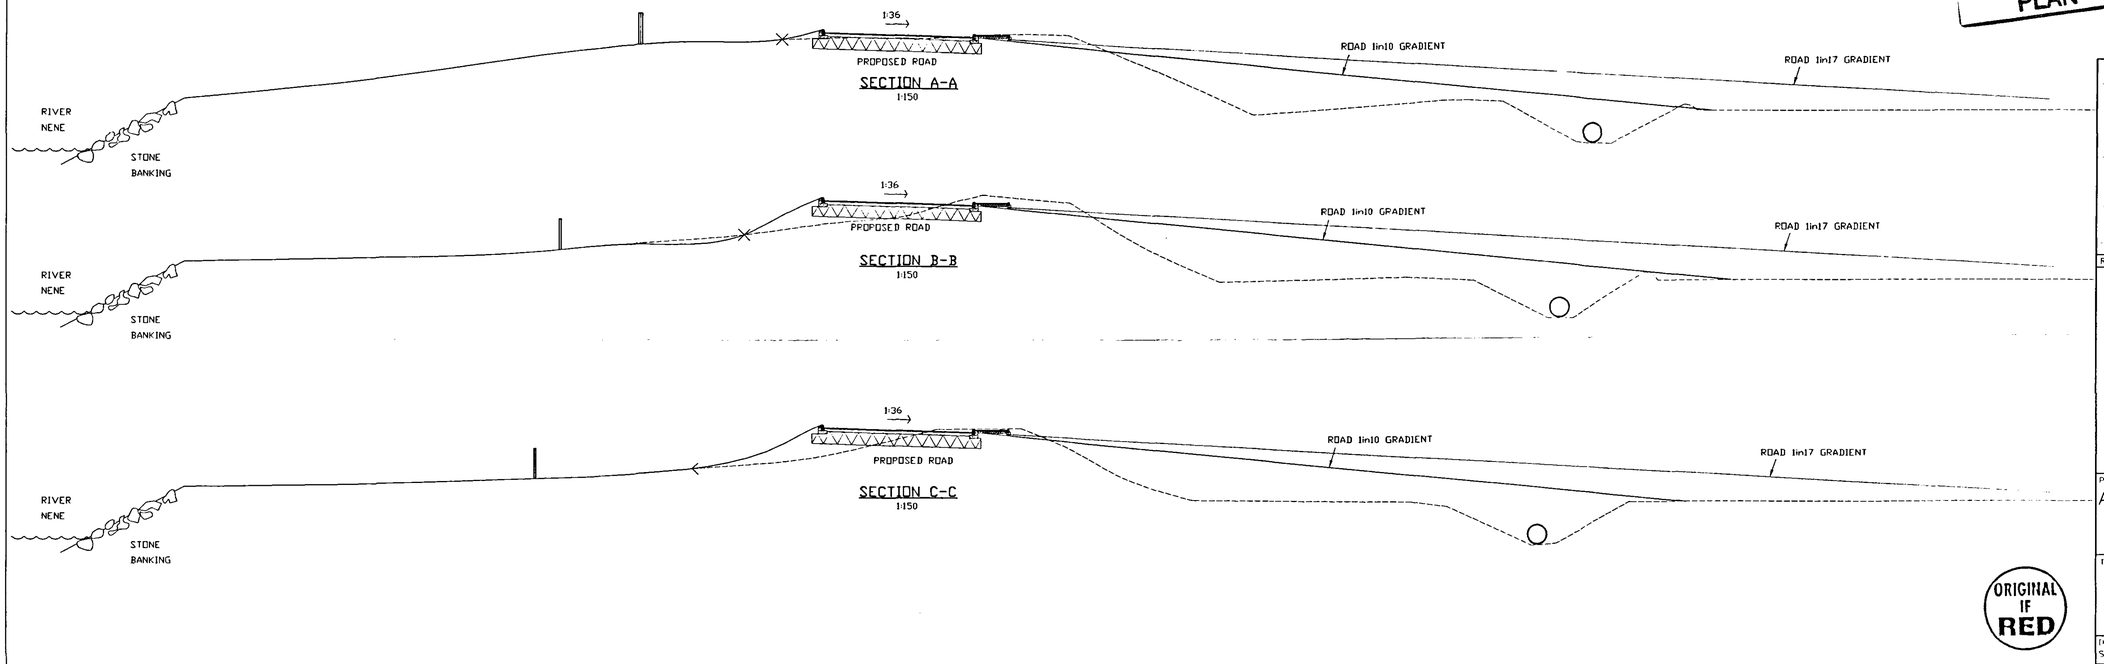

DETERMINED PLAN

DRAWING
30 DEC 2004
ISSUED

All dimensions to be checked on site. Do not scale. Any discrepancies to be reported.
No part of this drawing may be reproduced, stored in a retrieval system or transmitted in any form or by any means without prior permission in writing from Alan Wood & Partners.

SHDC
Planning & Development
- 7 JAN 2005
Ref: 0014/CS

REV	DATE		CHK	COM
A	14/06/02	ACCESS SPUR 1 MOVED,TREES 32,33 REMOVED		

ALAN WOOD & PARTNERS
CONSULTING CIVIL AND STRUCTURAL ENGINEERS
341 BEVERLEY ROAD
HULL
HU5 1LD
TELEPHONE (01482) 442138
FACSIMILE (01482) 448086
E MAIL:- eng@alanwood.co.uk
8 FALSGRAVE ROAD,
SCARBOROUGH
YO12 5AT
TELEPHONE (01723) 366548
FACSIMILE (01723) 378744
E MAIL:- eng@scarborough.alanwood.co.uk

PROJECT :
ACCESS ROAD TO DEVELOPMENT LAND FOR SIMON, PORTS & LOGISTICS SUTTON BRIDGE, SPALDING

TITLE :
PROPOSED LAYOUT

DRAWN BY :	COM	DATE DRAWN :	SCALE(S) :
S.WARCUP	20	28/02/2000	AS SHOWN
CHECKED BY :		APPROVED BY :	DRAWING NUMBER :
DATE		DATE :	19862/02A

ORIGINAL IF RED