




## SECTION THROUGH CULVERT
1:25

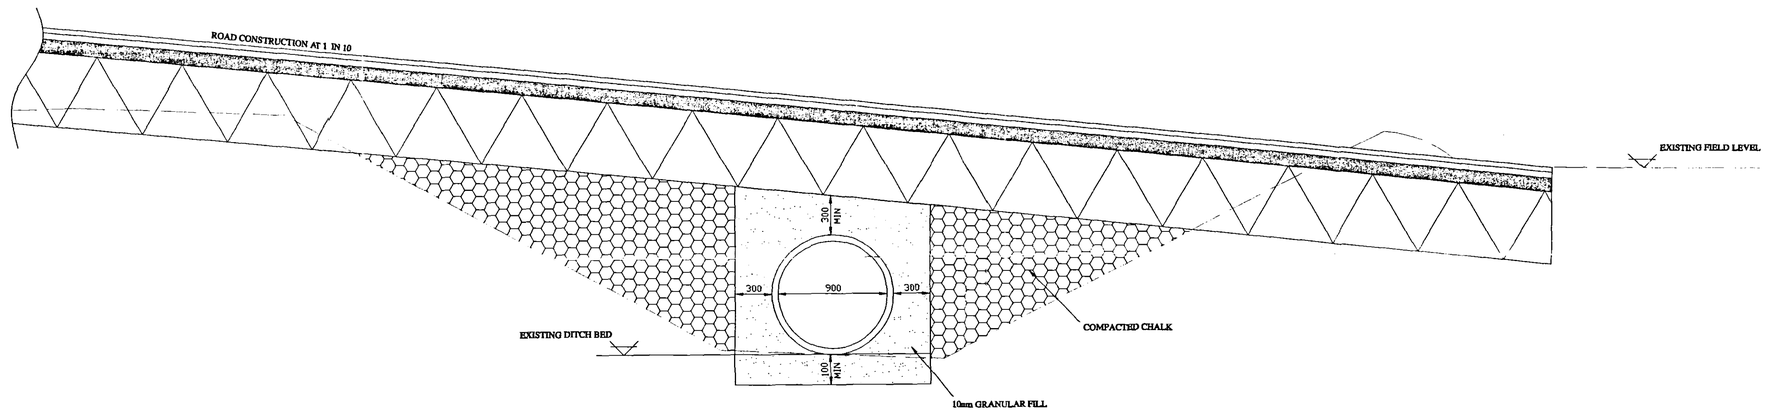


## SECTION A-A
1:25

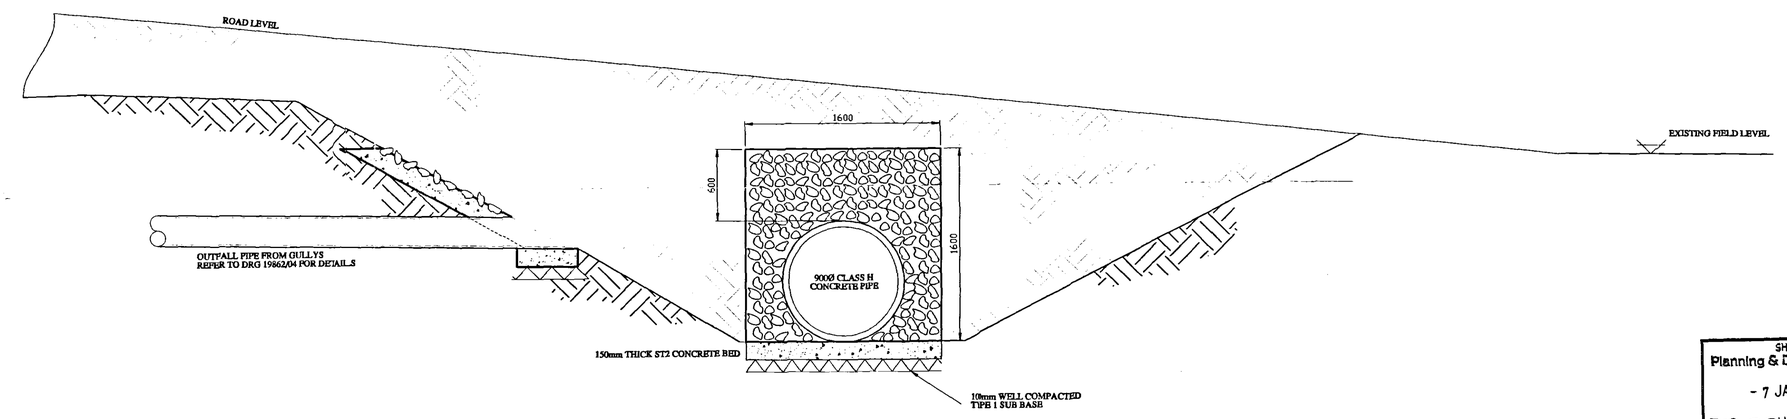


## VIEW ON END OF CULVERT
1:25

DRAWING

31 DEC 2004

ISSUED

All dimensions to be checked on site. Do not scale.
Any discrepancies to be reported.
No part of this drawing may be reproduced, stored in a retrieval system or transmitted in any form or by any means without prior permission in writing from Alan Wood & Partners.

DETERMINED PLAN

| REV | DATE | | CHK | COM |
|---|---|---|---|---|

ALAN WOOD & PARTNERS
CONSULTING CIVIL AND STRUCTURAL ENGINEERS

341 BEVERLEY ROAD
HULL
HU5 1LD
TELEPHONE (01482) 442138
FACSIMILE (01482) 448088
E MAIL:- enq@alanwood.co.uk

8 FALSGRAVE ROAD,
SCARBOROUGH
YO12 5AT
TELEPHONE (01723) 368548
FACSIMILE (01723) 378744
E MAIL:- enq@scarborough.alanwood.co.uk

SHDC
Planning & Development
- 7 JAN 2005
Ref: 0014105

PROJECT :
ACCESS ROAD TO DEVELOPMENT LAND FOR SIMON, PORTS & LOGISTICS SUTTON BRIDGE, SPALDING

TITLE :
CULVERT DETAILS

| DRAWN BY : | COM | DATE DRAWN : | SCALE(S) : |
|---|---|---|---|
| S.WARCUP | 20 | 03/07/2000 | AS SHOWN |
| CHECKED BY : | | APPROVED BY : | DRAWING NUMBER : |
| DATE : | | DATE : | 19862/06 |