



SECTION THROUGH RAMPS

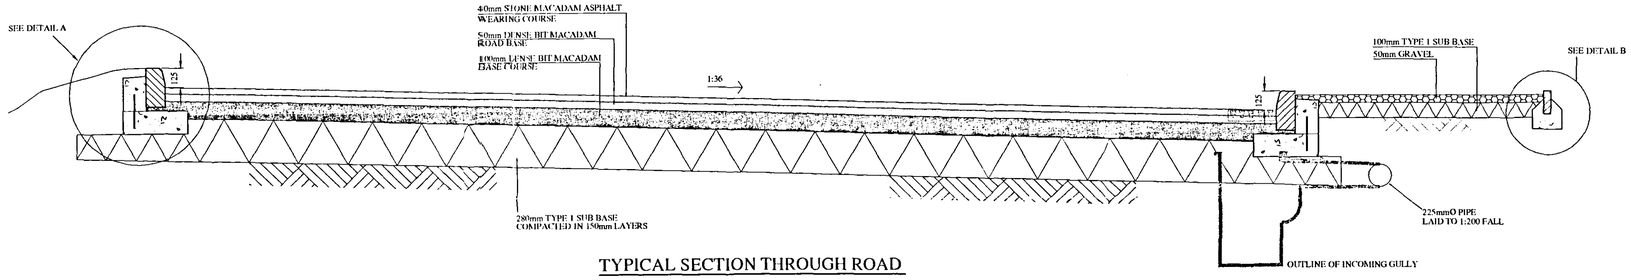


TYPICAL SECTION THROUGH ROAD

ALONG TOP OF EMBANKMENT

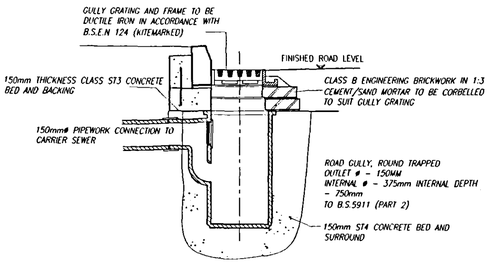


GULLY DETAIL


SCALE 1:20

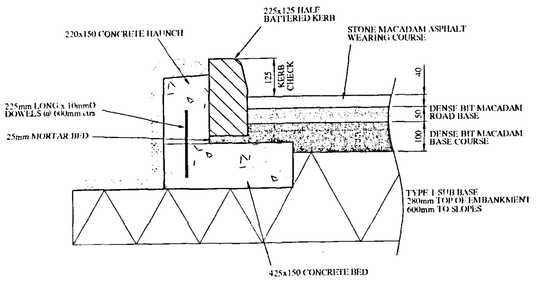

DETAIL A

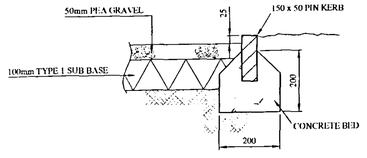

DETAIL B

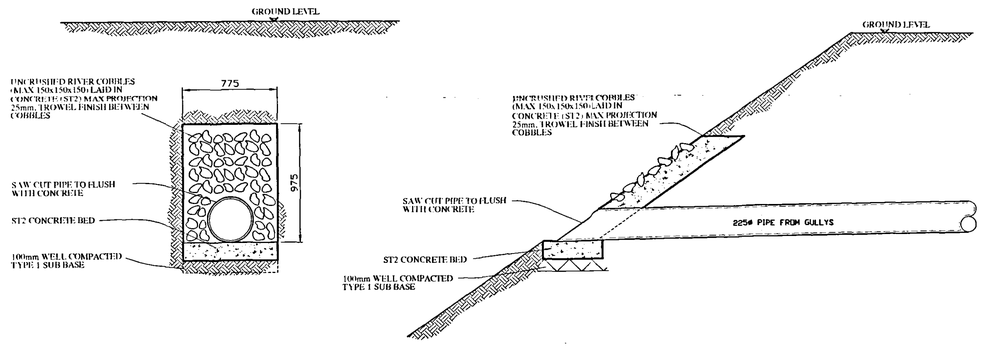

GULLY OUTFALL DETAIL TO DITCH

DRAWING

30 DEC 2004

All dimensions to be checked on site. Do not scale.
Any discrepancies to be reported.
No part of this drawing may be reproduced, stored in a retrieval system or transmitted in any form or by any means without prior permission in writing from Alan Wood & Partners.

ISSUED

DETERMINED PLAN

REV	DATE		CHK	COM
A	14/06/02	DENSE BIT MACADAM ALTERED FROM 115mm TO 100mm		

ALAN WOOD & PARTNERS
CONSULTING CIVIL AND STRUCTURAL ENGINEERS
341 BEVERLEY ROAD, HULL, HU5 1LD
TELEPHONE (01482) 442138
FACSIMILE (01482) 448086
E MAIL:- eng@alanwood.co.uk
8 FALSGRAVE ROAD, SCARBOROUGH, YO12 5AT
TELEPHONE (01723) 366548
FACSIMILE (01723) 378744
E MAIL:- eng@scarborough.alanwood.co.uk

SHDC
Planning & Development
- 7 JAN 2005
Ref: 0011/05

PROJECT :
ACCESS ROAD TO DEVELOPMENT LAND FOR SIMON, PORTS & LOGISTICS SUTTON BRIDGE, SPALDING

TITLE :
ROAD DETAILS

DRAWN BY :	COM	DATE DRAWN :	SCALE(S) :
S WARCUP	20	03/07/2000	AS SHOWN
CHECKED BY :		APPROVED BY :	DRAWING NUMBER :
DATE :		DATE :	19862/04A

ORIGINAL IF RED