Post & Wire Fence 1.3m High

access road

water service from record drawings

electricity service from record drawings

grass verge

cold store

possible future 2nd cabin

offices

store

Control Box

ex. concrete service yard

Geest RD2

operational

non operational

Ramp Up

indicates content of planning application.

SHAMROCK COLD ROOM

SQUID 2

TOBERMORY

DONATELLO

WASH ROOM

UP 700MM STEPS

CHANGE L/RISK

EMPTY ERNIE

HI RISK

MEETING ROOM

LOW RISK CHANGING

HERO

SQUID3

PACKAGING STORE

LOOSE LEE

BLAST CHILLER UNIT

eff. pump chamber 600mm sq.

new conc. skip slab draining to sump

services pit (empty)

fall

fire hydrant

8000 min.

Edge of concrete

Kerry

P2	Preliminary issue	05.01.00	J M R
P1	Preliminary issue	17.12.99	J M R
REV	DESCRIPTION	DATE	BY

THE COPYRIGHT OF THIS DRAWING AND DESIGN IS OWNED BY RIGBY AND PARTNERS AND IS NOT TO BE COPIED, TRANSMITTED TO A THIRD PARTY OR USED IN ANY WAY WITHOUT THE WRITTEN APPROVAL OF RIGBY AND PARTNERS.

CLIENT

Geest Prepared Foods Sutton Bridge

PROJECT

Test Factory

TITLE

Layout

SCALE	DATE	DRAWN	CHECKED
1:100	Dec.99	J M R	

Rigby and Partners

Consulting Civil and Structural Engineers

18 ST. THOMAS'S ROAD, CHORLEY, LANCS., PR7 1HR.
Tel. +44 (0) 1257 267624 Fax. +44 (0) 1257 264237
E-mail: rigby.partners@virgin.net

PROJECT No.	DRAWING No.	REV
P99/061	01	P2

Drg no. 1633A-0P1 | Issue no. 5

Do Not Scale

NOTE TO BE ADDED
4 NO BULK LIGHTS EXTERNAL AT EACH EXIT
13 NO EMERGENCY LIGHTS

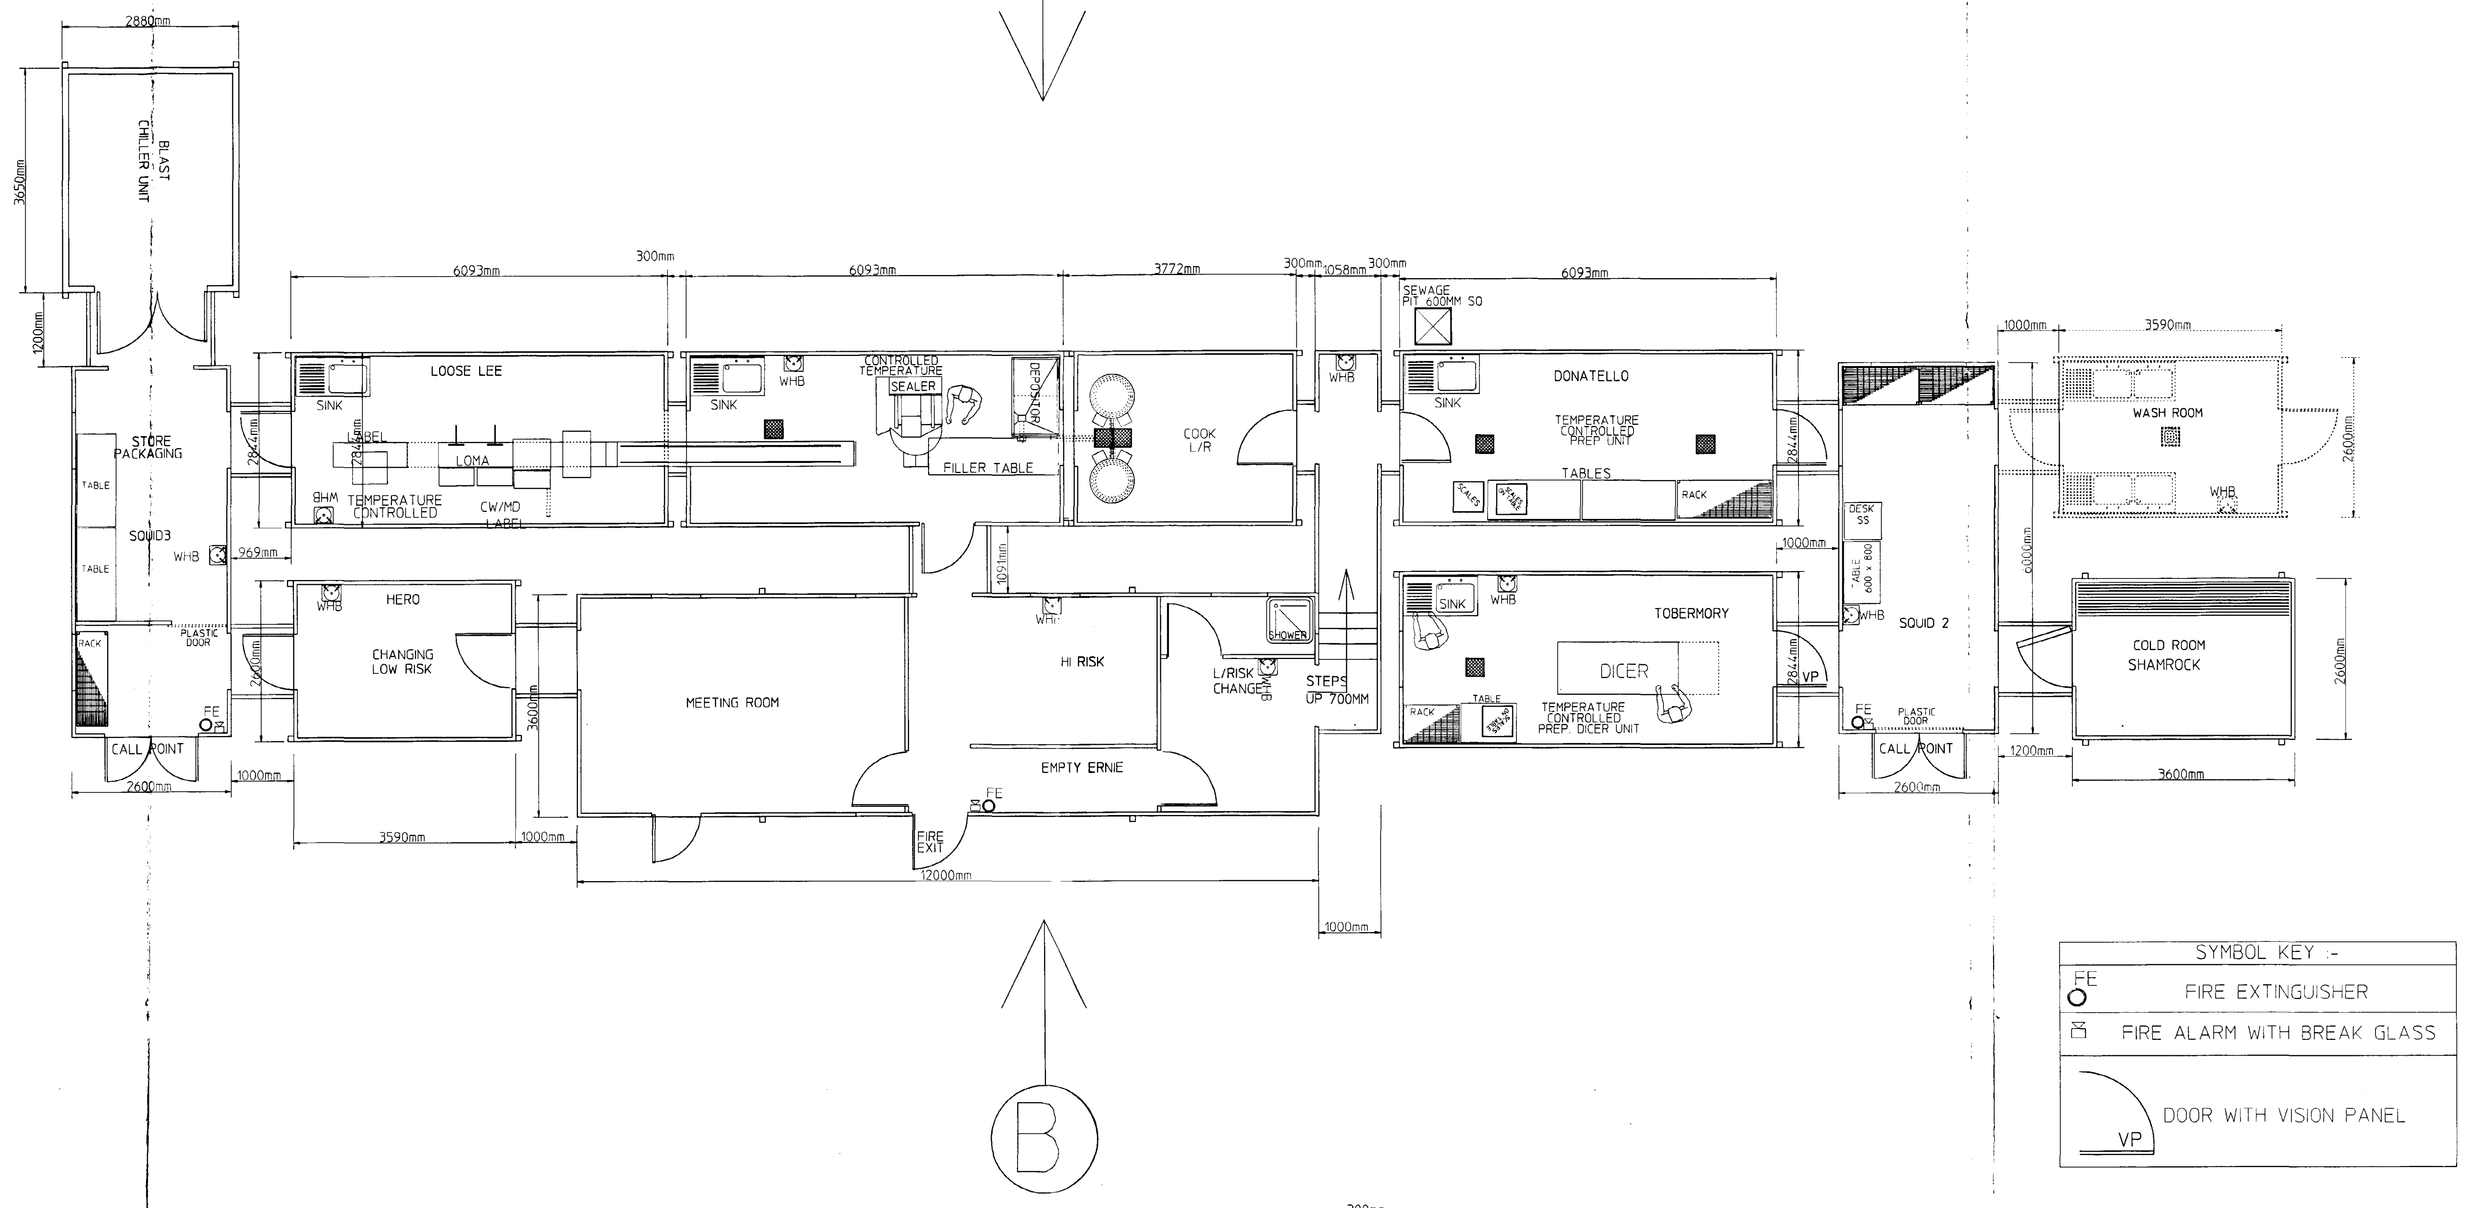

SYMBOL KEY :-

FE	FIRE EXTINGUISHER
FA	FIRE ALARM WITH BREAK GLASS
VP	DOOR WITH VISION PANEL

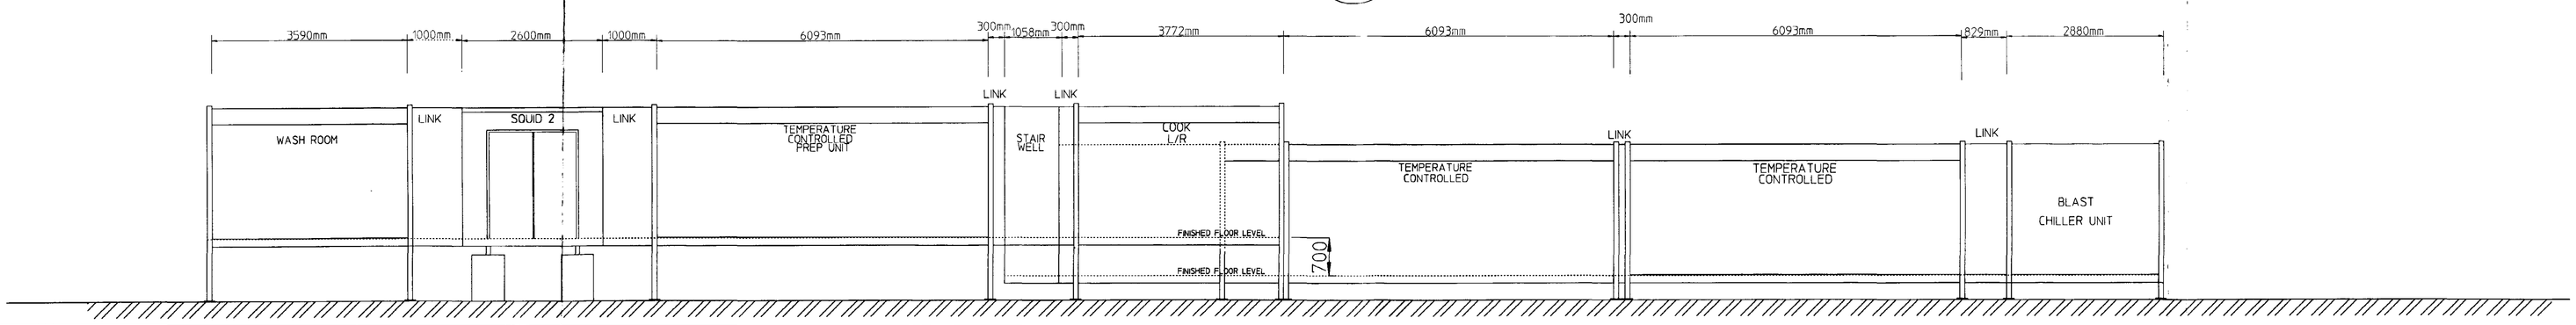

VIEW ABOVE TAKEN FROM ARROW A

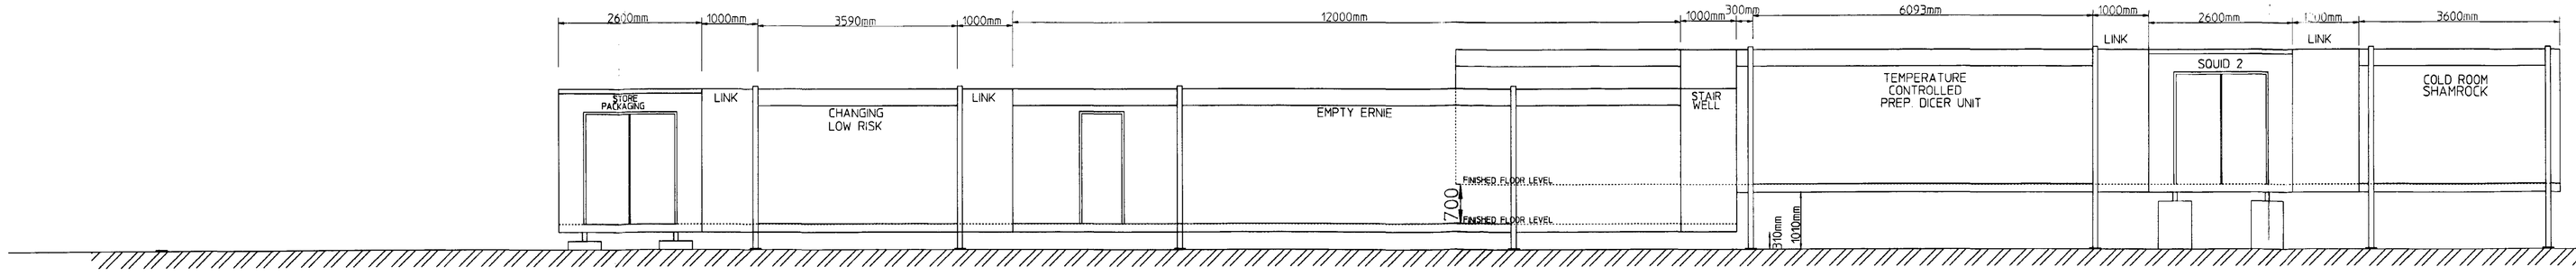

VIEW ABOVE TAKEN FROM ARROW B

SOUTH HOLLAND DC
HOUSING & PLANNING
17 JAN 2000
Ref: 0016/60

Drn.	Mod.	Details	Date
th	1164	AS PER MOD SHEET	17/12/99
th	1159	AS PER MOD SHEET	14/12/99
th	1152	ELEVATIONS ADDED LAYOUT ALTERED	9/12/99
th	1149	2x Wash Basins Added Blast Chiller Relocated	7/12/99
th			3/12/99

Status

DETERMINED PLAN

PKL GROUP
Telephone 01242 663000
Facsimile 01242 677819

This document and all information herein is confidential and the intellectual property of PKL GROUP (UK) Ltd. It is disclosed in confidence on terms that it will not be disclosed to any third party, used, sold, loaned, licensed, or reproduced in whole or in any part in any manner or form for manufacturing, tendering or for any other purpose without the written permission of PKL GROUP.
© 1998 PKL GROUP (UK) Ltd.

Client: GEEST PREPARE FOOD

Project: GEEST PREPARE FOOD

Title: GENERAL LAYOUT

Scale (at A0)	Drg no.	Issue no.
1:100	1633A-0P1	5

Ext. Ref. | Authorised