




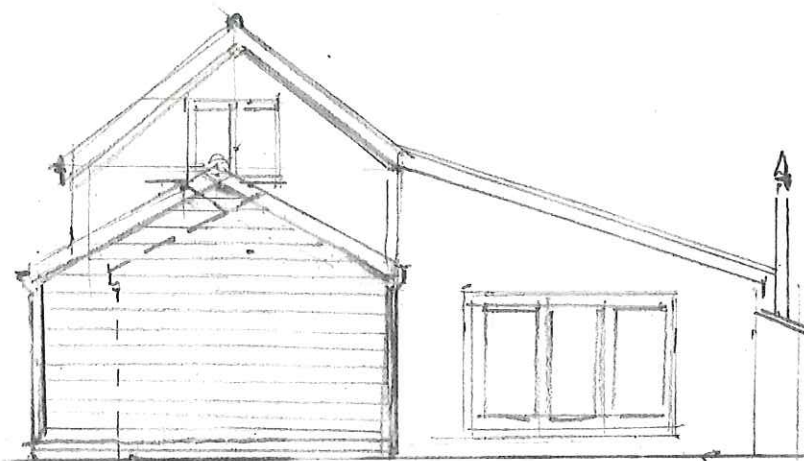


END ELEVATION

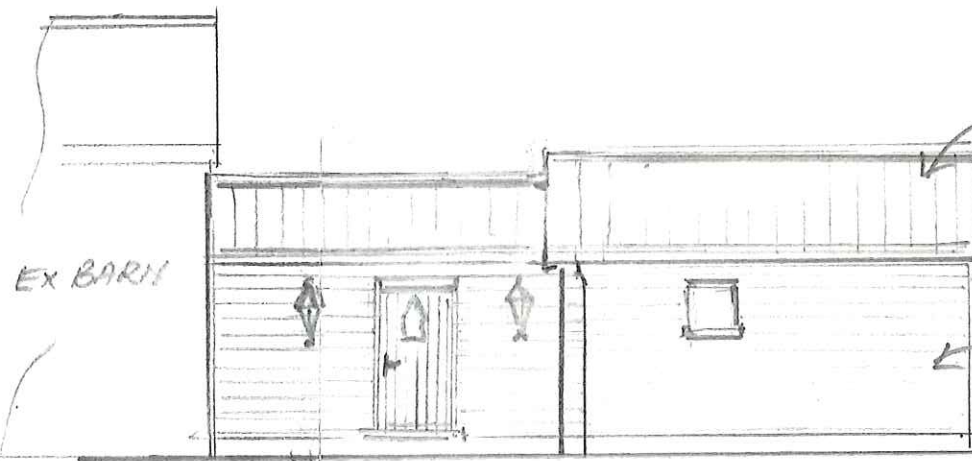

FRONT ELEVATION
(ONTO ROAD)

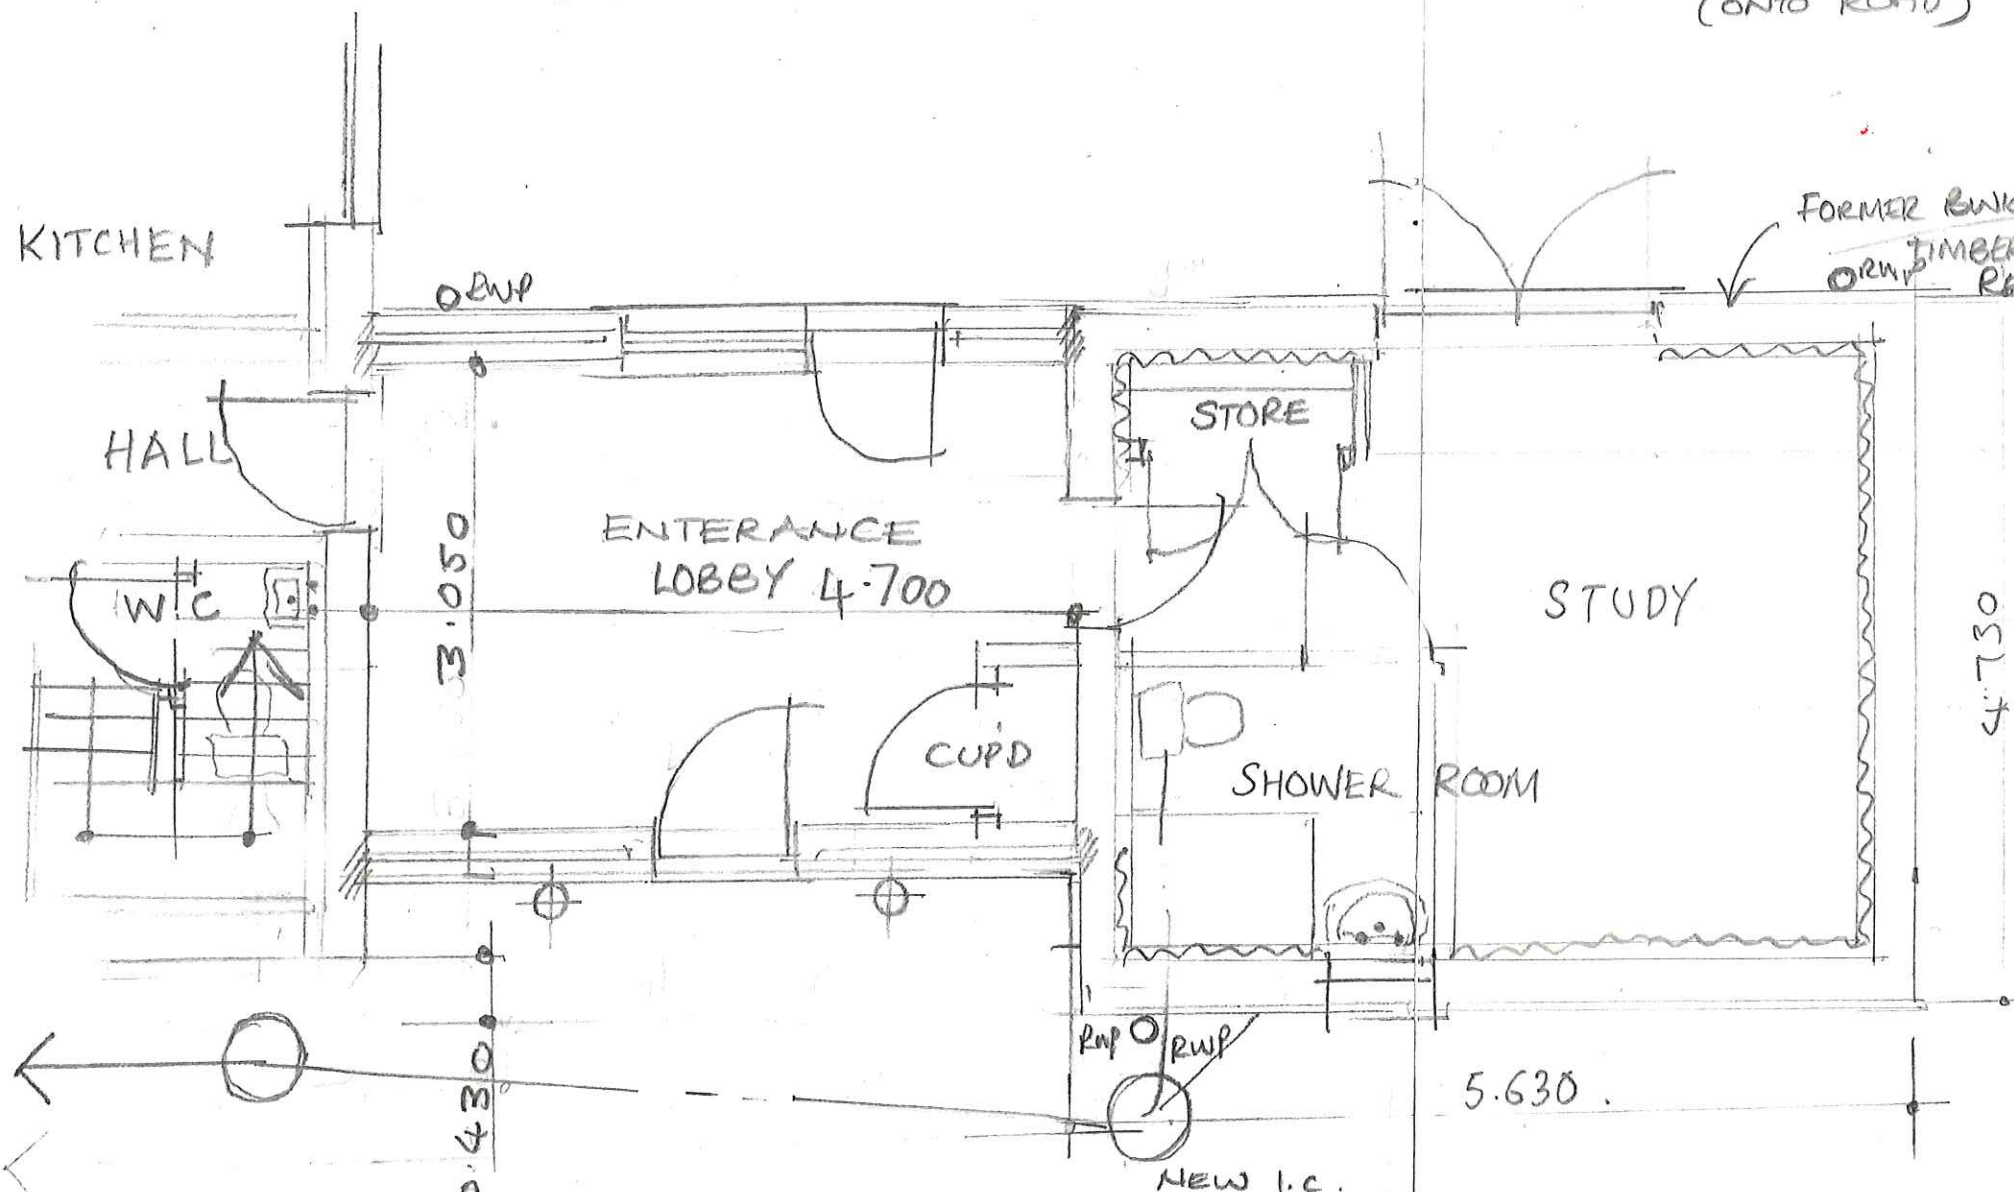

PLAN LAYOUT AS PROPOSED

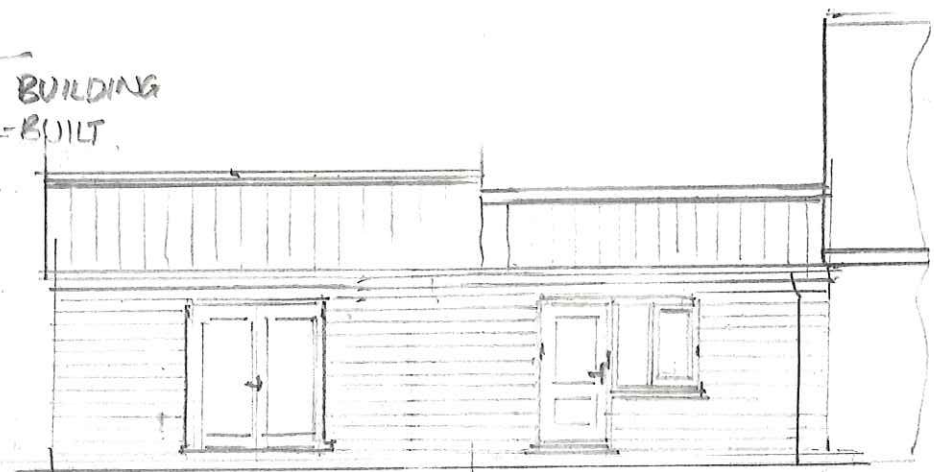

REAR ELEVATION

PROJECT: RE-BUILD EXISTING SMALL
GARAGE/STORE INCL,
LINK TO EXISTING BARN,
SITE: 36 PETTS LANE,
SUTTON BRIDGE, Lincs
CLIENT: MR D. BUNN
SCALES: 1":50 1":100