



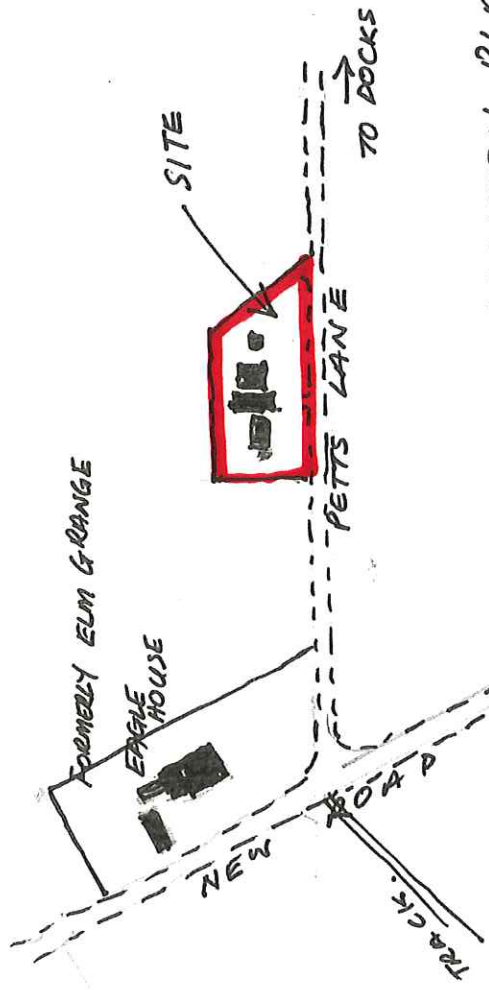

LOCATION PLAN
SCALE 1:2500
(FOR IDENTIFICATION PURPOSE)

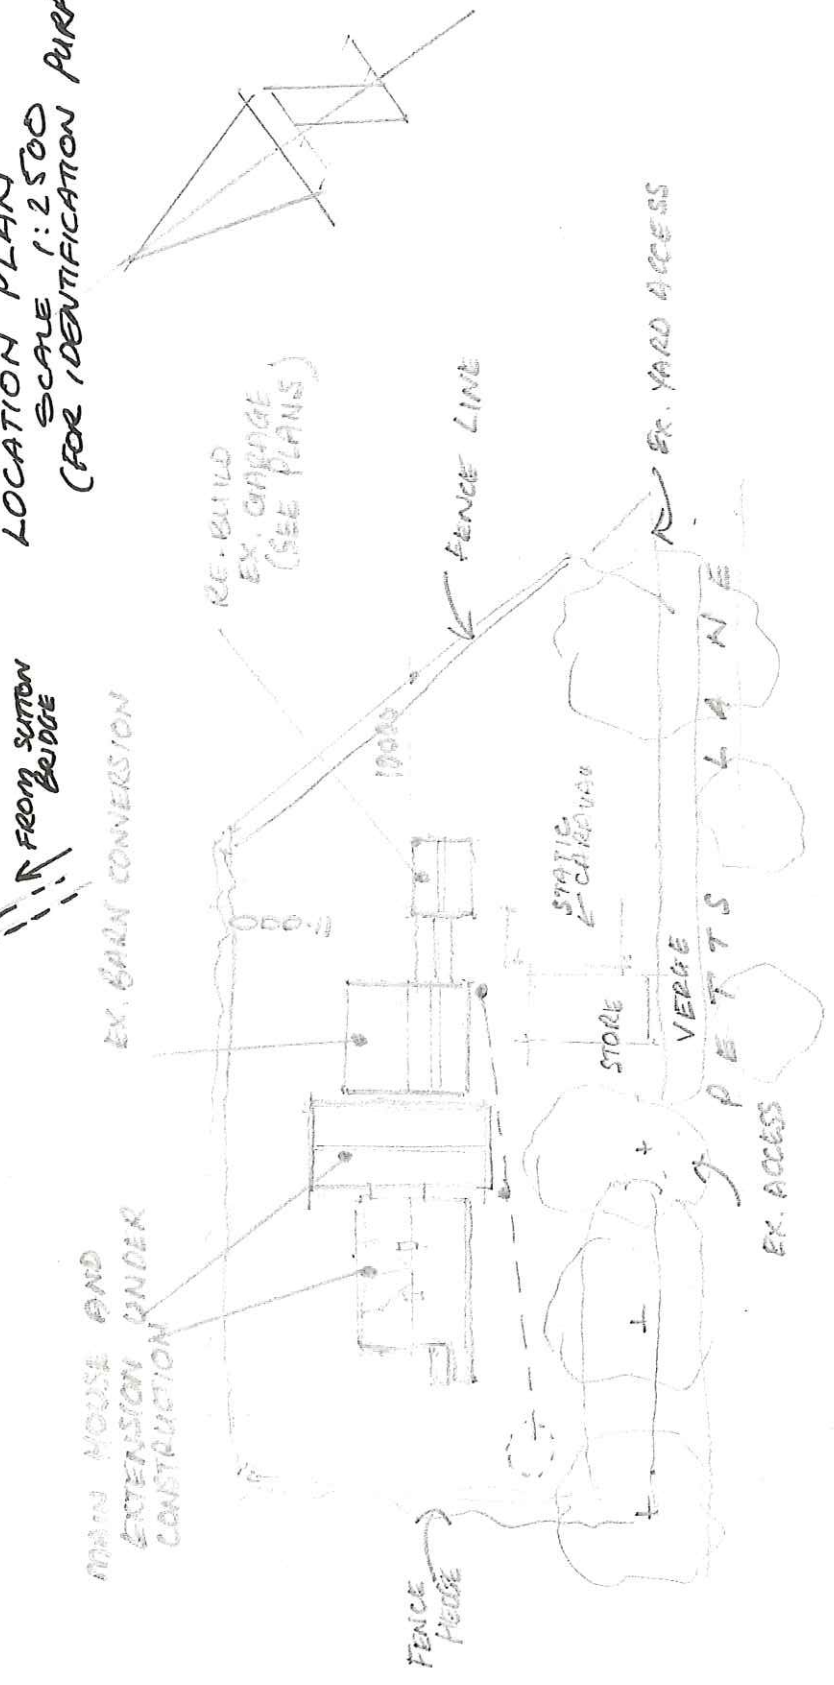

BLOCK PLAN SCALE 1:500