


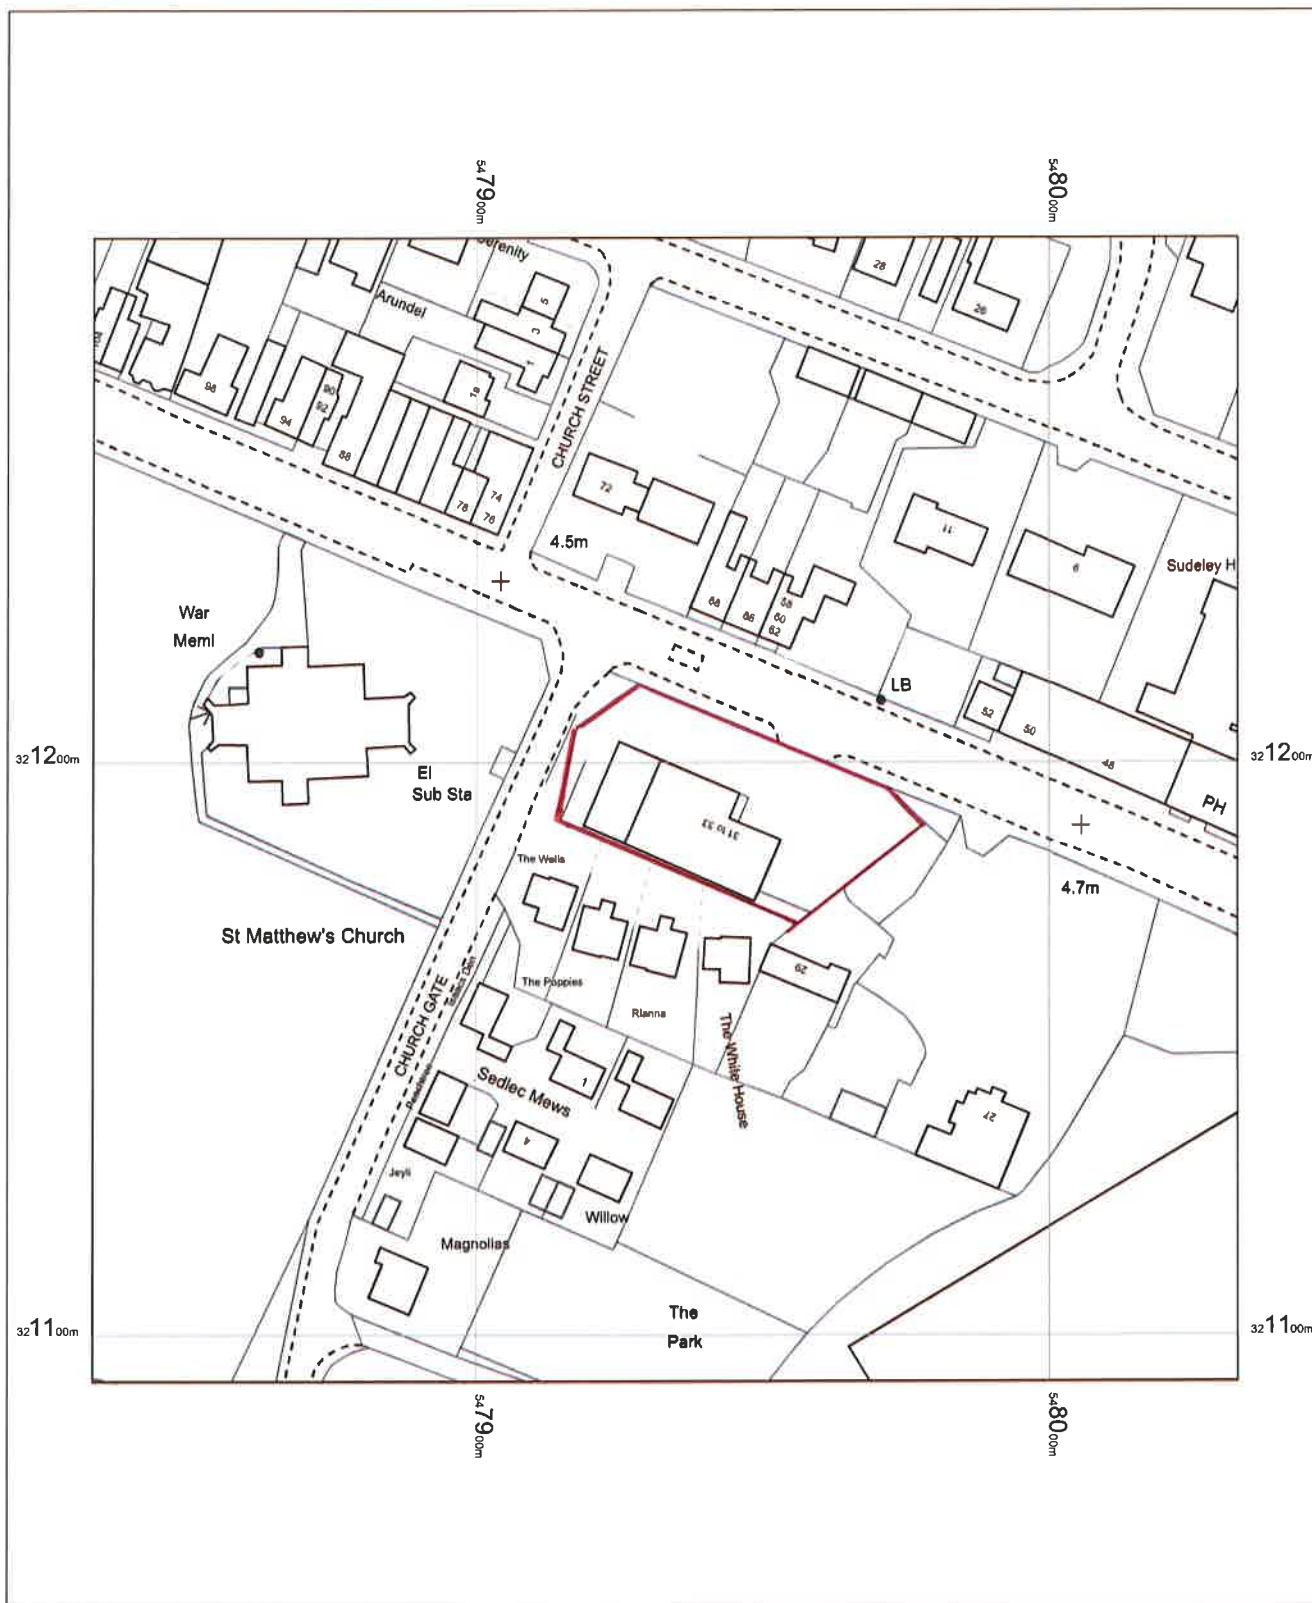

CO-OP LINCOLNSHIRE
31/33 BRIDGE ROAD
SUTTON BRIDGE
PE12 9UA
E012949


OS MasterMap 1250/2500/10000 scale
25 November 2014, ID: BW1-00380870
maps.blackwell.co.uk

1:1250 scale print at A4, Centre: 547933 E, 321192 N

©Crown Copyright Ordnance Survey. Licence no:
100041040

Mapping
sourced from

Ordnance
Survey

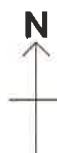

BLACKWELL'S
www.blackwellmapping.co.uk

TEL: 0113 245 2623
comments@maps.blackwell.co.uk