
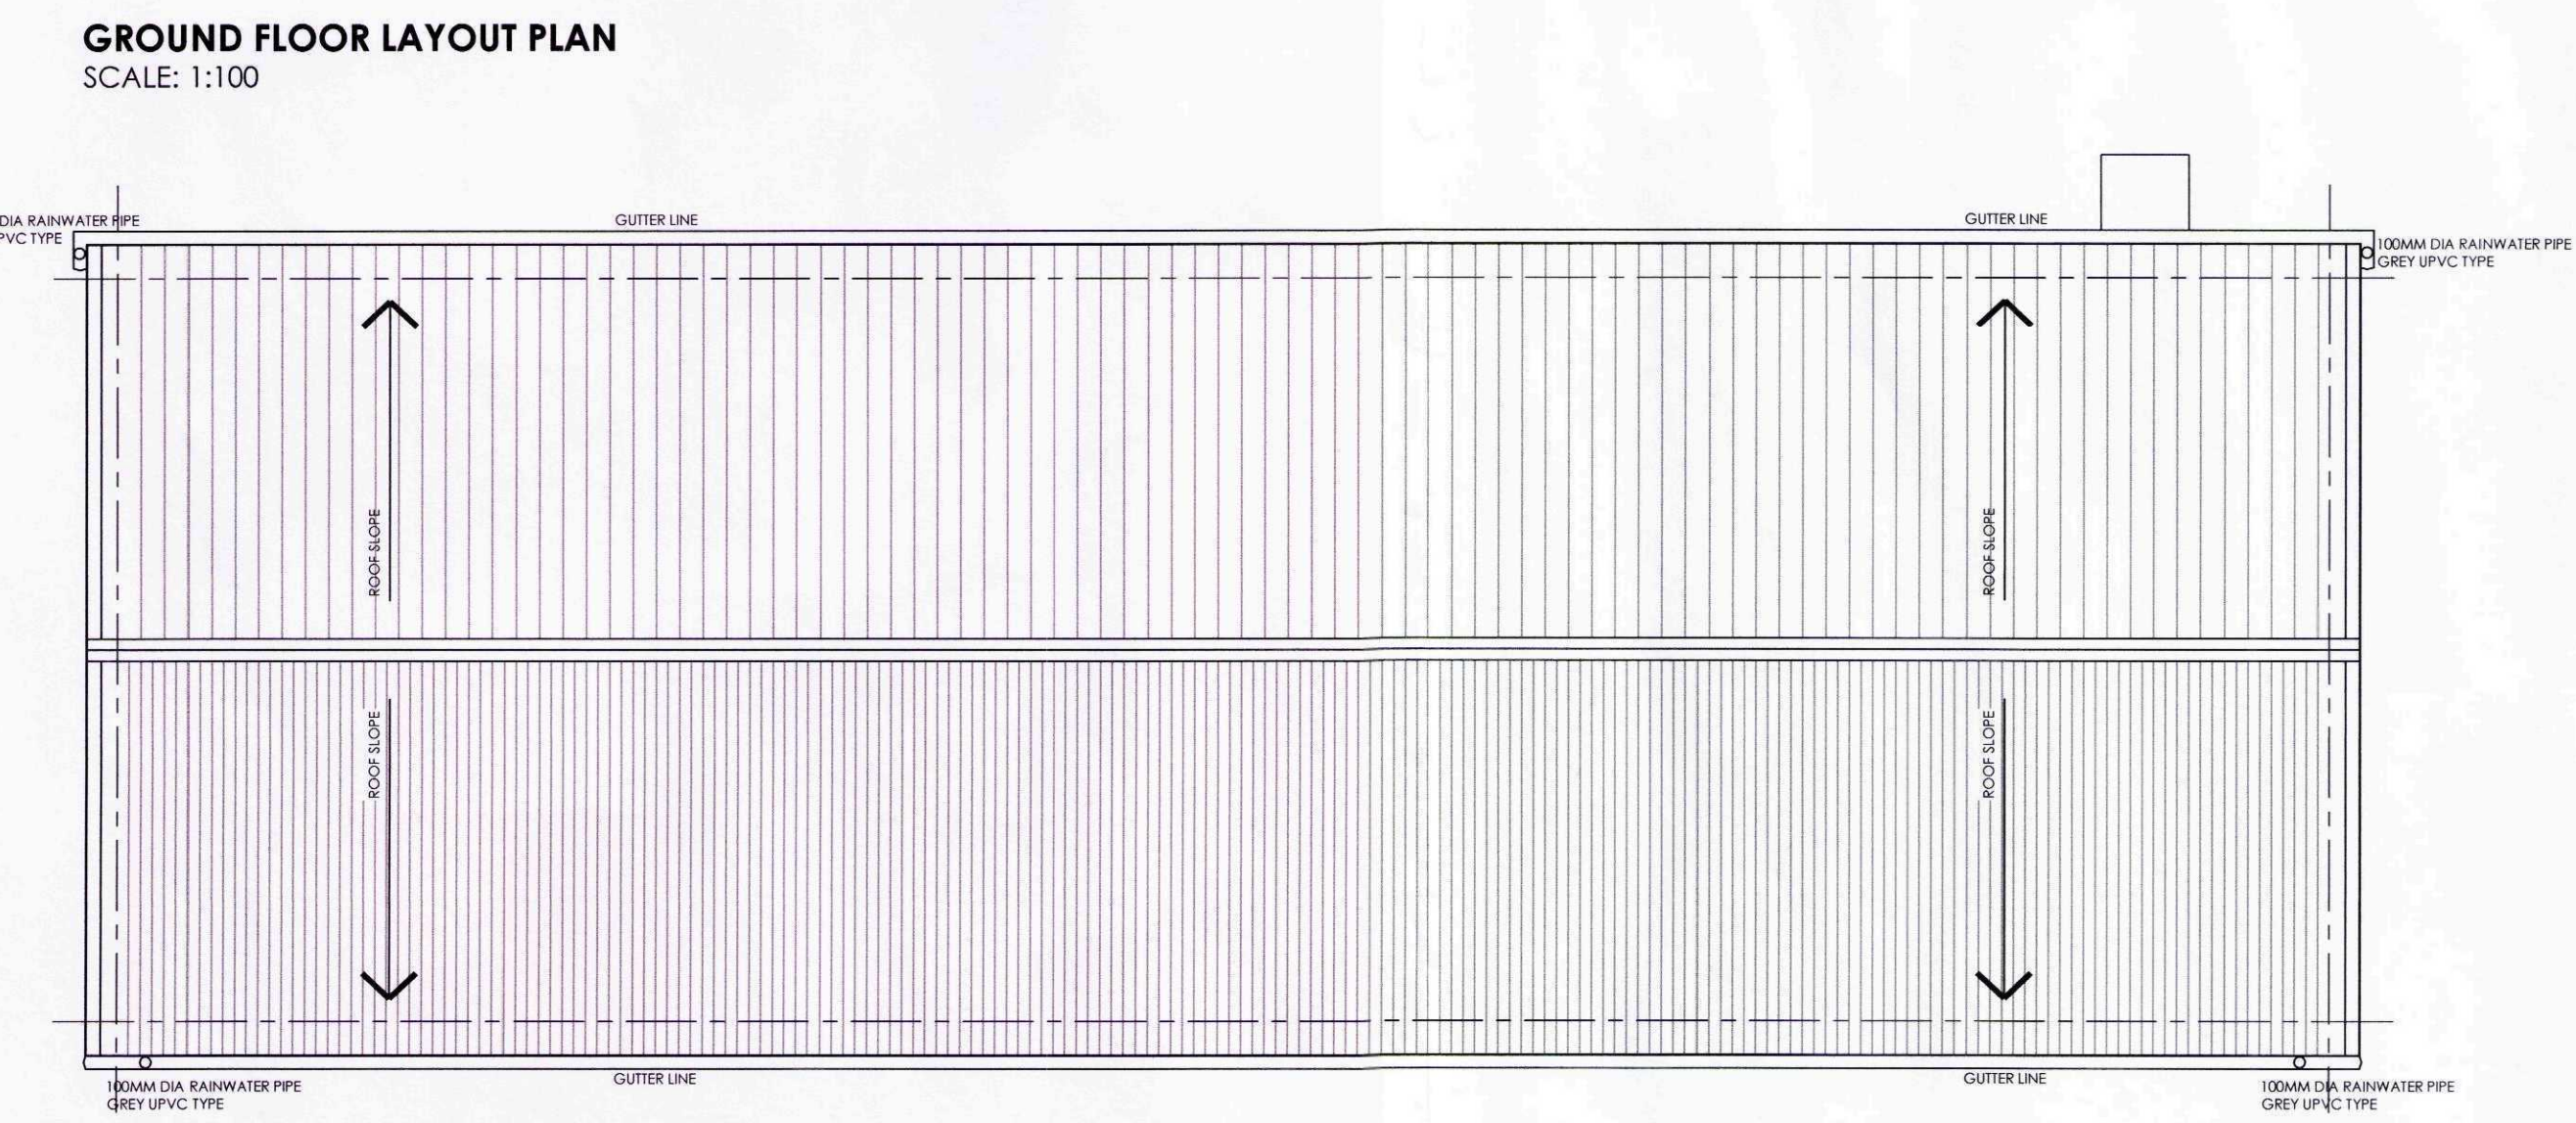
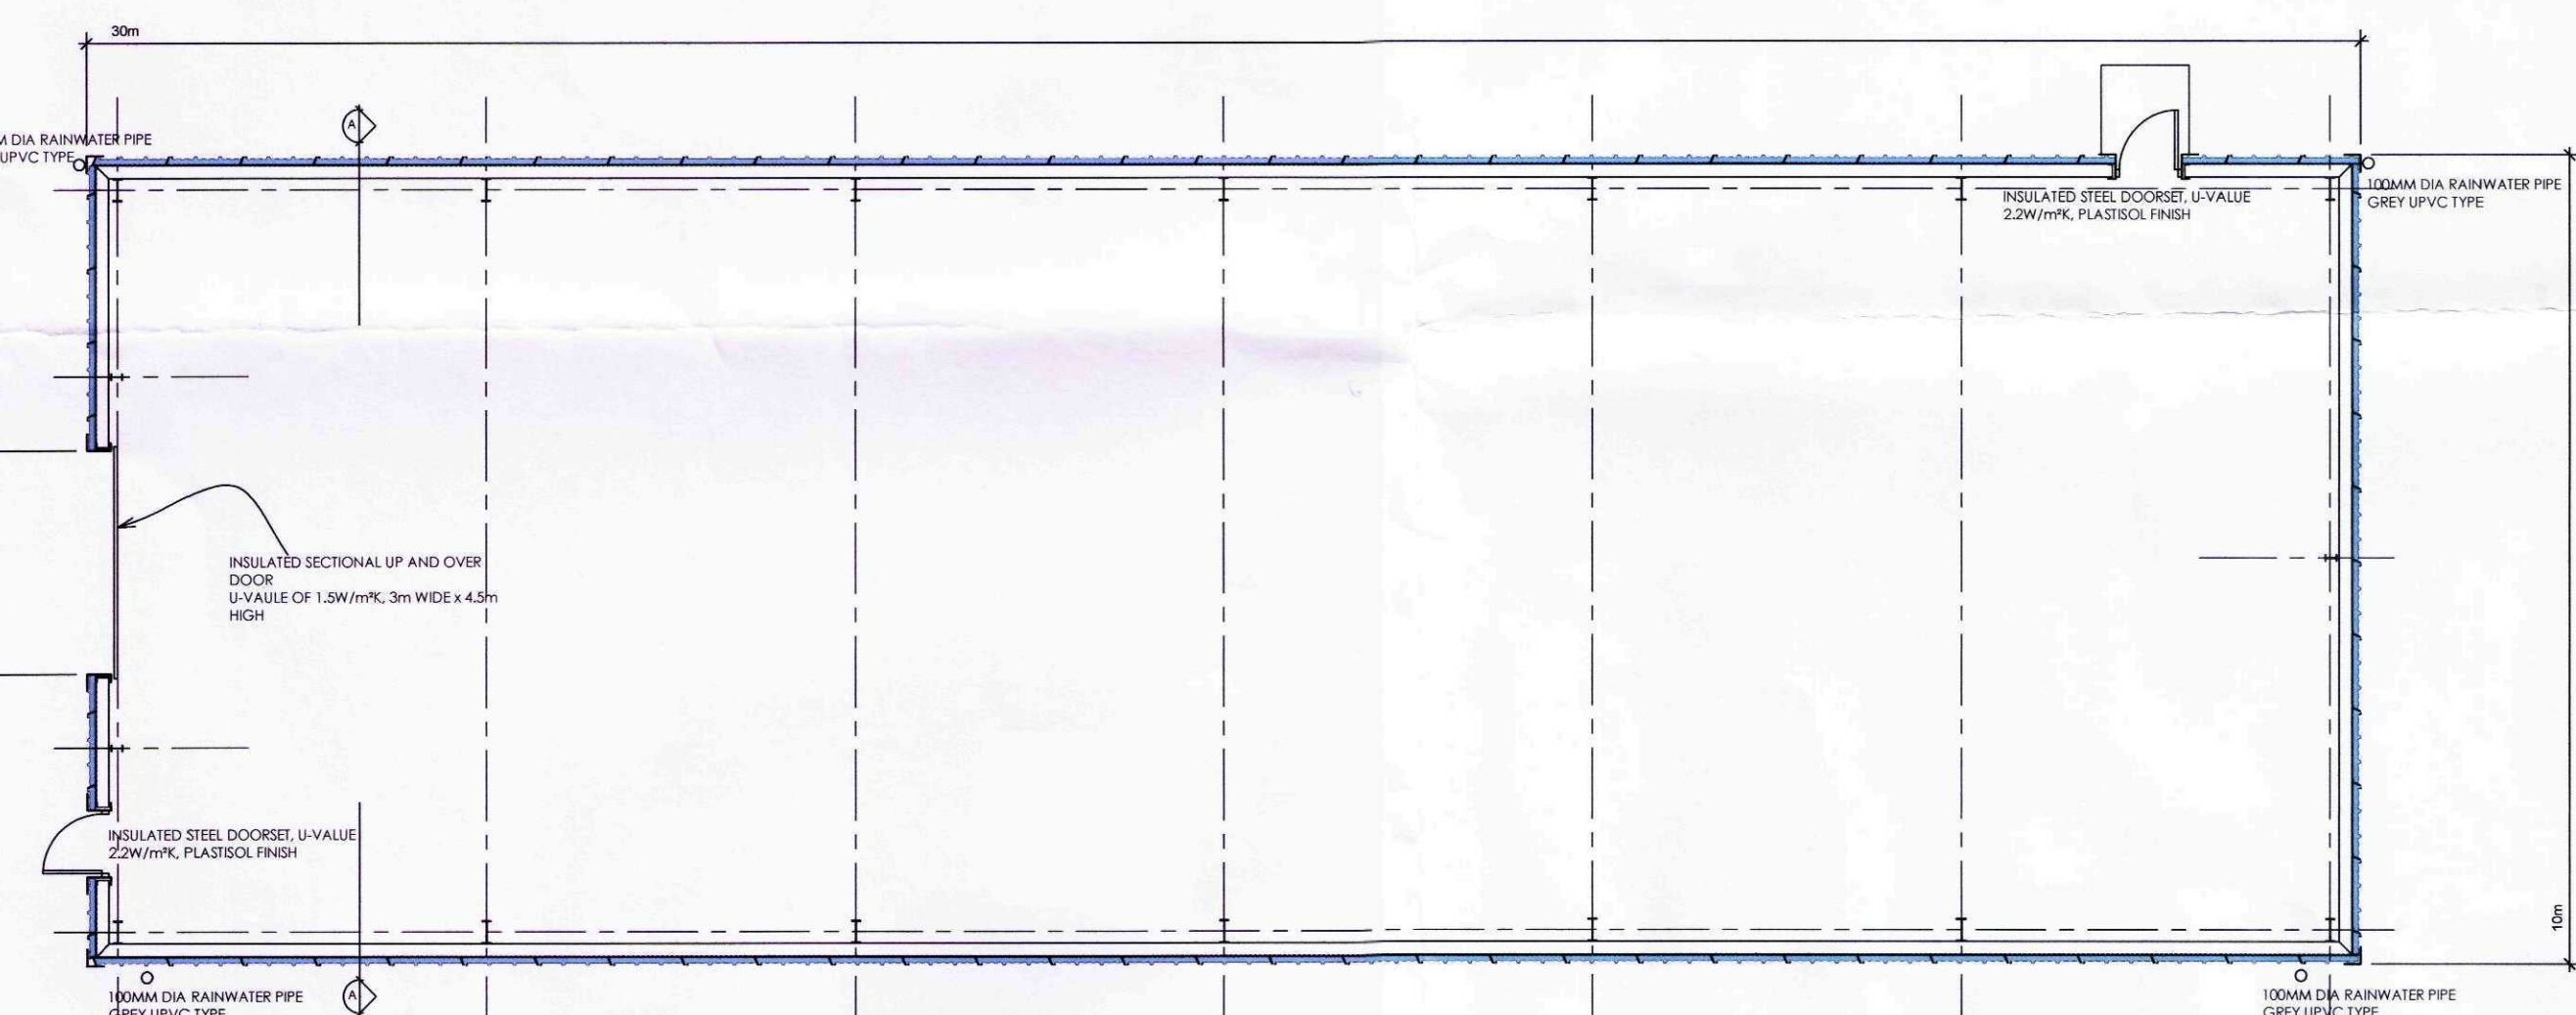
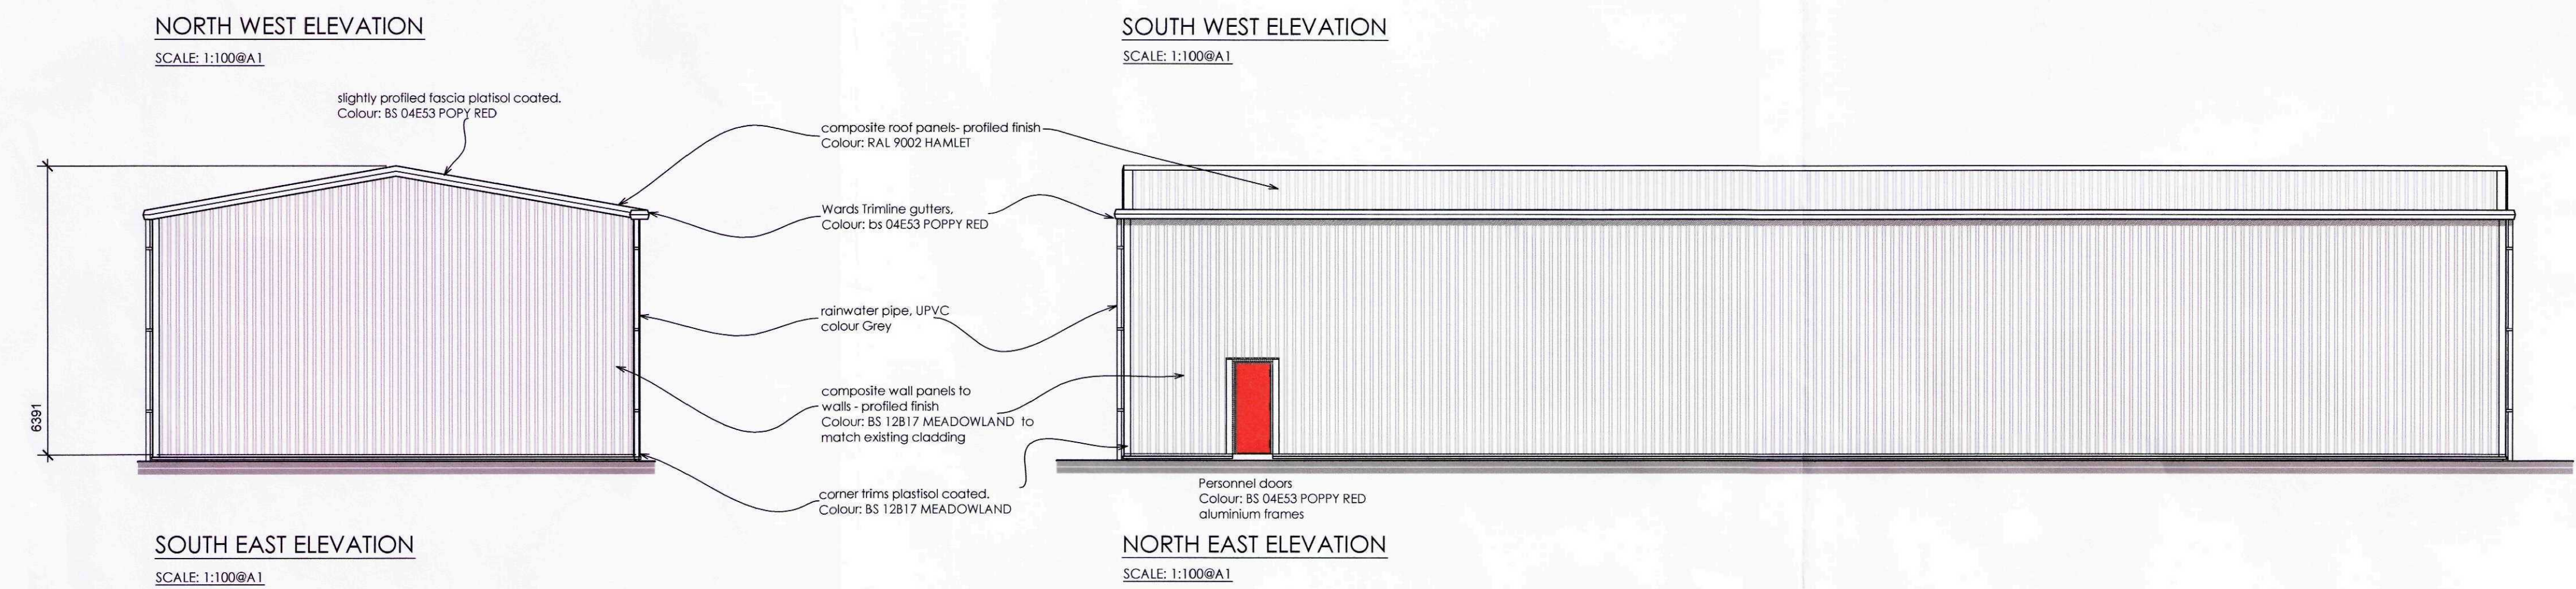


SUTTON BRIDGE POWER STATION

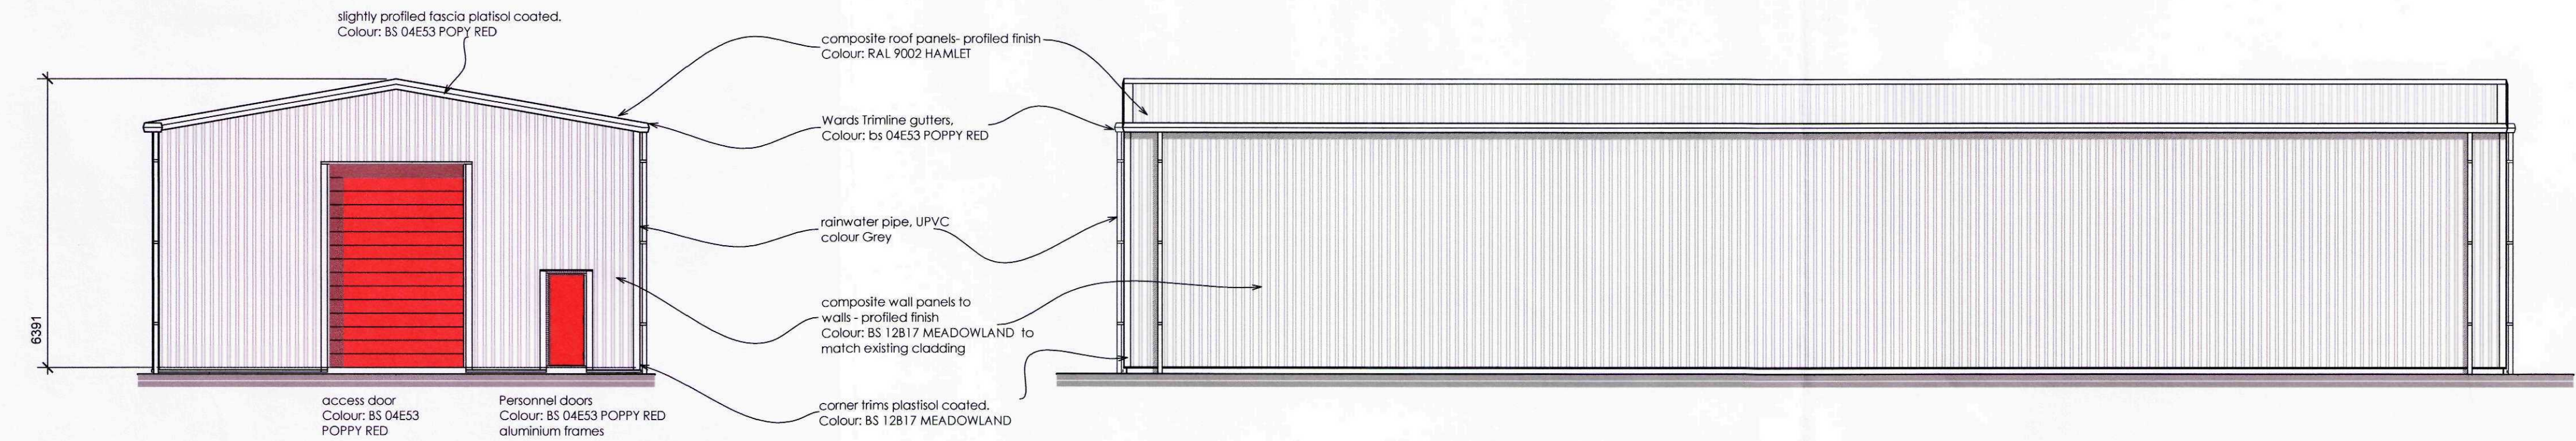

Notes:

This document is the property of David Trundley Design Services Ltd and may not be reissued, loaned or copied in part or in whole without written permission © 2008

All dimensions are in millimetres unless stated otherwise.

It is recommended that information is not scaled off this drawing.

This drawing should be read in conjunction with all other relevant information, specifications & schedules.

If this drawing is received electronically it is the recipients responsibility to print the document at the correct scale.

All dimensions to be checked on site prior to commencing work and any discrepancies to be advised immediately.

SHDC
Planning & Development
18 JAN 2011
0039-11

no	date	amendment description
Revisions		

Drawing Status: **PLANNING**

trundley
DESIGN SERVICES
www.trundley.com

Salgate Barn
Islington Road
Tilney All Saints
King's Lynn
Norfolk
PE34 4RY
Tel: 01553 617700
Fax: 01553 617874
Email: enquiries@trundley.com

Project Title:
WALKER CONSTRUCTION SERVICES LIMITED

SUTTON BRIDGE POWER STATION
CENTENARY WAY, SUTTON BRIDGE, LINCS.

PROPOSED STORAGE WAREHOUSE

Drawing Title:
PROPOSED PLANS, ELEVATIONS

Scale:	Date:	Drawn:
1:100 @ A1	DECEMBER 2010	IPGT

Drawing Number:
10-117-P01 -

Checked by: _____ Date: _____

If this drawing is unsigned in the check box then the drawing is an unauthorised issue and should not be used for any purposes



All dimensions to be checked on site prior to commencing work and any discrepancies to be advised immediately.



If this drawing is unsigned in the check box then the drawing is an unauthorised issue and should not be used for any purposes