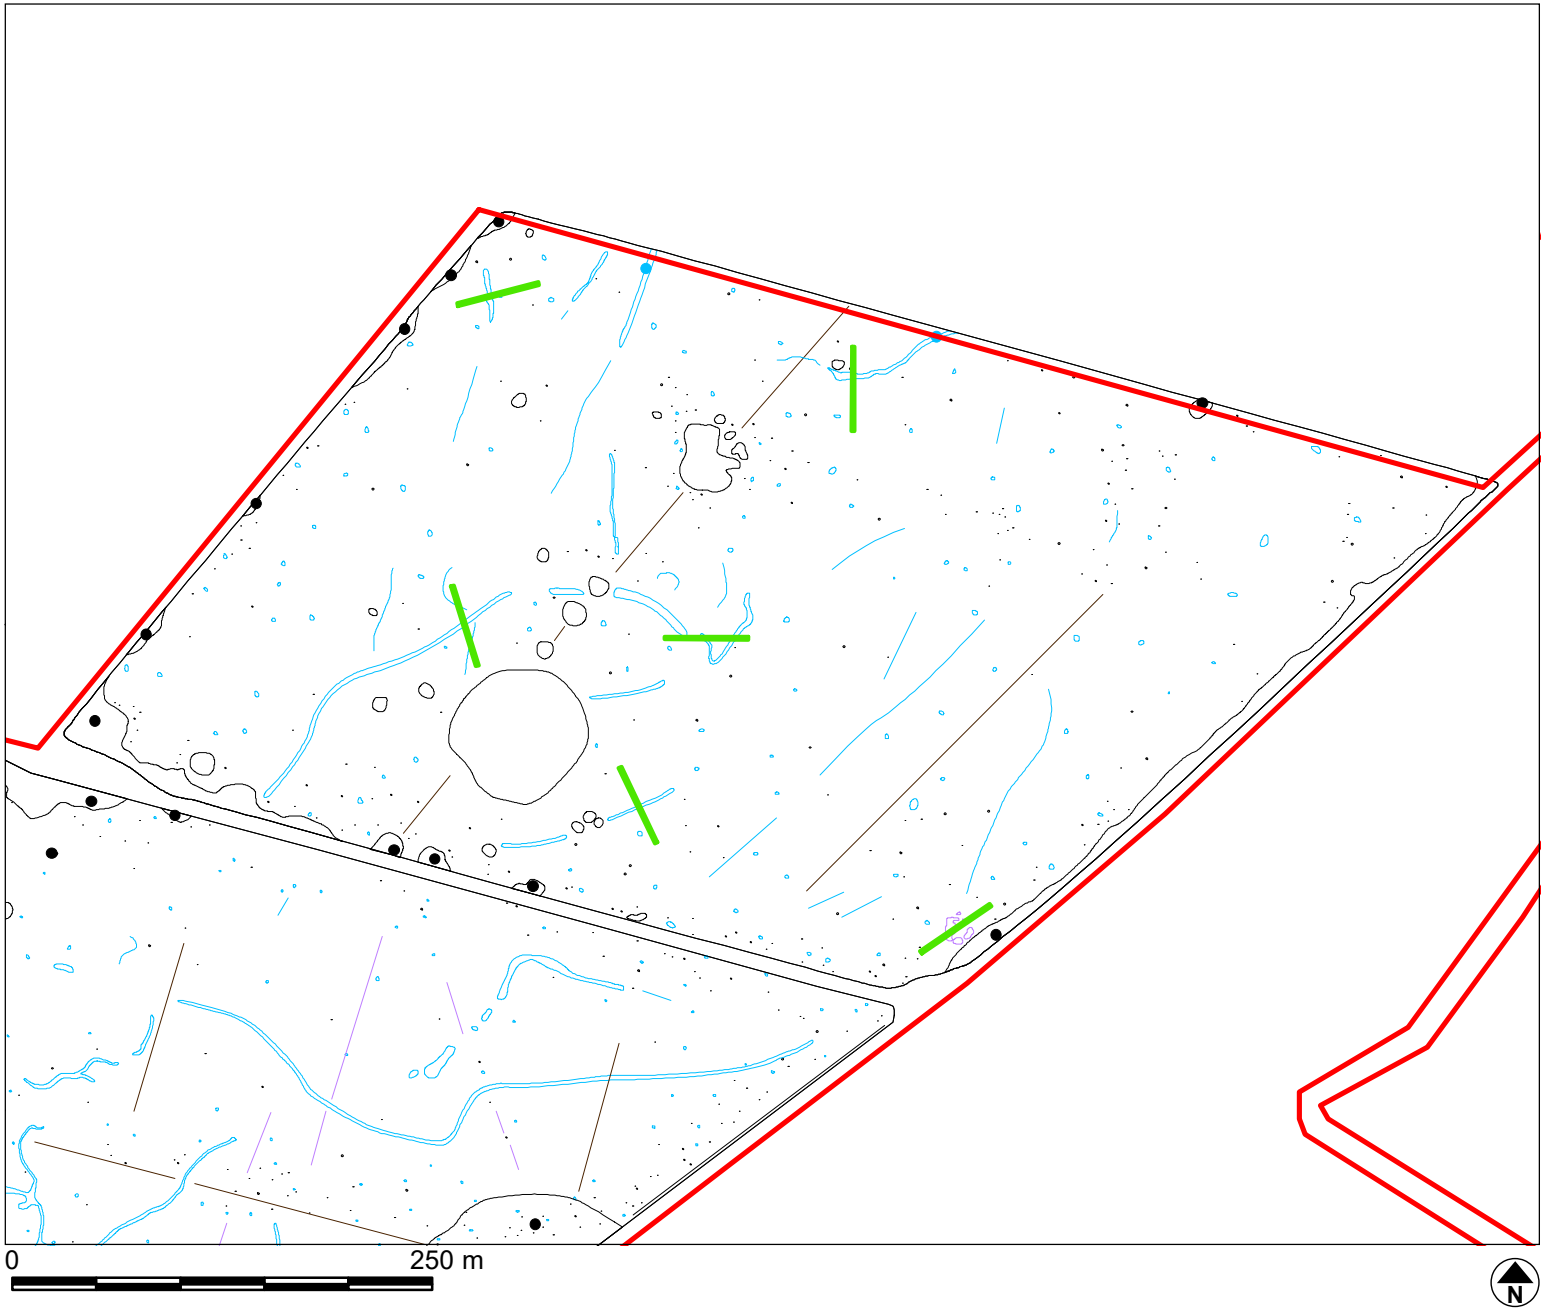


KEY

Site

50m x 1.8m trenches

Draft Trench Plan (South Holland DC/ Lincolnshire CC)

Gunthorpe Road Solar Farm

Client: Enso Green Holdings R Ltd

DRWG No: P21-0422

Drawn by: EP

Date: 08/12/2023

Scale: 1:4,500 @ A4

Approved by: GS

PLANNING | DESIGN | ENVIRONMENT | ECONOMICS | HERITAGE

Copyright Pegasus Planning Group Ltd. © Crown copyright and database rights 2020 Ordnance Survey 0100031673. Emapsite Licence number 0100031673. Promap License number 100020449.
Pegasus accepts no liability for any use of this document other than for its original purpose, or by the original client, or following Pegasus' express agreement to such use. T 01285641717 www.pegasusgroup.co.uk

PEGASUS GROUP