


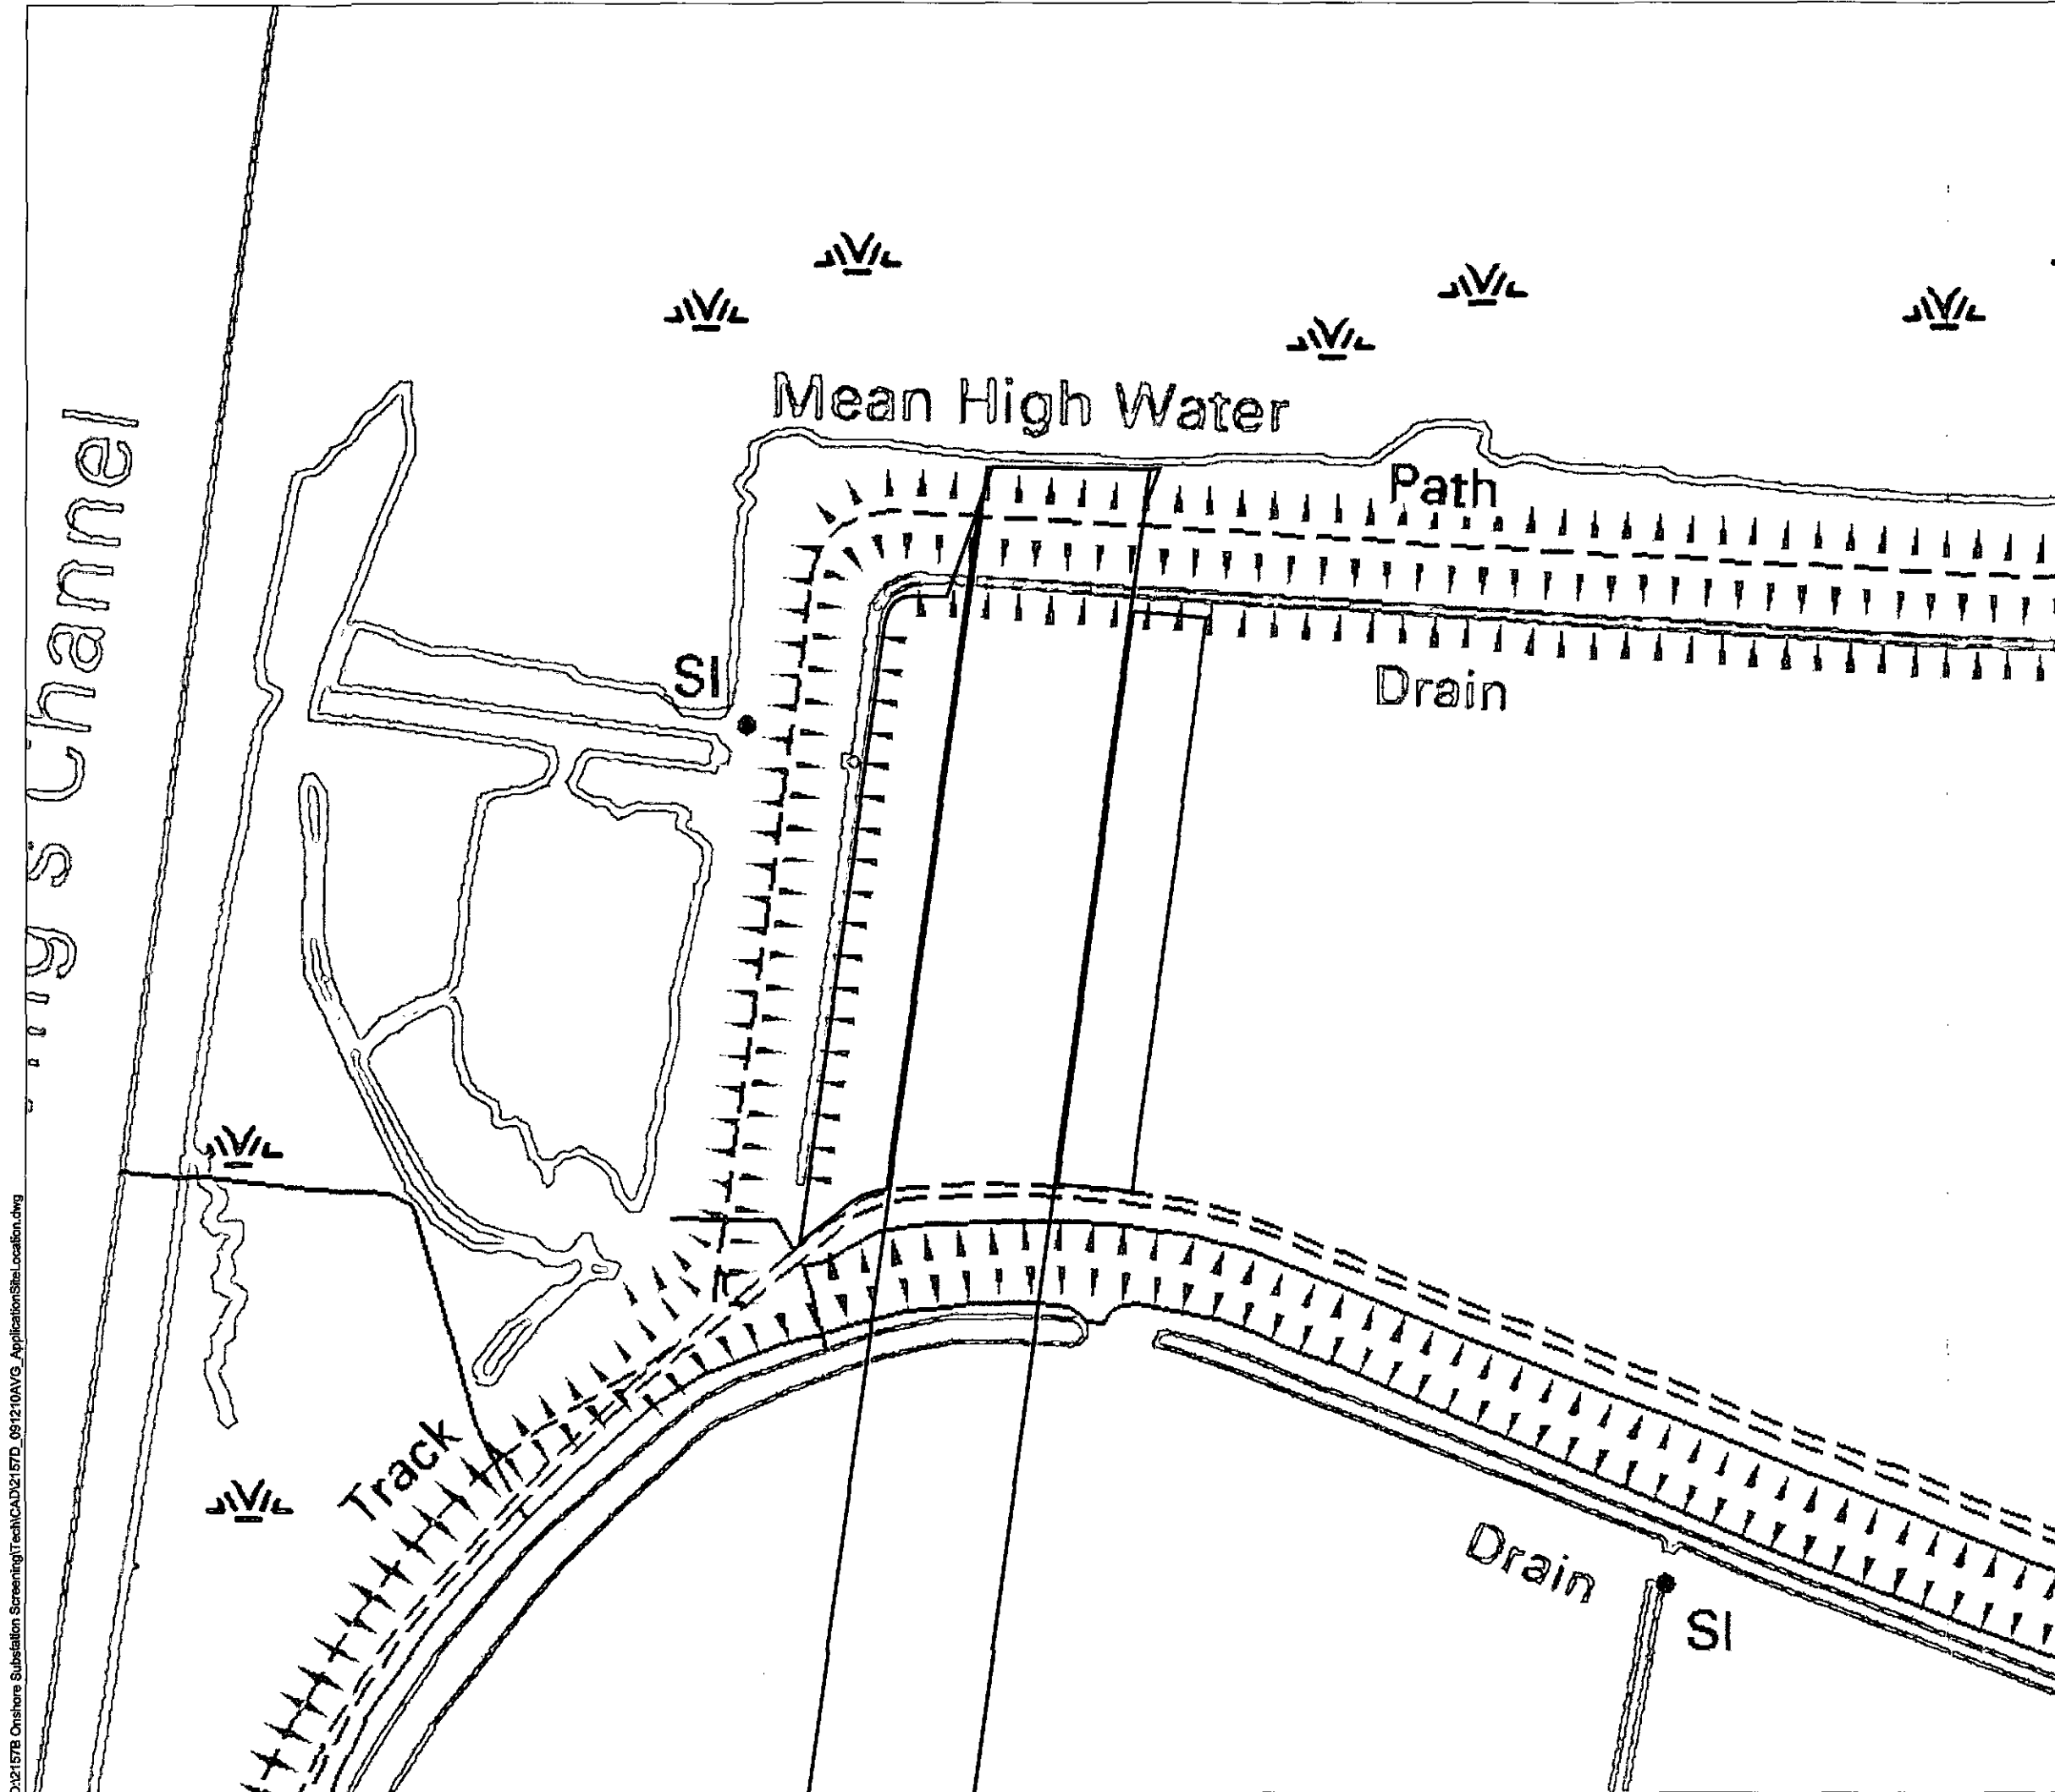

Legend

- Cable corridor/other land in applicants control
- Application site

SHDC
Planning & Development
15 JAN 2010
Ref: 0044-10

Rev:	Date:	Amendment:	Name:	Ckd:

Data Source: RPS 2009

Status: FINAL

RPS

Mallards Court 18 Milton Park Abingdon Oxon OX14 4RP
T 01235 821888 F 01235 820351 E rps@rpsgroup.com W www.rpsgroup.com

Client: Centrica (Lincs) Ltd

Project: Lincs Wind Farm Onshore Works


Title: Application Site Location

Scale @A3 1:2,000
0 20 40 60 80 100 m

Date: Dec 09 Datum: OSGB36 Projection: BNG

Drawn: AVG Checked: SG Job Ref: JNP2157

Figure Number: 1 Rev: .

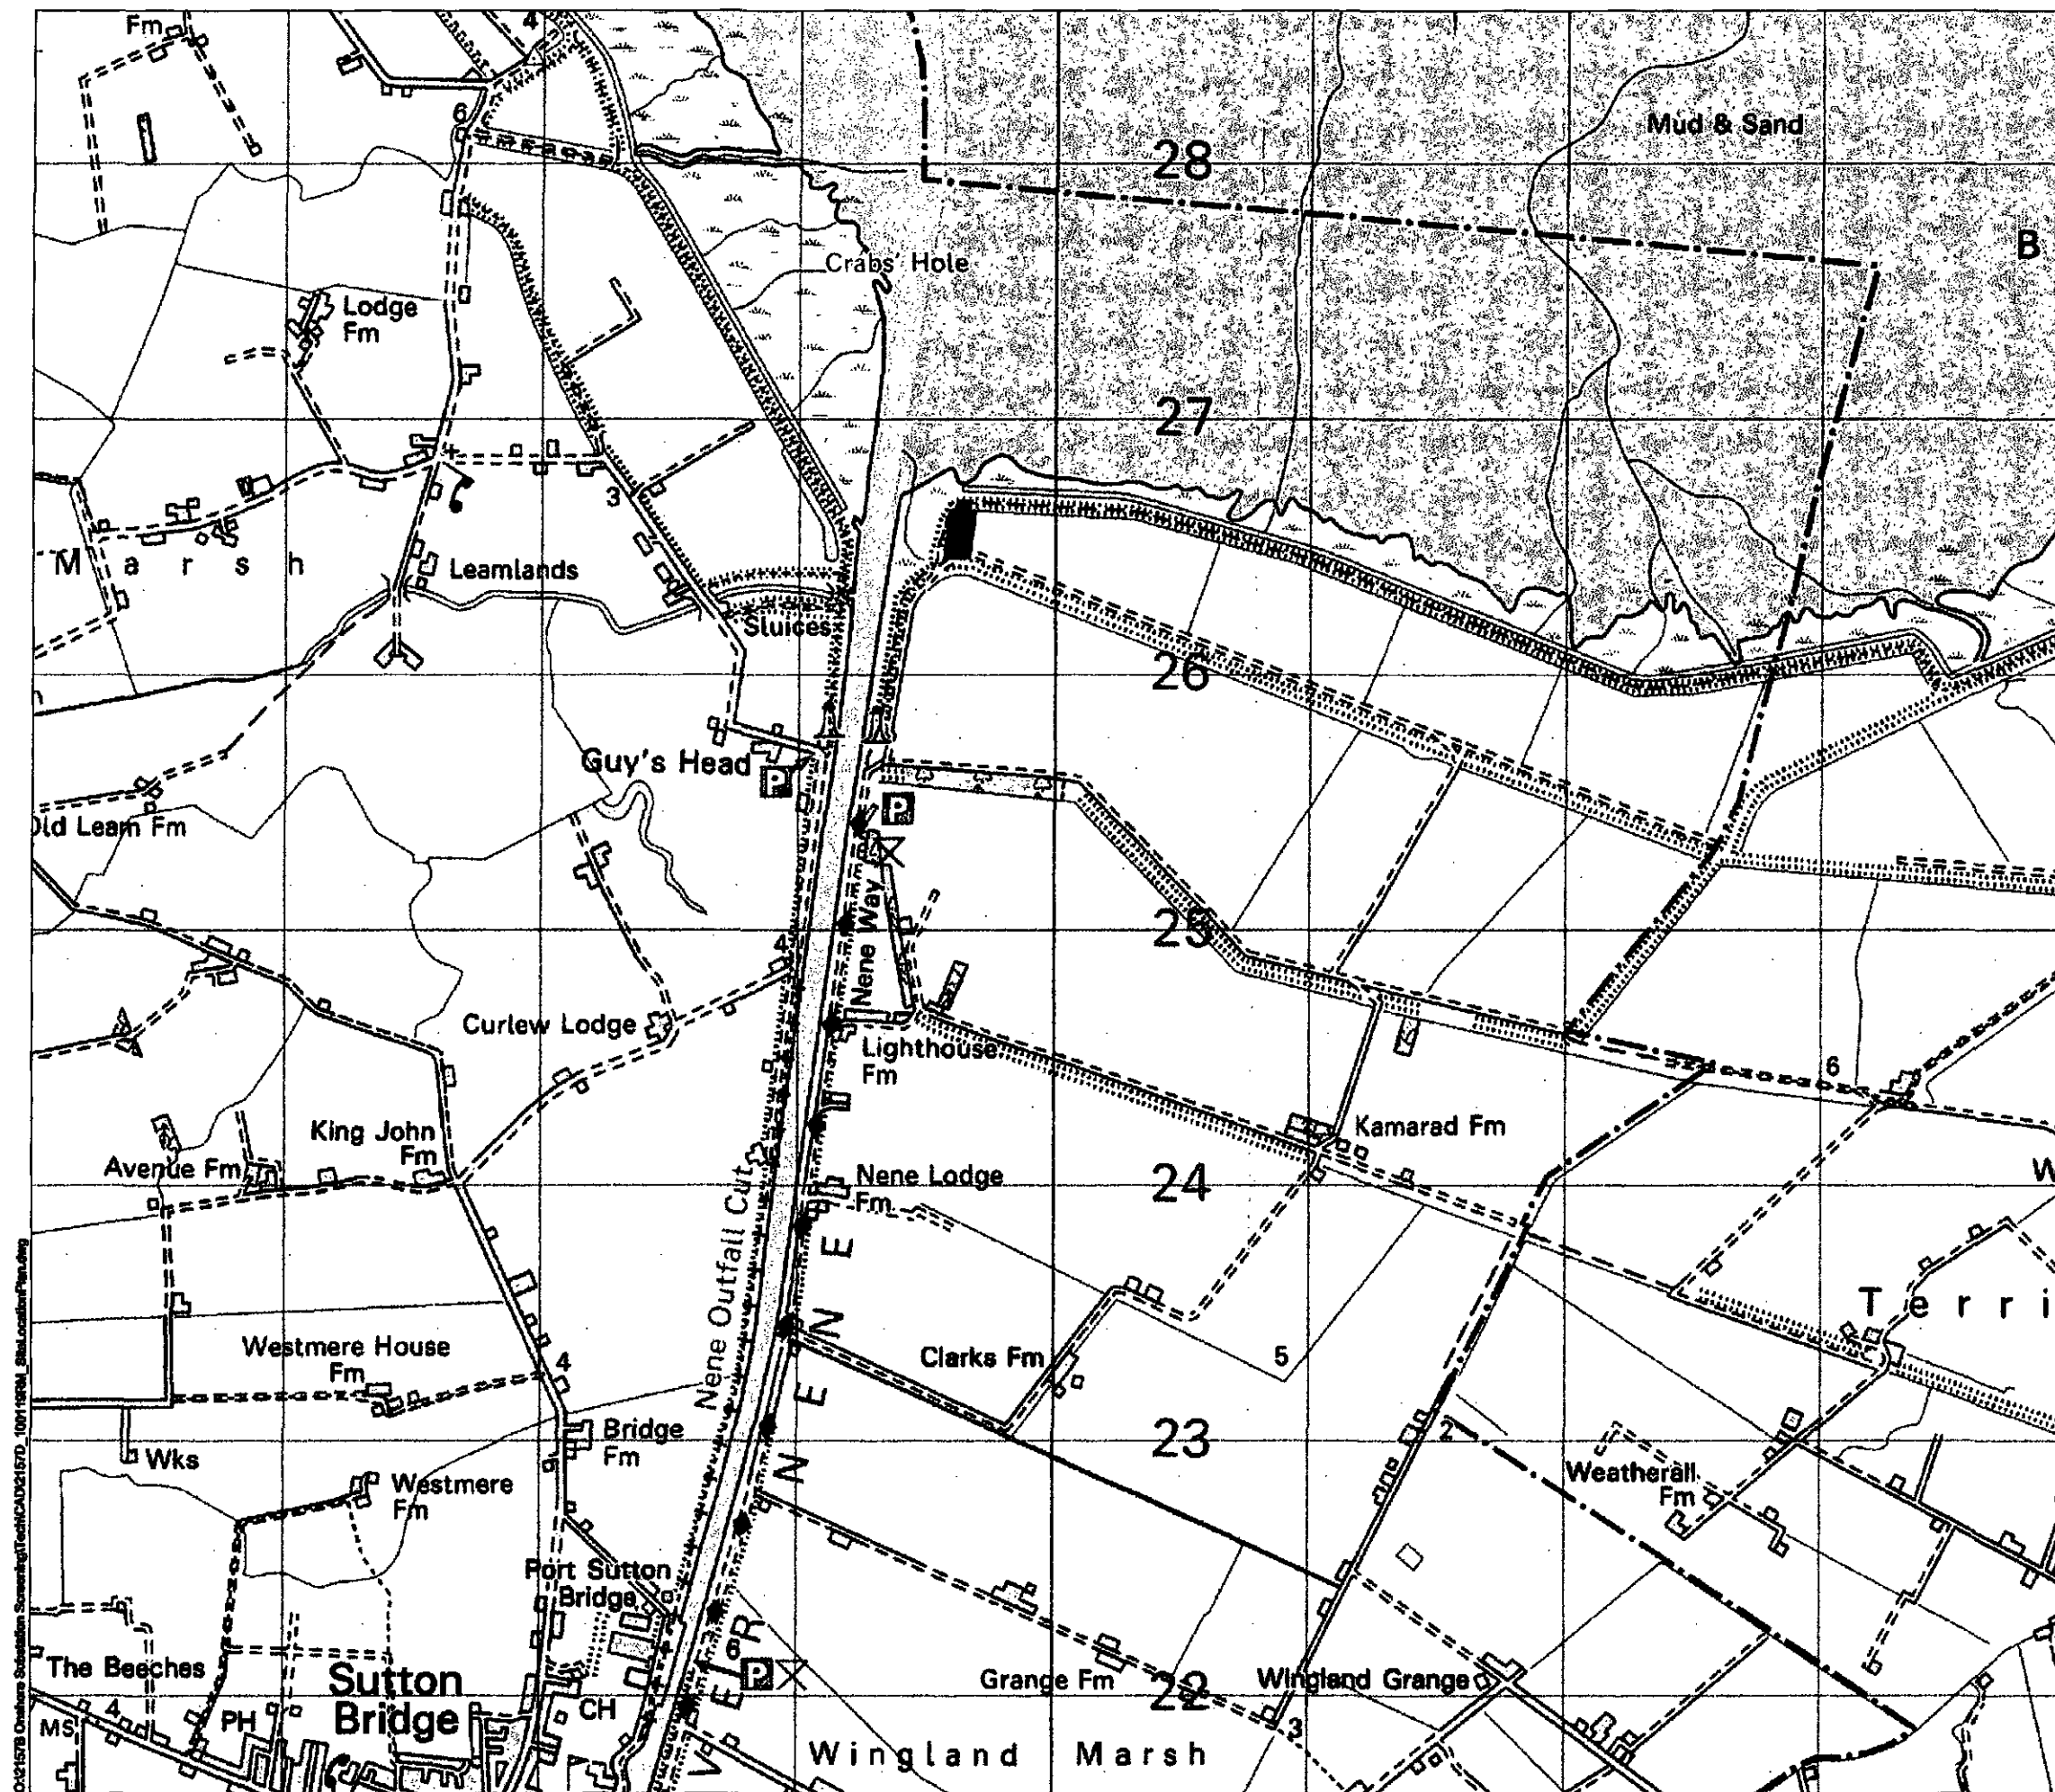

Legend

Site

SHDC
Planning & Development
15 JAN 2010
Ref: 0044-10

Rev:	Date:	Amendment:	Name:	Ctd:

Data Source: RPS 2010

Status: FINAL

RPS

Matema Court 18 Milton Park Abingdon Oxon OX14 4RP
01235 821888 01235 820351 E: rpa@rpsgroup.com W: www.rpsgroup.com

Client: Centrica (Lincs) Ltd

Project: Lincs Wind Farm Onshore Works

Title: Site Location Plan

Scale @A3 1:25,000
0 200 400 600 800 1,000 1,200 m

Date: Jan 10 Datum: OSGB36 Projection: BNG

Drawn: RM Checked: SG Job Ref: JNP2157

Figure Number: Rev:

01/15/10 Onshore Substation Screening TechCAD21570_1001151001_SiteLocationPlan.dwg