


site location

Version: 1.1

Date: 04-Dec-09


Project: Solanum Ltd

Project N°: 091117

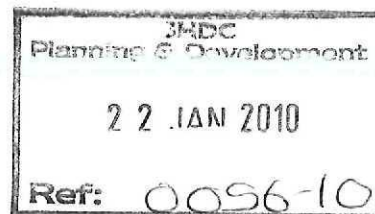

[1:5,000 @ A4]



notes:
Do not scale from this drawing - use stated levels and dimensions only.
If in doubt, contact Williams-Architects Ltd.

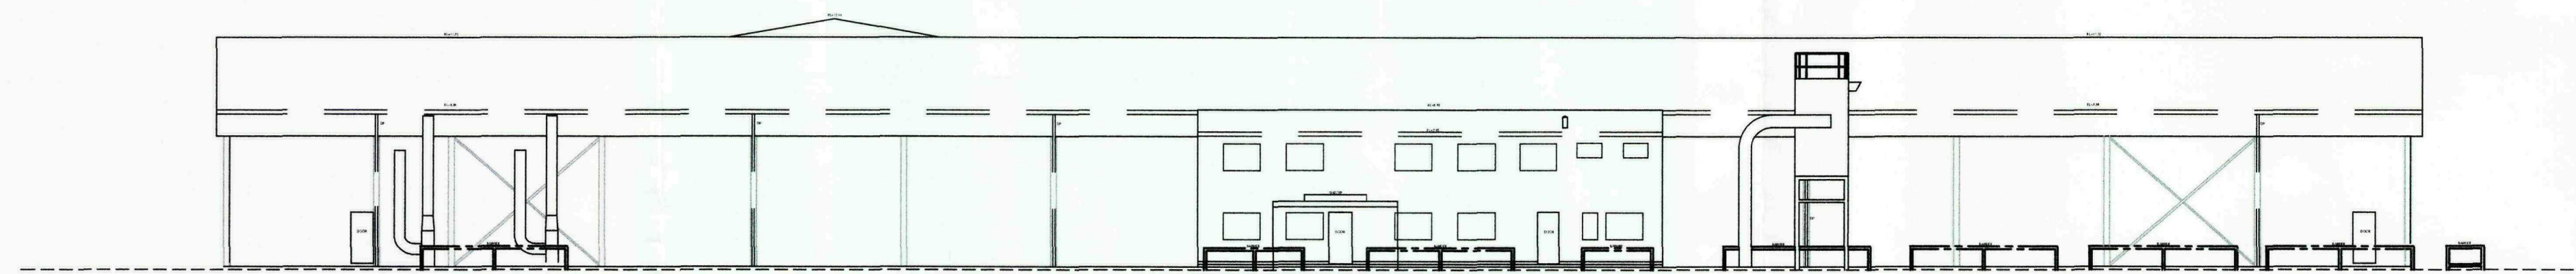



Elevation : Existing : South

Elevation : Existing : West [part]

Elevation : Existing : East [part]

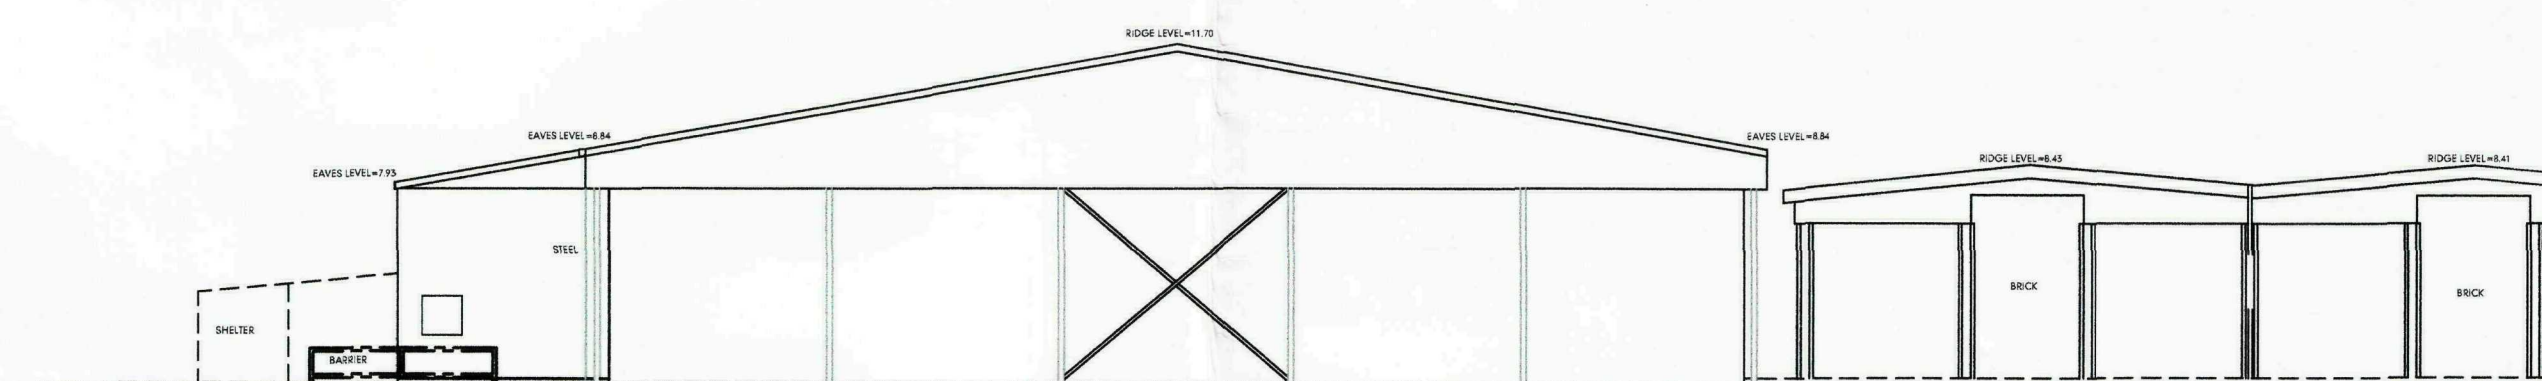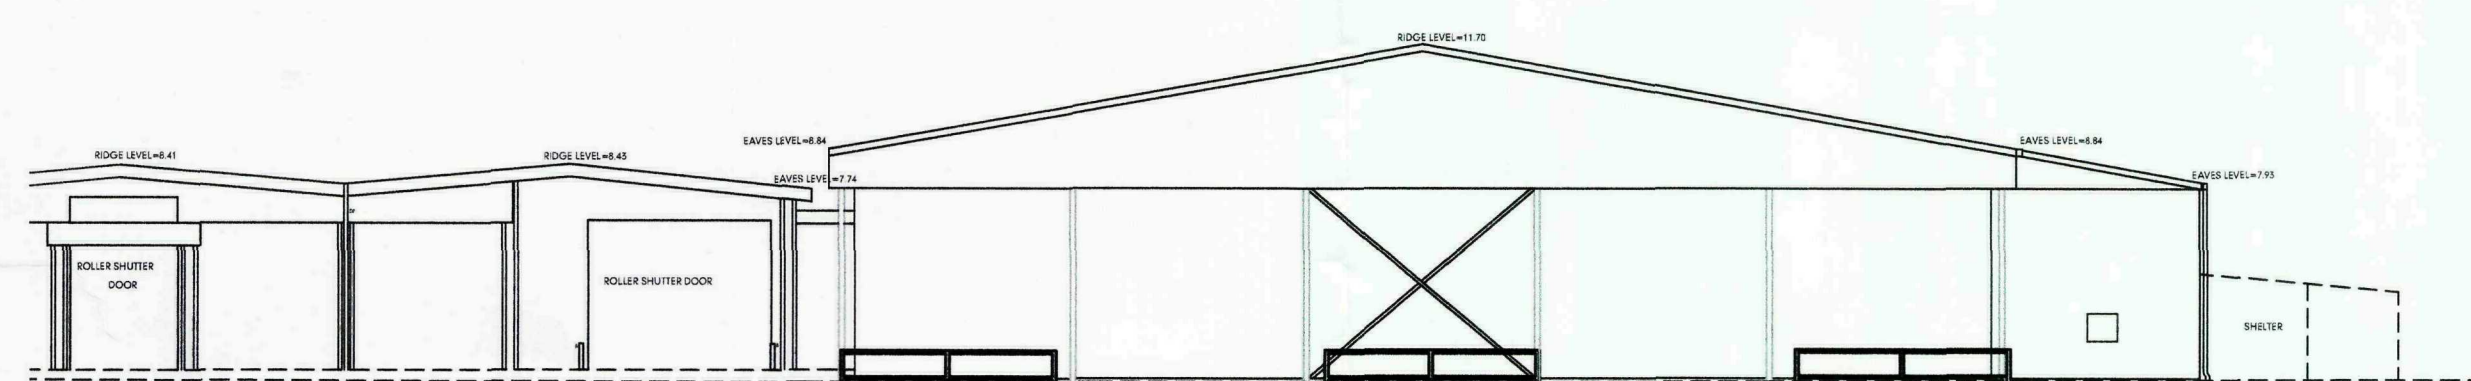

0 1 2 4 8 16 32m

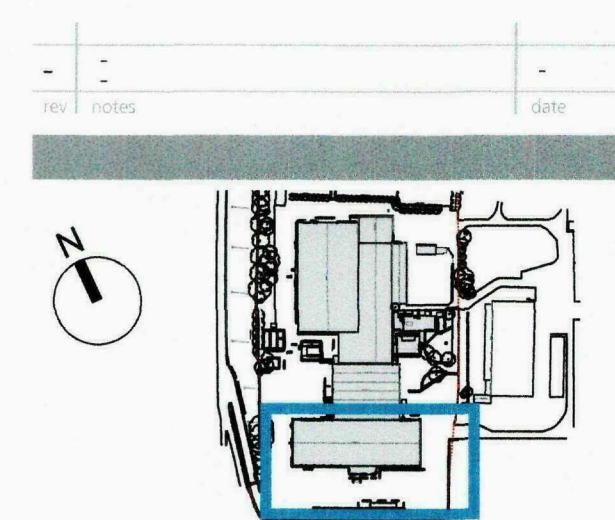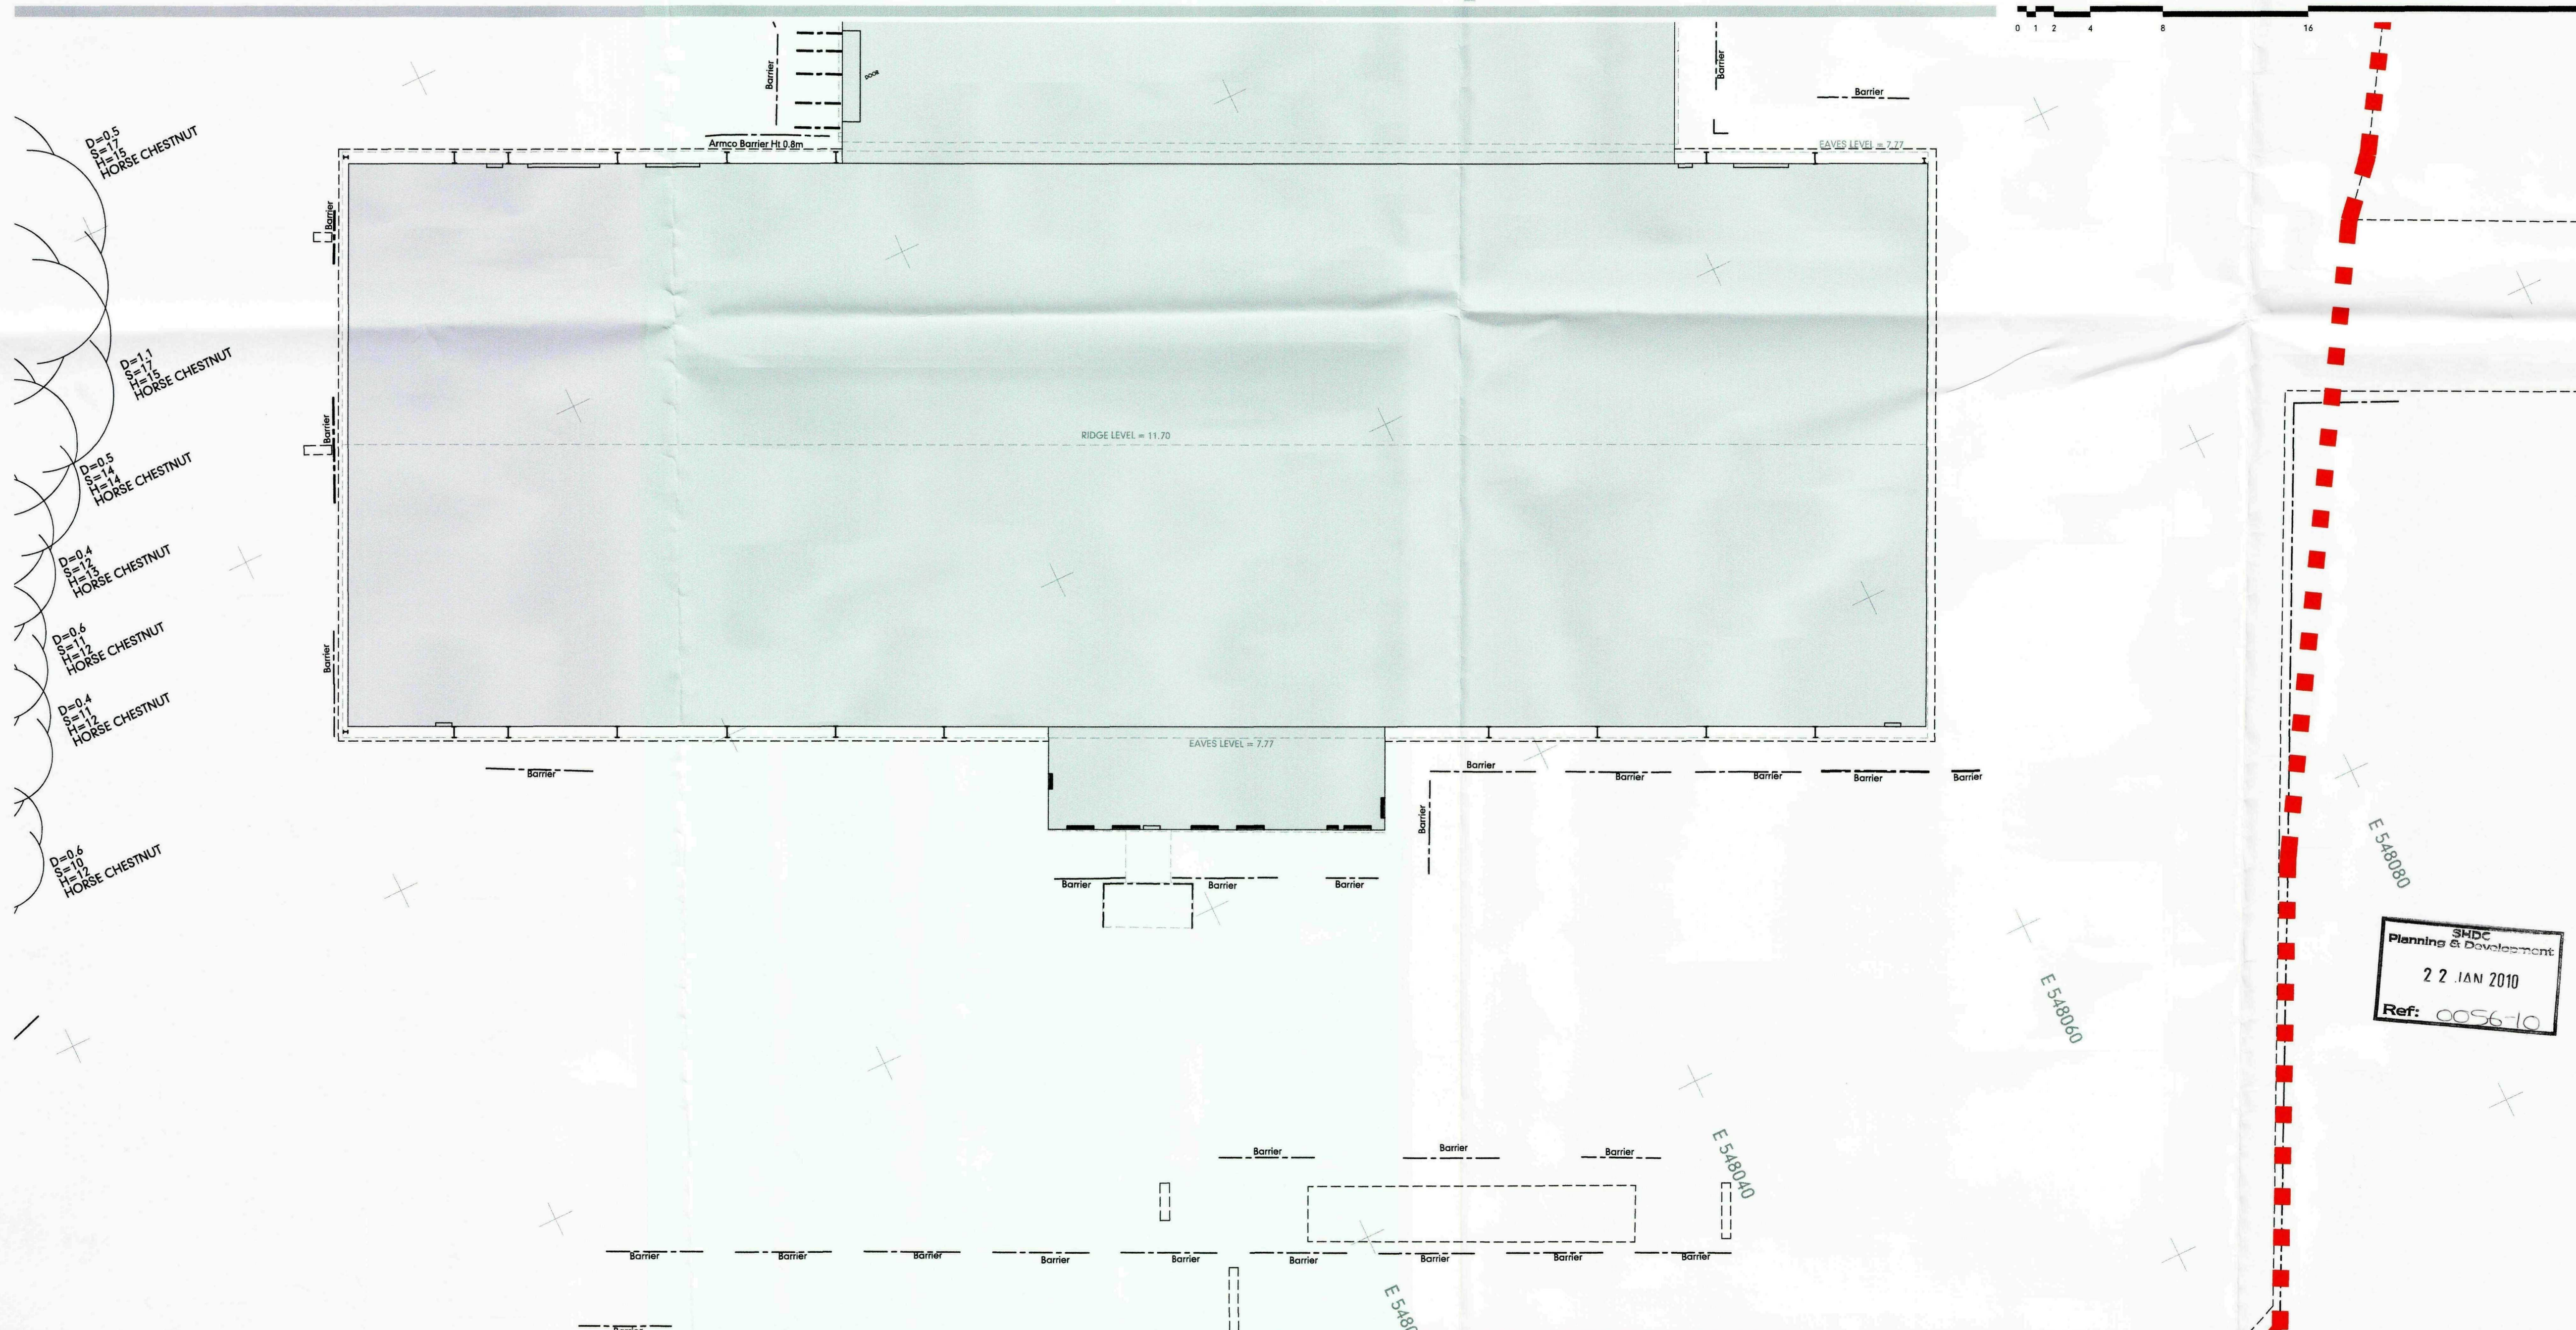

SHDC
Planning & Development
22 JAN 2010
Ref: 0056-10


williamsarchitects

Williams-Architects Ltd
The Old Bakery
2a Fleeman Grove
West Bridgford
Nottingham NG2 5BH
0115 945 5691
0115 945 5699
info@williams-architects.co.uk
www.williams-architects.co.uk
Registered in England & Wales 17105948

this drawing and its contents, on paper and as the originating data file,
remain the copyright of Williams-Architects Ltd
© Williams-Architects Ltd, 2010


client	IFP : Solanum	created	20Jan10
project	Project Maximus : Conditioning Store	job No	IFP-SL-09
site	Site : Elevations : Existing	scale	1:200 @ A1

notes
Do not scale from this drawing - use stated levels and dimensions only.
If in doubt, contact Williams-Architects Ltd.



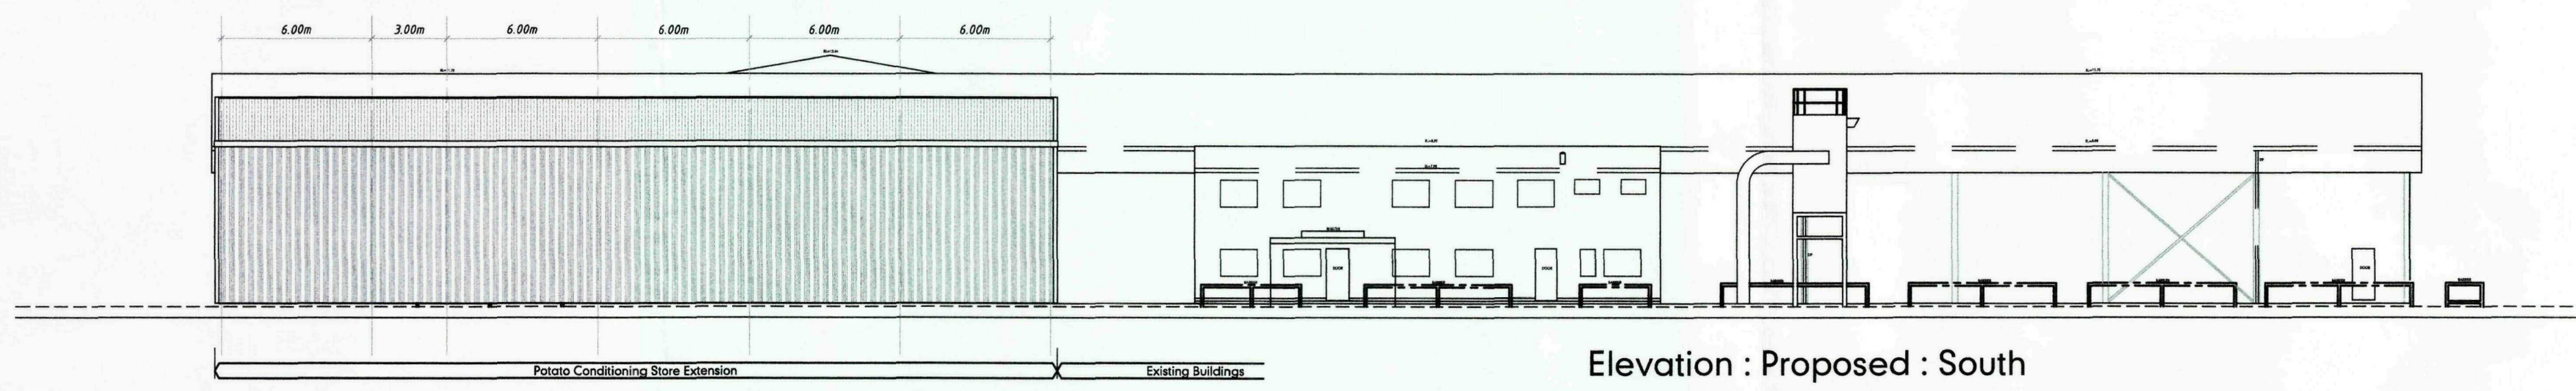


Elevation : Proposed : South

Elevation : Proposed : West [part]

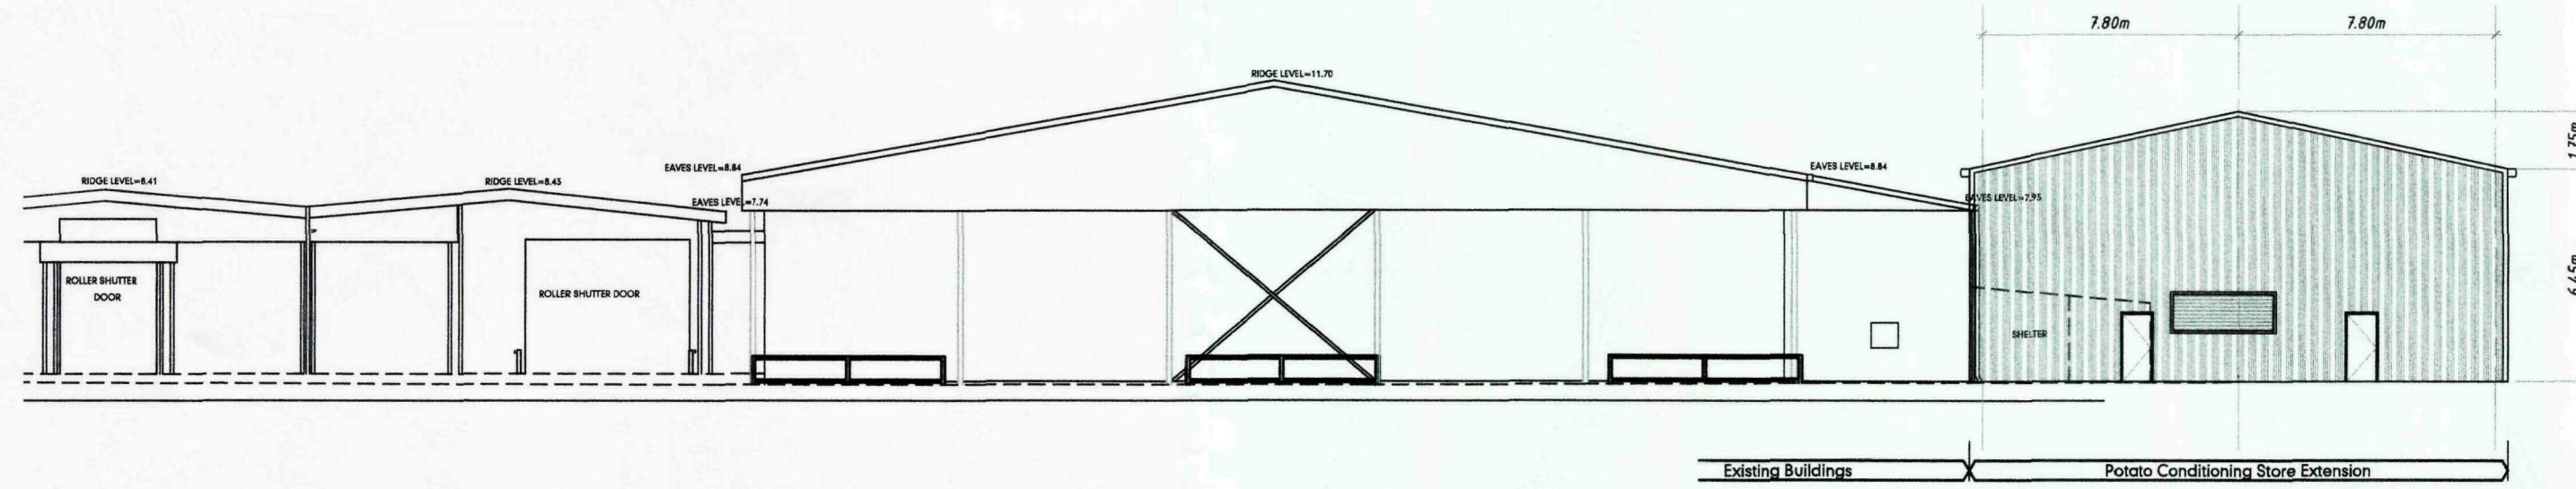

Elevation : Proposed : East [part]

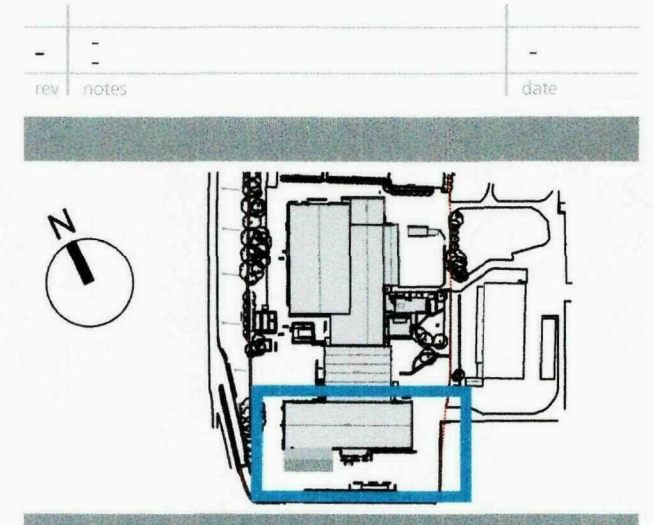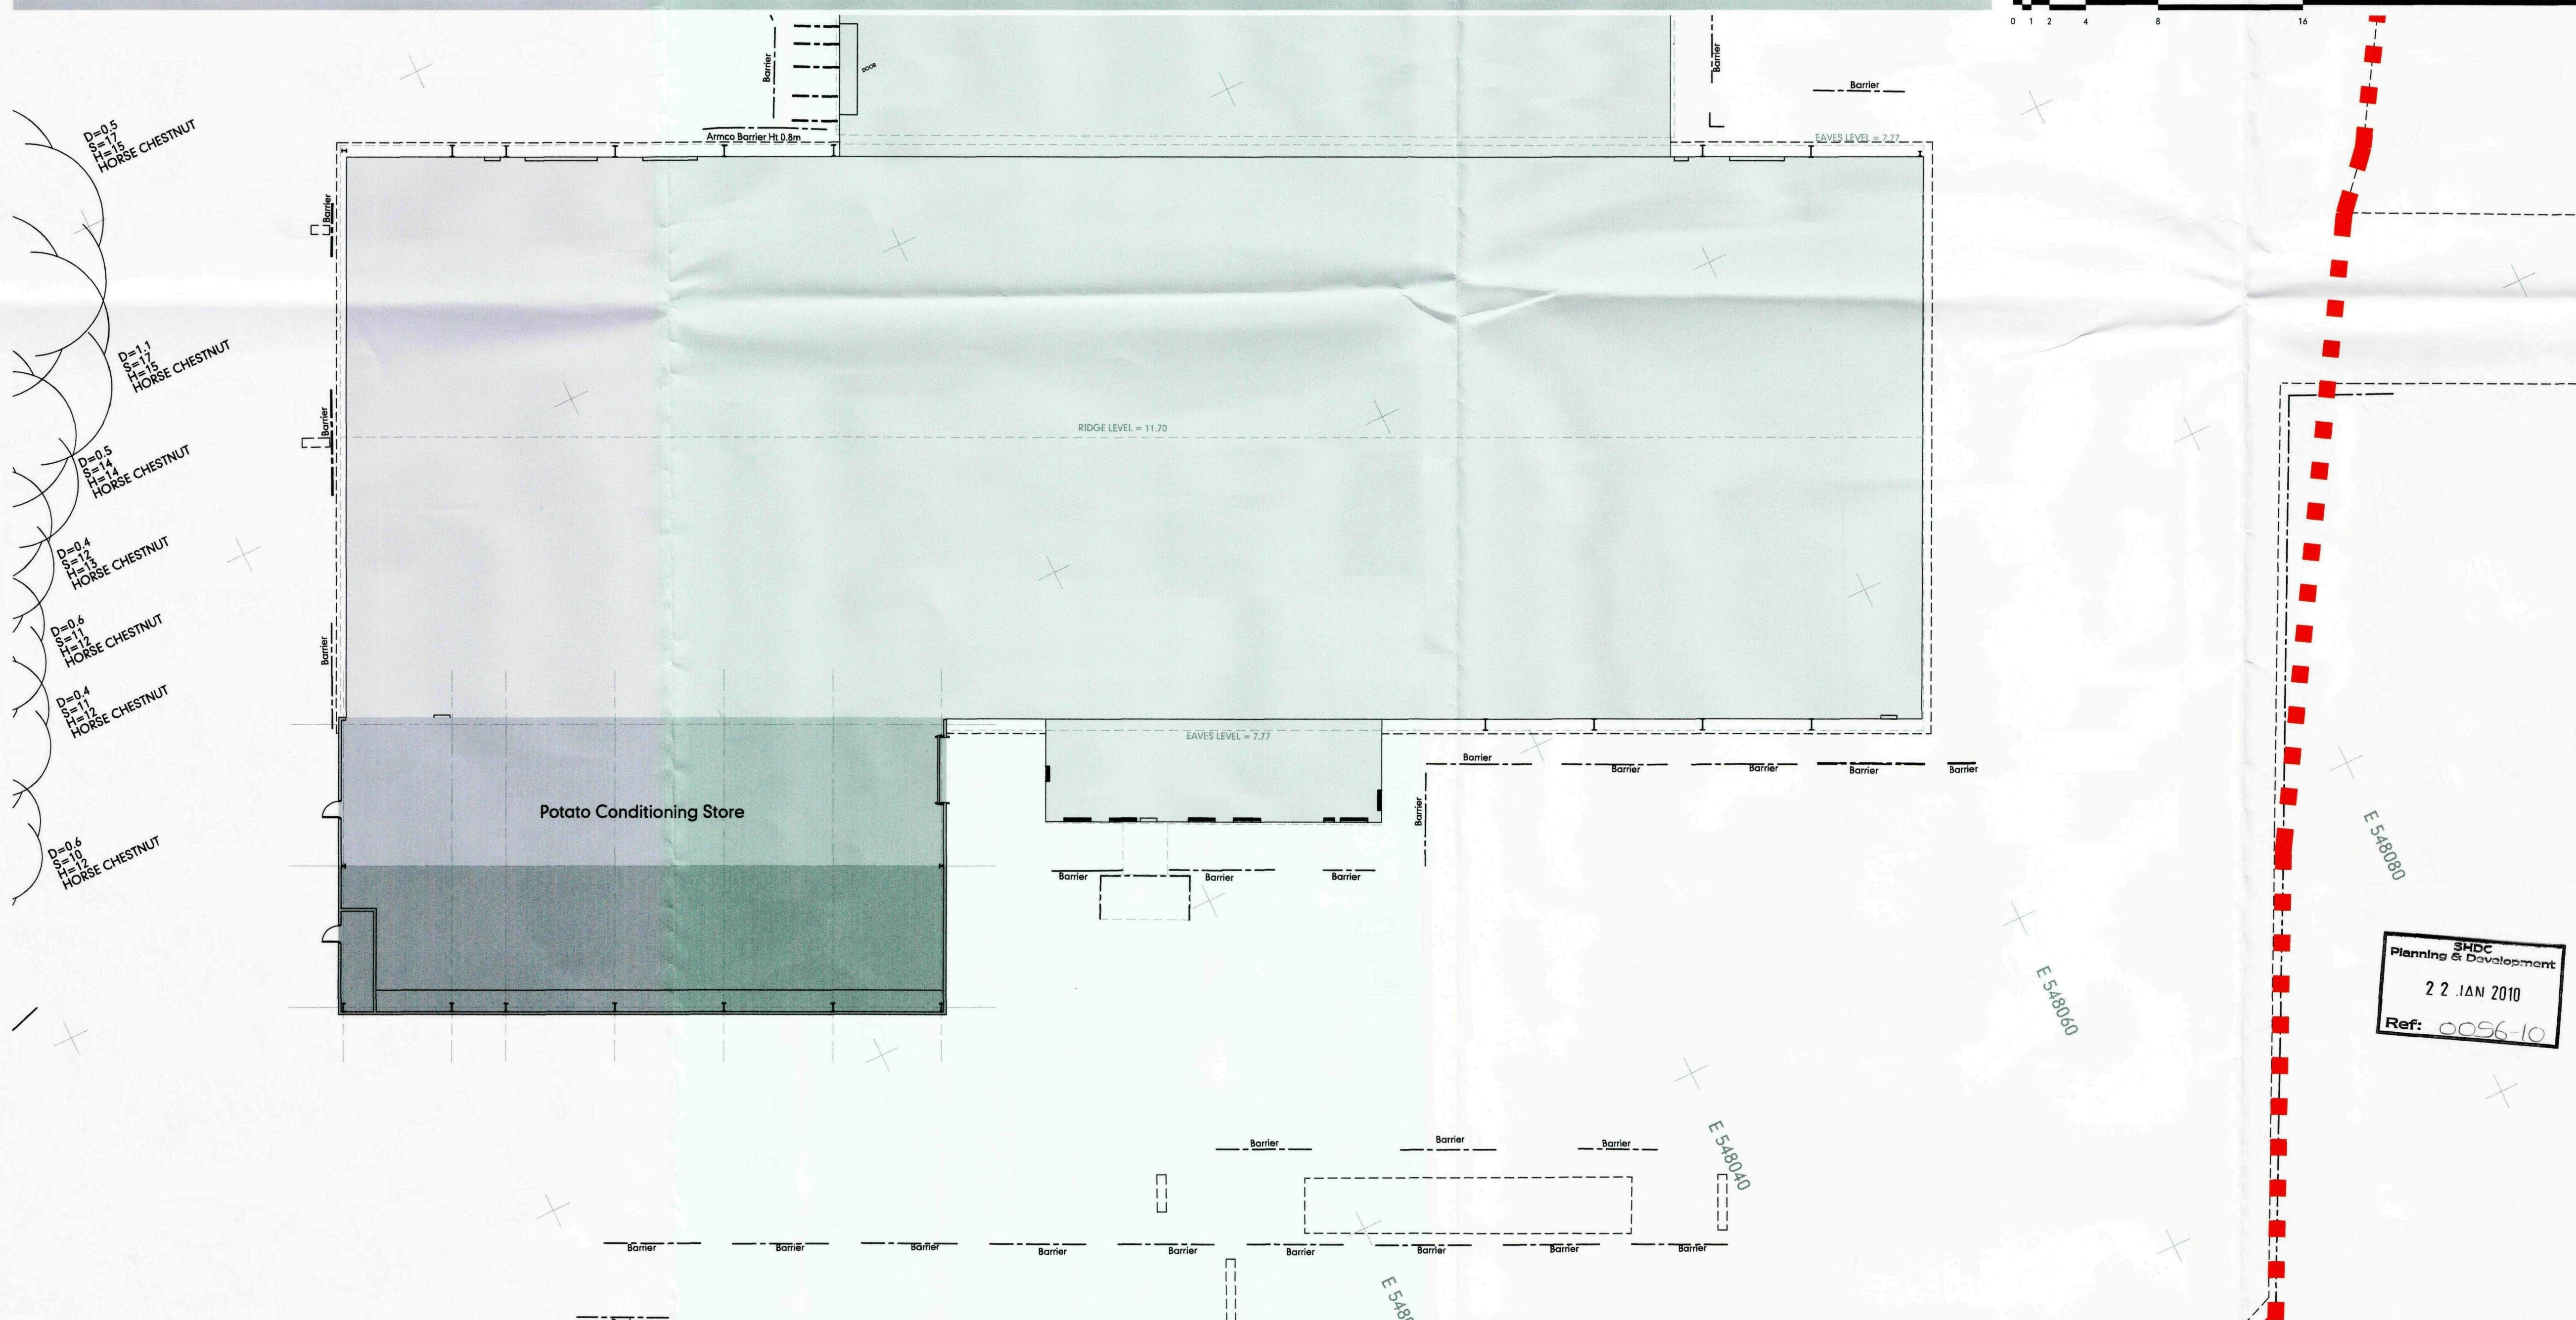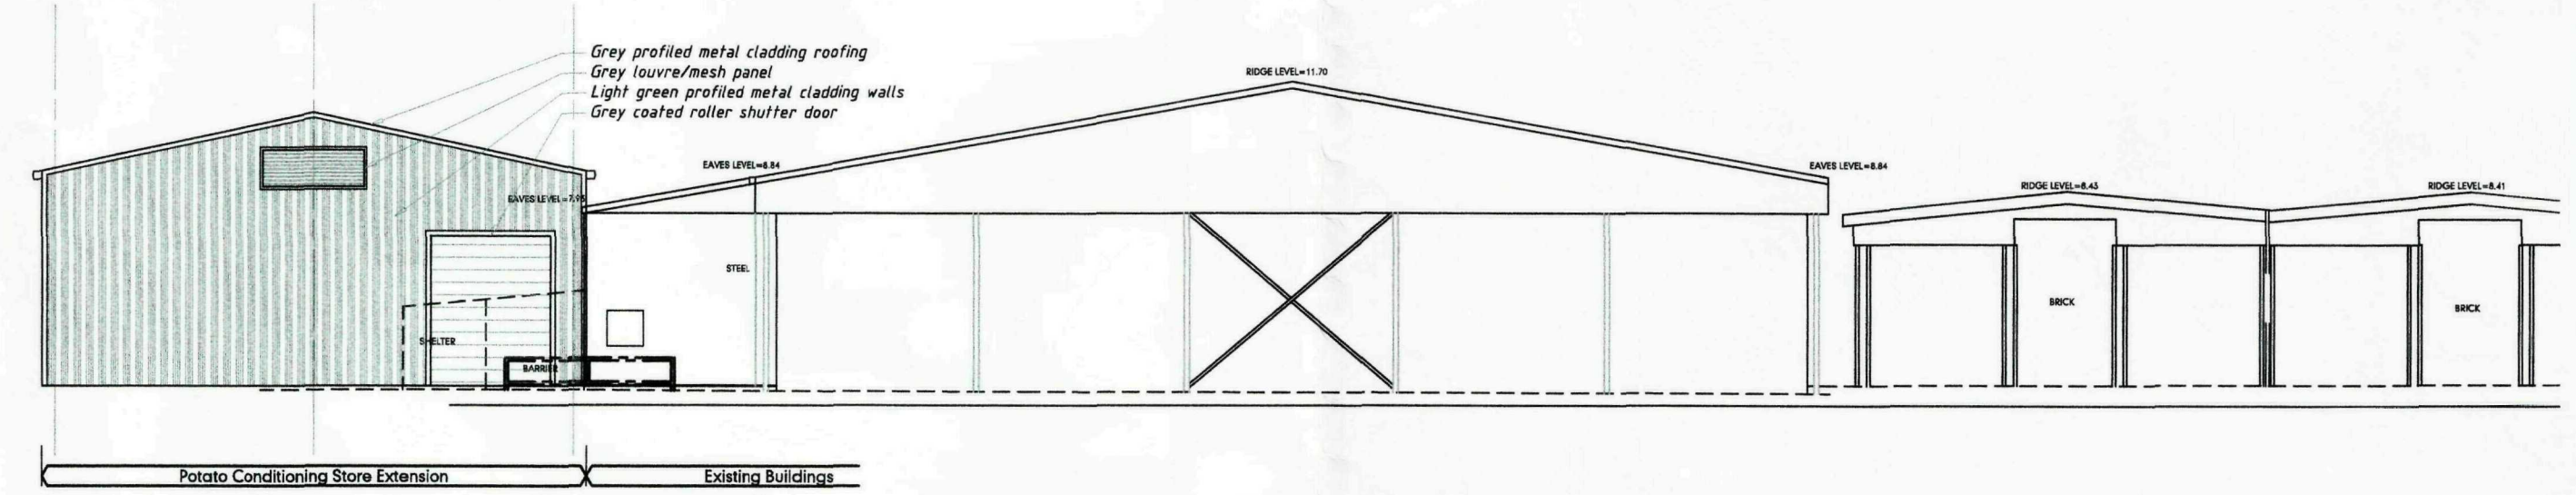

williamsarchitects

Williams-Architects Ltd
The Old Bakery
2a Fleeman Grove
West Bridgford
Nottingham NG2 5BH
0115 945 5691
0115 945 5699
info@williamsarchitects.co.uk
www.williamsarchitects.co.uk
Registered in England & Wales No 500648

this drawing and its contents, on paper and as the originating data file, remain the copyright of Williams-Architects Ltd.
© Williams-Architects Ltd, 2010

client IFP : Solanum created 20Jan10

Project Maximus : Conditioning Store job no IFP-SL-09

title Site : Elevations : Proposed scale 1:200 @ A1

drawing NP 091117-036 - Planning