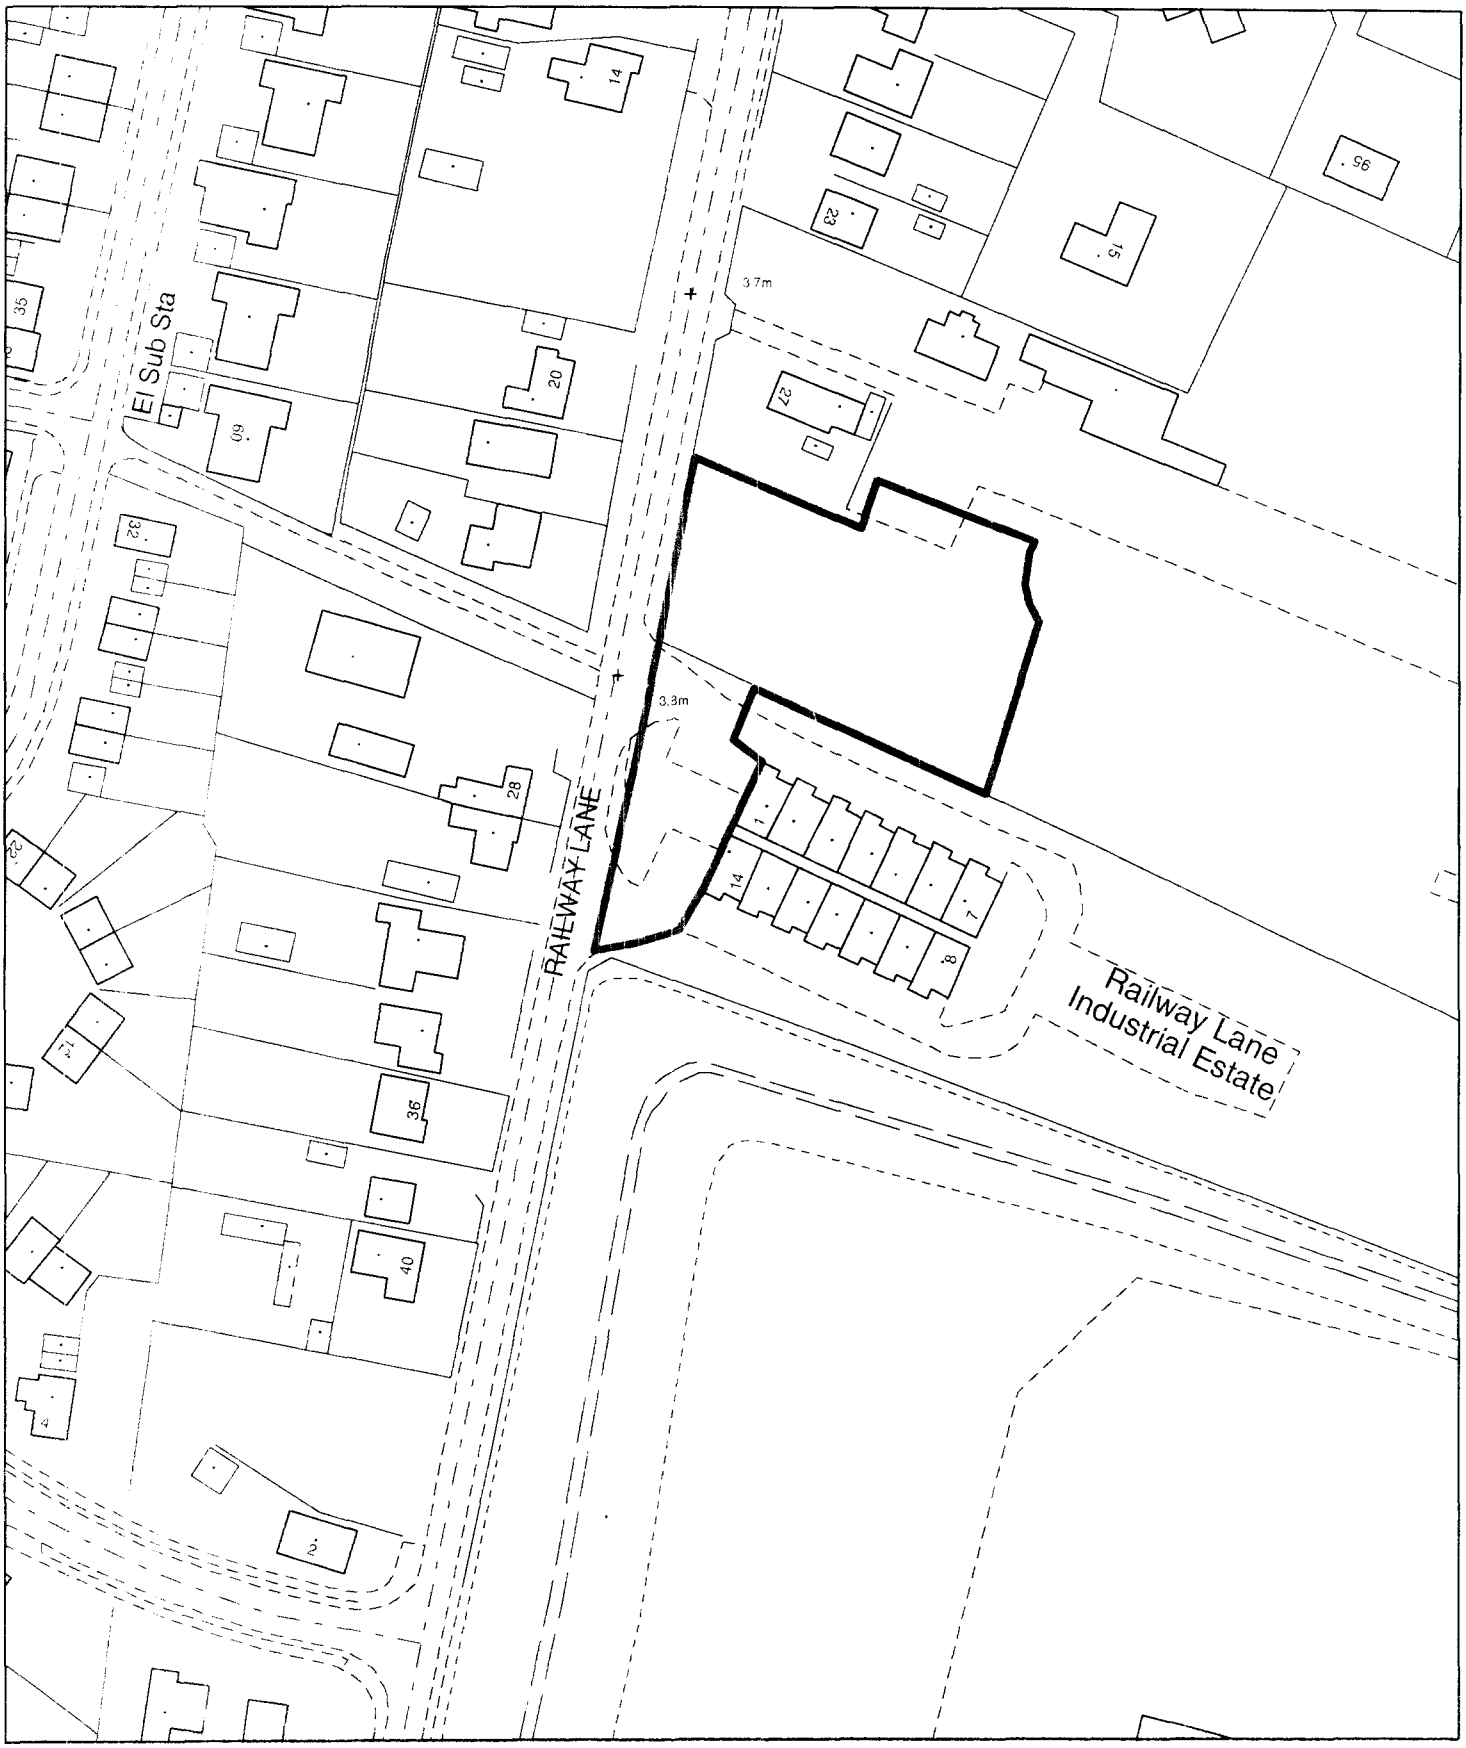

Planning Application Location Plan
Ward Member Notification

H18/0057/03

Scale: 1:1250

Planning and Development

Council Offices, Priory Road, Spalding, Lincolnshire
PE11 2XE

PLEASE DO NOT COPY THIS PLAN
This map is reproduced from Ordnance Survey material with permission of Ordnance Survey on behalf of Her Majesty's Stationery Office (c) Crown copyright. Unauthorised reproduction infringes Crown copyright and may lead to prosecution or civil proceedings. South Holland District Council LA079413 2003

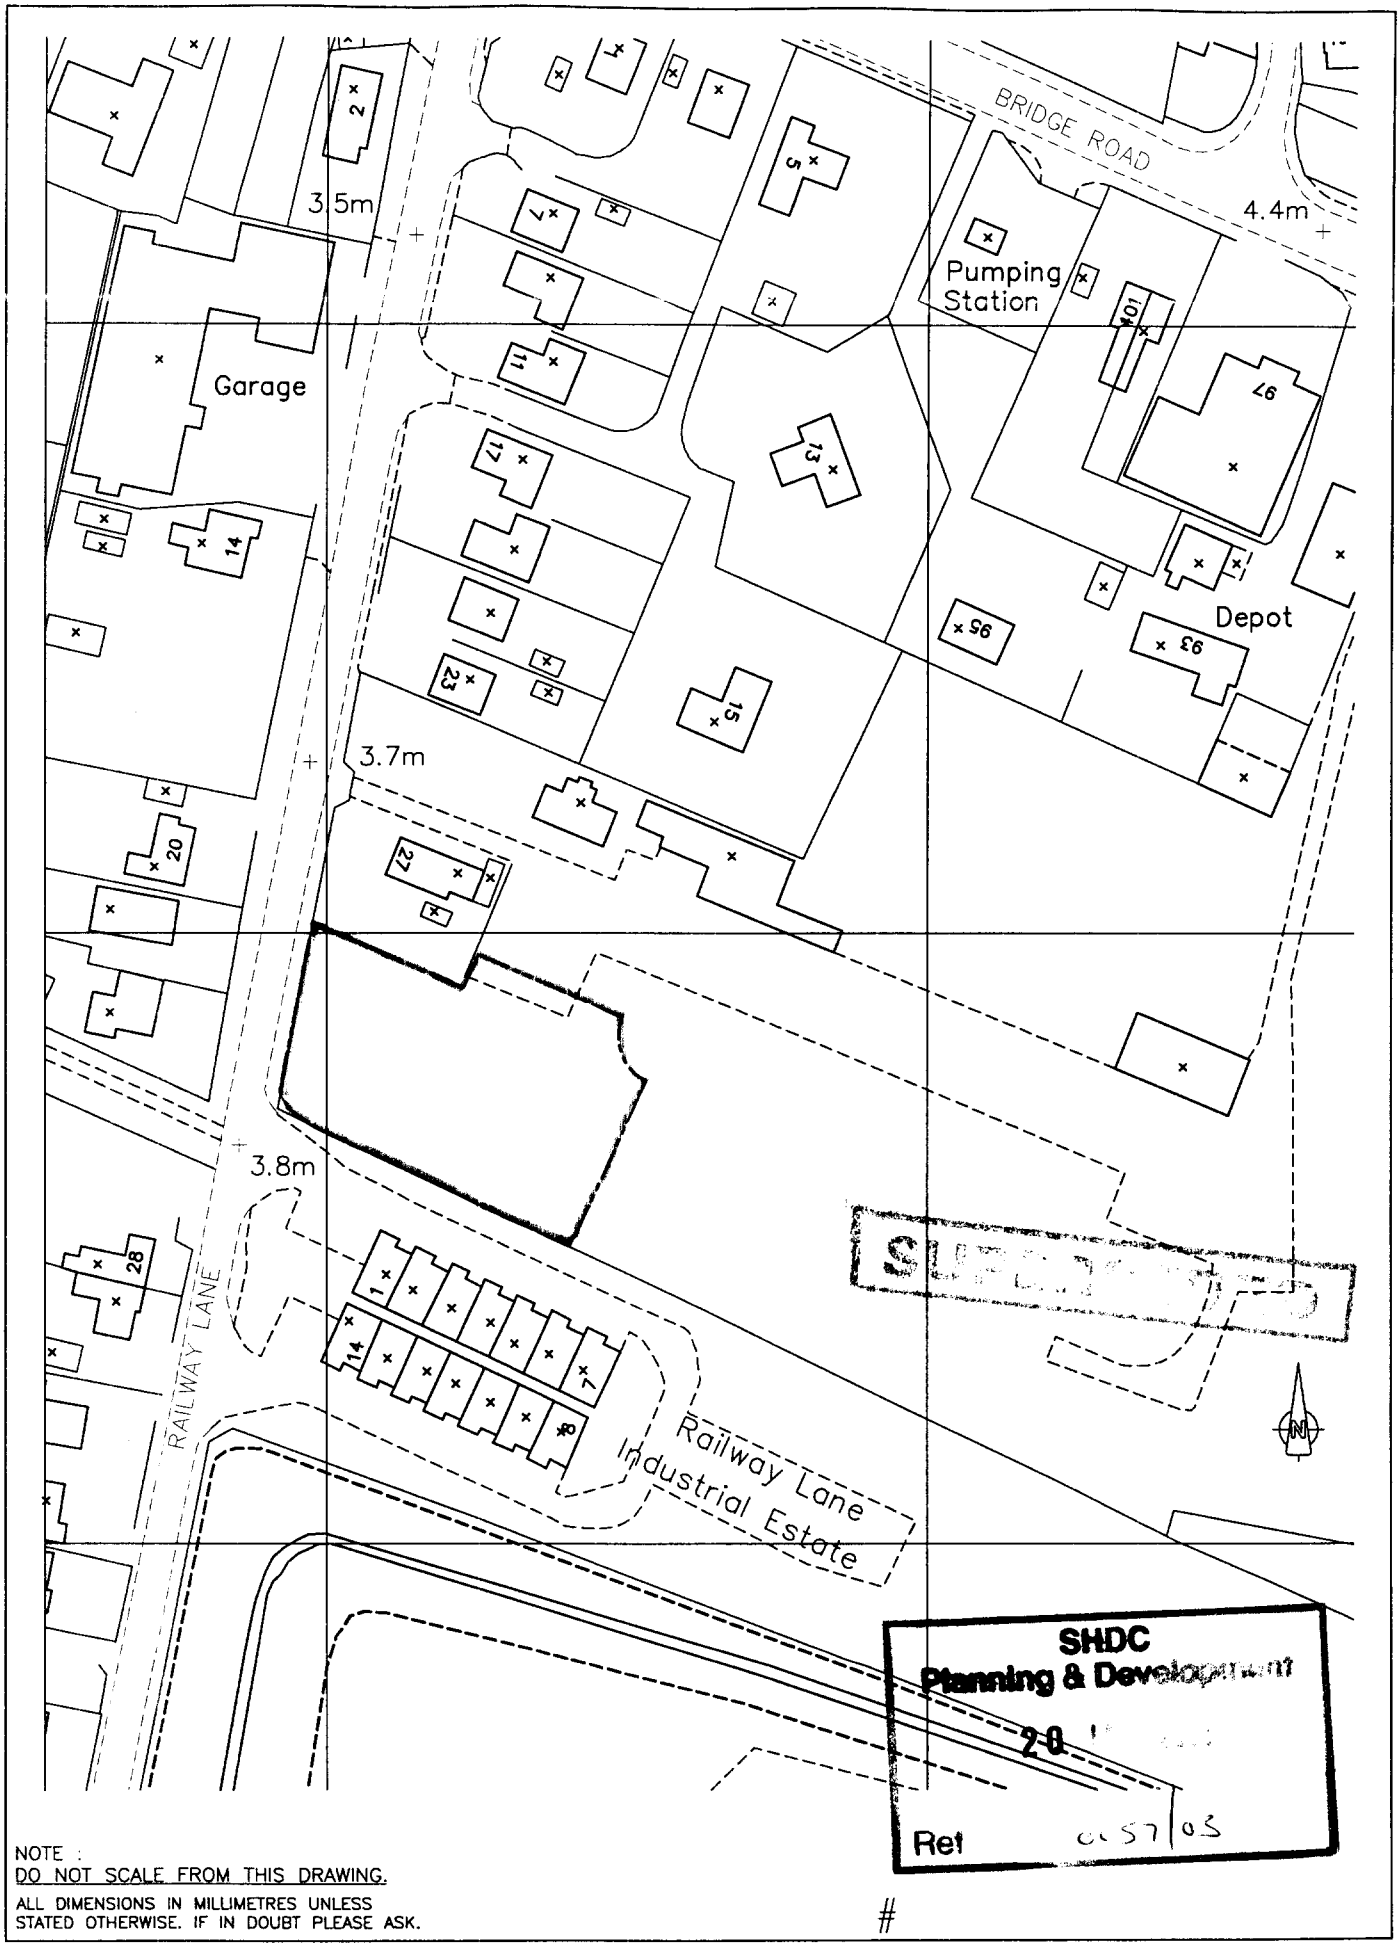

NOTE :
DO NOT SCALE FROM THIS DRAWING.
ALL DIMENSIONS IN MILLIMETRES UNLESS STATED OTHERWISE. IF IN DOUBT PLEASE ASK.

#

JTP

TITLE
BLOCK PLAN
RAILWAY LANE SITE

JAMES TOTTY PARTNERSHIP
CHARTERED ARCHITECTS
38 Wilkinson Street, Sheffield. S10 2GB
Telephone: (0114) 2700208 Fax: (0114) 2758691
EMAIL : jamestotty-partnership.co.uk

DATE	SCALE
JAN 2003	1:1250

PROJECT
SUTTON BRIDGE MEDICAL CENTRE

JOB CODE	NUMBER
15/627	60