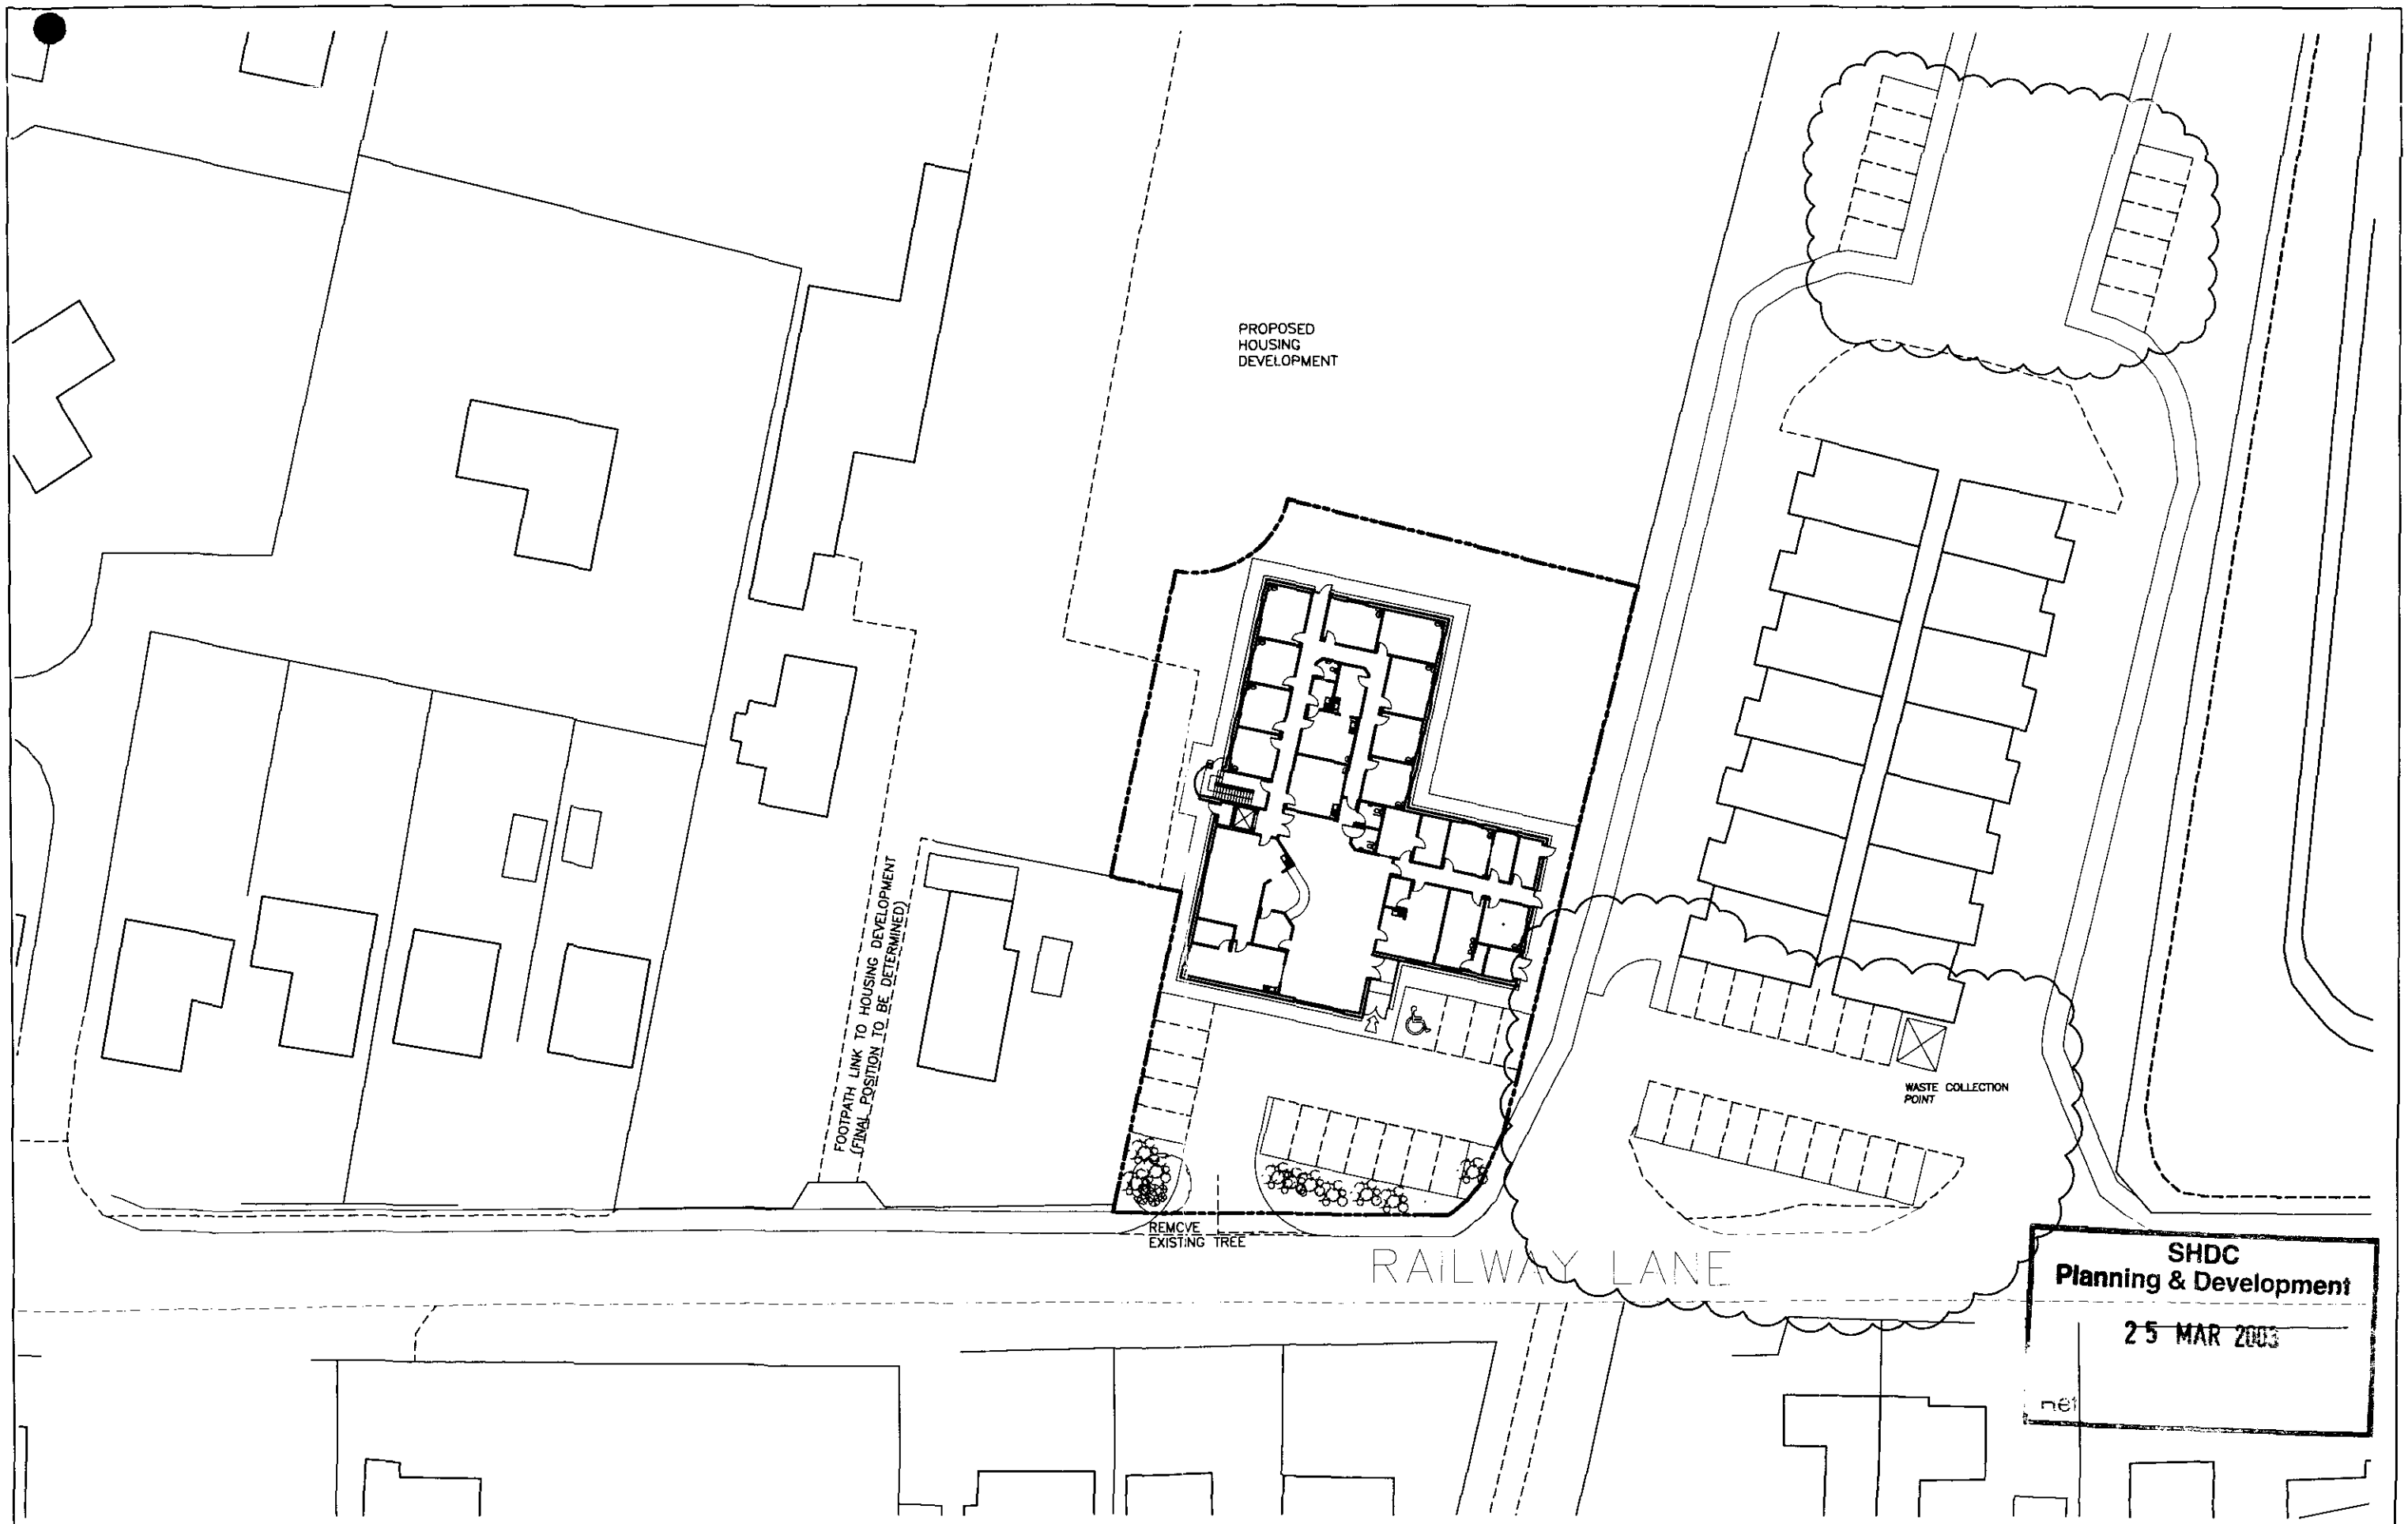

SHDC
Planning & Development
25 MAR 2003

JTP

PROJECT
SUTTON BRIDGE,
MEDICAL CENTRE

A	REVISED FOLLOWING DISCUSSION WITH CLIENT	
B	NOTE RE FOOTPATH ADDED	20/01/03
C	ADDITIONAL PARKING ADDED	24/03/03

NOTE : DO NOT SCALE FROM THIS DRAWING. ALL DIMENSIONS IN MILLIMETRES UNLESS STATED OTHERWISE. IF IN DOUBT PLEASE ASK.

CLIENT
GPI

CHECKED BY	DRAWN	SCALE
–	PSS	1:500

TITLE
SITE PLAN – OPTION 4
(RAILWAY LANE SITE)

DATE	JOB CODE	NUMBER
OCT '02	15/627	57 C

JAMES TOTTY PARTNERSHIP
CHARTERED ARCHITECTS
38 Wilkinson Street, Sheffield. S10 2GB
Telephone: (0114) 2700208 Fax: (0114) 2758691
EMAIL : mail@jamestotty-partnership.co.uk

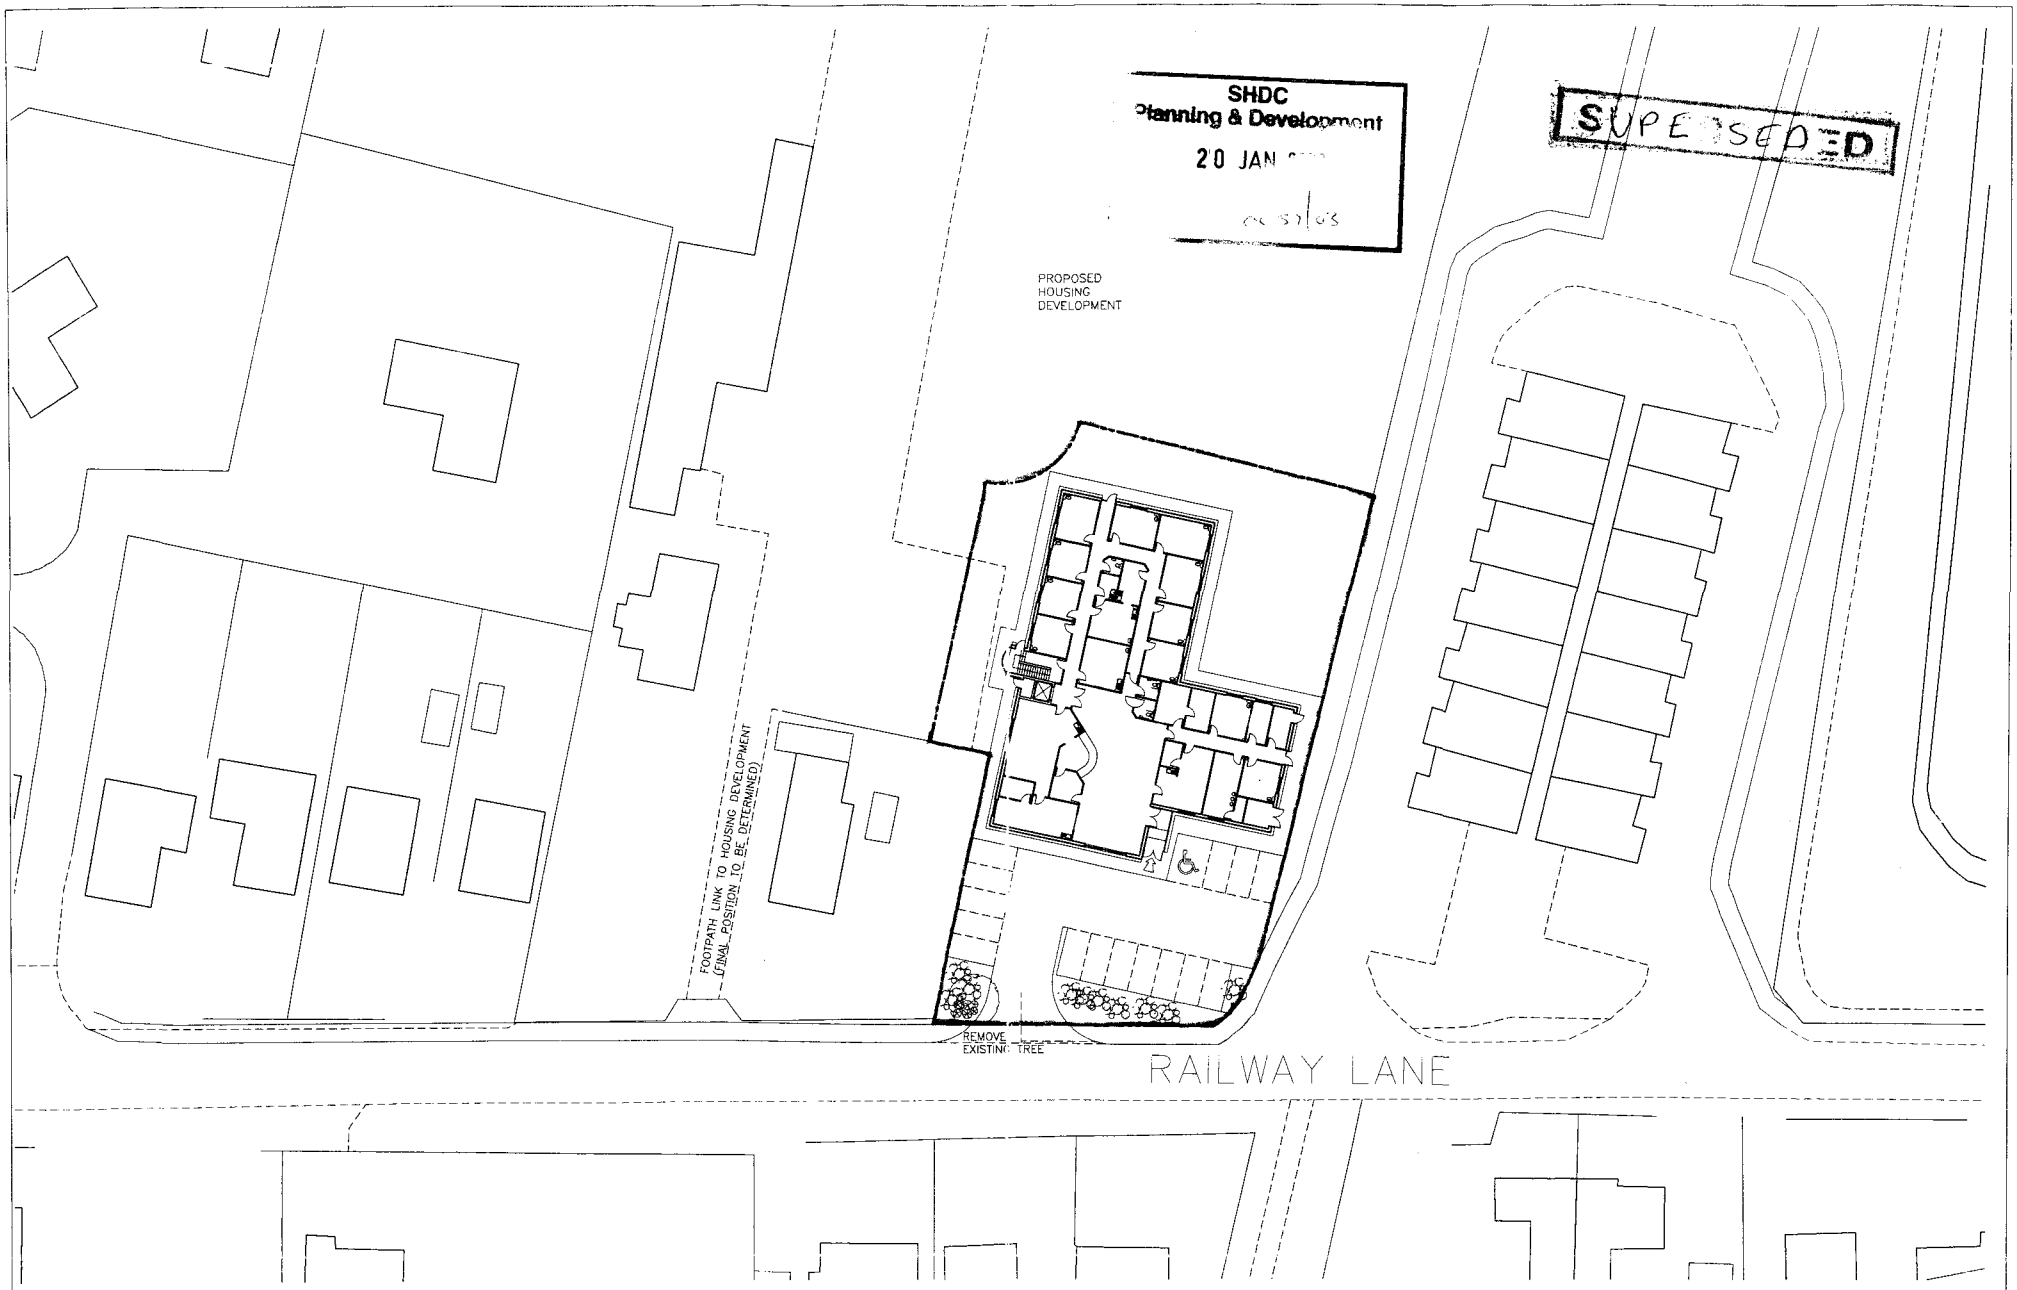

JTP

PROJECT
SUTTON BRIDGE,
MEDICAL CENTRE

A	REVISED FOLLOWING DISCUSSION WITH CLIENT	
B	NOTE RE FOOTPATH ADDED	20/01/03

NOTE : DO NOT SCALE FROM THIS DRAWING.
ALL DIMENSIONS IN MILLIMETRES UNLESS STATED OTHERWISE. IF IN DOUBT PLEASE ASK.

CLIENT
GPI

CHECKED BY	DRAWN	SCALE
–	PSS	1:500

TITLE
SITE PLAN – OPTION 4
(RAILWAY LANE SITE)

DATE	JOB CODE	NUMBER
OCT '02	15/627	57 B

JAMES TOTTY PARTNERSHIP
CHARTERED ARCHITECTS
38 Wilkinson Street, Sheffield. S10 2GB
Telephone: (0114) 2700208 Fax: (0114) 2758691
EMAIL : mail@jamestotty-partnership.co.uk

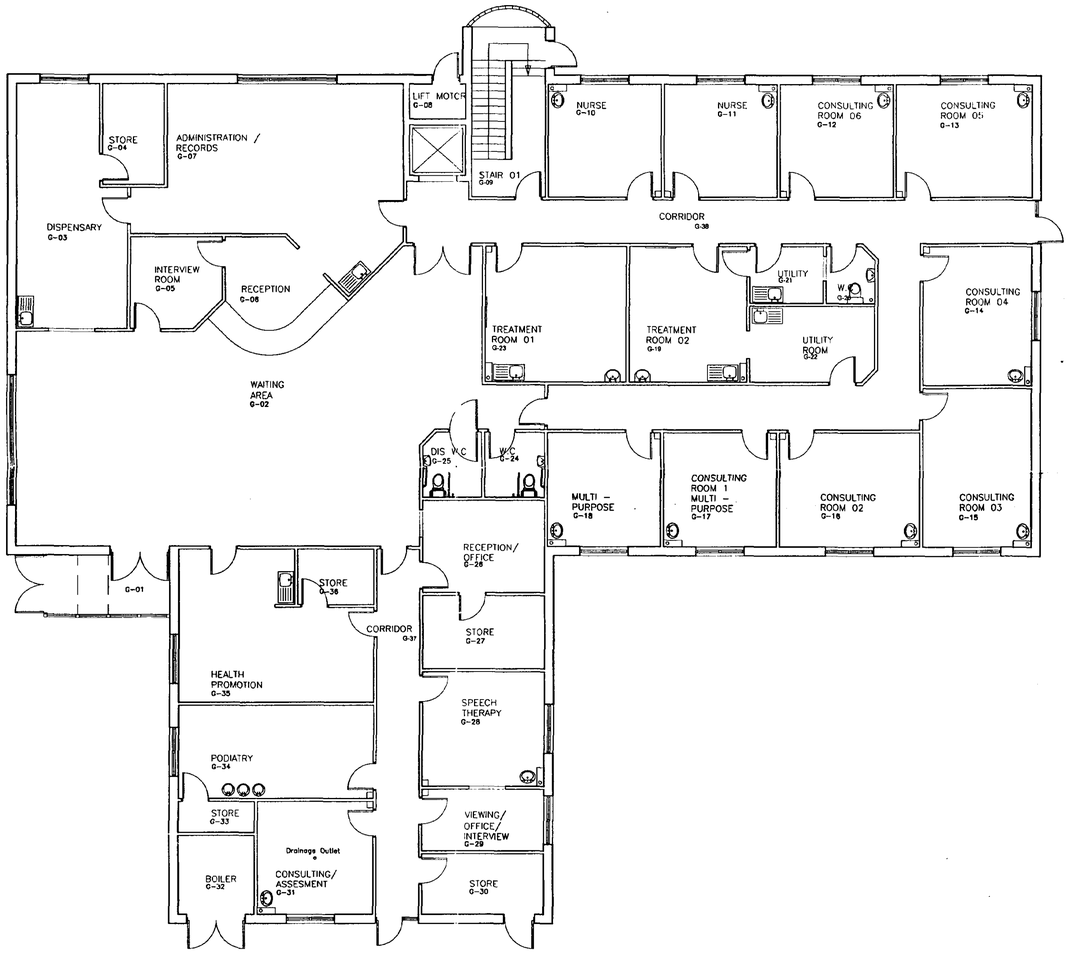

GROUND FLOOR PLAN

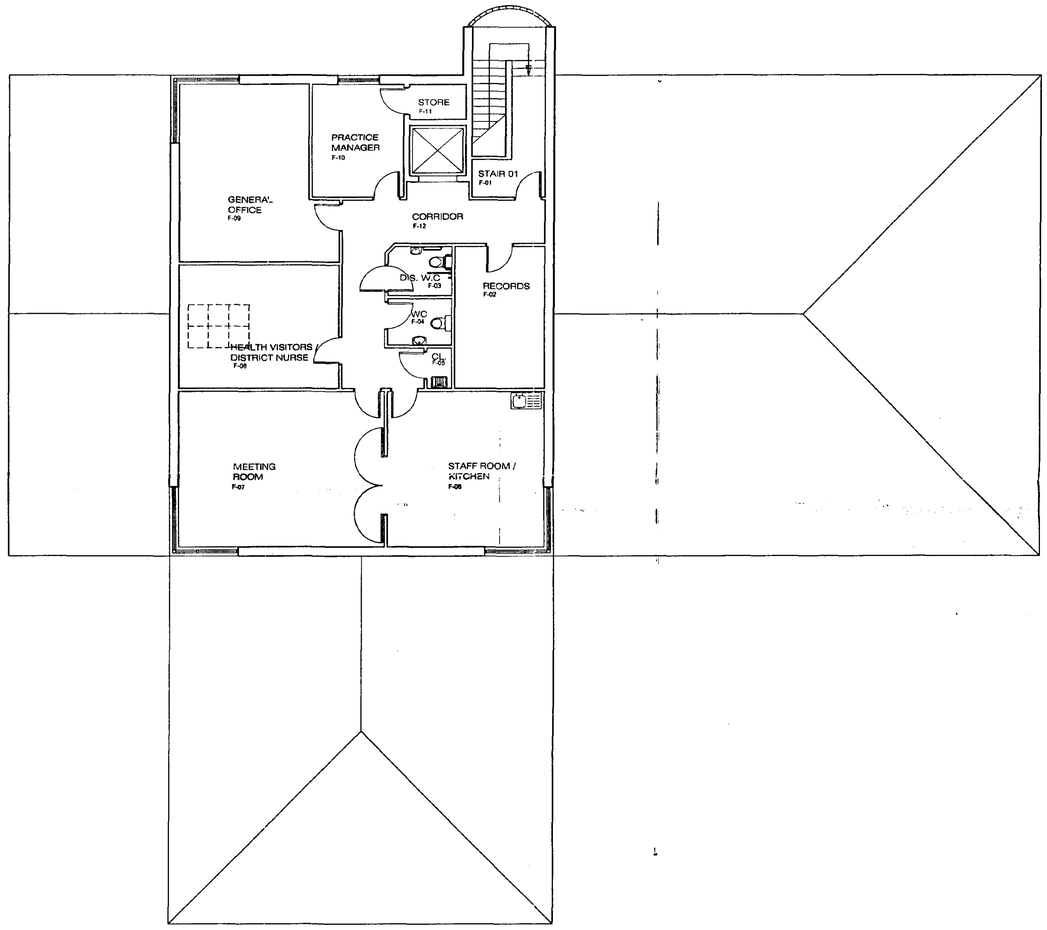

FIRST FLOOR PLAN

SHDC
Planning & Development
20 JAN 2003
Ref 0057 | 03

PROJECT
MEDICAL CENTRE
SUTTON BRIDGE

REVISIONS		
A	PLANS AMMENDED	31-05-02
B	STORES ADDED & LABELS AMMENDED	12-06-02

CLIENT
GPI

TITLE
FLOOR PLANS

JAMES TOTTY PARTNERSHIP
CHARTERED ARCHITECTS
39 Wilkinson Street Sheffield S10 2GB

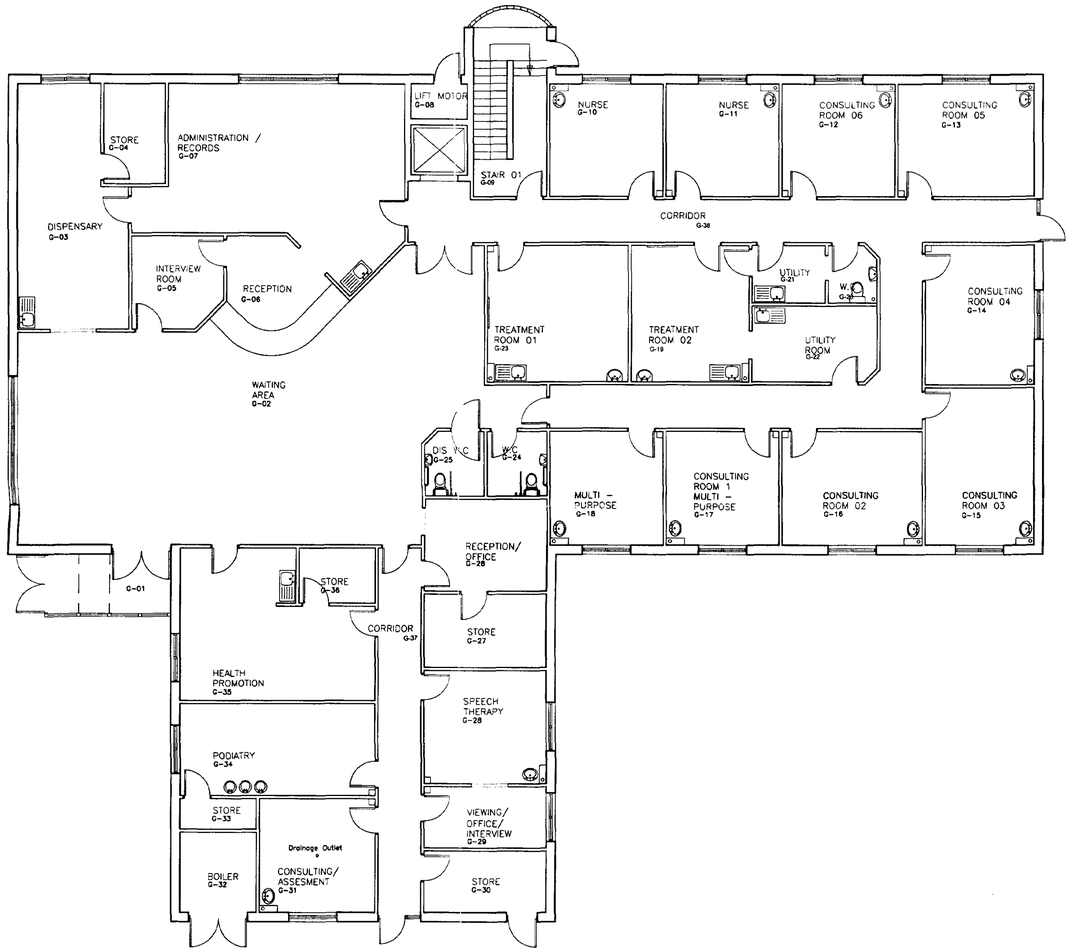

GROUND FLOOR PLAN

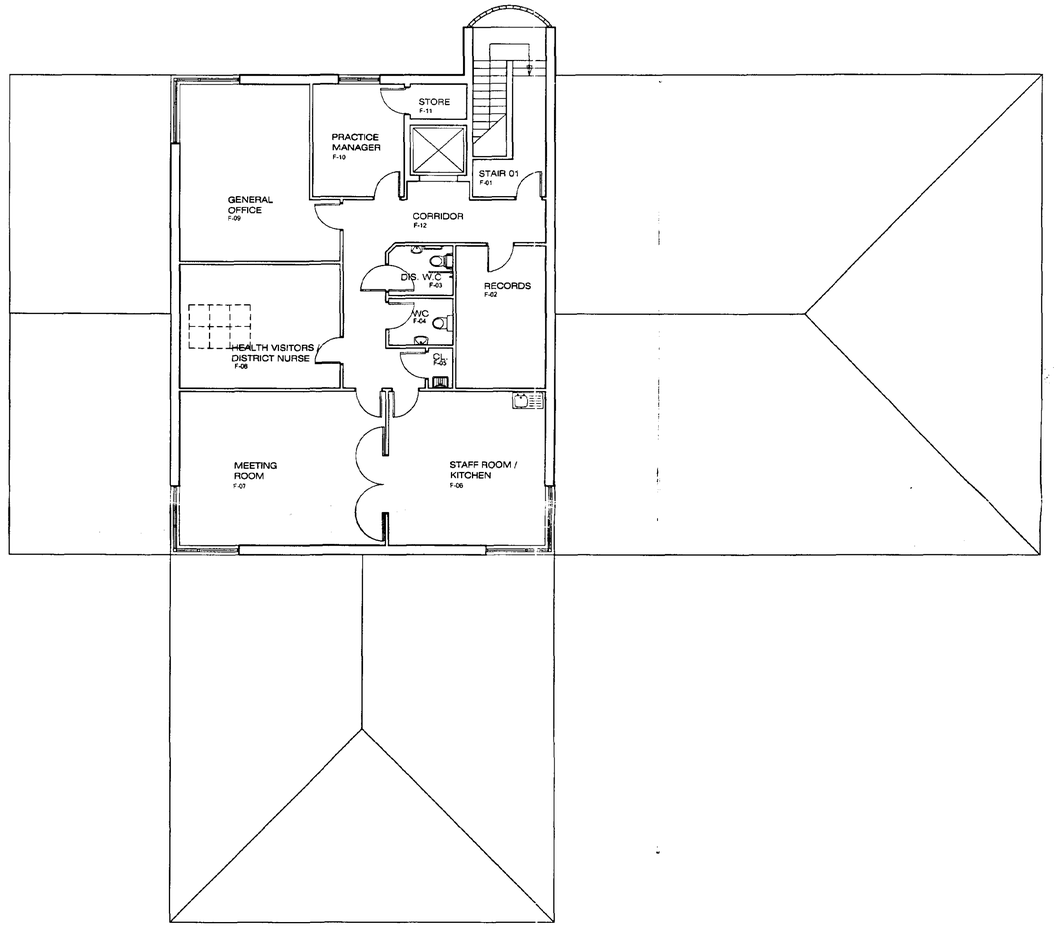

FIRST FLOOR PLAN

DETERMINED PLAN

SHDC Planning & Development 20 JAN 2003 Ref 0057/03

PROJECT
MEDICAL CENTRE
SUTTON BRIDGE

REVISIONS

A	PLANS AMMENDED	31-05-02
B	STORES ADDED & LABELS AMMEDED	12-06-02
C	WINDOWS ADDED / PLANS UPDATED FOR PLANNING	12-07-02

NOTE : DO NOT SCALE FROM THIS DRAWING.

CLIENT
GPI

TITLE
FLOOR PLANS

JAMES TOTTY PARTNERSHIP
CHARTERED ARCHITECTS
38 Wilkinson Street, Sheffield. S10 2GB

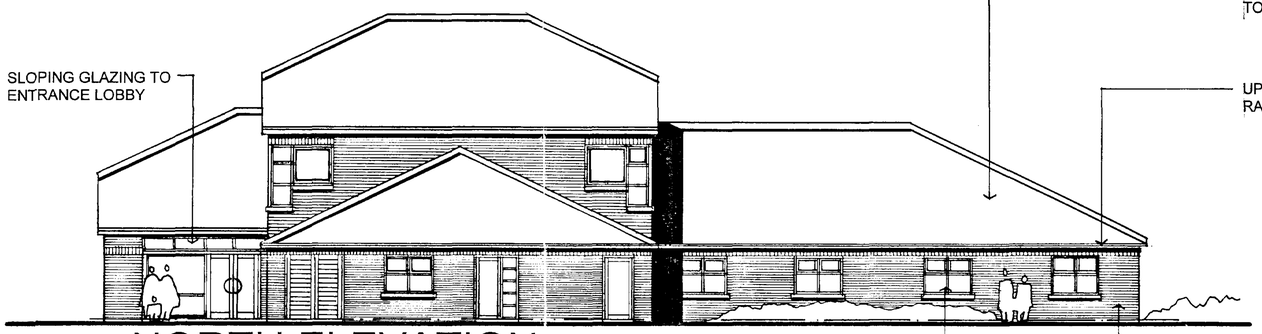

NORTH ELEVATION

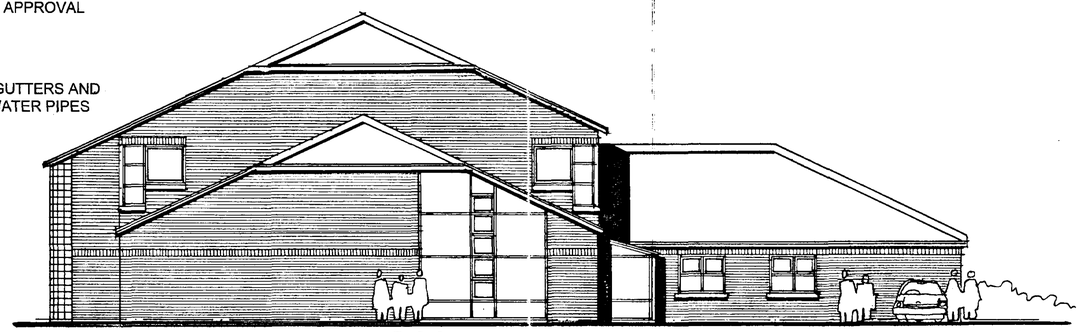

EAST ELEVATION

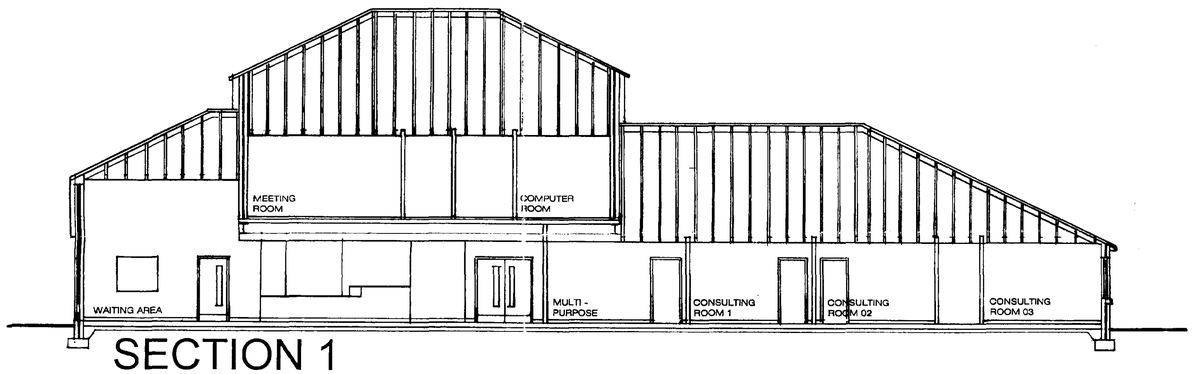

SECTION 1

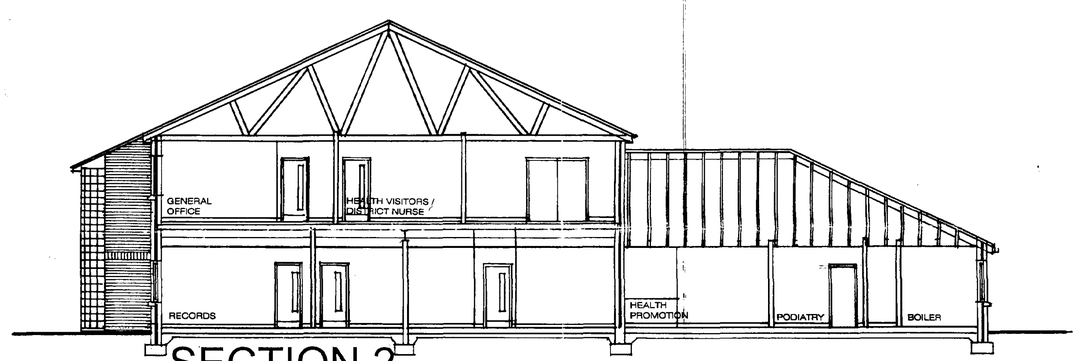

SECTION 2

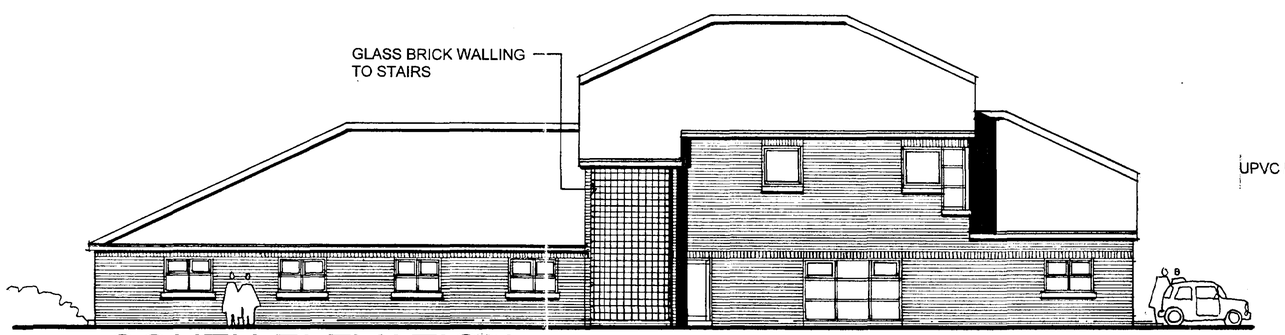

SOUTH ELEVATION

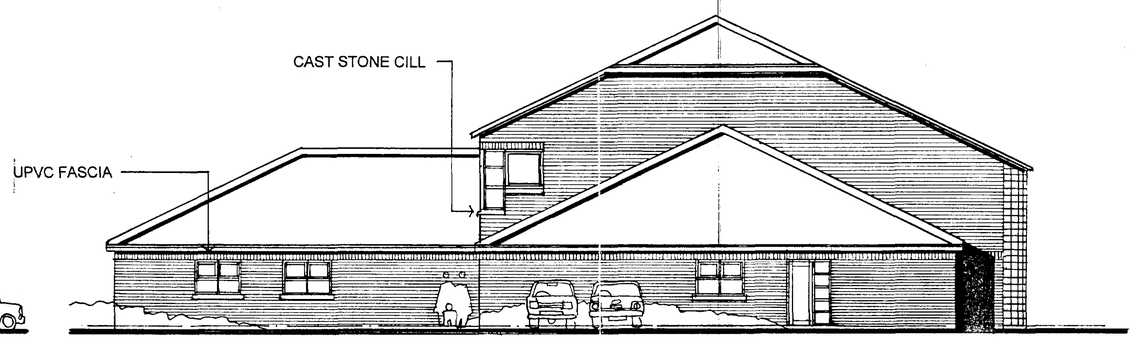

WEST ELEVATION

DETERMINED PLAN

SHDC Planning & Development 20 JAN 03 Ref 0057/03

JTP

PROJECT
MEDICAL CENTRE
SUTTON BRIDGE
LINCOLNSHIRE

REVISIONS

CLIENT
GPI

CHECKED BY	DRAWN BY	SCALE
		1 : 100

TITLE
ELEVATIONS AND SECTIONS

DATE	JOB CODE	NUMBER
11 JULY '02	15/627	54

JAMES TOTTY PARTNERSHIP
CHARTERED ARCHITECTS
38 Wilkinson Street, Sheffield, S10 2GB
Telephone:(0114) 270 0208 Fax: (0114) 275 8691

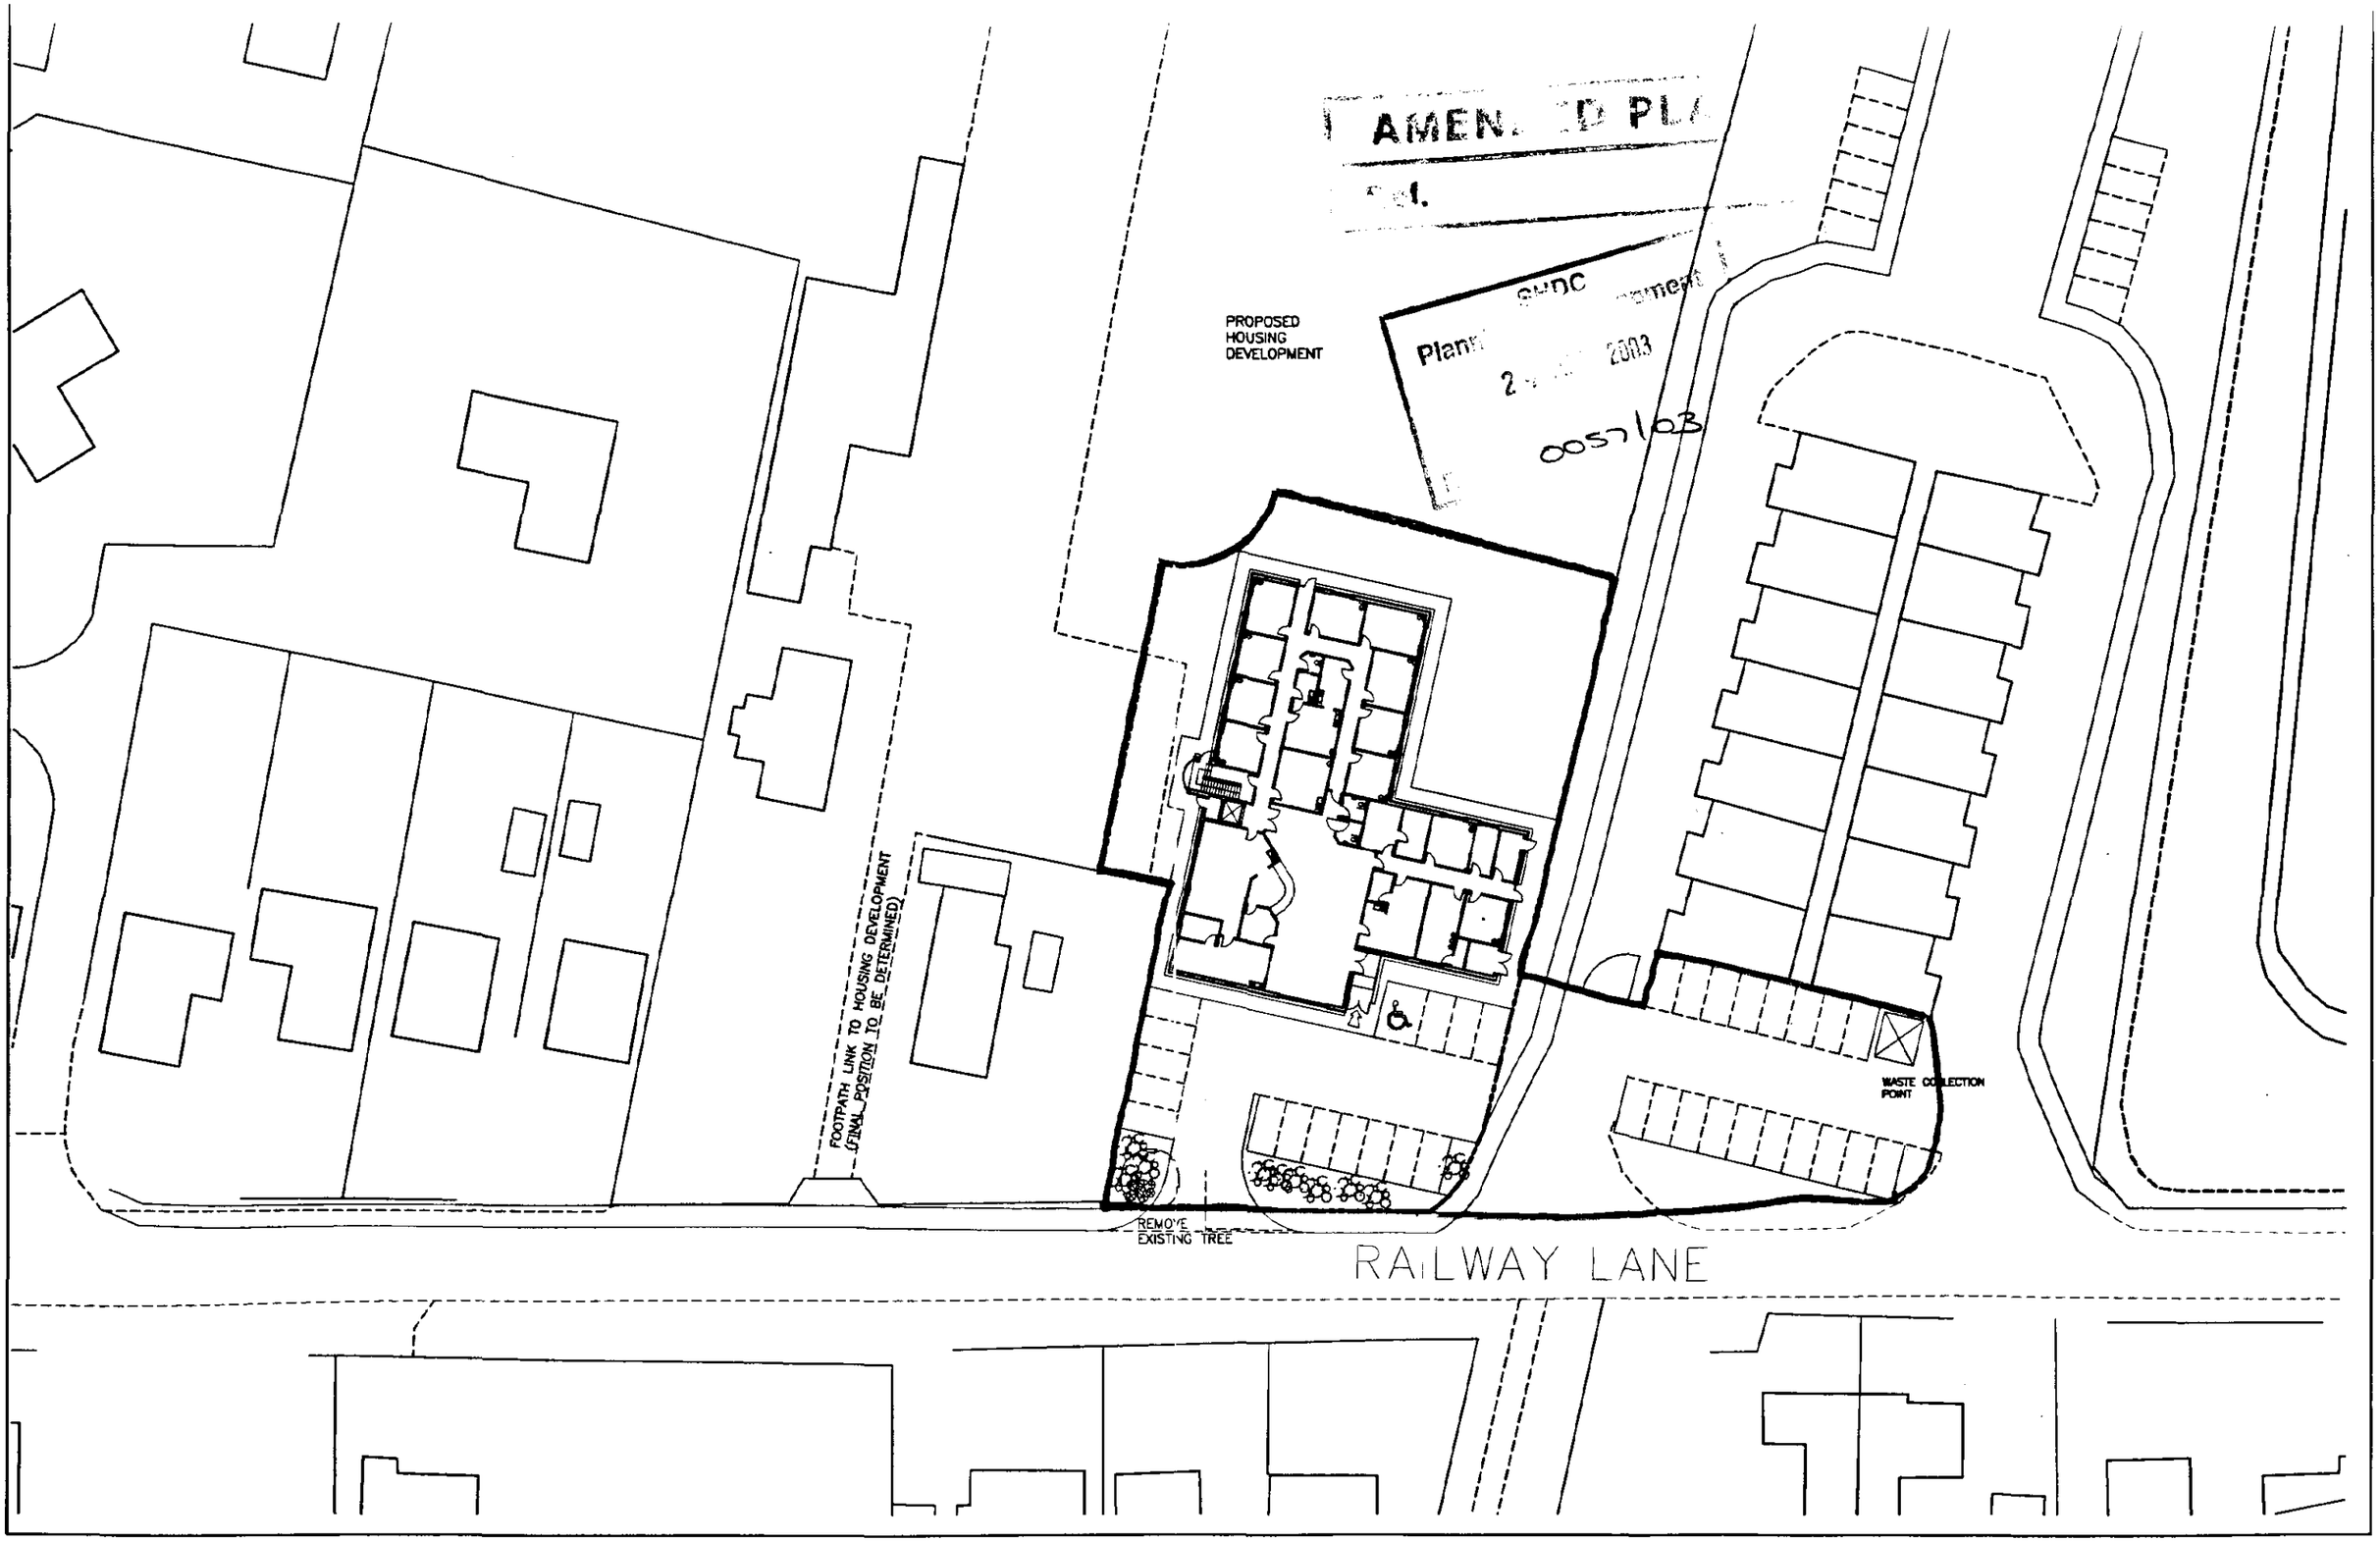

JTP

PROJECT
SUTTON BRIDGE, MEDICAL CENTRE

A	REVISED FOLLOWING DISCUSSION WITH CLIENT	
B	NOTE RE FOOTPATH ADDED	20/01/03
C	ADDITIONAL PARKING ADDED	24/03/03

NOTE : DO NOT SCALE FROM THIS DRAWING
ALL DIMENSIONS IN MILLIMETRES UNLESS STATED OTHERWISE. IF IN DOUBT PLEASE ASK.

CLIENT
GPI

CHECKED BY	DRAWN	SCALE
–	PSS	1:500

TITLE
SITE PLAN – OPTION 4 (RAILWAY LANE SITE)

DATE	JOB CODE	NUMBER
OCT '02	15/627	57 C

JAMES TOTTY PARTNERSHIP
CHARTERED ARCHITECTS
38 Wilkinson Street, Sheffield. S10 2GB
Telephone: (0114) 2700208 Fax: (0114) 2758691
EMAIL : mail@jamestotty-partnership.co.uk

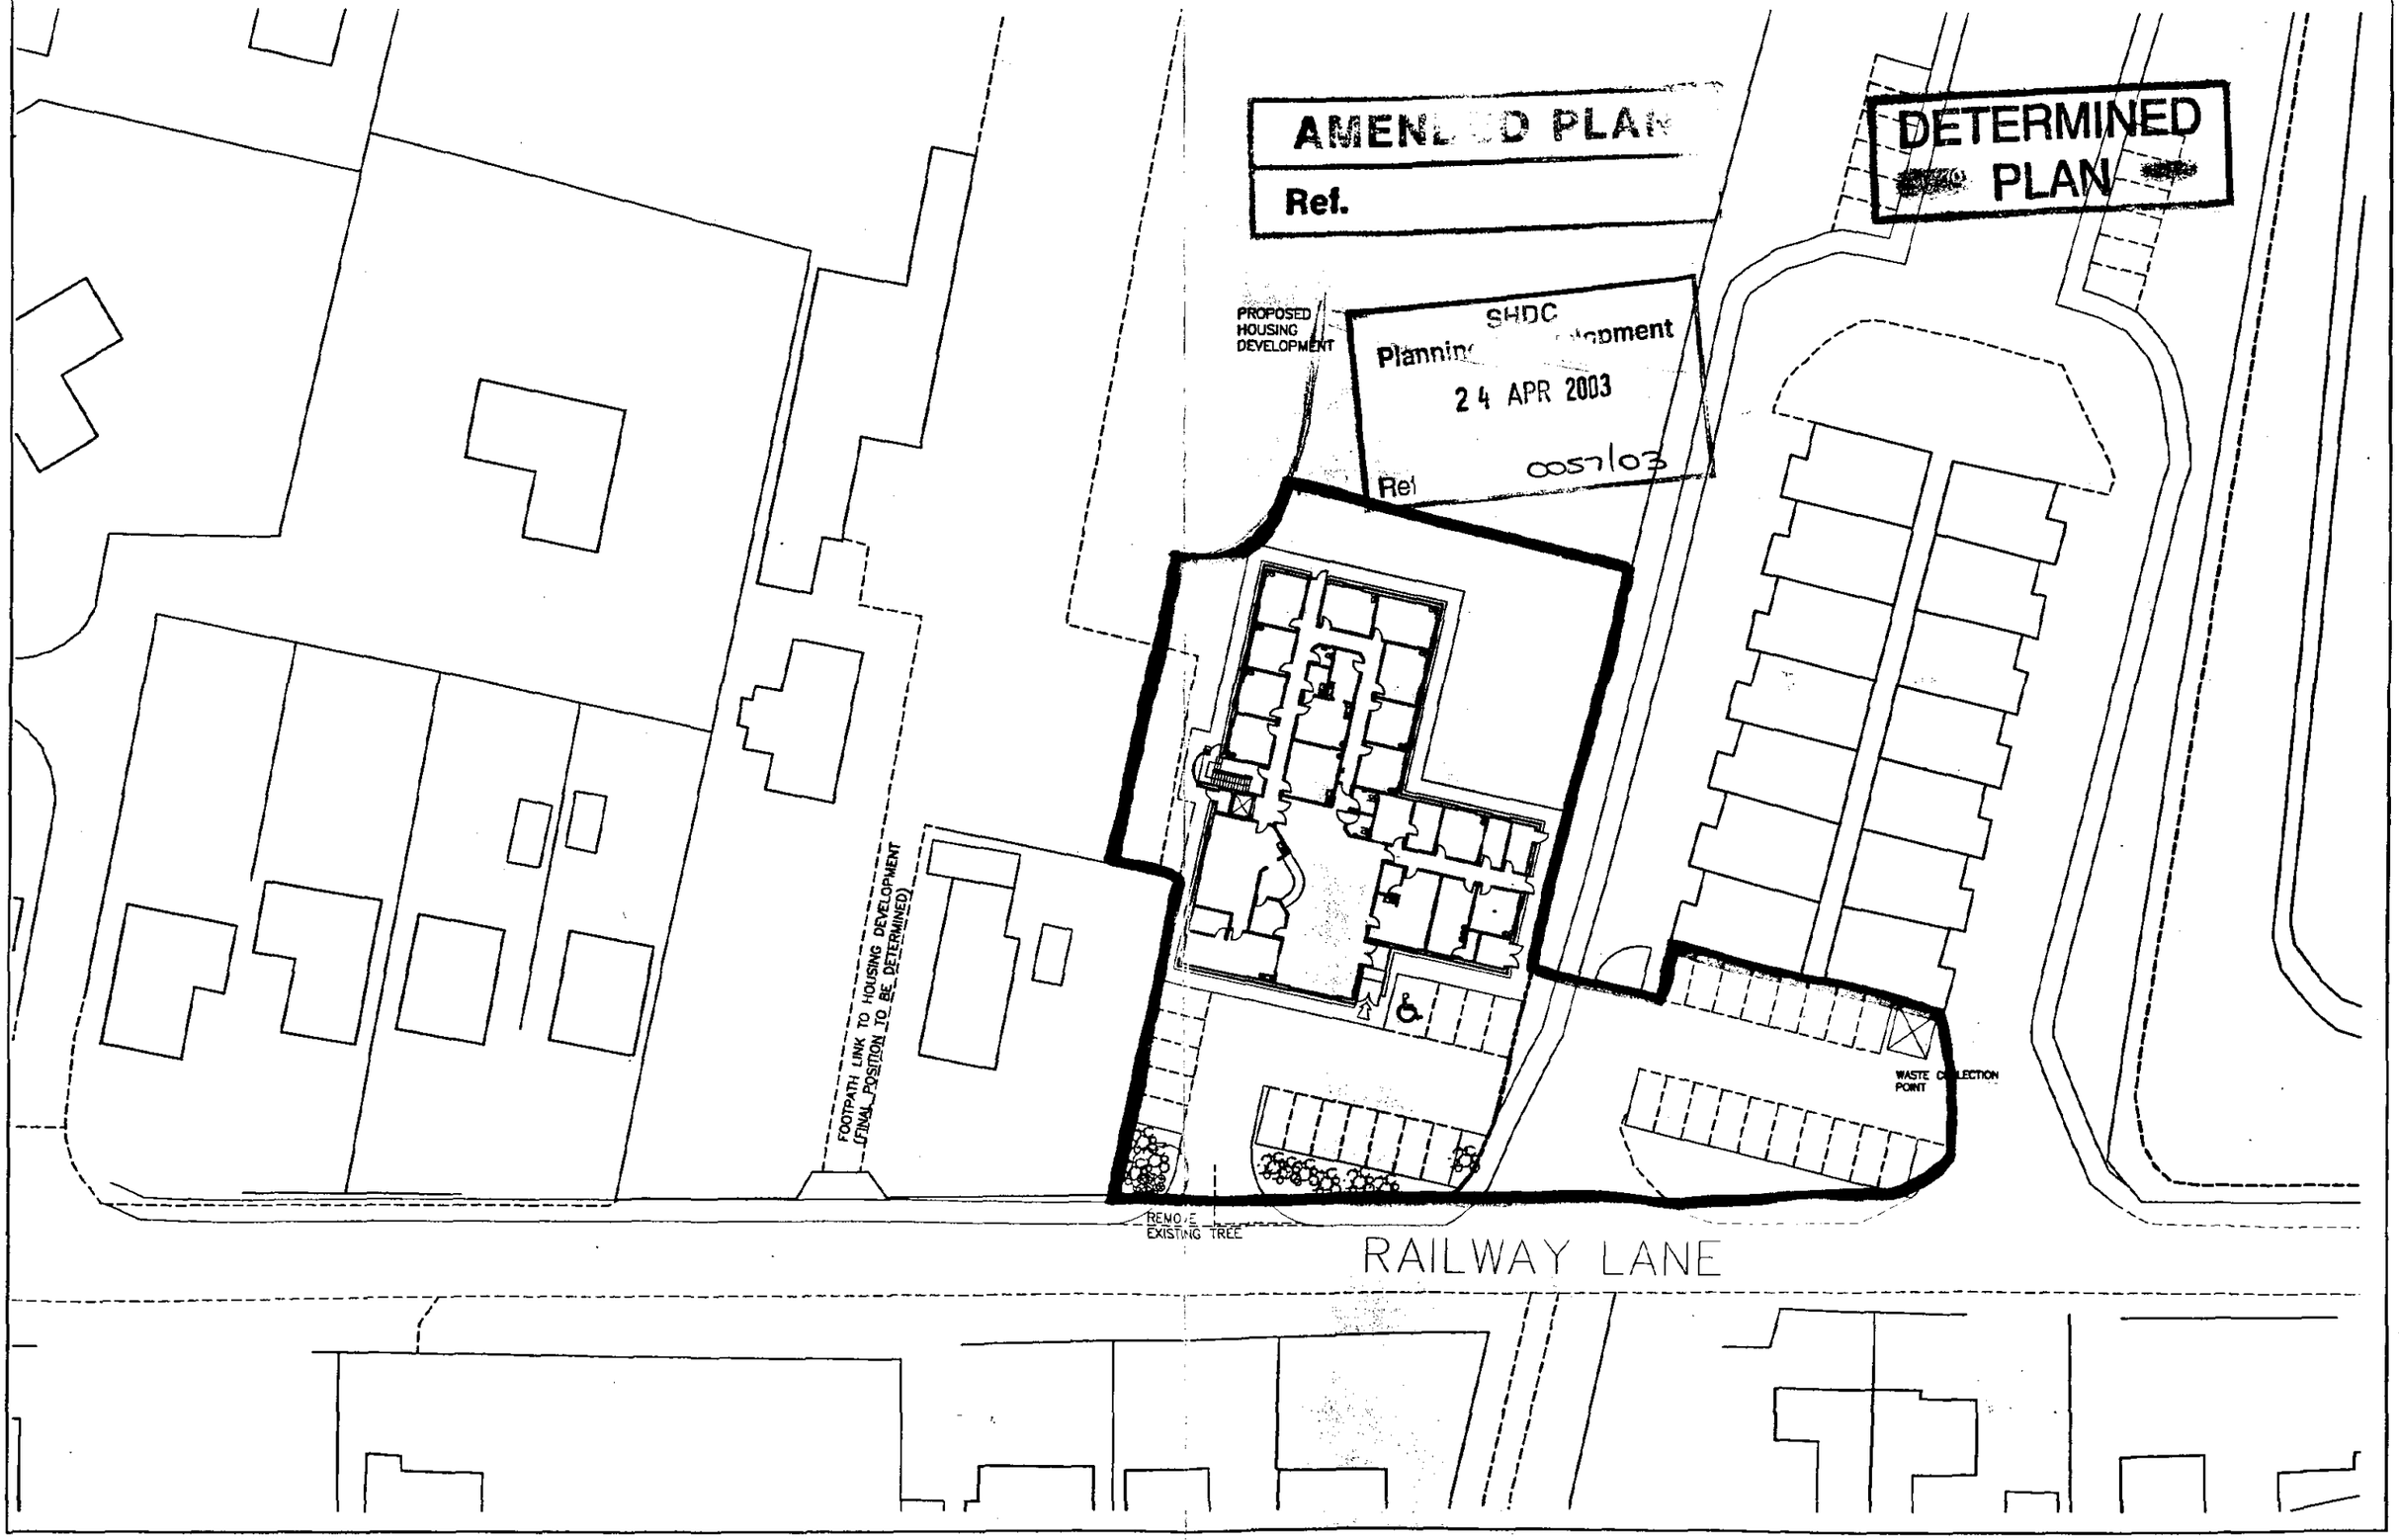

JTP

PROJECT
SUTTON BRIDGE,
MEDICAL CENTRE

A	REVISED FOLLOWING DISCUSSION WITH CLIENT	
B	NOTE RE FOOTPATH ADDED	20/01/03
C	ADDITIONAL PARKING ADDED	24/03/03

NOTE : DO NOT SCALE FROM THIS DRAWING.
ALL DIMENSIONS IN MILLIMETRES UNLESS STATED OTHERWISE. IF IN DOUBT PLEASE ASK.

CLIENT
GPI

CHECKED BY	DRAWN	SCALE
–	PSS	1:500

TITLE
SITE PLAN – OPTION 4
(RAILWAY LANE SITE)

DATE	JOB CODE	NUMBER
OCT '02	15/627	57 C

JAMES TOTTY PARTNERSHIP
CHARTERED ARCHITECTS
38 Wilkinson Street, Sheffield. S10 2GB
Telephone: (0114) 2700208 Fax: (0114) 2758691
EMAIL : mail@jamestotty-partnership.co.uk

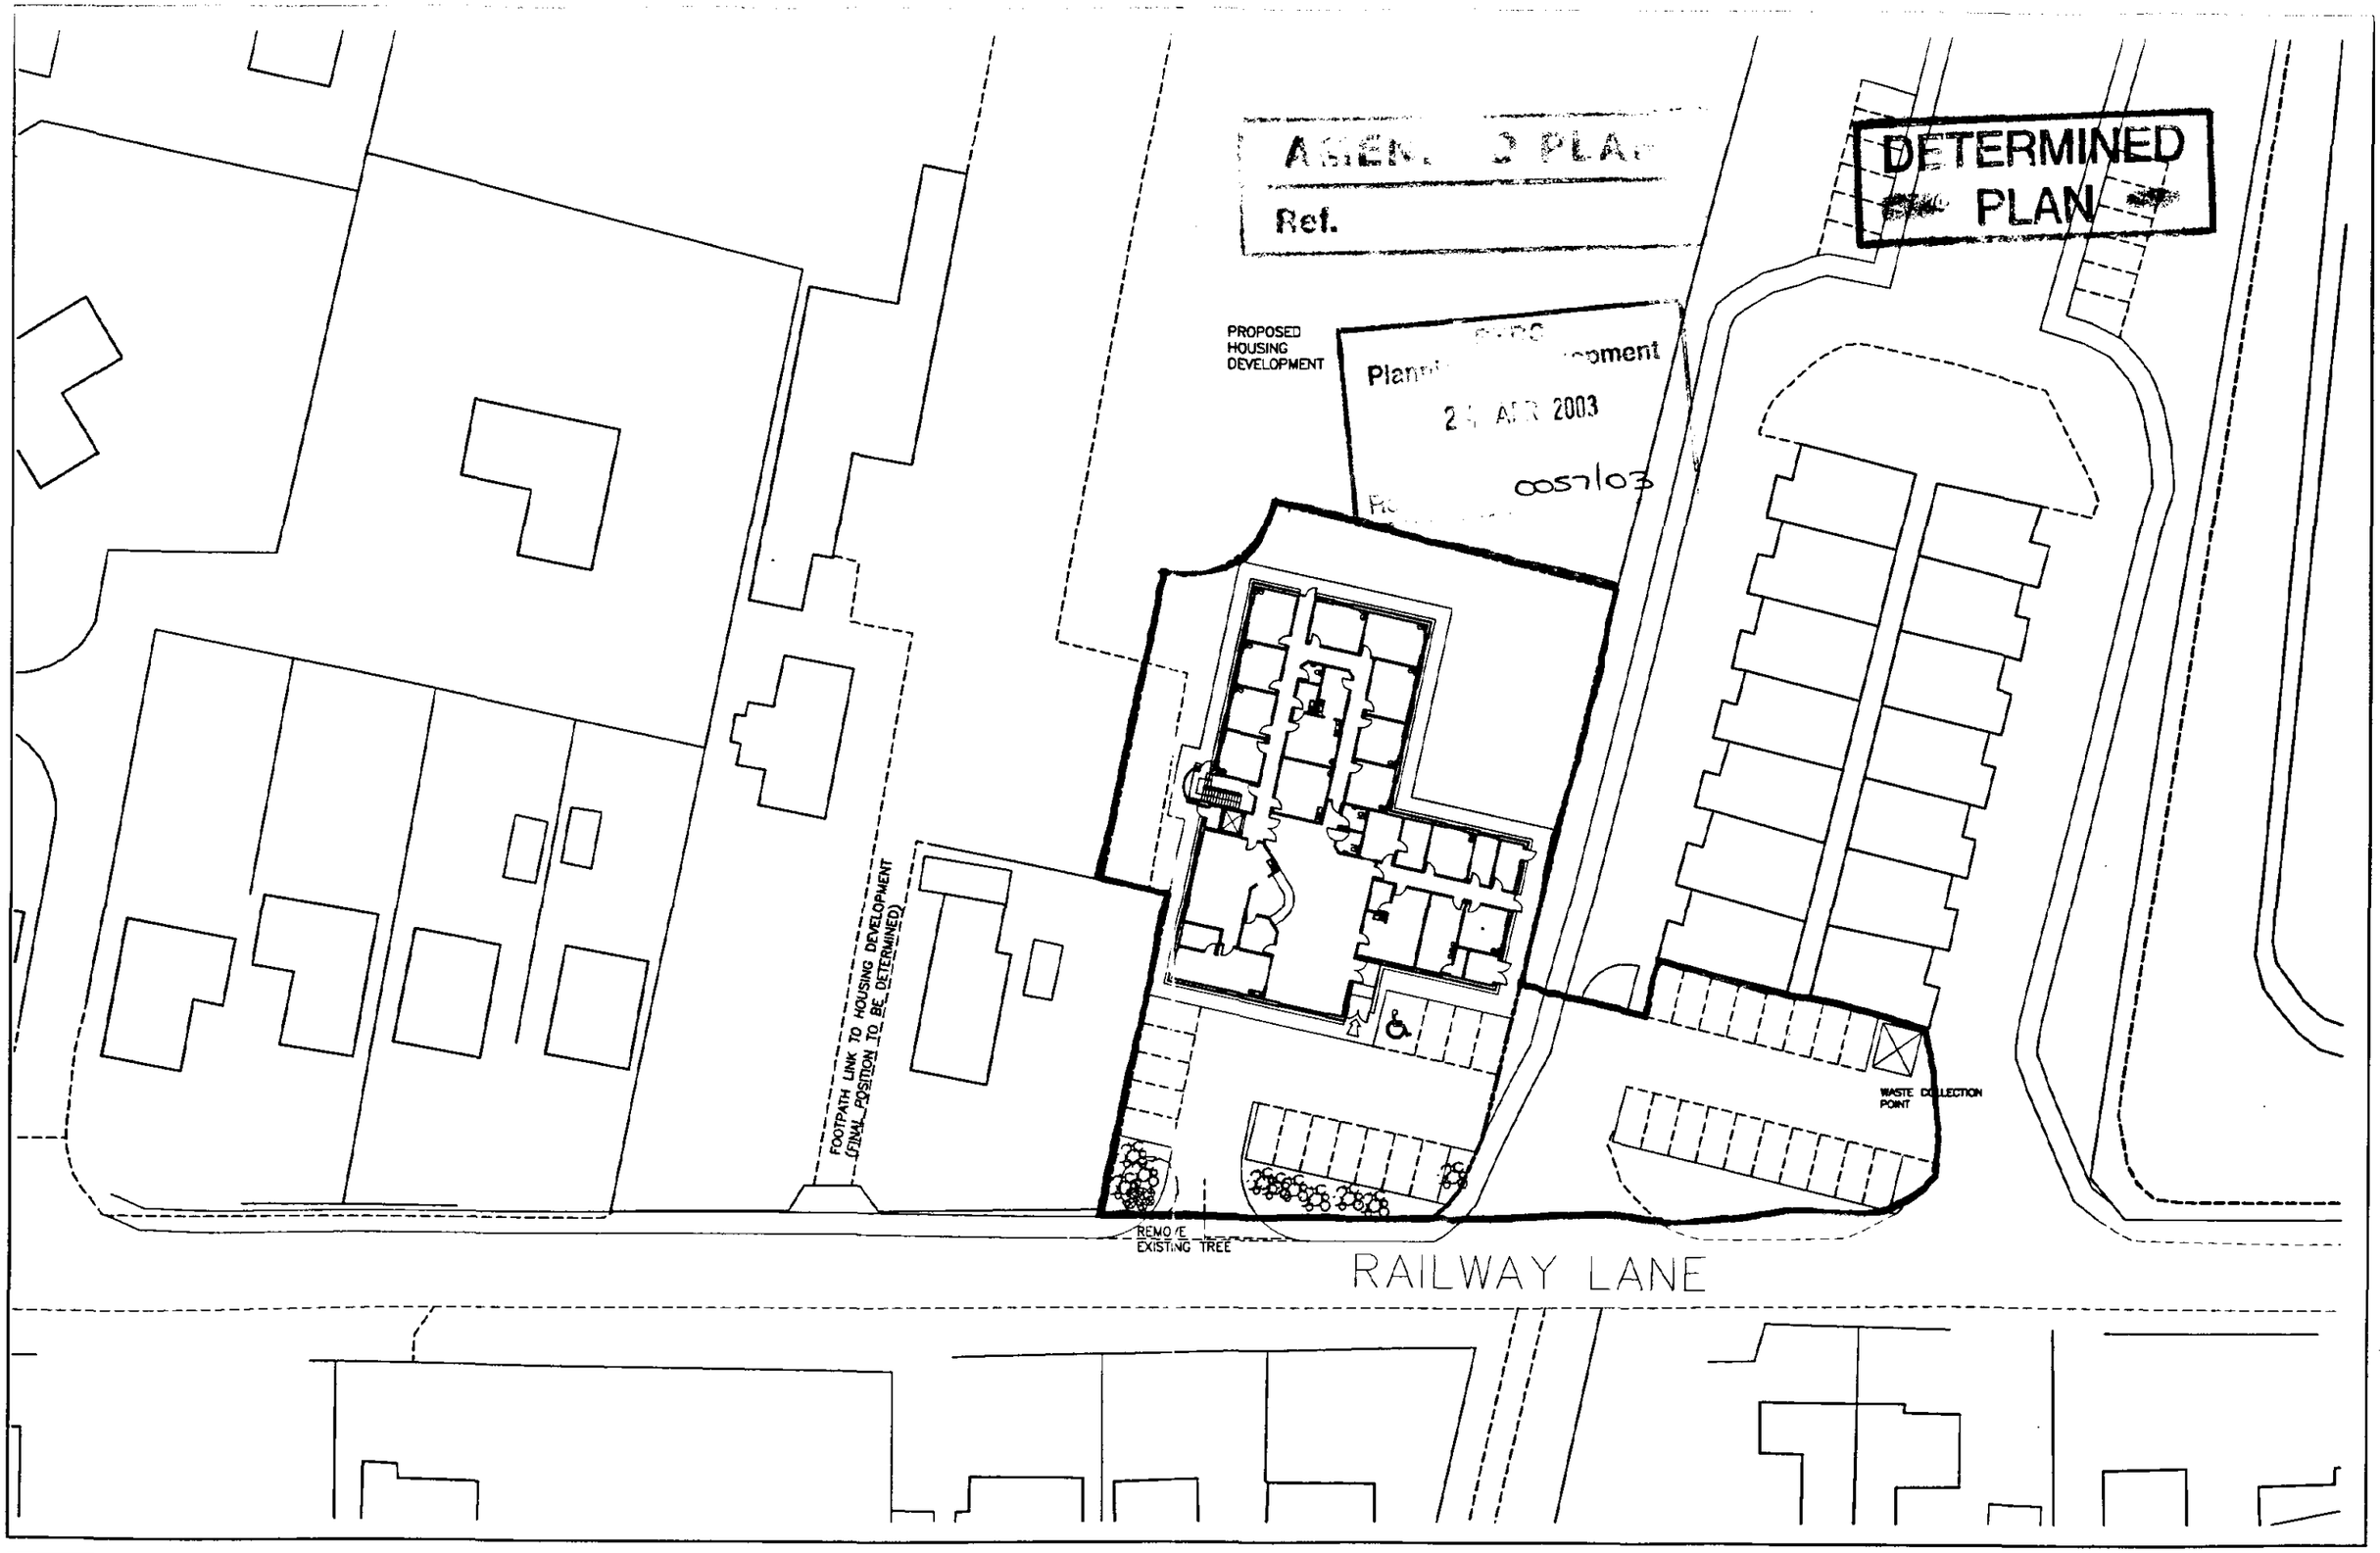

JTP

PROJECT
**SUTTON BRIDGE,
MEDICAL CENTRE**

A	REVISED FOLLOWING DISCUSSION WITH CLIENT	
B	NOTE RE FOOTPATH ADDED	20/01/03
C	ADDITIONAL PARKING ADDED	24/03/03

NOTE : DO NOT SCALE FROM THIS DRAWING.
ALL DIMENSIONS IN MILLIMETRES UNLESS STATED OTHERWISE. IF IN DOUBT PLEASE ASK.

CLIENT
GPI

CHECKED BY	DRAWN	SCALE
–	PSS	1:500

TITLE
**SITE PLAN – OPTION 4
(RAILWAY LANE SITE)**

DATE	JOB CODE	NUMBER
OCT '02	15/627	57 C

JAMES TOTTY PARTNERSHIP
CHARTERED ARCHITECTS
38 Wilkinson Street, Sheffield. S10 2GB
Telephone: (0114) 2700208 Fax: (0114) 2758691
EMAIL : mail@jamestotty-partnership.co.uk

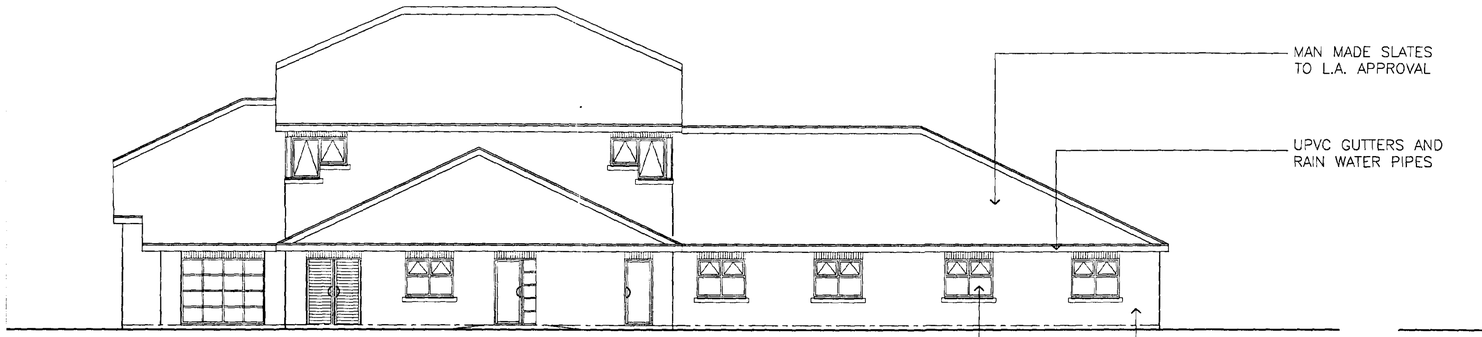

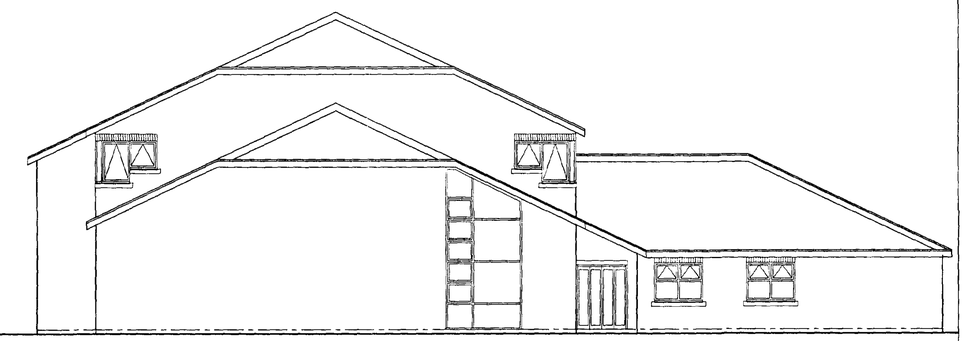

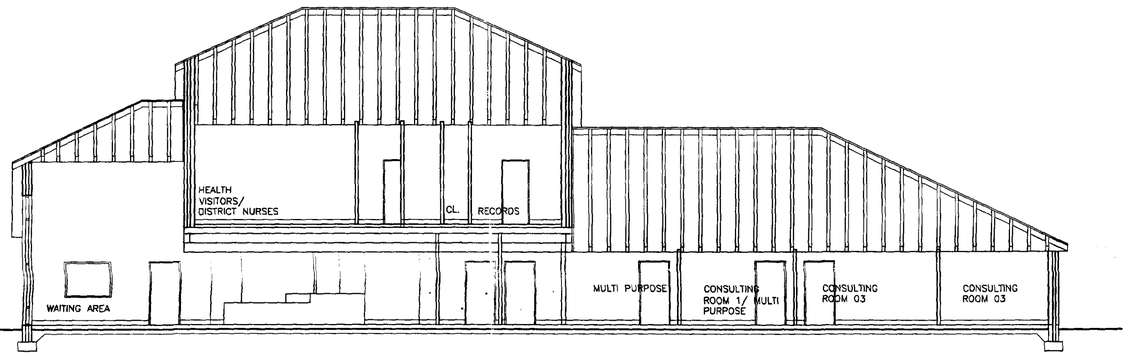

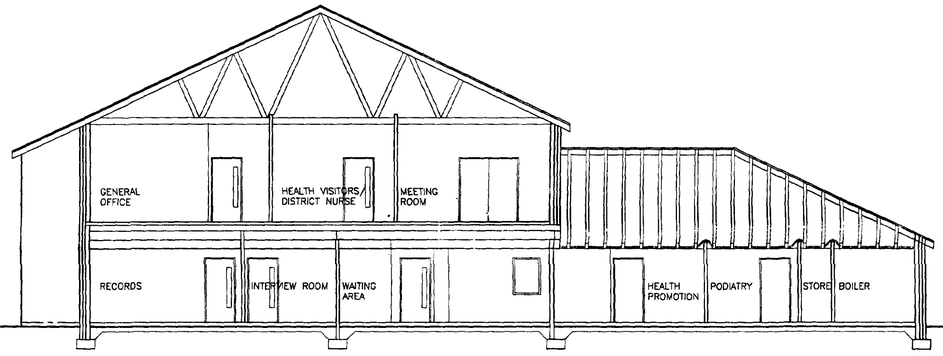

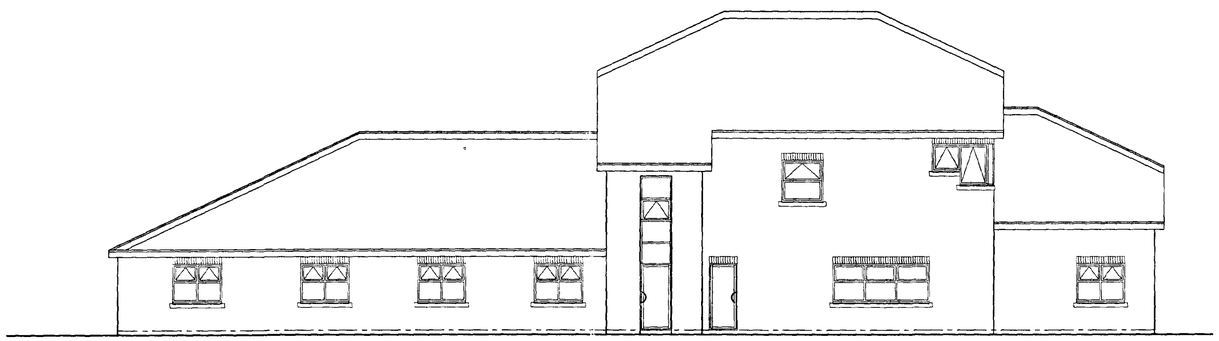

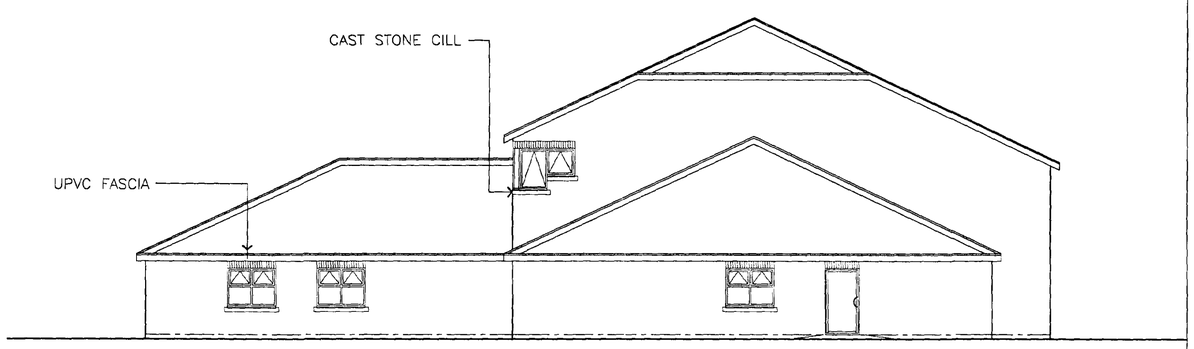

PLANNING APPLICATION PLAN
Ref. 92

Planning
10 DEC
0057/03

JTP

PROJECT
MEDICAL CENTRE
SUTTON BRIDGE
LINCOLNSHIRE

REVISIONS

A	UPDATED TO CURRENT PLAN	17-09-03
B	UPDATED TO CURRENT PLAN	03/12/03

NOTE : DO NOT SCALE FROM THIS DRAWING

CLIENT
GPI

TITLE
ELEVATIONS AND SECTIONS

JAMES TOTTY PARTNERSHIP
CHARTERED ARCHITECTS