



Legend

Site

JRC
 Planning & Development
 22 JAN 2010
 Ref: 0060-10

Rev:	Date:	Amendment:	Name:	Ckd:

Data Source: RPS 2010

Status: FINAL

RPS

Mollins Court 18 Milton Park Abingdon Oxon OX14 4RP
 01235 821888 01235 820351 rps@rpsgroup.com www.rpsgroup.com

Client: Centrica (Lincs) Ltd

Project: Lincs Wind Farm Onshore Works

Title: Site Location Plan


Scale @A3 1:25,000
 0 250 500 750 1,000 1,250 m

Date: Jan 10 Datum: OSGB36 Projection: BNG

Drawn: RM Checked: SG Job Ref: JNP2157

Figure Number: . Rev: .

012157B Onshore Substation Screening\TechCAD\2157D_100119PM_SiteLocationPlan.dwg

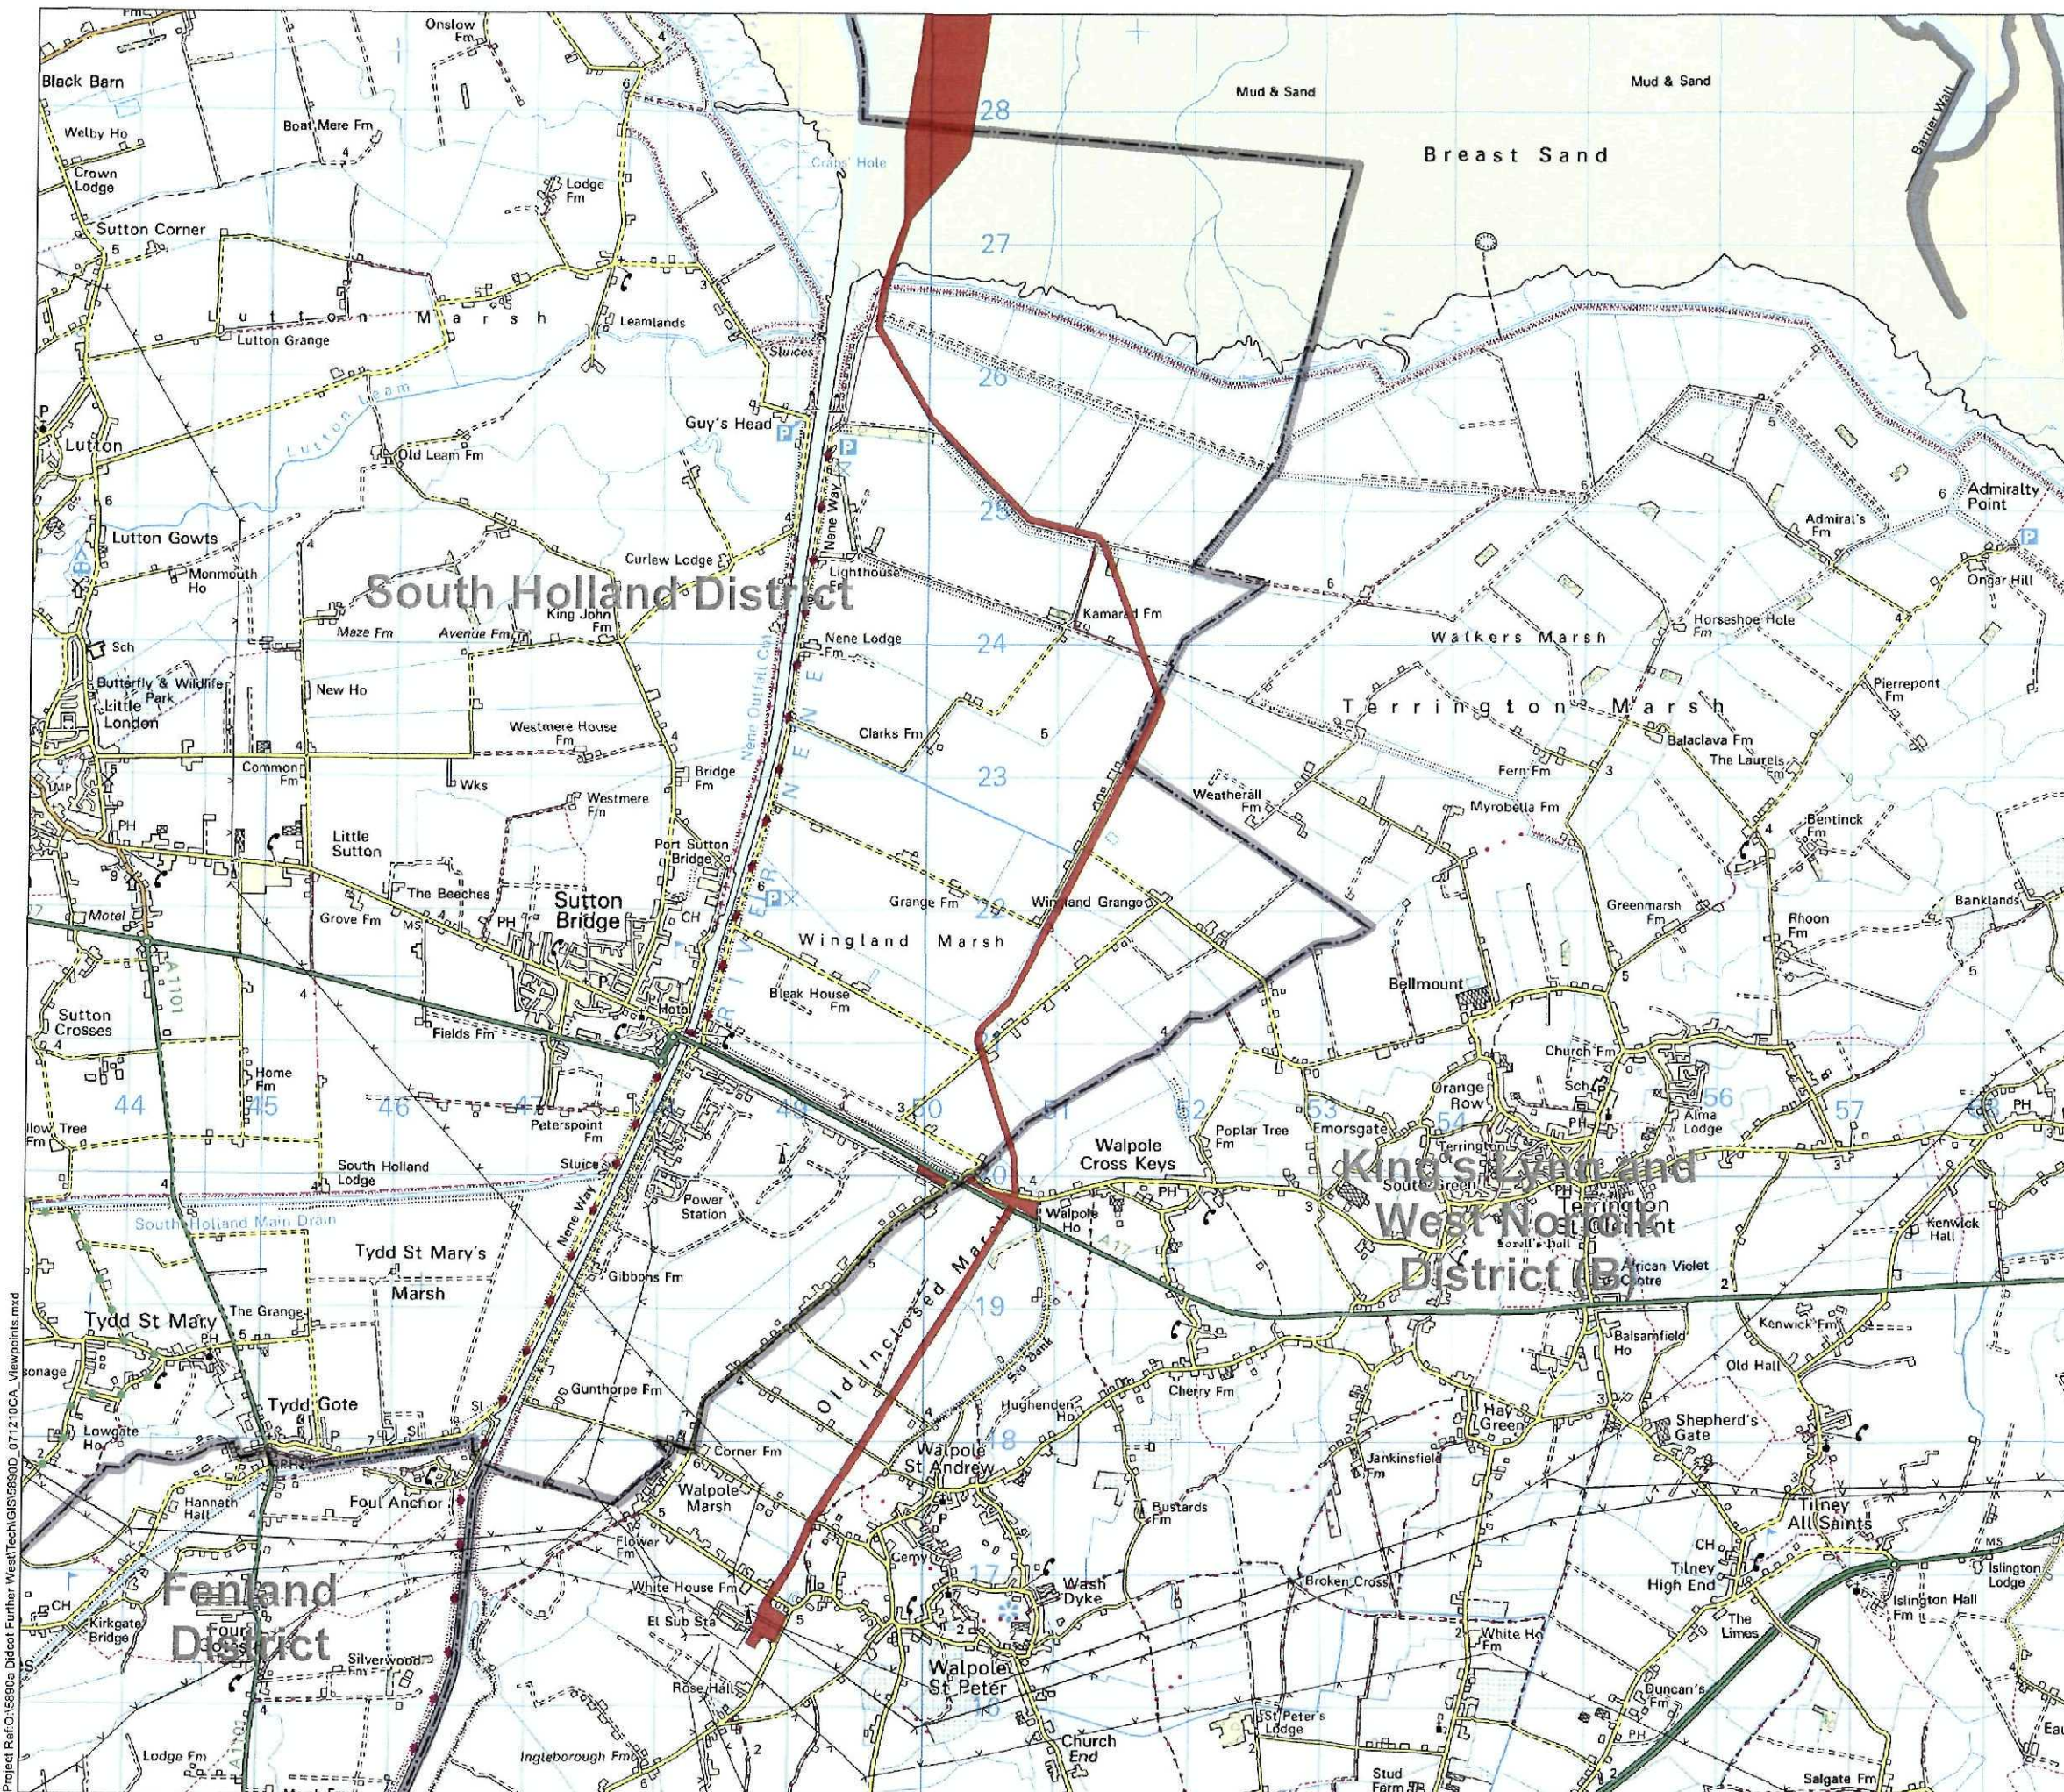

Key
 Cable Route
 District Borough

SHDC
 Planning & Development
 22 JAN 2010
 Ref: 0060-10

Rev: Date: Amendment: Name: Checked:



Mallards Court 18 Milton Park Abingdon Oxon OX14 4RP
 T 01235 821888 F 01235 820351 E rps@rpsplc.co.uk W www.rpsgroup.com



Client: Centrica
 Project: Lincs Offshore Windfarm
 Title: Offshore Cable Route

Date: 05/09 Scale: 1:50,000 Original paper size: A3
 Drawn: CA Checked: - Job Ref: JNP2157

Figure No: - Rev: .