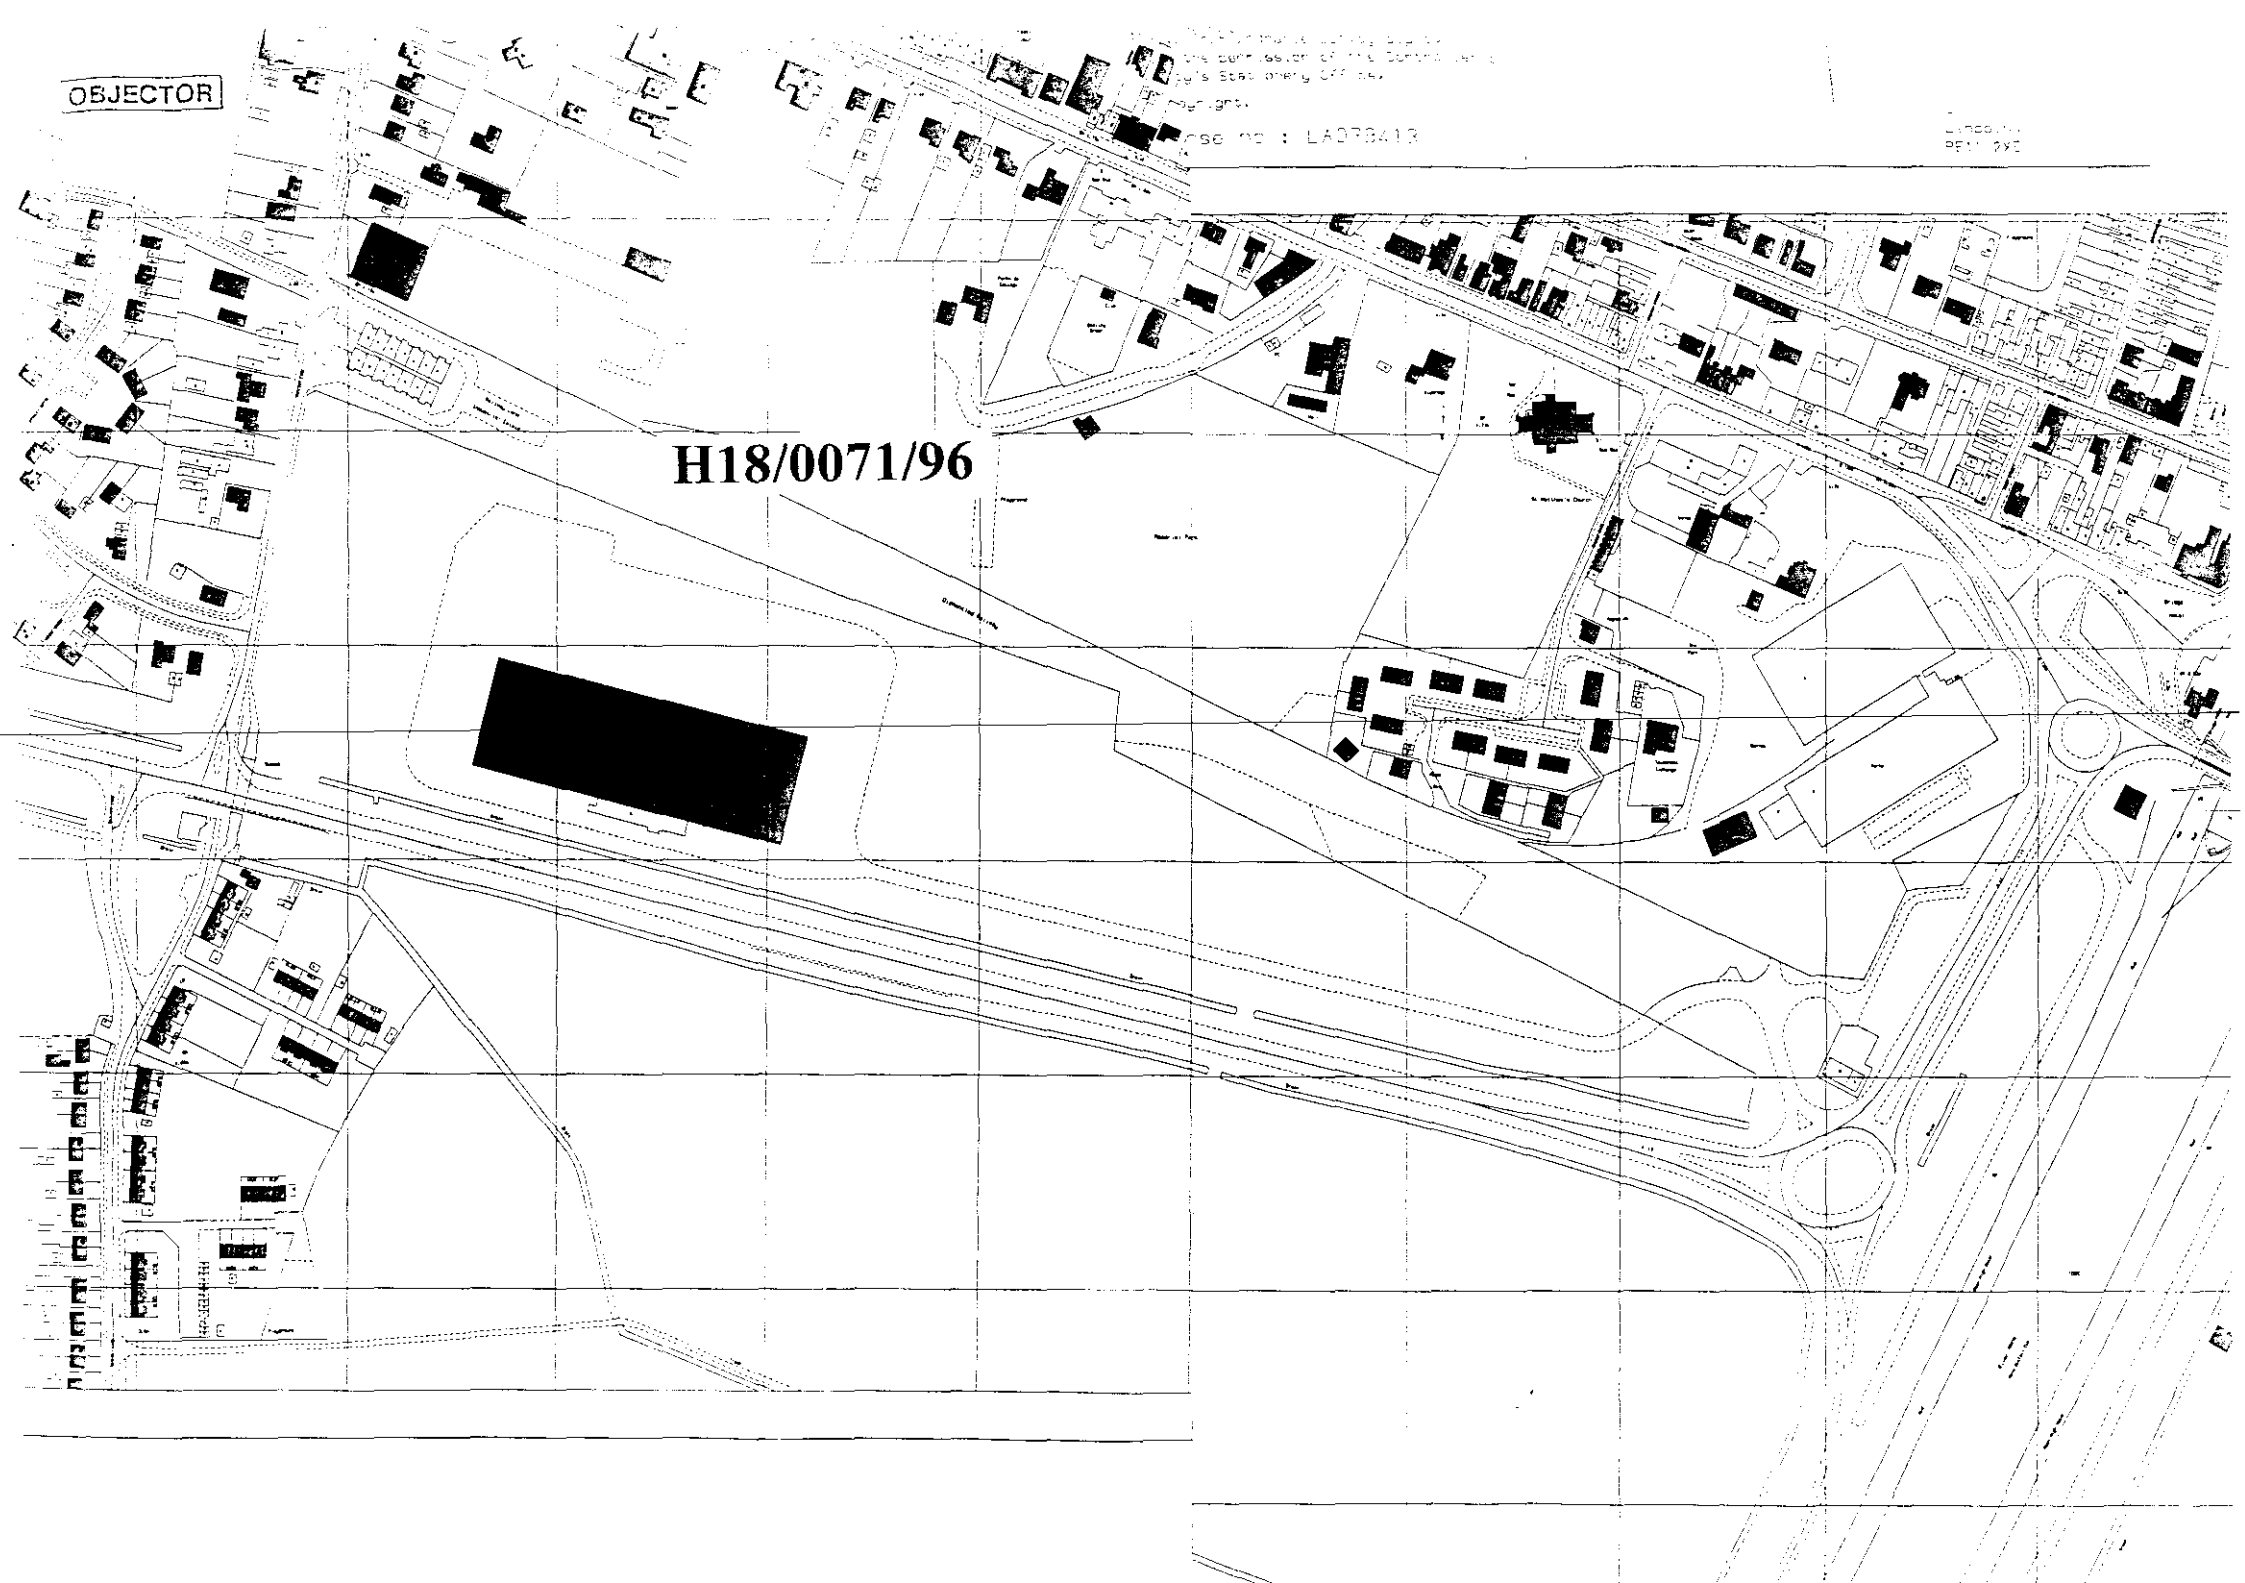
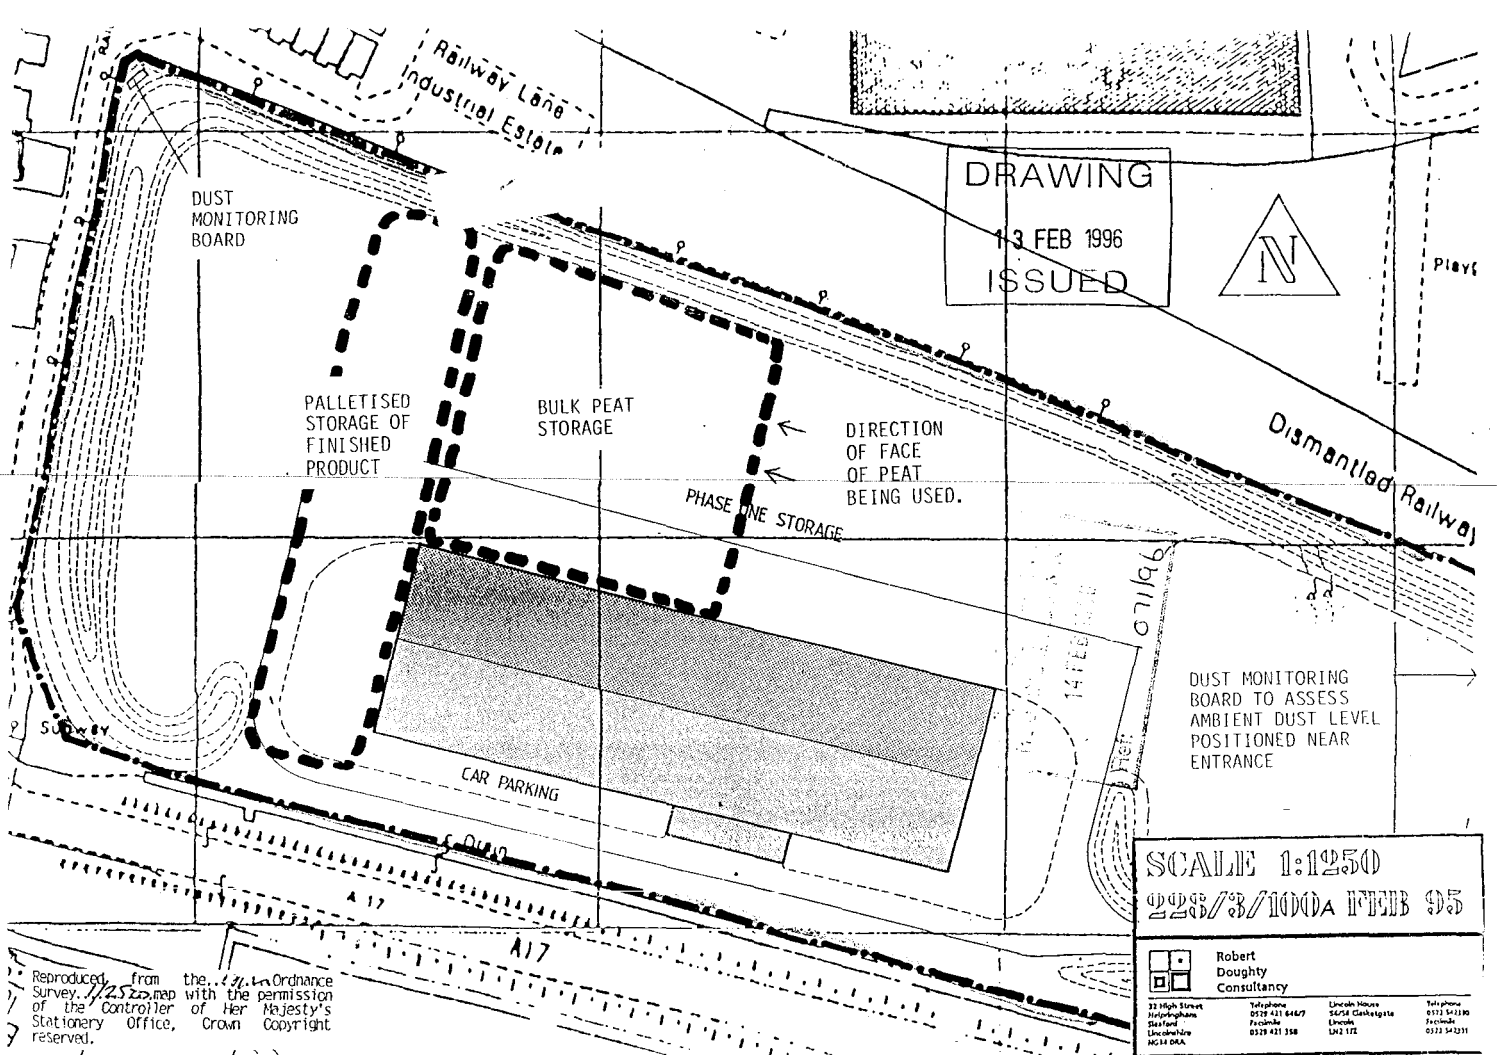

OBJECTOR
H18/0071/96


Railway Lane Industrial Estate
DUST MONITORING BOARD
PALLETISED STORAGE OF FINISHED PRODUCT
BULK PEAT STORAGE
DIRECTION OF FACE OF PEAT BEING USED.
PHASE ONE STORAGE
Dismantled Railway
DUST MONITORING BOARD TO ASSESS AMBIENT DUST LEVEL POSITIONED NEAR ENTRANCE
CAR PARKING
Subway
A17
A17
DRAWING
13 FEB 1996
ISSUED
N
SCALE 1:1250
2238/3/1000A FEB 95
Robert Doughty Consultancy
Reproduced from the Ordnance Survey map with the permission of the Controller of Her Majesty's Stationery Office, Crown Copyright reserved.