SHDC
Planning & Development
29 JAN 2010
Ref: 0077-10

architects
The Old Bakery
2a Flecman Grove
West Bridgford
Nottingham
NG2 5BH

T 0115 945 5691
F 0115 945 5699
info@williams-architects.co.uk
www.williams-architects.co.uk

Version:	1.1	**Date:**	04-Dec-09
Project:	Solanum Ltd	**Project N°:**	091117



[1:5,000 @ A4]

TPO Group 3

TPO Group 4

TPO Group 5

D=0.8 S=15 H=13 HORSE CHESTNUT

D=0.8 S=12 H=12 HORSE CHESTNUT

D=0.7 S=12 H=12 HORSE CHESTNUT

D=0.3 S=8 H=8 HORSE CHESTNUT

D=0.9 S=14 H=15 HORSE CHESTNUT

D=0.8 S=16 H=18 HORSE CHESTNUT

D=0.7 S=8 H=15 PINE

D=0.8 S=15 H=18 HORSE CHESTNUT

D=0.4 S=4 H=12 PINE

D=0.5 S=9 H=17 PINE

D=0.8 S=15 H=18 HORSE CHESTNUT

D=0.4 S=4 H=12 PINE

D=0.3 S=6 H=10 PINE

D=0.4 S=4 H=8 PINE

D=0.3 S=10 H=10 PINE

D=0.7 S=11 H=10 LIME

D=0.4 S=4 H=8 PINE

D=0.5 S=10 H=13

SL203

SL105

JN106

JN113

JN112

RIDGE LEVEL = 72.44

Armco Barrier Ht 0.8m

Armco Barrier Ht 0.8m

Armco Barrier Ht 0.8m

Armco Barrier Ht 0.8m

PWP Ht1.8m

Conc Wall 0.25m wide

Weir

Weir

Weir

Key Clamp Barrier & Mesh Ht=0.95m on Conc Wall 0.25m high Concrete

PW Ht1.2m on Conc Wall 0.25m high

Northwest Corner of Solanum Site : Existing

:: All Trees ::
Retained and managed, unless otherwise noted

:: Tree 1b ::
Selective pruning to existing Horse Chestnut to reduce crown by approx 15%

:: Tree 1 ::
Existing Horse Chestnut removed
Replace with new Small-leaved Lime (size to be confirmed)

:: Tree 2 ::
Selective pruning to existing Horse Chestnut to reduce crown by approx 15%

:: Tree 3 ::
Selective pruning to existing Horse Chestnut to reduce crown by approx 15%

:: Tree 4 ::
Selective pruning to existing Horse Chestnut to reduce crown by approx 15%

:: Tree 5 ::
Existing Horse Chestnut removed

3 NR new Small-leaved Limes (size to be confirmed)

Top out existing hedge

Existing Pine removed

:: Tree 11 ::
Existing Pine removed

:: Tree 10 ::
Existing Pine with TPO retained (see separate Engineer's drawings for specialist bridging foundation design)

:: Tree 9 ::
Existing Pine with TPO retained (see separate Engineer's drawings for specialist bridging foundation design)

:: Tree 8 ::
Existing Pine removed

:: Tree 7 ::
Existing Pine removed

:: Tree 6 ::
Existing Pine retained

Proposed Extension (18m wide)

Northwest Corner of Solanum Site : Proposed

SHDC
Planning & Development
29 JAN 2010
Ref: 0077-10

drawing N° 091117-021 | rev B | status Preliminary

notes
Do not scale from this drawing - use stated levels and dimensions only. If in doubt, contact Williams-Architects Ltd.

rev	notes	date
B	Foundations notes added to Trees 9 & 10 Name of type of new trees corrected	13jan10
A	Graphics and notes updated -	08jan10

williamsarchitects

Williams-Architects Ltd
The Old Bakery
2a Fleeman Grove
West Bridgford
Nottingham NG2 5BH

t 0115 945 5691
f 0115 945 5699
info@williams-architects.co.uk
www.williams-architects.co.uk
Registered in England & Wales. N° 5096868

this drawing and its contents, on paper and as the originating data file, remain the copyright of Williams-Architects Ltd
© Williams-Architects Ltd. 2010

client	IFP : Solanum
created	24dec09
project	Prjoect Maximus
job N°	091117
title	Site : Trees : Alterations
scale	1:200 @ A1

drawing N° 091117-021 | rev B | status Preliminary

drawing N° 091117-048 | rev - | status Planning

notes
Do not scale from this drawing - use stated levels and dimensions only.
If in doubt, contact Williams-Architects Ltd.

HGV Parking

HGV Despatch dock apron

HGV one-way exit route

Parking areas one-way exit route

Parking

Main traffic access/exit point onto site

Parking

Parking

Start of one-way traffic system

HGV in/out access


Parking

HGV and Parking one-way exit route

HGV Deliveries

SHDC
Planning & Development
2 9 JAN 2010
Ref: 0077-10

rev	notes	date
-	-	-

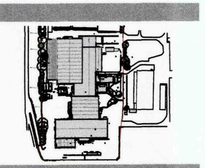


williamsarchitects

Williams-Architects Ltd
The Old Bakery
2a Fleeman Grove
West Bridgford
Nottingham NG2 5BH


t 0115 945 5691
f 0115 945 5699
info@williams-architects.co.uk
www.williams-architects.co.uk
Registered in England & Wales. N° 5096848

this drawing and its contents, on paper and as the originating data file, remain the copyright of Williams-Architects Ltd
© Williams-Architects Ltd, 2010


client: IFP : Solanum | created: 28jan10
project: Project Maximus : Packing Extension | job N°: IFP-SL-09
title: Site : HGV Routes | scale: 1:500 @ A1
drawing N° 091117-048 | rev - | status Planning

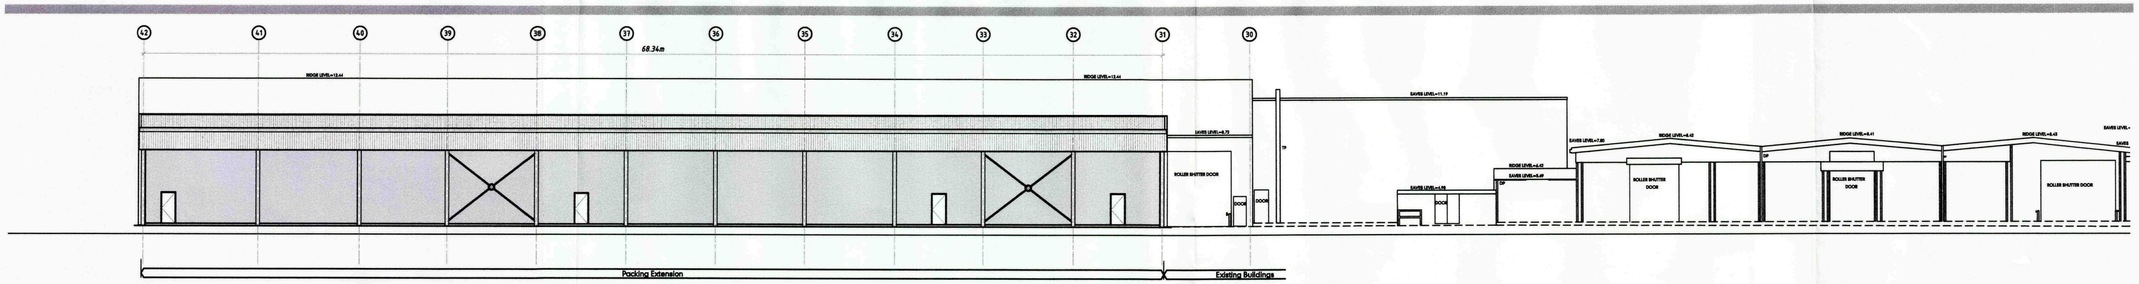


Elevation : Existing : West [part]

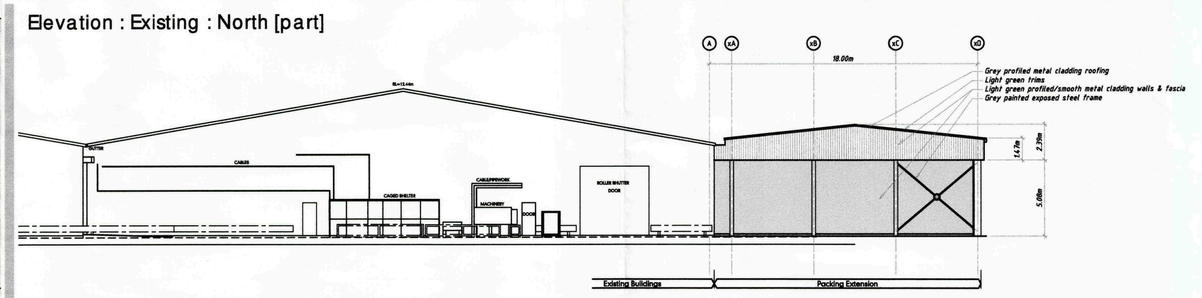

Elevation : Existing : North [part]

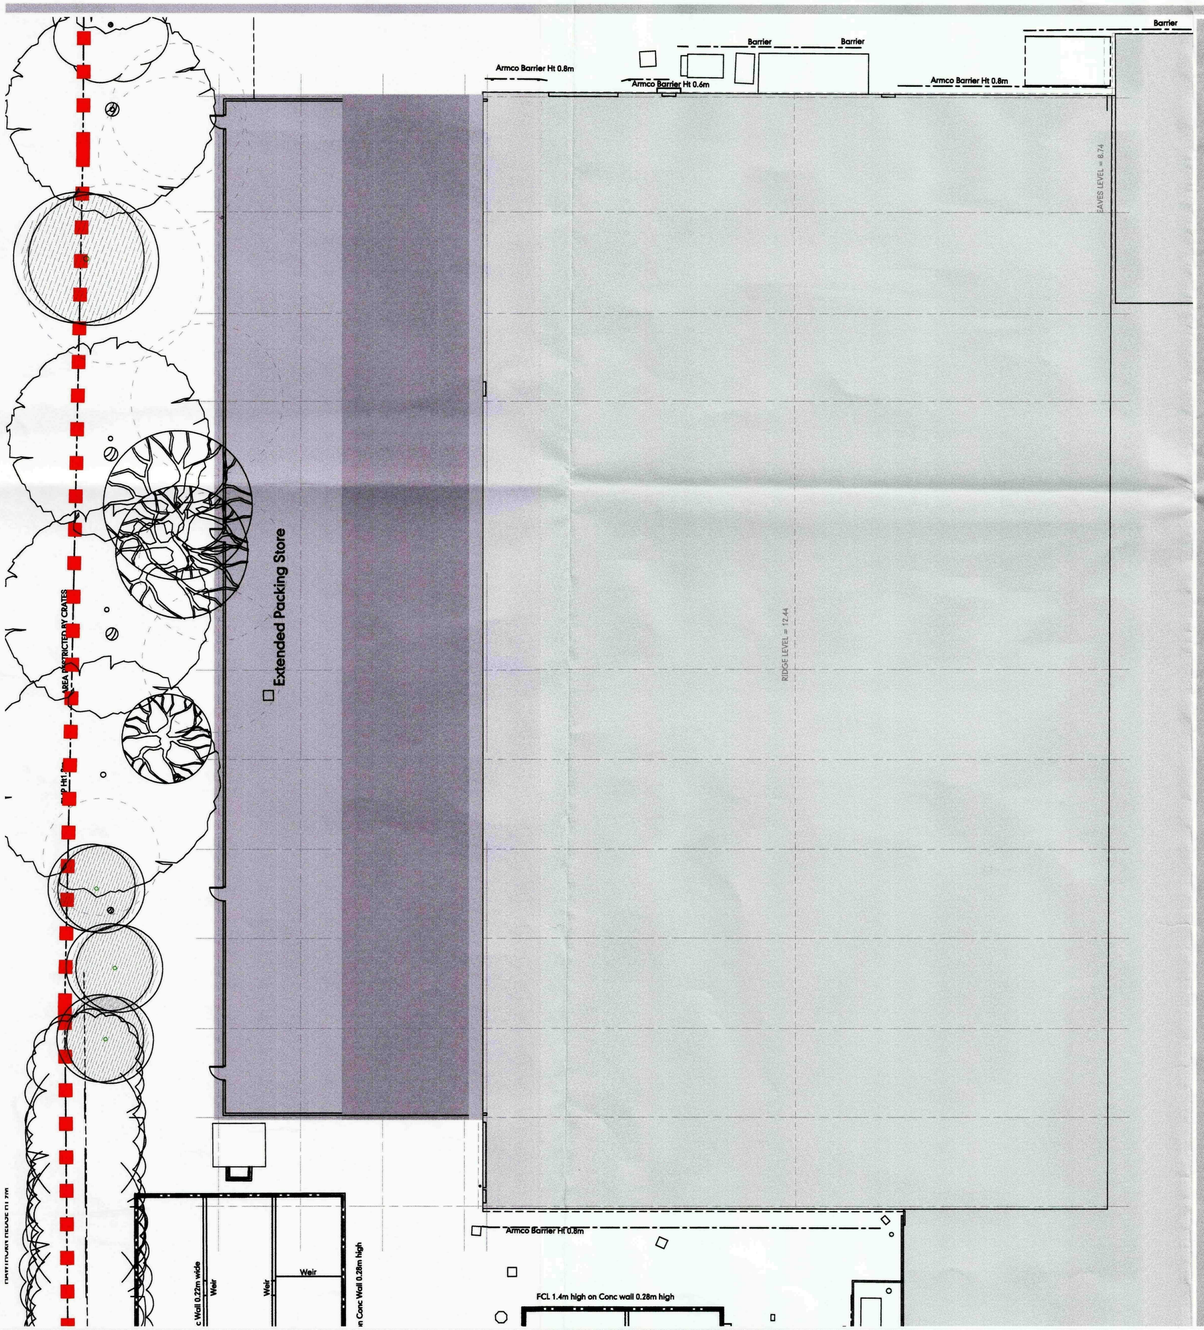


Elevation : Existing : South [part]

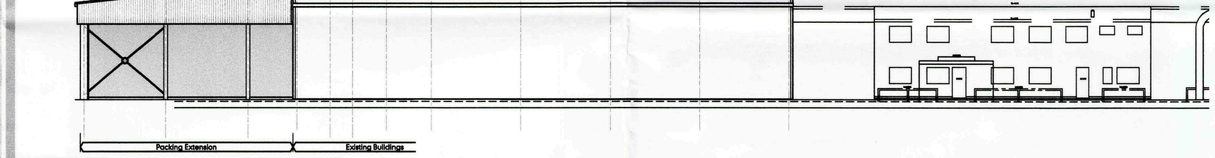

0 1 2 4 8 16 32m

SHDC
Planning & Development
29 JAN 2010
Ref: 0077-10

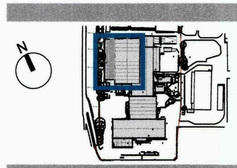

williamsarchitects

Williams-Architects Ltd
The Old Bakery
2a Reeman Grove
West Bridgford
Nottingham NG2 5BH

0115 945 5691
0115 945 5699
info@williams-architects.co.uk
www.williams-architects.co.uk
Registered in England & Wales. N° 5099846

this drawing and its contents, on paper and as the originating data file, remain the copyright of Williams-Architects Ltd
© Williams-Architects Ltd. 2010

client	IFP : Solanum
created	28jan10
project	Project Maximus : Packing Extension
job N°	IFP-SL-09
title	Site : Elevations : Proposed
scale	1:200 @ A1
drawing N°	091117-046
rev	-
status	Planning

rev	notes	date
-	-	-


drawing N° 091117-046 | rev - | status Planning

notes
Do not scale from this drawing - use stated levels and dimensions only. If in doubt, contact Williams-Architects Ltd.


drawing N° 091117-041 | rev - | status Planning

notes


Do not scale from this drawing - use stated levels and dimensions only.
If in doubt, contact Williams-Architects Ltd.

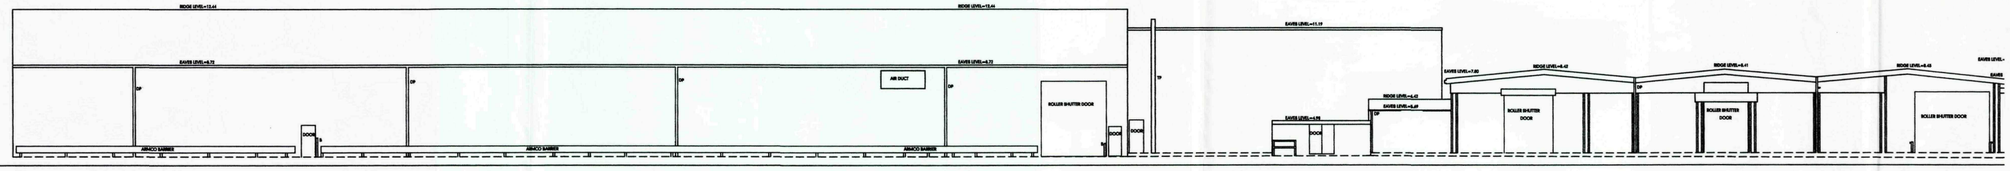


Elevation : Existing : West [part]

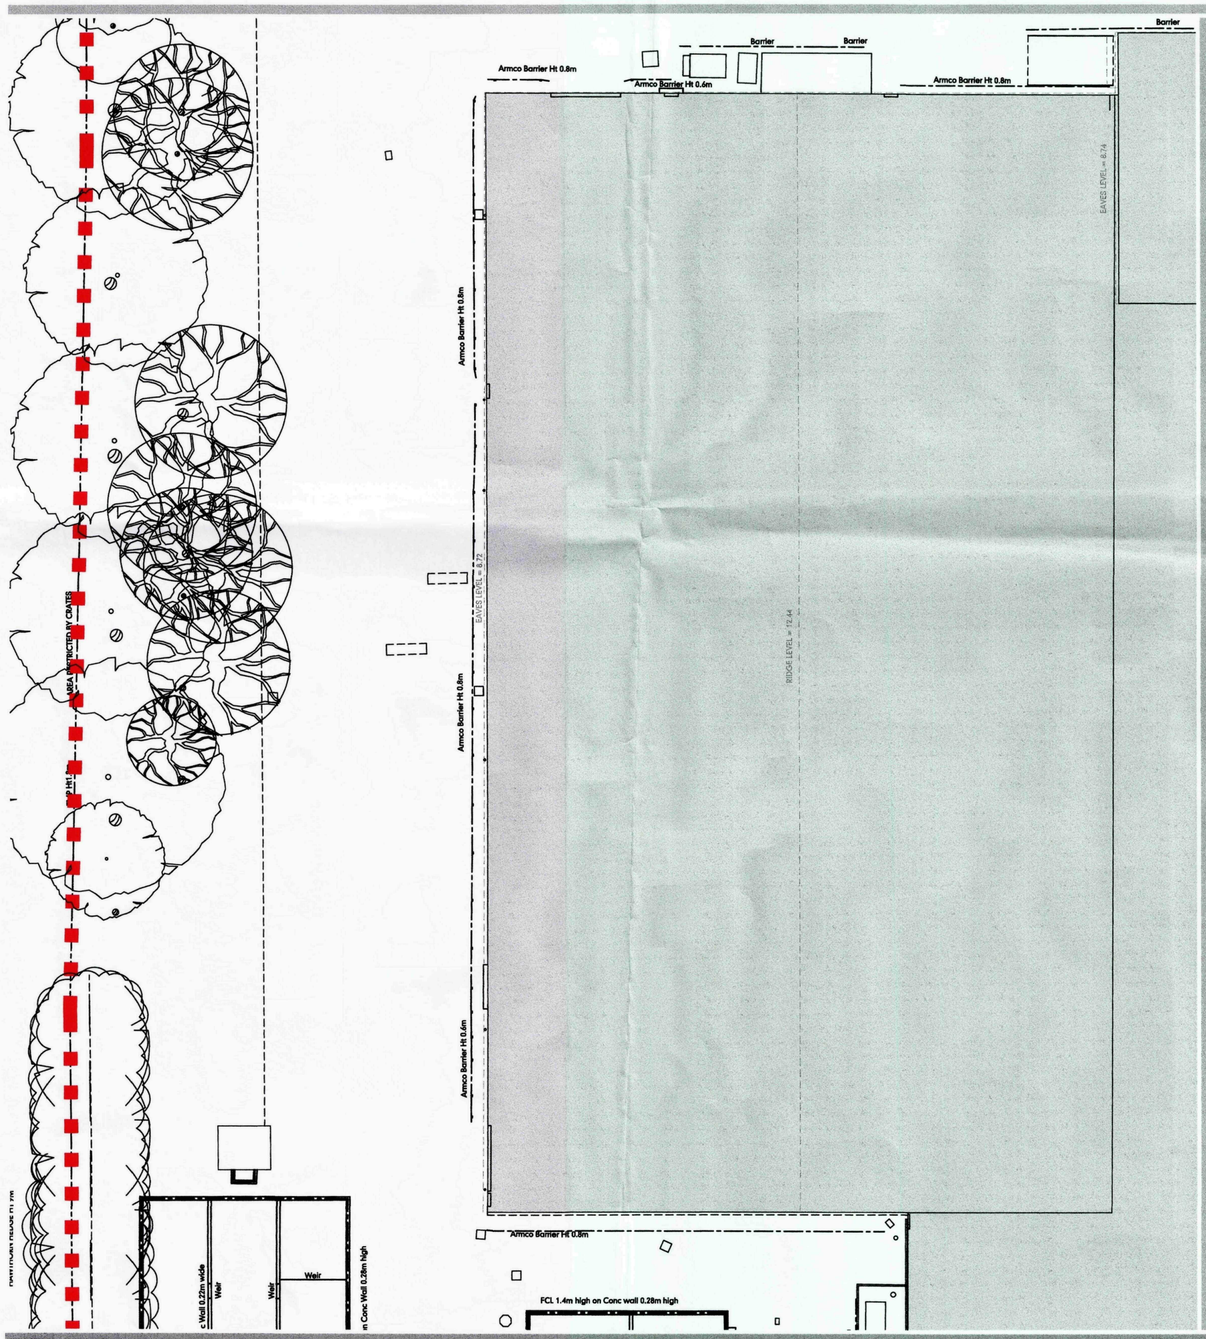

Elevation : Existing : North [part]

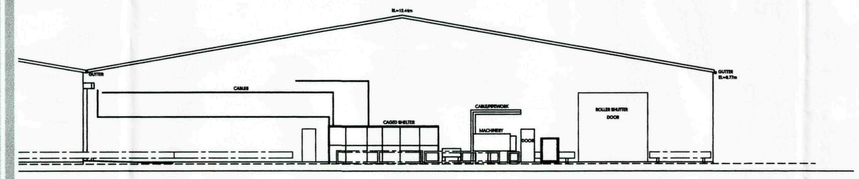


Elevation : Existing : South [part]

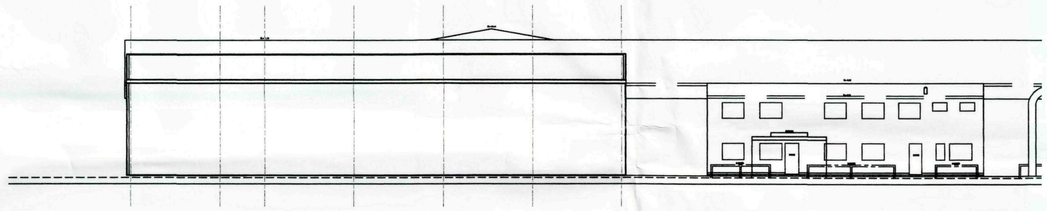

0 1 2 4 8 16 32m

rev	notes	date
-	-	-

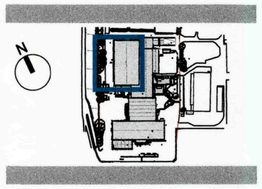

williamsarchitects

Williams-Architects Ltd
The Old Bakery
2a Fleeman Grove
West Bridgford
Nottingham NG2 5BH

0115 945 5691
0115 945 5699
info@williams-architects.co.uk
www.williams-architects.co.uk
Registered in England & Wales. N° 5095648

this drawing and its contents, on paper and as the originating data file, remain the copyright of Williams-Architects Ltd
© Williams-Architects Ltd, 2010

client: IFP : Solanum	created: 28jan10
project: Project Maximus : Packing Extension	job N°: IFP-SL-09
title: Site : Elevations : Existing	scale: 1:200 @ A1

drawing N° 091117-041 | rev - | status Planning

SHDC
Planning & Dev
29 JAN
Ref: 06