


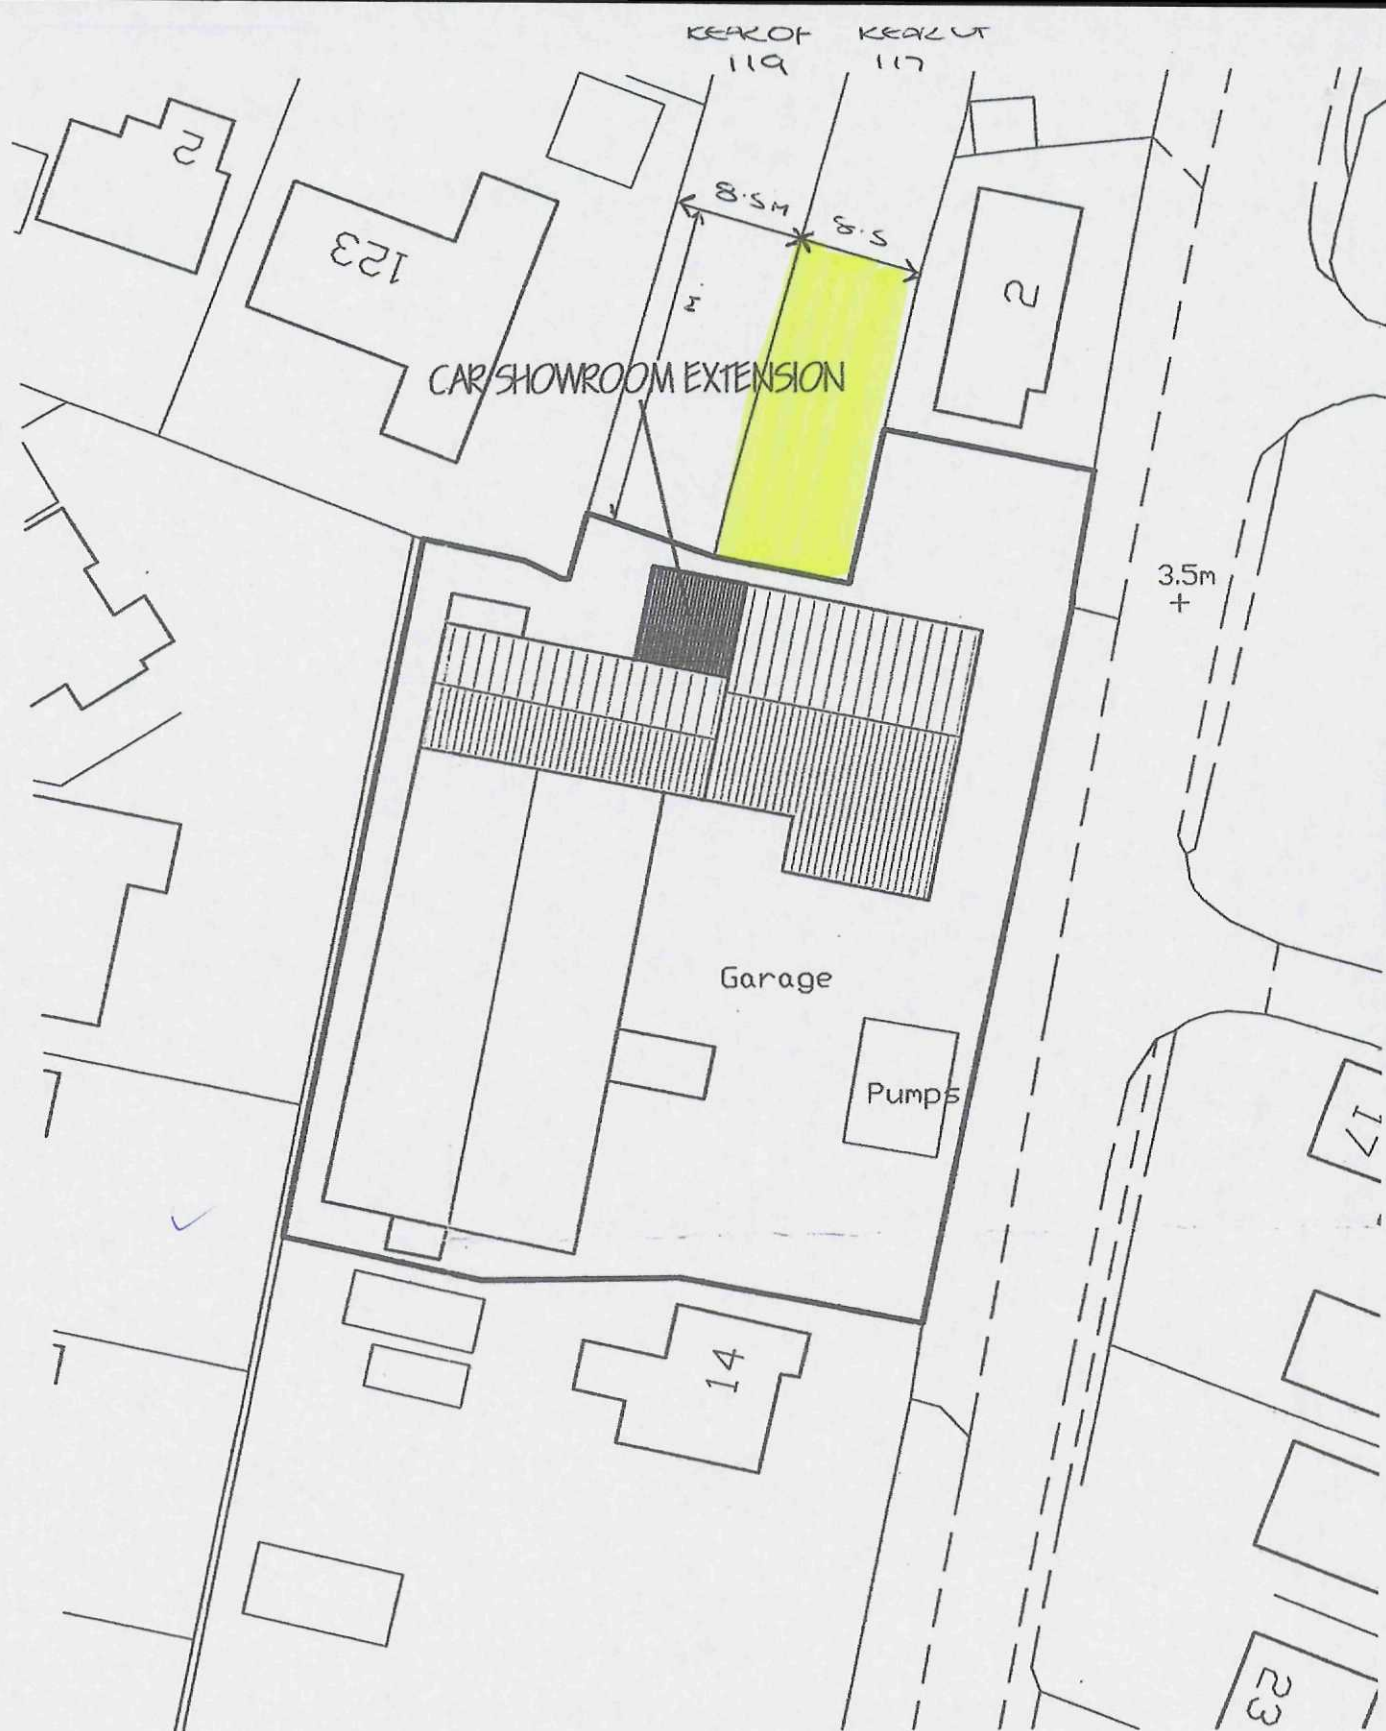

SITE LAYOUT PLAN.
1/500.