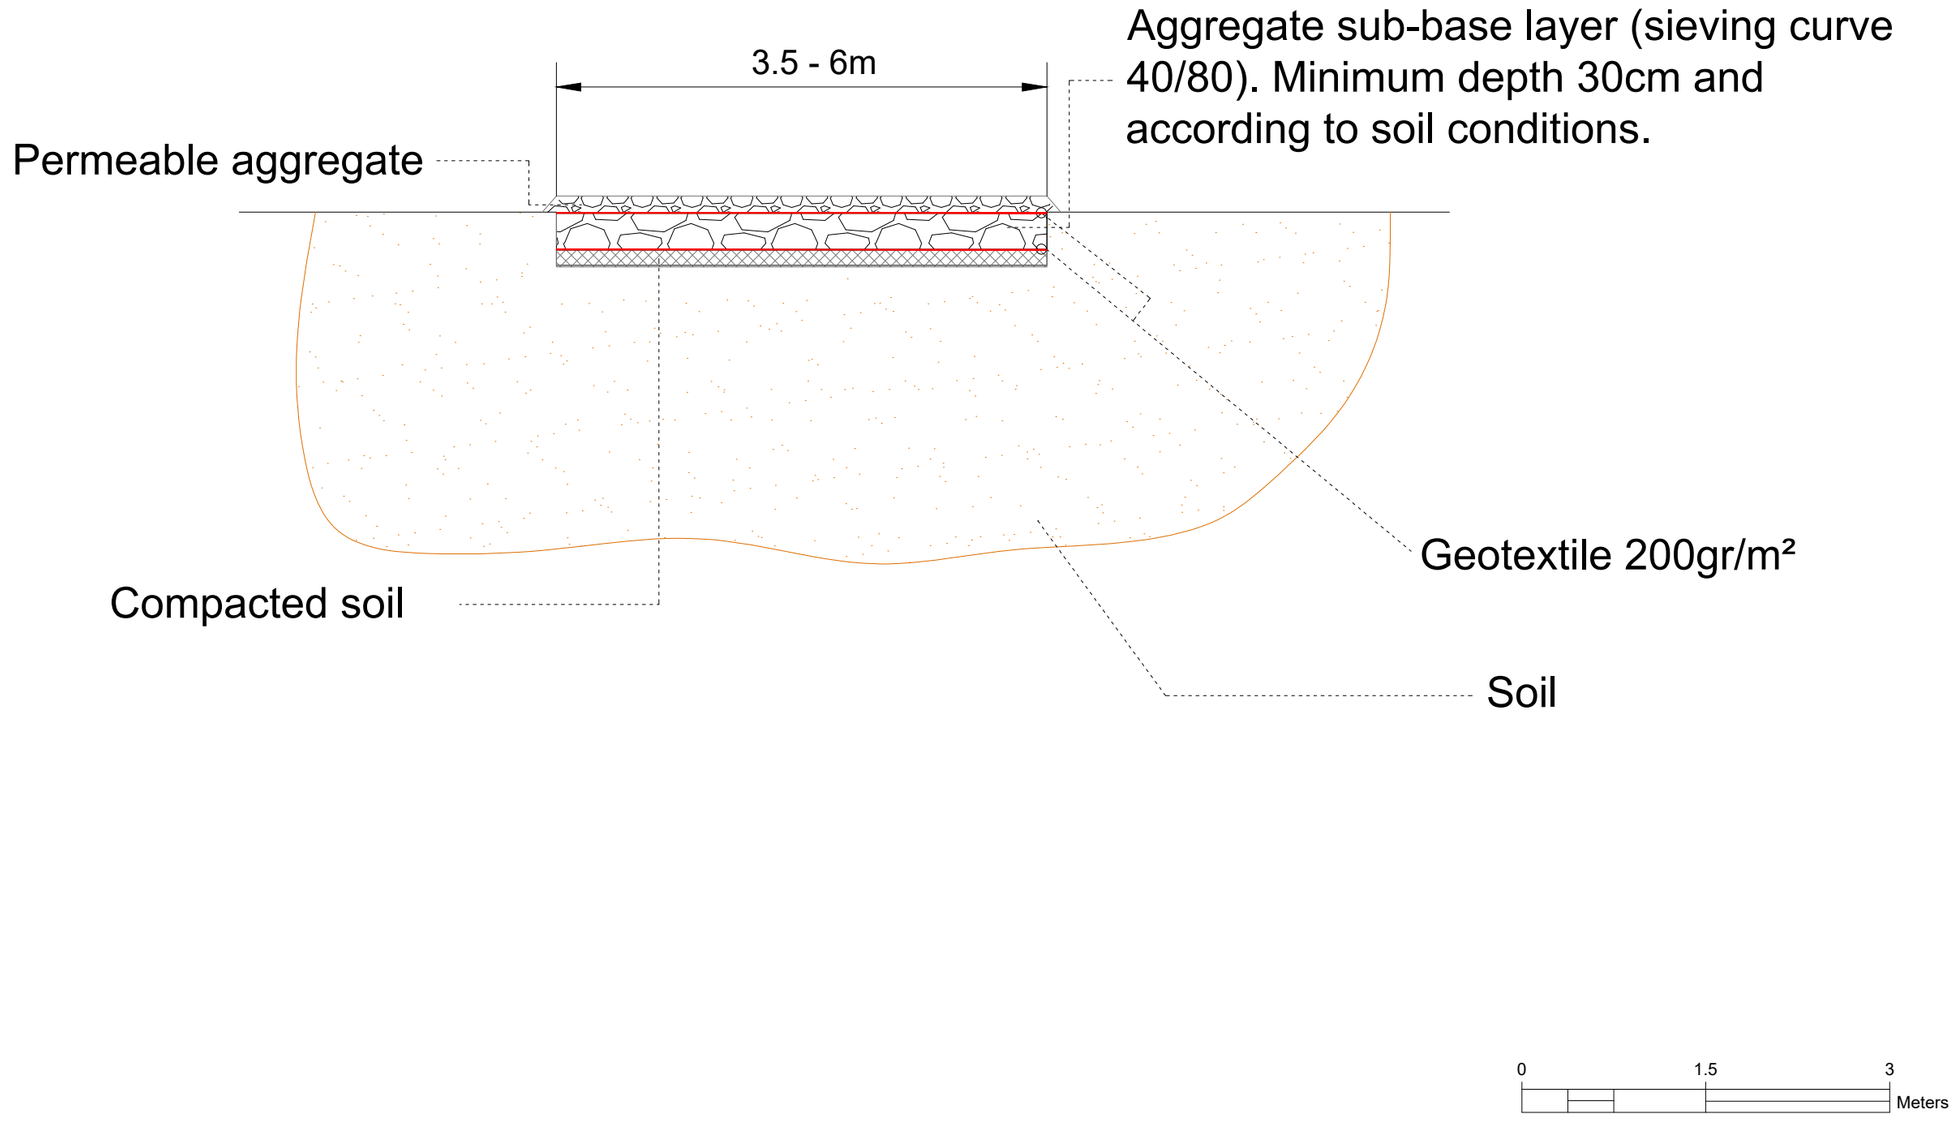

GENERAL NOTES

1) ALL DIMENSIONS ARE IN METERS UNLESS SPECIFIED.

LEGEND

REFERENCE DRAWINGS

No.	DRAWING TITLE	DRAWING No.

R	DATE	DESCRIPTION OF REVISION	REMARKS

PROJECT NAME :

GUNTHORPE ROAD SOLAR PV AND BATTERY

OWNER'S ENGINEER :

GENERAL CONTRACTOR :

THIS DRAWING IS PROPERTY OF CERO GENERATION AND MAY NOT BE COPIED (IN WHOLE OR IN PART) USED FOR MANUFACTURING OR DISCLOSED WITHOUT PRIOR CONSENT OF CERO GENERATION.

		SIGN	TITLE :
DRAWN BY DATE	: GM : 17-05-2021		INTERNAL ACCESS ROAD DETAIL
CHECKED BY DATE	: :		
APPROVED BY DATE	: :		
DRAWING No. :	GR5.0		

SHEET SIZE	SHEET	SCALE	REV
A3	1 OF 1	1:50	01