
NOTE: DRAWING TO BE READ IN CONJUNCTION WITH 05–66 SPECIFICATION DOCUMENT

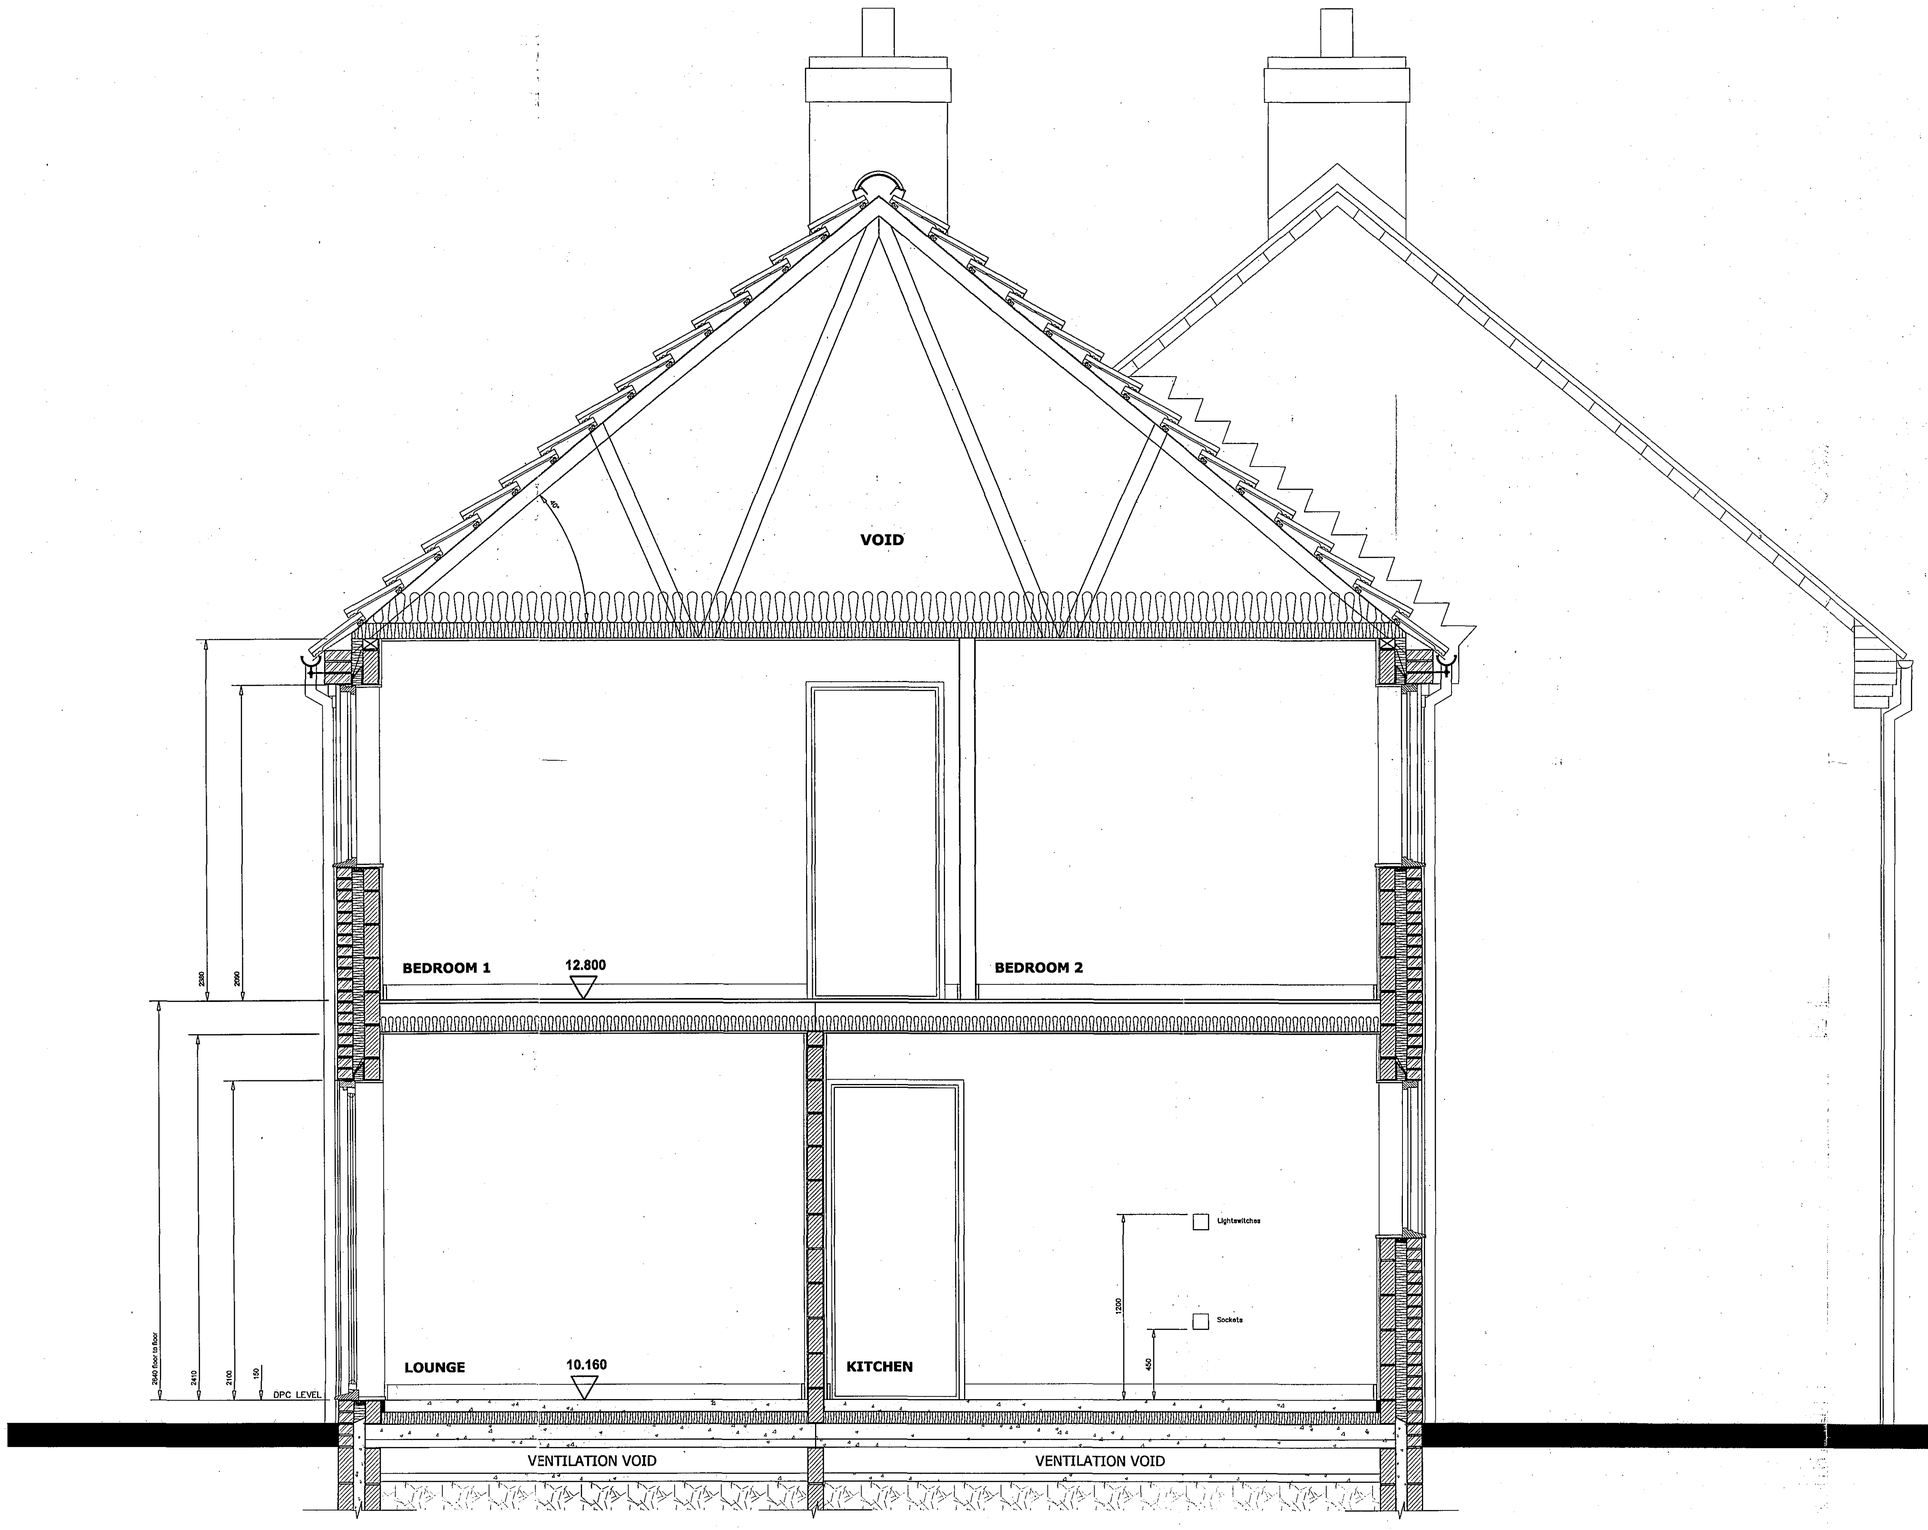

SECTION (1/214)
scale: 1:20

WALL LEGEND

External Brickwork Wall (2 Storey)
100mm Facing Brickwork (103mm 6N/mm sq.)
75mm Cavity Fully Filled with Insulation
100mm Blockwork (2.6N/mm sq.)
9.5mm thick gyroc wallboard on
10mm Plaster Dabs & skim finish

Party Wall
13mm render with skim finish (10 kg/m sq.)
100mm Dense Aggregate Blockwork (7N/mm sq. 1850 to 2300kg/m cub.)
100mm Clear Cavity
100mm Dense Aggregate Blockwork (7N/mm sq. 1850 to 2300kg/m cub.)
13mm render with skim finish (10 kg/m sq.) ROBUST DETAIL E-WM-1

Internal Blockwork Wall
Render & plaster skim
100mm Blockwork
13mm Render with skim finish

Internal Stud Wall
15mm Wallboard & skim
50 x 75mm sw studs
15mm Wallboard with skim finish

SHDC
PLANNING & DEVELOPMENT
17 JAN 2007
Ref. 0088/07

DETERMINED PLAN

Revisions			
Preliminary		For Construction	

David Trundley Design Services Limited
Chartered Institute of Architectural Technologists
Salgate Barn, Islington Road, Tilney All Saints, King's Lynn, Norfolk. PE34 4RY
Tel: 01553 617700 Fax: 01553 617874 Email: enquiries@dtrundleydesign.co.uk

Project Title:
DRUMMOND DEVELOPMENTS LIMITED

PROPOSED REDEVELOPMENT OF EXISTING REDUNDANT HEALTH CARE CENTRE FOR RESIDENTIAL USE

Drawing Title:
SECTION 1
DWELLINGS 1-8

Scale:	Date:	Drawn:
1:20	OCT 2006	SJ

Drawing Number:
05-66-214

Copyright:
This drawing must not be re-issued, loaned or copied without the consent of David Trundley Design Services Limited. Do not scale this drawing, use only figured or grid dimensions. All dimensions to be checked by contractor on site