

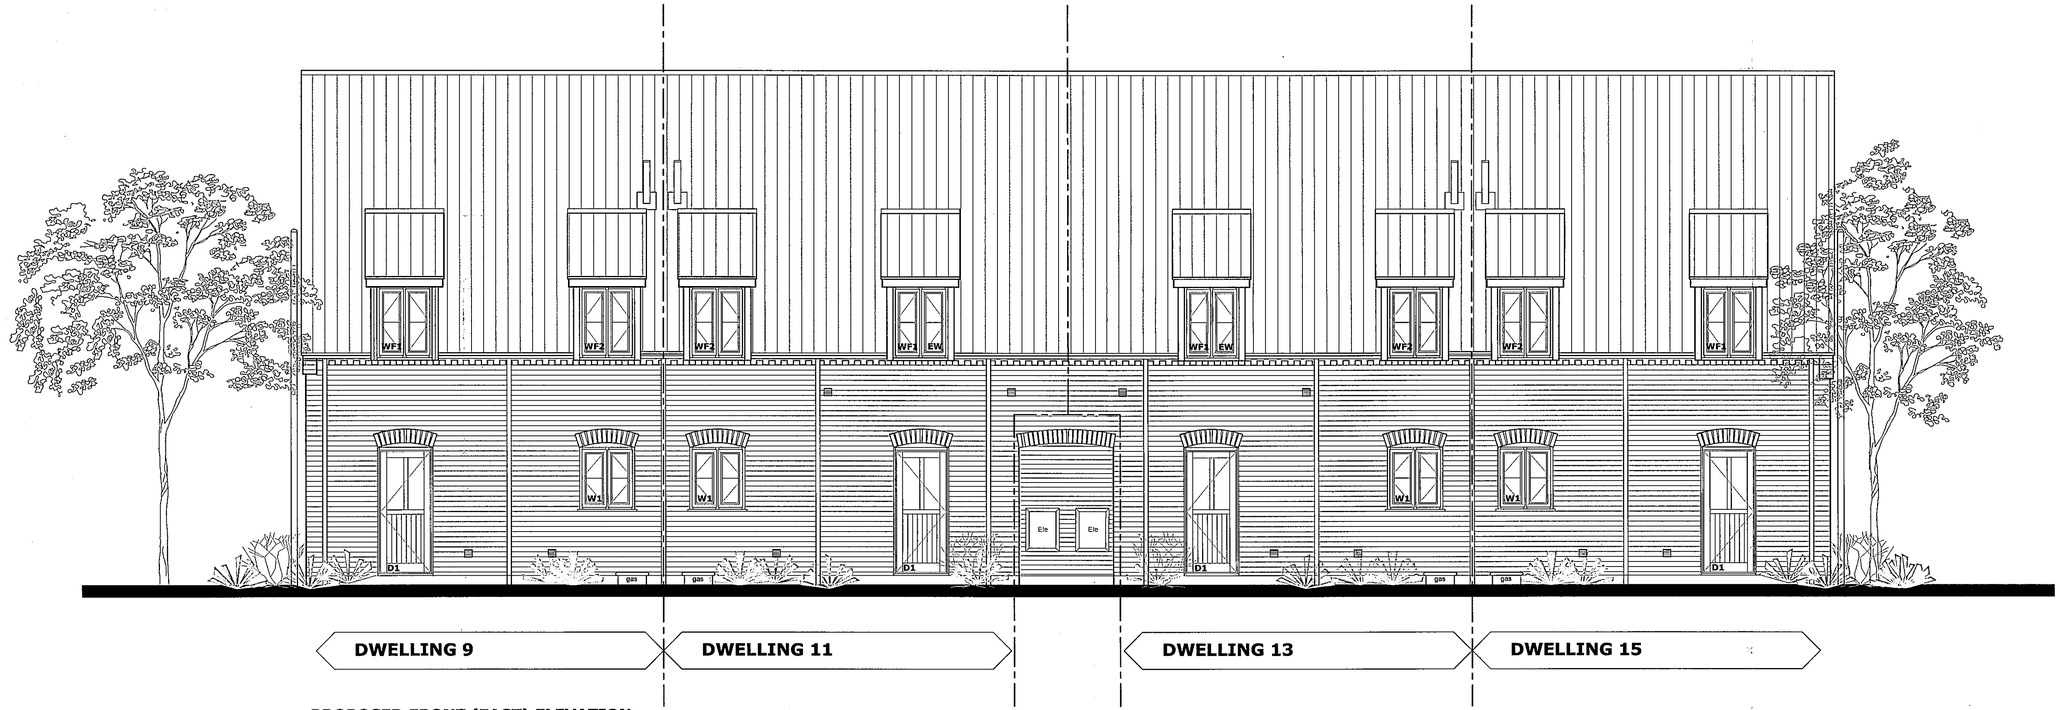



PROPOSED FRONT (EAST) ELEVATION
DWELLINGS -9 - 16
scale: 1:50

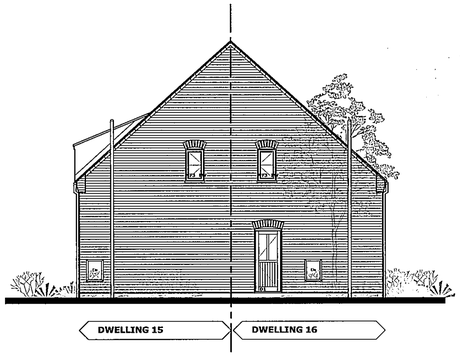

PROPOSED SIDE (NORTH) ELEVATION
DWELLINGS - 9 - 16
scale: 1:100

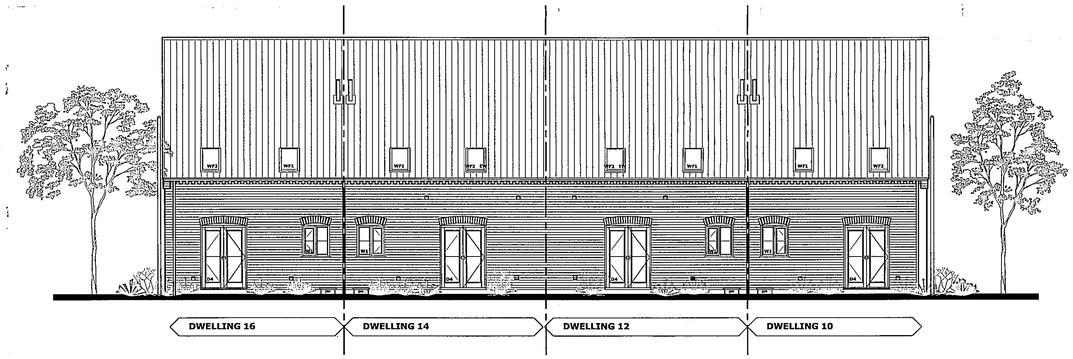

PROPOSED REAR (WEST) ELEVATION
DWELLINGS - 9 - 16
scale: 1:100

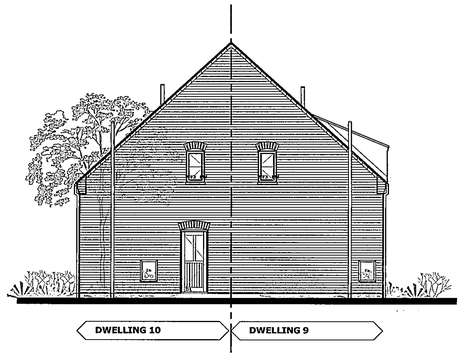

PROPOSED SIDE (SOUTH) ELEVATION
DWELLINGS - 9 - 16
scale: 1:100

SHDC
PLANNING & DEVELOPMENT
17 JAN 2007
Ref. 0088/07

B	23.11.2006	VENTILATION REQUIREMENTS ADDED FOR SINGLE SIDED VENTILATION
A	02.11.2006	UPDATED TO PLANNING CONDITIONS

Revisions

Preliminary | For Construction

David Trundley Design Services Limited
Chartered Institute of Architectural Technologists
Salgate Barn, Islington Road, Tilney All Saints, King`s Lynn, Norfolk. PE34 4RY
Tel: 01553 617700 Fax: 01553 617874 Email: enquiries@dtrundleydesign.co.uk

Project Title:

DRUMMOND DEVELOPMENTS LIMITED

PROPOSED REDEVELOPMENT OF EXISTING REDUNDANT HEALTH CARE CENTRE FOR RESIDENTIAL USE

DETERMINED
PLAN

Drawing Title:

PROPOSED ELEVATIONAL TREATMENTS
DWELLINGS 9 -16

Scale: 1:50, 1:100 Date: OCT 2006 Drawn: TB/SJ

Drawing Number:

05-66-222 B

Copyright:
This drawing must not be re-issued, loaned or copied without the consent of David Trundley Design Services Limited. Do not scale this drawing, use only figured or grid dimensions. All dimensions to be checked by contractor on site