

NOTE: DRAWING TO BE READ IN CONJUNCTION WITH 05-66 SPECIFICATION DOCUMENT

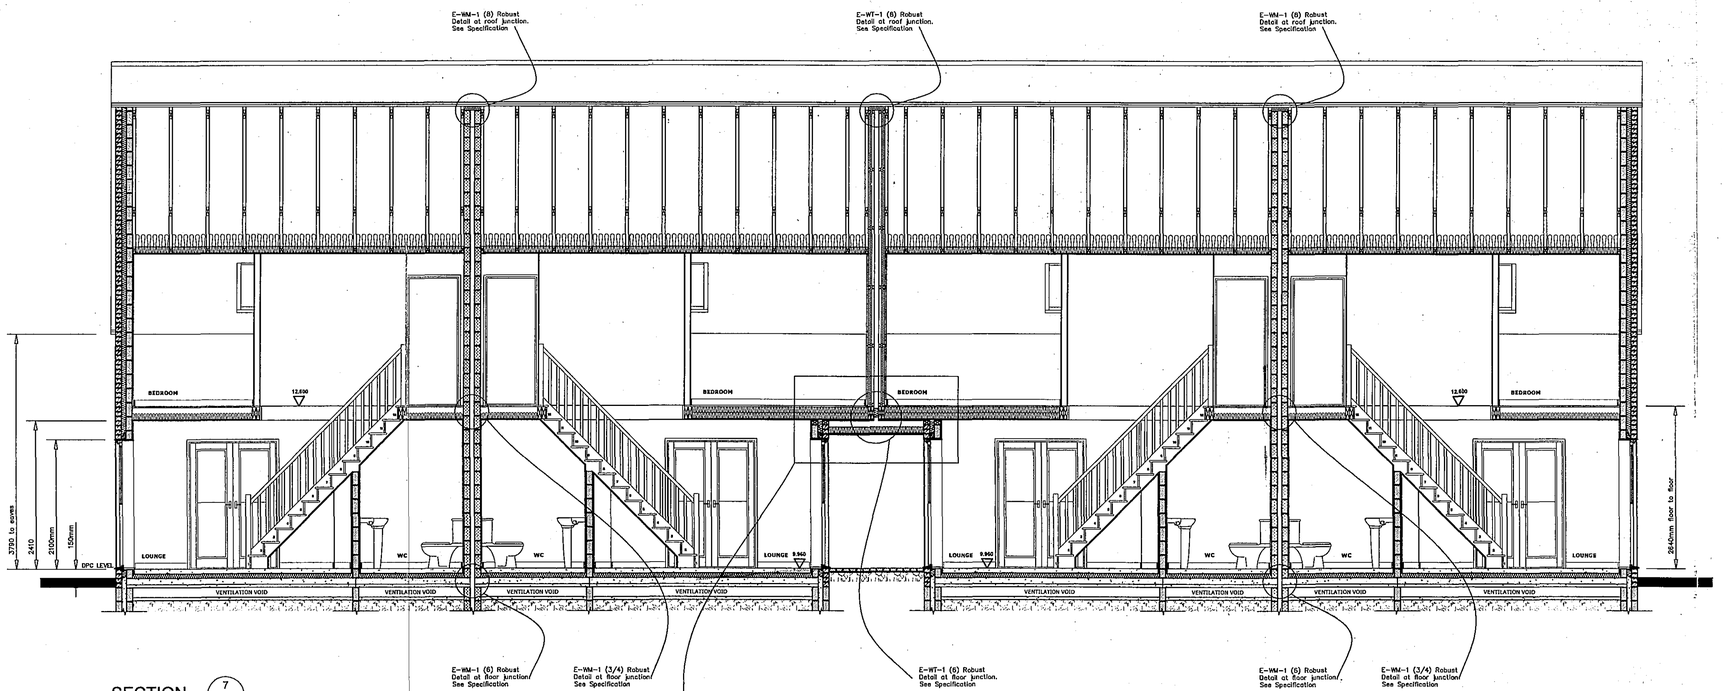

SECTION 7/225

scale: 1:50

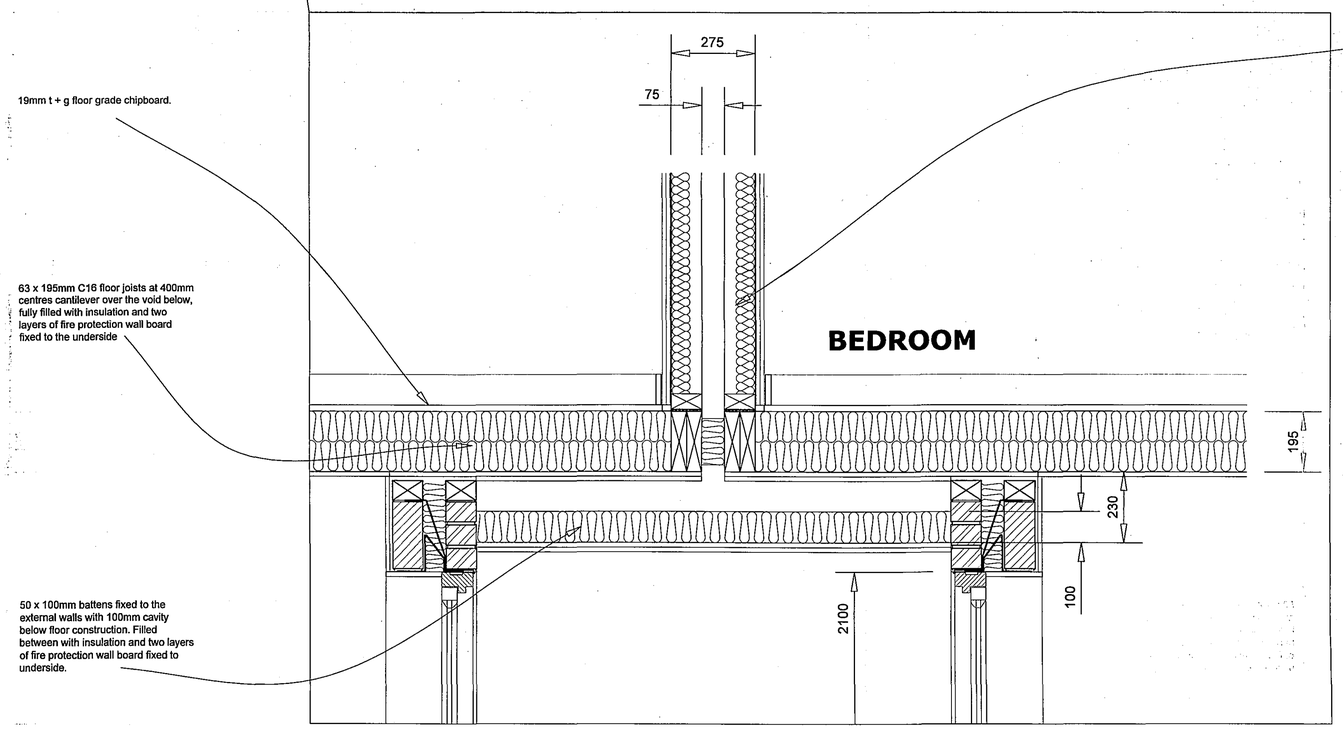

DETAIL BELOW FIRST FLOOR

scale: 1:10

SHDC PLANNING & DEVELOPMENT 17 JAN 2007 Ref. 0088/07

DETERMINED PLAN

Revisions

Preliminary | For Construction

David Trundley Design Services Limited
Chartered Institute of Architectural Technologists
Salgate Barn, Islington Road, Tilney All Saints, King's Lynn, Norfolk. PE34 4RY
Tel: 01553 617700 Fax: 01553 617874 Email: enquiries@dtrundleydesign.co.uk

Project Title:

DRUMMOND DEVELOPMENTS LIMITED

PROPOSED REDEVELOPMENT OF EXISTING REDUNDANT HEALTH CARE CENTRE FOR RESIDENTIAL USE

Drawing Title:

SECTION 7

DWELLINGS 9 -16

Scale:	Date:	Drawn:
1:50, 1:20	OCT 2006	SJ

Drawing Number:

05-66-225

Copyright:
This drawing must not be re-issued, loaned or copied without the consent of David Trundley Design Services Limited. Do not scale this drawing, use only figured or grid dimensions. All dimensions to be checked by contractor on site