PROJECT NOTES

1. DO NOT SCALE FROM THIS DRAWING. ALL DIMENSIONS ARE NOMINAL AND MUST BE CHECKED ON SITE.
2. ANY DISCREPANCIES SHOULD BE BROUGHT TO THE ATTENTION OF THE SERVICES CONSULTANT.
3. THESE DRAWINGS ARE COPYRIGHT OF LINKED ENGINEERING LTD. PLEASE OBTAIN PERMISSION BEFORE COPYING. THESE DRAWINGS MUST NOT BE MODIFIED OTHER THAN BY LINKED ENGINEERING LTD.

N

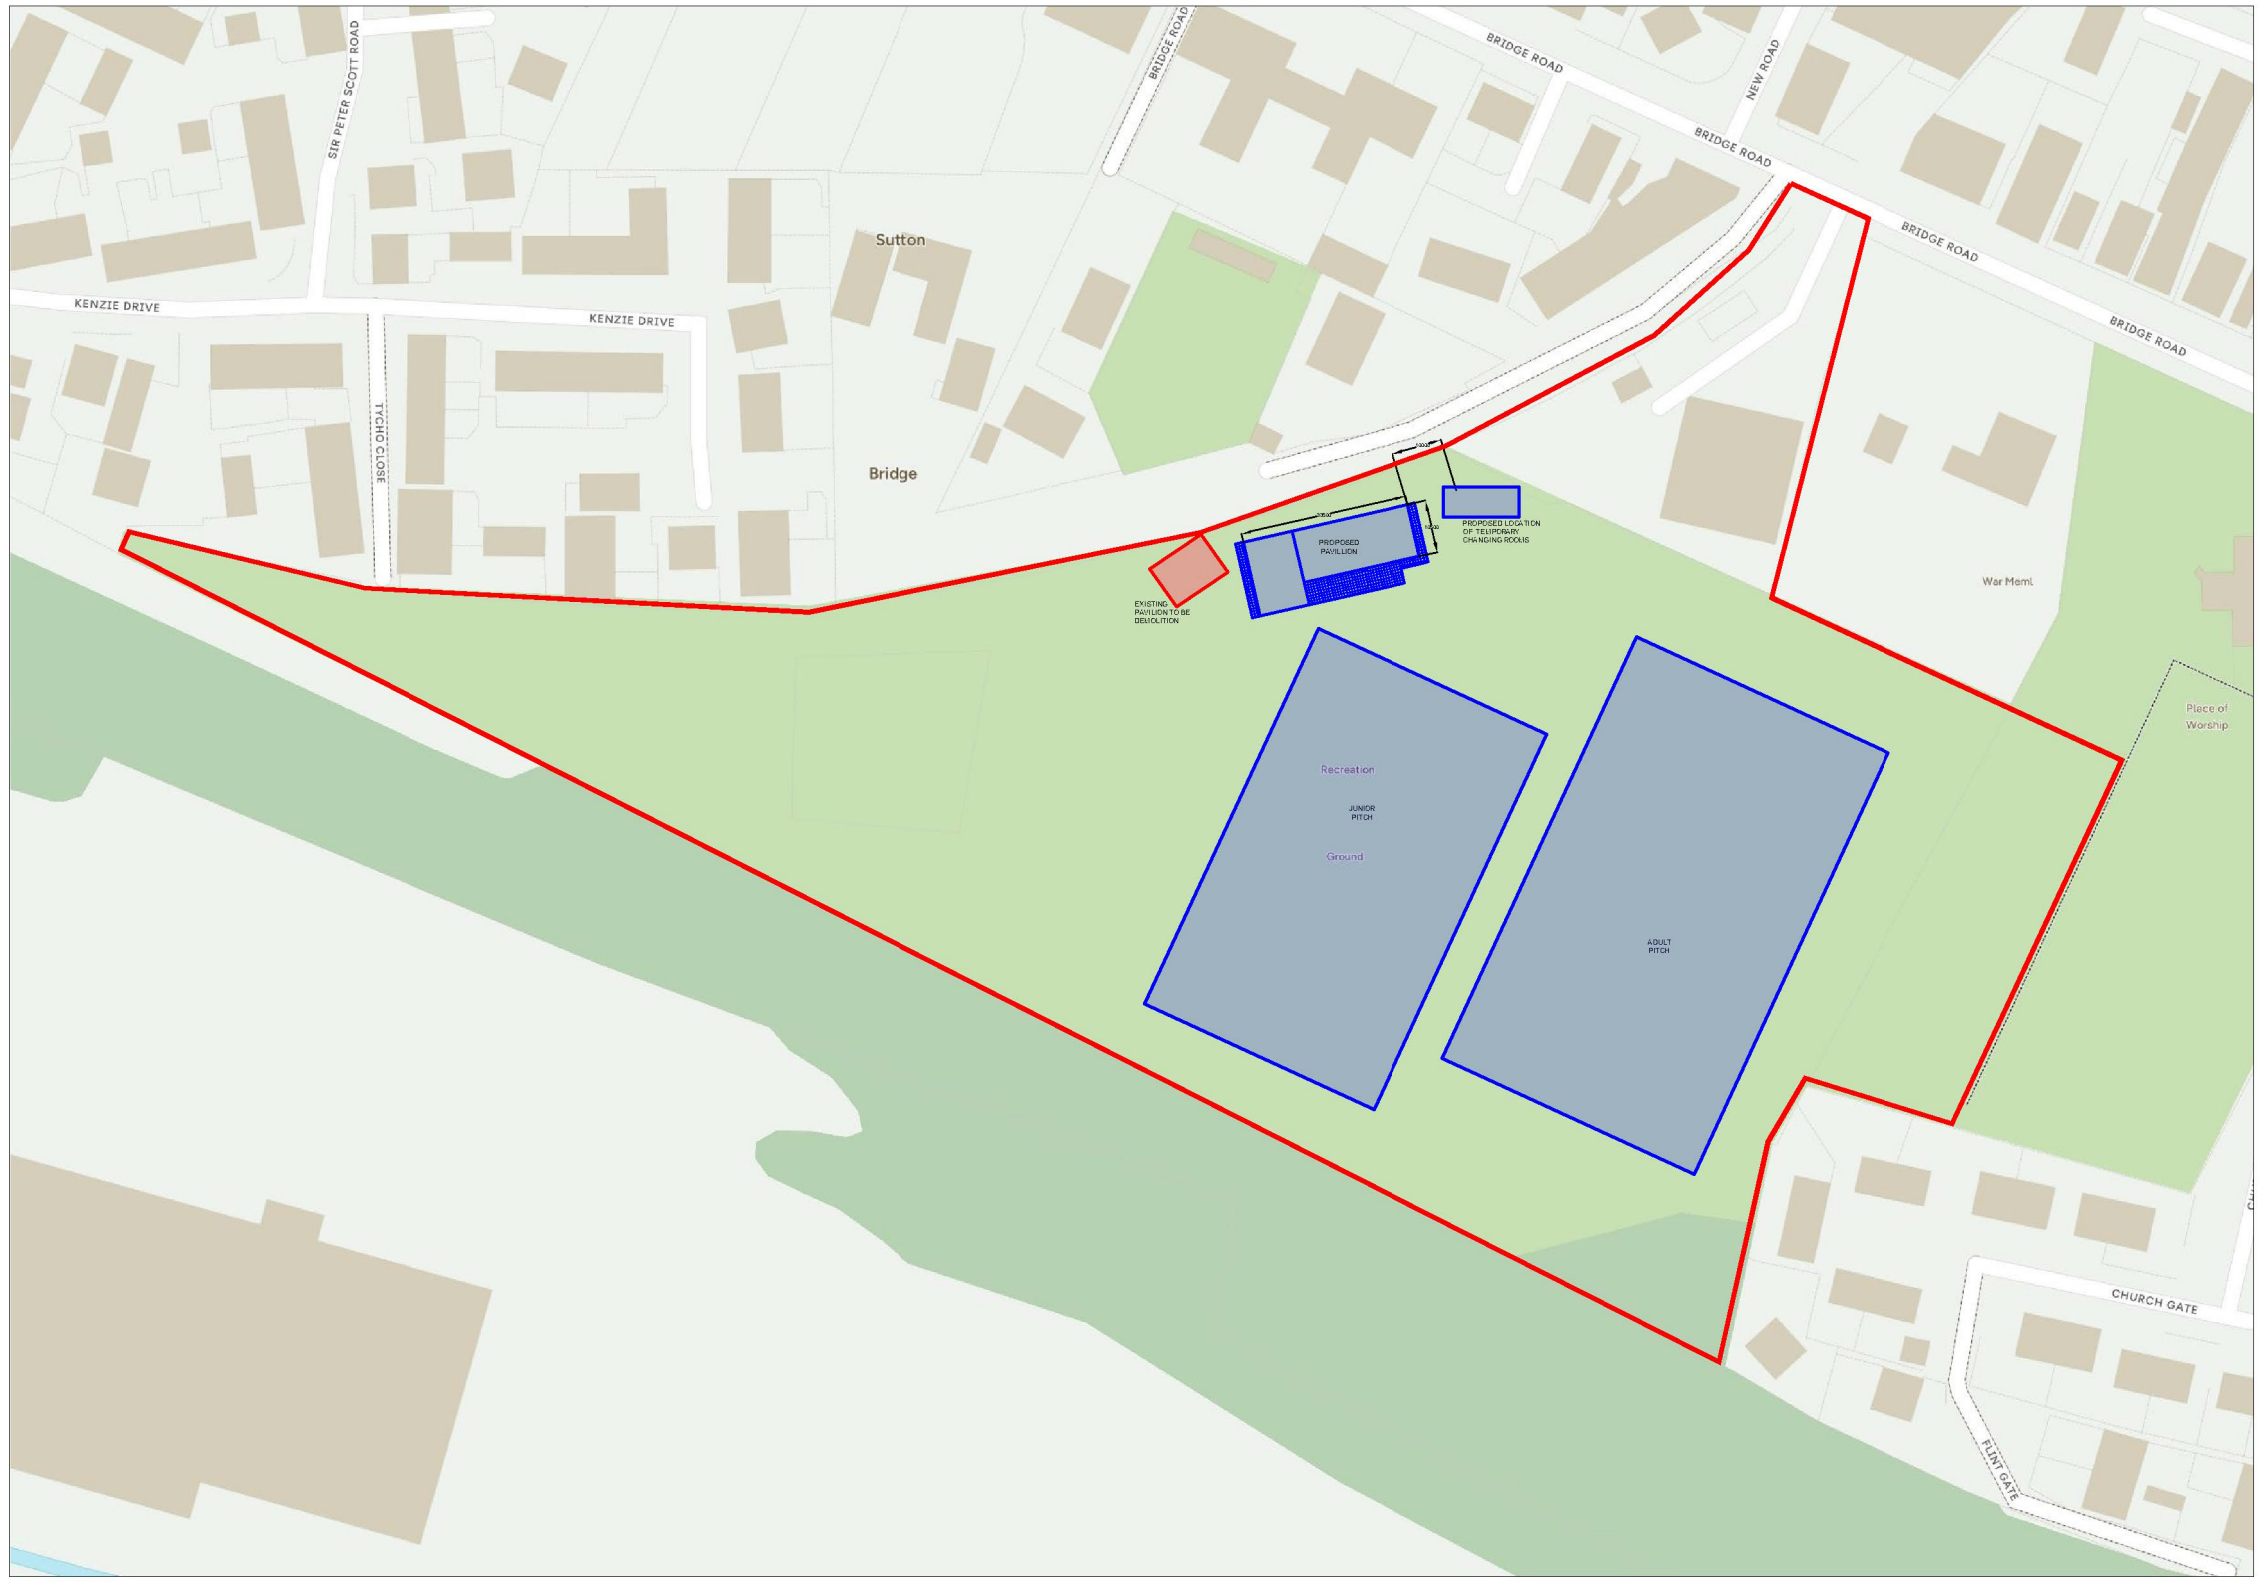

REV	DESCRIPTION	DATE	AUTH
P2	AMEDNED TO INCLUDE SITE BOUNDARY	12/02/25	MW
P1	ISSUED FOR DEMOLITION APPLICATION	28/01/25	MW

LinkedEngineering
83 New Road, Spalding, Lincolnshire, PE12 9RQ
T: 01406 359826 E: info@linkedeng.me.uk W: linkedeng.me.uk

Client:
SUTTON BRIDGE PARISH COUNCIL
SUTTON BRIDGE
LINCOLNSHIRE

Project:
DEMOLITION OF EXISTING SPORTS PAVILION

Title:
EXISTING LOCATION / LAYOUT

Drawn:	Date:	Scale:	Checked:	Auth:
MW	22/10/24	A3@1:1500	MW	MW

Project No:	Drawing No:	Rev:
LE-079	EX-101	P2

Status:
ISSUED FOR APPROVAL