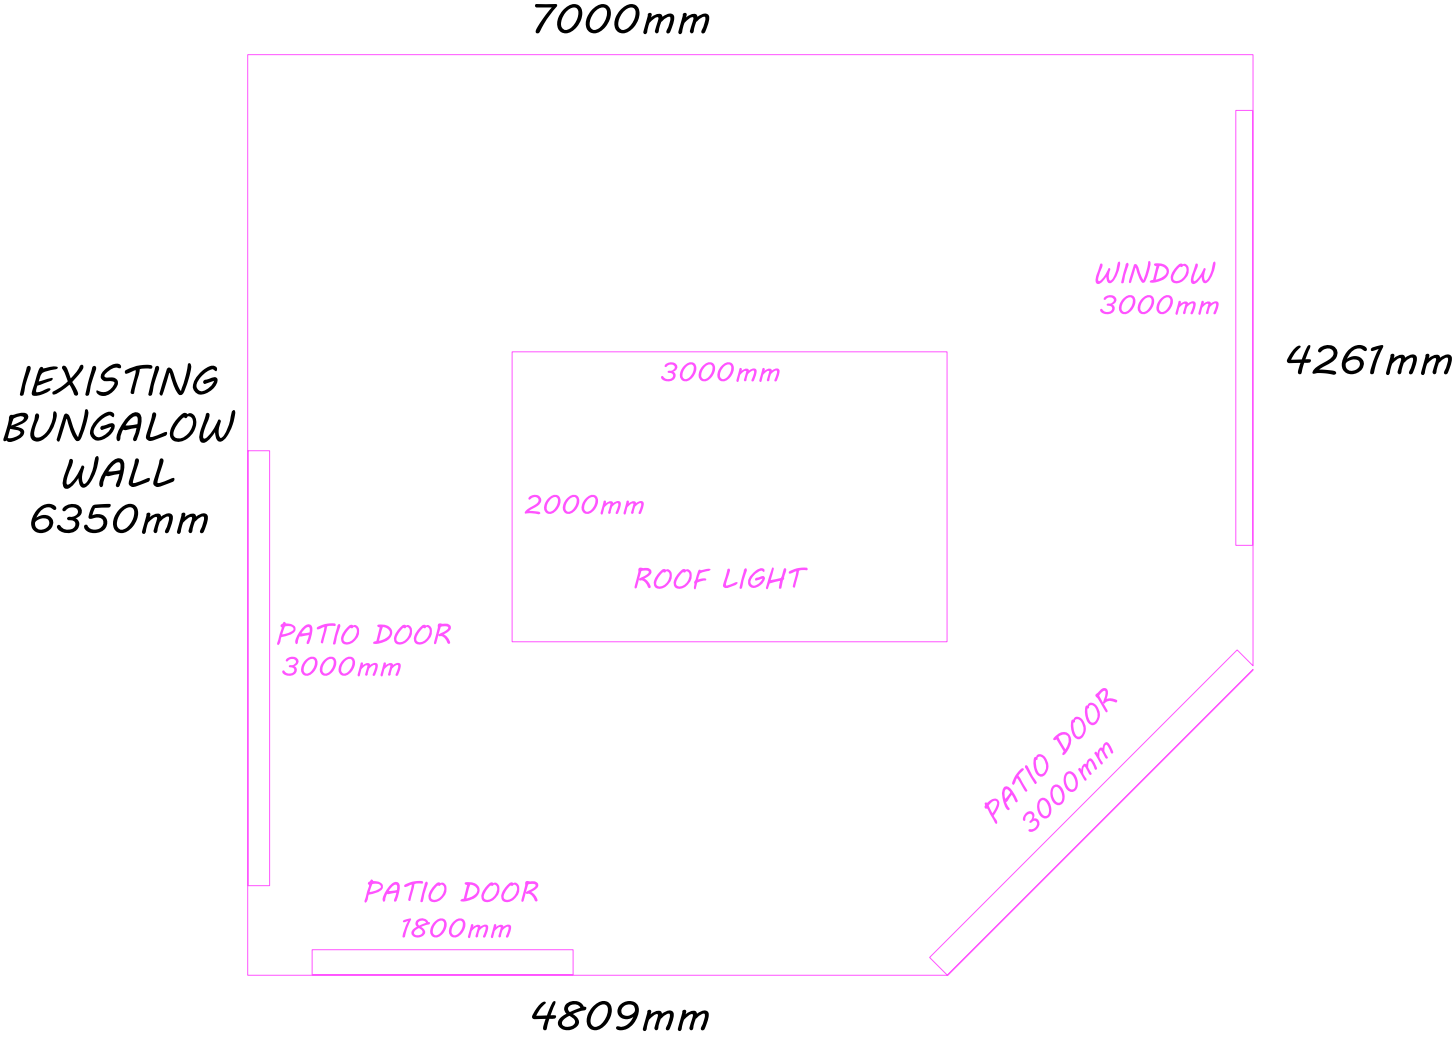

7000mm
WINDOW
3000mm
4261mm
IEXISTING
BUNGALOW
WALL
6350mm
3000mm
2000mm
ROOF LIGHT
PATIO DOOR
3000mm
PATIO DOOR
3000mm
PATIO DOOR
1800mm
4809mm



