
Arrochar

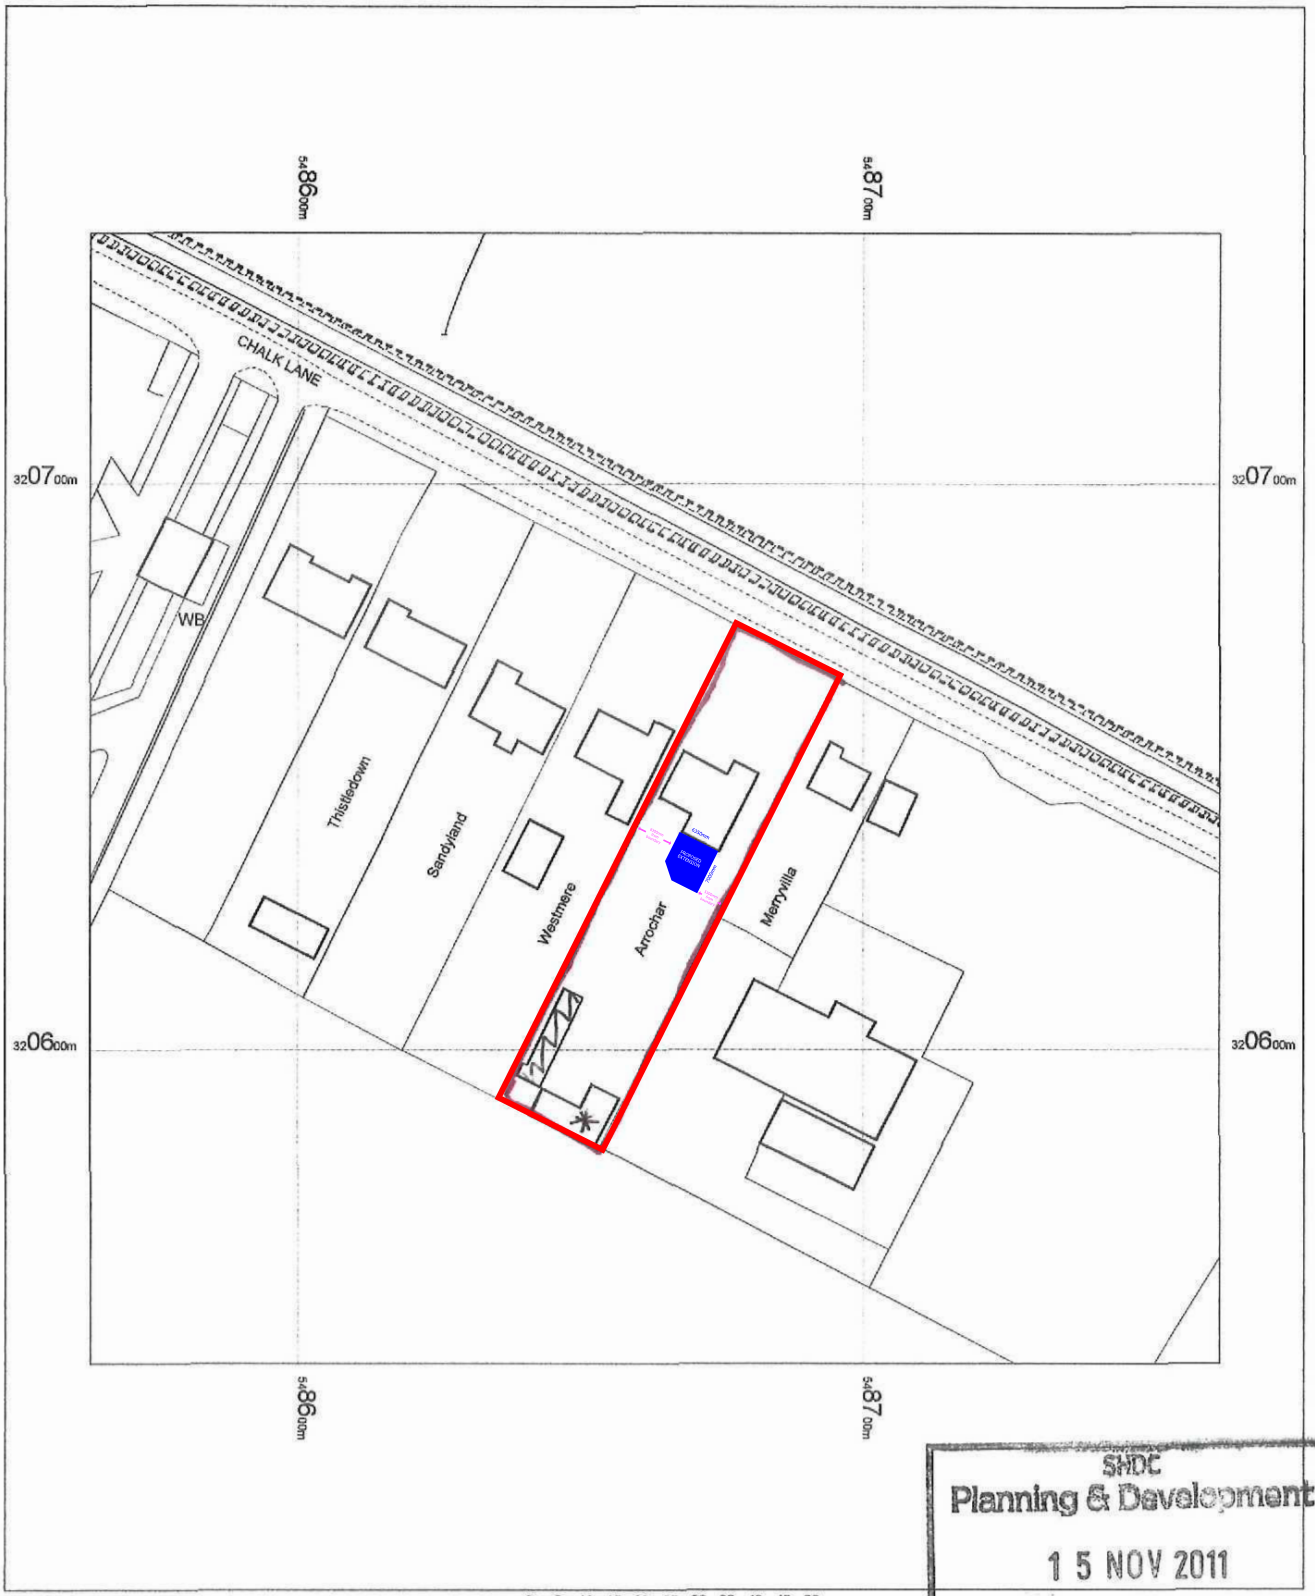

SHDC
Planning & Development
15 NOV 2011
Ref: 0896-11

0 5 10 15 20 25 30 35 40 45 50
m

N

OS Mastermap
07 November 2011, ID: BLJT-00107064
www.planningapplicationmaps.co.uk

1:1250 scale print at A4, Centre: 548663 E, 320644 N

©Crown Copyright. Licence no. 10001998

Mapping sourced from Ordnance Survey

bluejet mapping