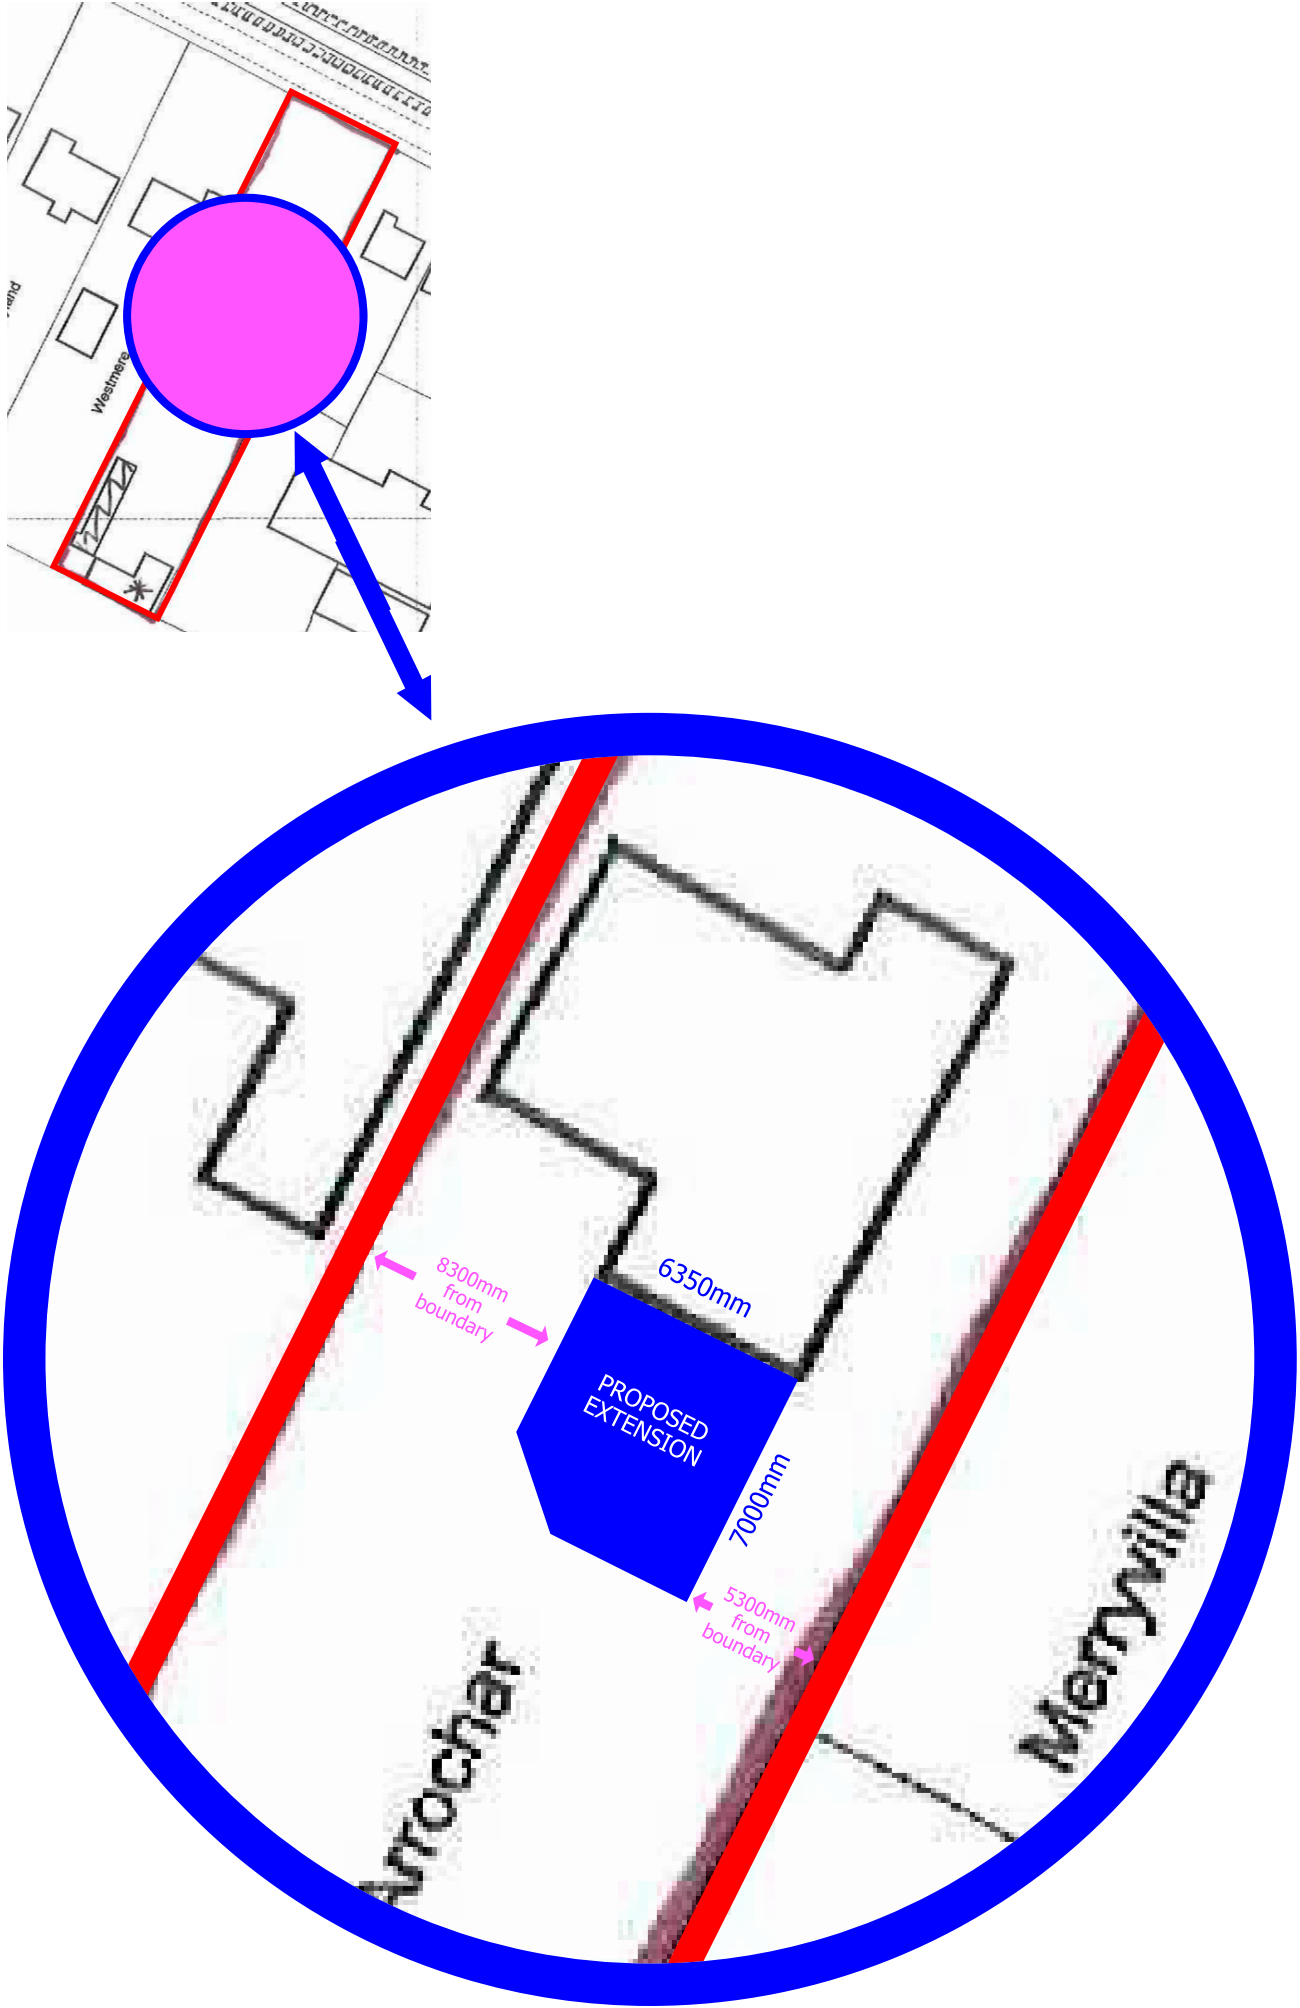

8300mm
from
boundary
6350mm
PROPOSED
EXTENSION
7000mm
5300mm
from
boundary
Arrochar
Merryvilla