

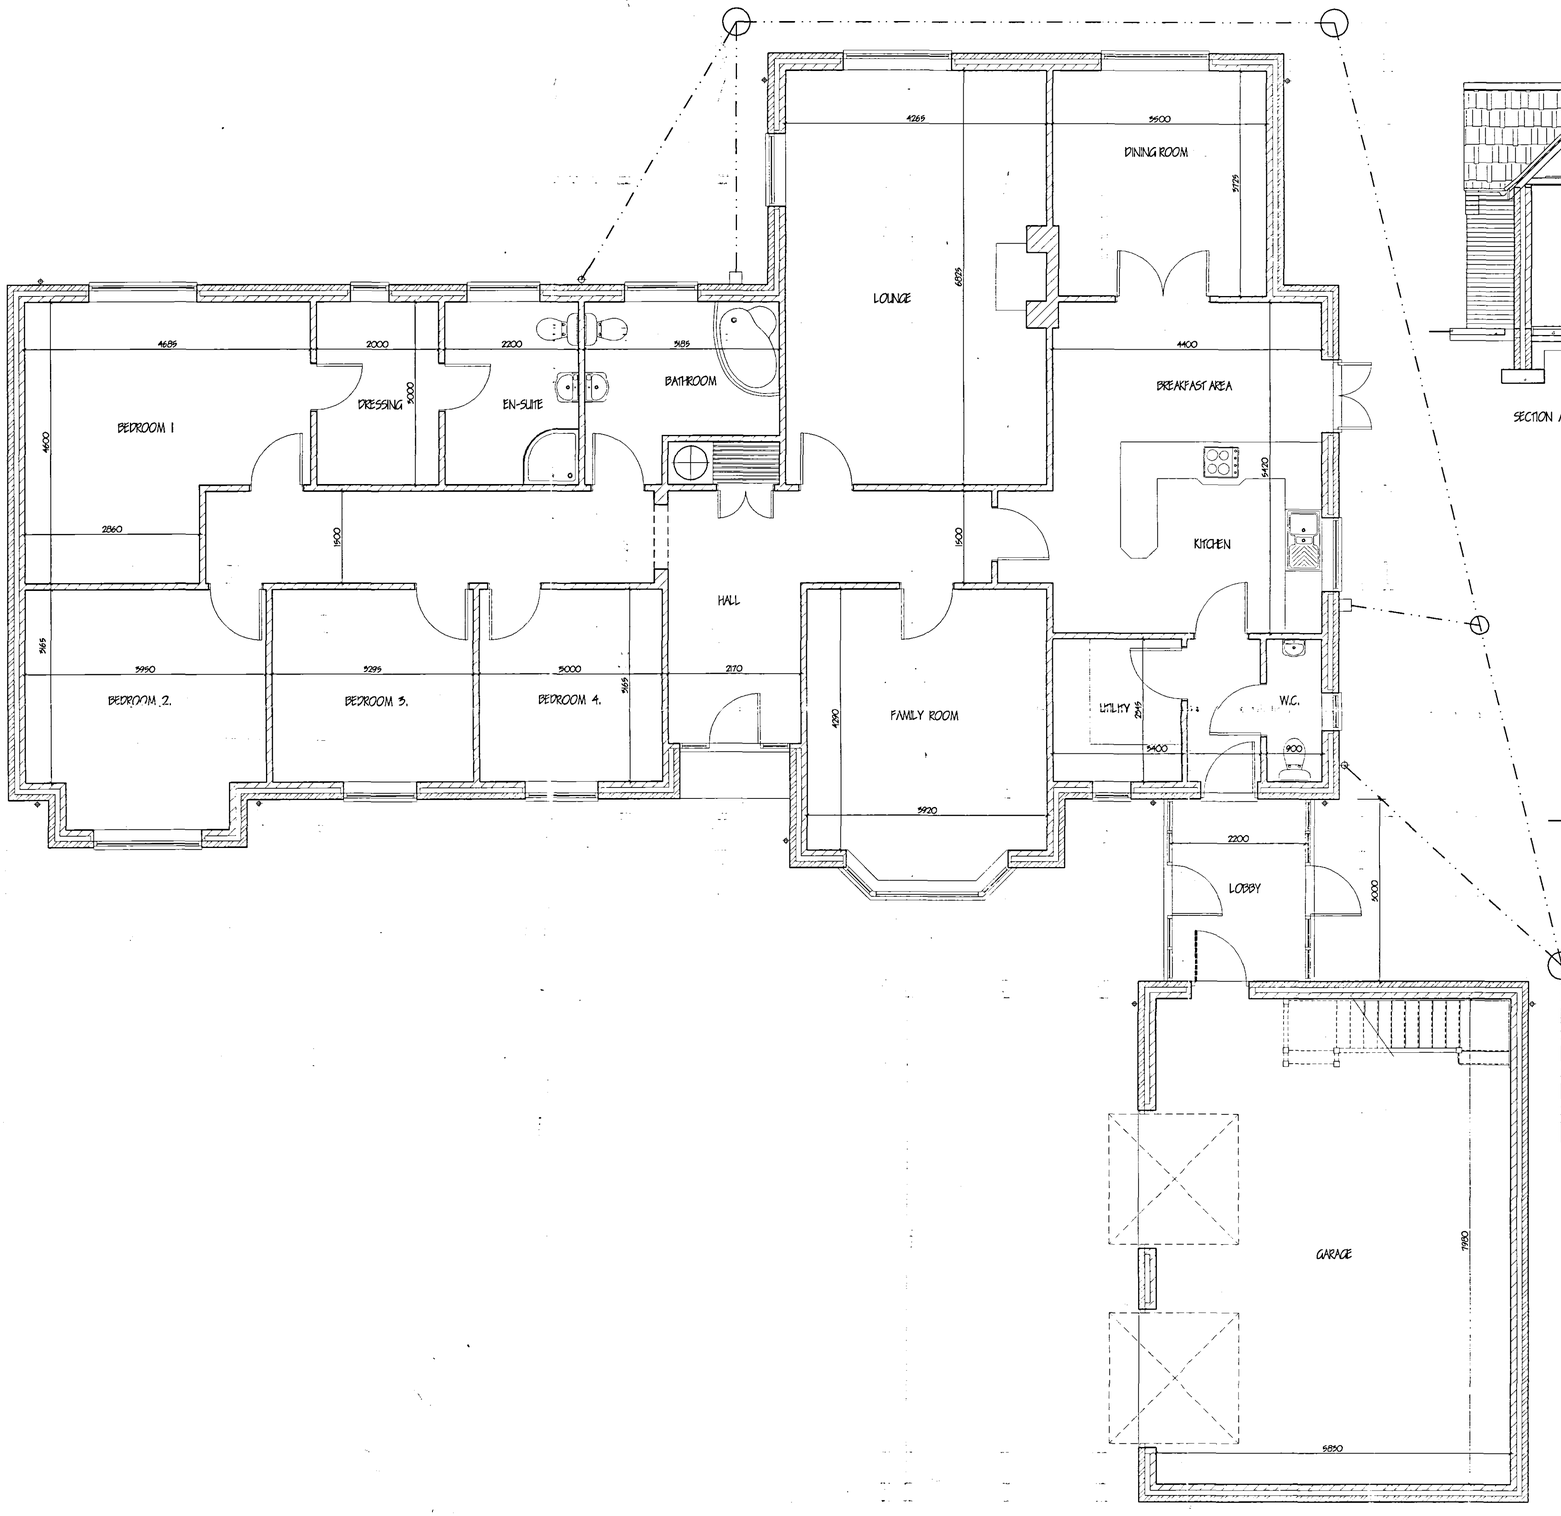


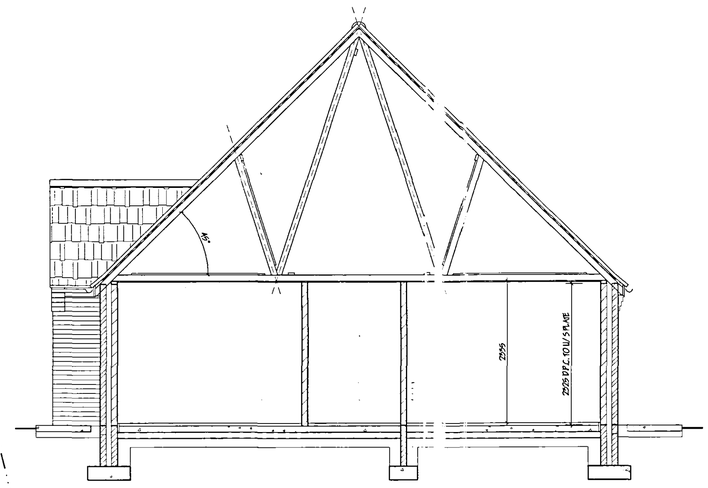

SECTION A - A

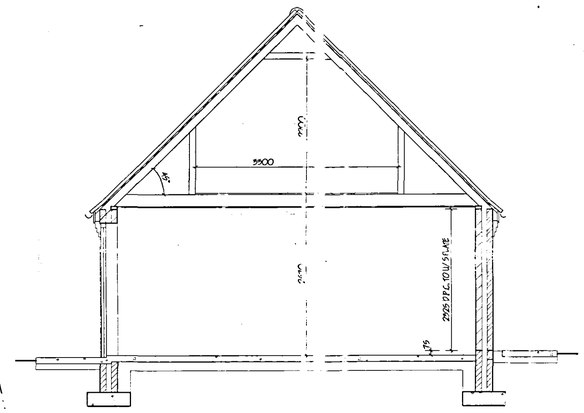

SECTION B - B

LIMITATIONS.
This drawing is limited in the amount of information contained and does not purport to contain a full specification of the works. It is solely for the purpose of obtaining Planning/ Building Regulation approval.
The drawing must not be used as a contract document alone.
All dimensions shall be taken from site from actual work. Under no circumstances shall measurements be scaled from this drawing for construction or ordering purposes.
All given dimensions shall be checked by the Builder/ Contractor and will be his responsibility from commencement of site works.
The works will not be supervised or inspected on site by G.R. Merchant, or any representative thereof. It is the client or their appointed agents responsibility to control workmanship, substitution of materials, adherence to specification, variations to contract etc.

COPYRIGHT RESERVED.
Copies of this drawing must be made only with the written permission of G. R. Merchant.

STANDARDS.
All materials to be new unless otherwise stated and all components and materials etc. to be used fitted and installed etc. in strict accordance with manufacturers instruction and relevant Code of Practice.
Materials shall conform to appropriate British Standard Specification or BBA Certificate or European Code equivalent.

HEALTH & SAFETY.
The Employer/ Client shall ensure that the selected contractor is conversant with and adopts all measures necessary to achieve compliance with Health & Safety legislation for Building Sites and Work Places.
The Employer / Client is advised that should the works need to comply with the Construction Design and Management Regulations an independent Planning Supervisor will be required.

SCOPE OF THE WORKS.
The works shall comprise of all that is shown on the drawing and details. Work that may not be specifically shown but may be reasonably inferred as necessary to carry out the works shall be deemed to be included.

SKDC
Planning & Development
26 JAN 2004
Ref 0112/04

DETERMINED
PLAN

ref	revision	date

G. R. MERCHANT
I.ENG AMICE FIWO

ARCHITECTURAL, STRUCTURAL AND LAND DRAINAGE CONSULTANTS

Unit 4, Wrights Mews
12A Park Road, Holbeach,
Spalding, Lincs. PE12 7EJ
Tel: 01406 490800
Fax: 01406 423744
E-Mail: G. R. Merchant @ Merchant. FS. Co. UK

Project
PROPOSED BUNGALOW & GARAGE
EAST BANK
SUTTON BRIDGE
SPALDING LINCS.

Client
MR & MRS A. WAYMAN

Drawing
FLOOR PLAN / SECTIONS

Job Ref.	Drawing No.
778-03	01
Date	Drawn
OCTOBER '03	J.C.

Scales
1:50 1:100

DO NOT SCALE FROM THIS DRAWING
This drawing is copyright and may not be altered, traced, photographed or used for any other purposes other than for which it is issued.
The General Contractor is to check all dimensions on site and report any discrepancies to the Architect.
All dimensions shown on this drawing include allowance for normal tolerances. No responsibility can be accepted for variations which may be discovered during construction. All setting out dimensions must be checked on site. Do not scale from drawing.
Existing dimensions are based upon typical site conditions related to the proposed development. Existing conditions which may be discovered on site may necessitate design amendments which may be required. The Architect accepts no responsibility for the effect of foundations to establish specific site conditions and cannot be held responsible for any variations.