



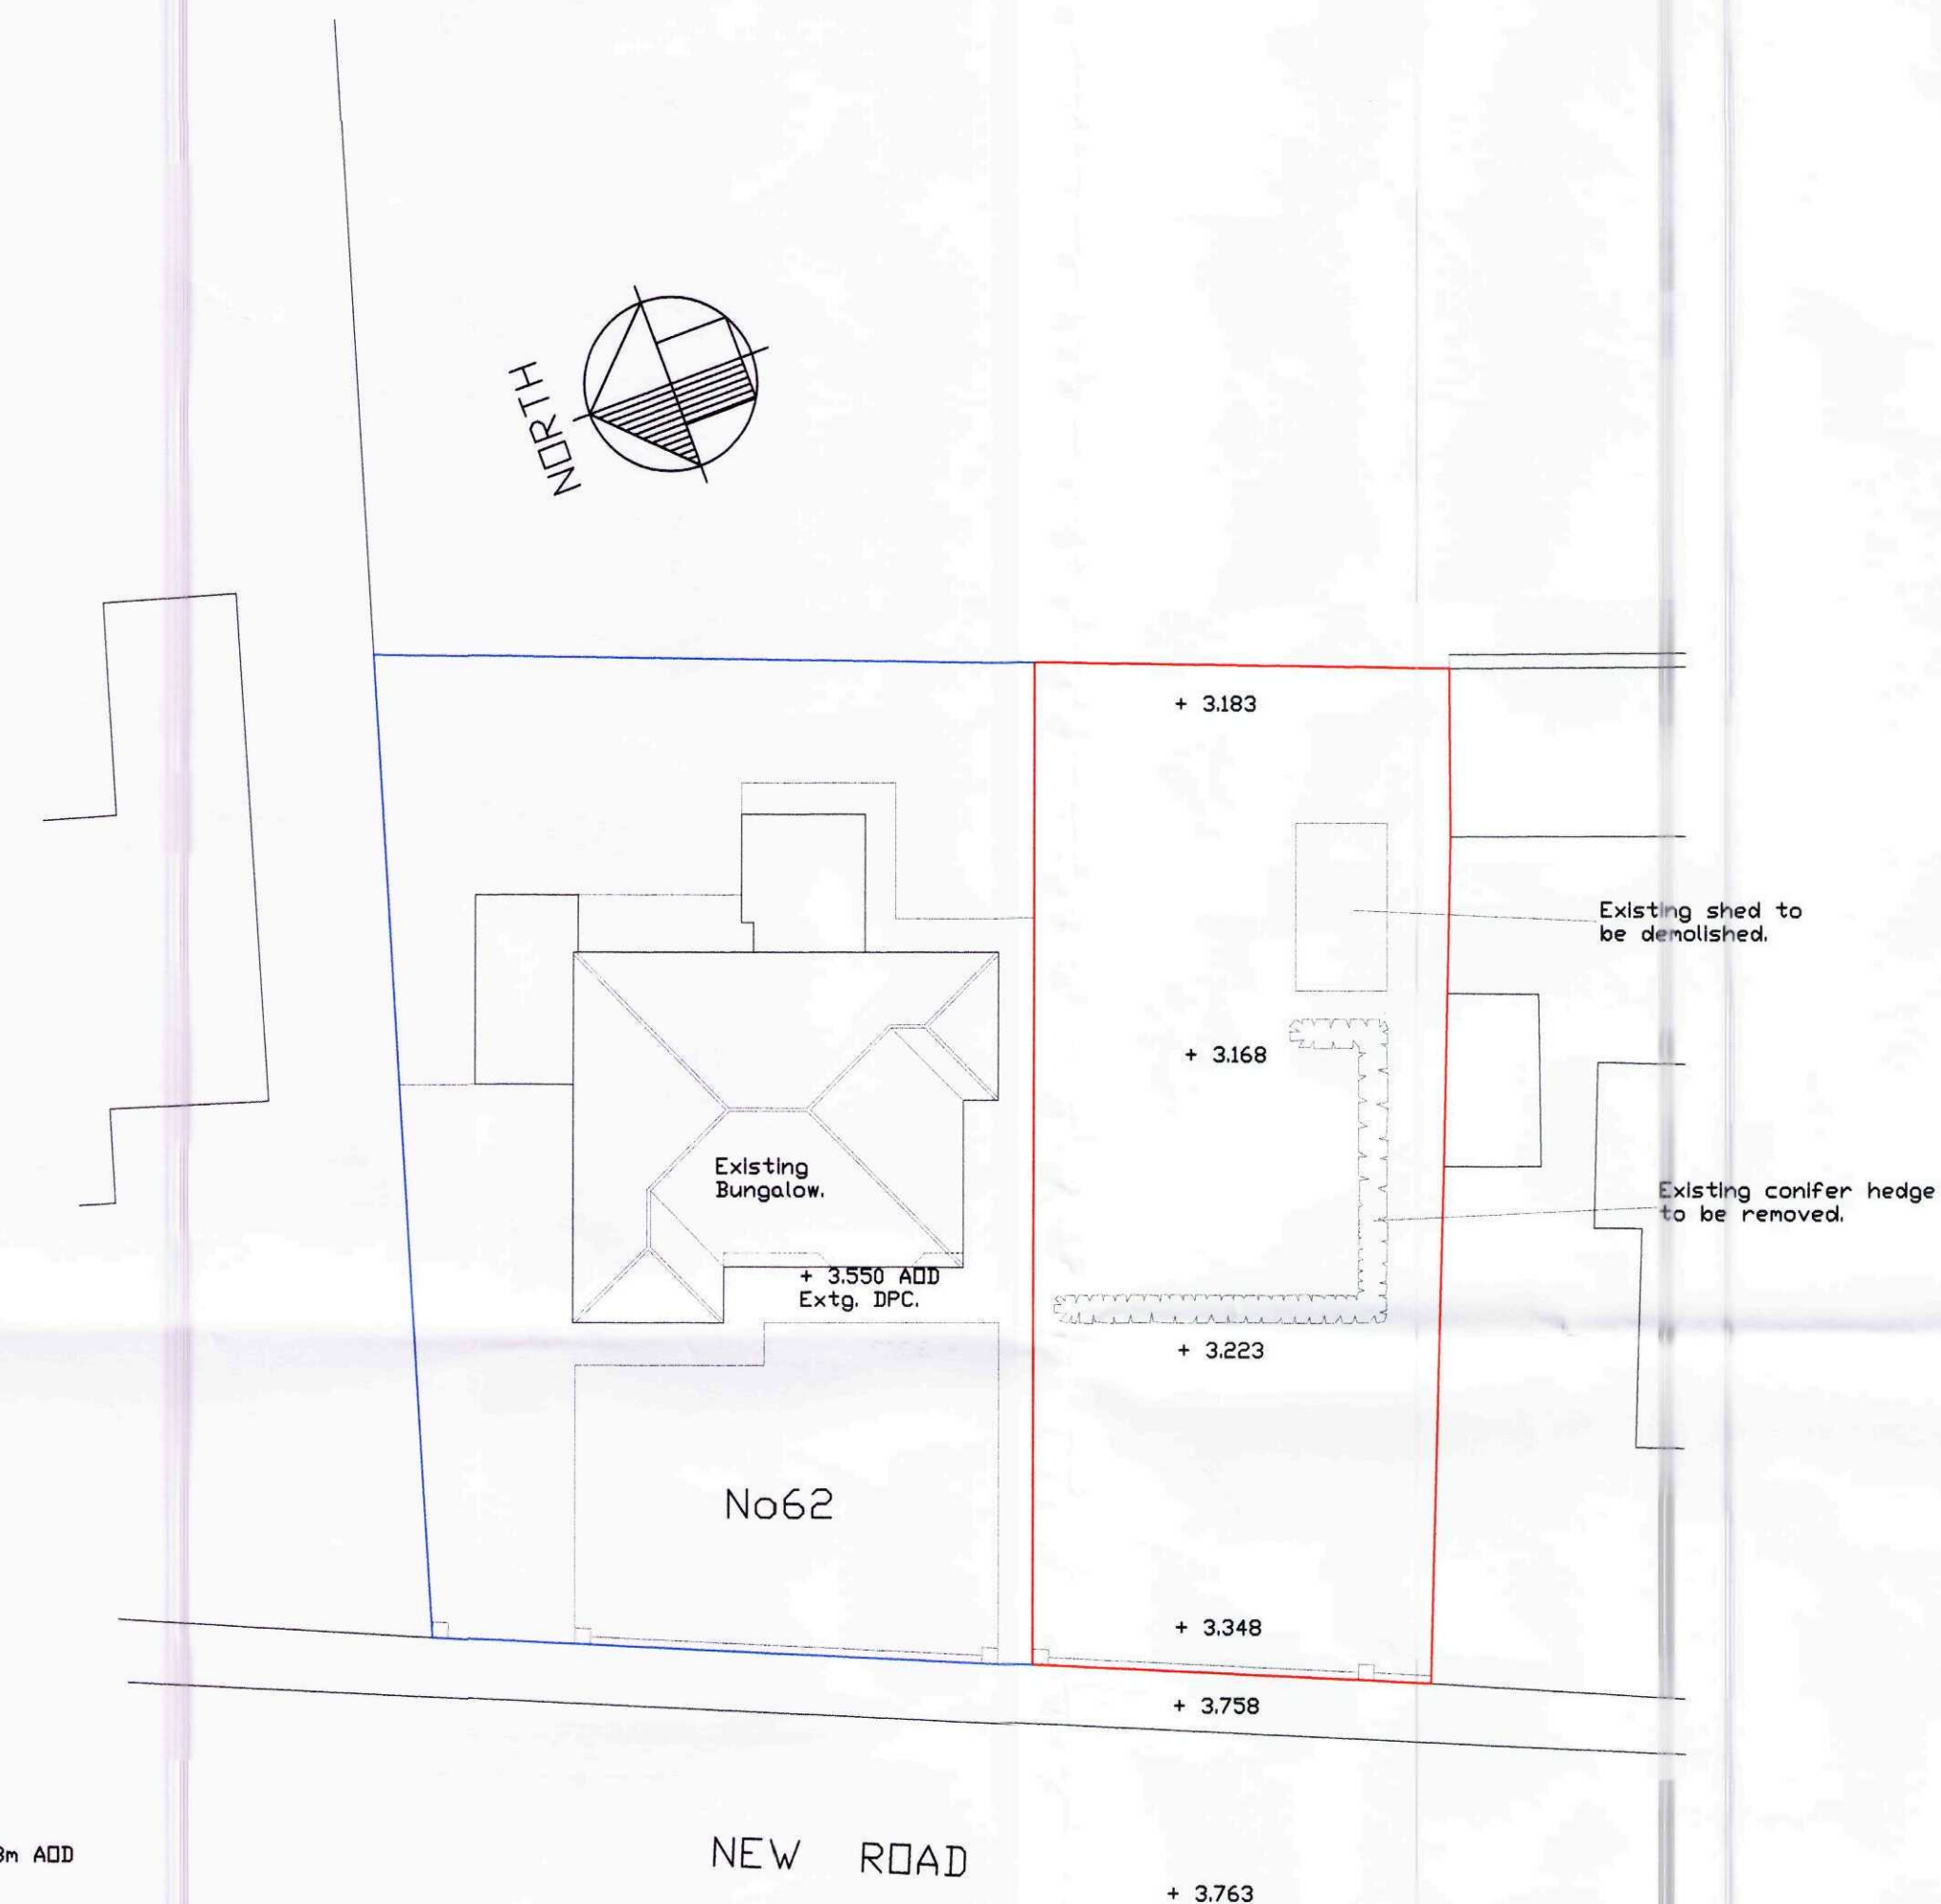

EXISTING SITE PLAN 1:200.

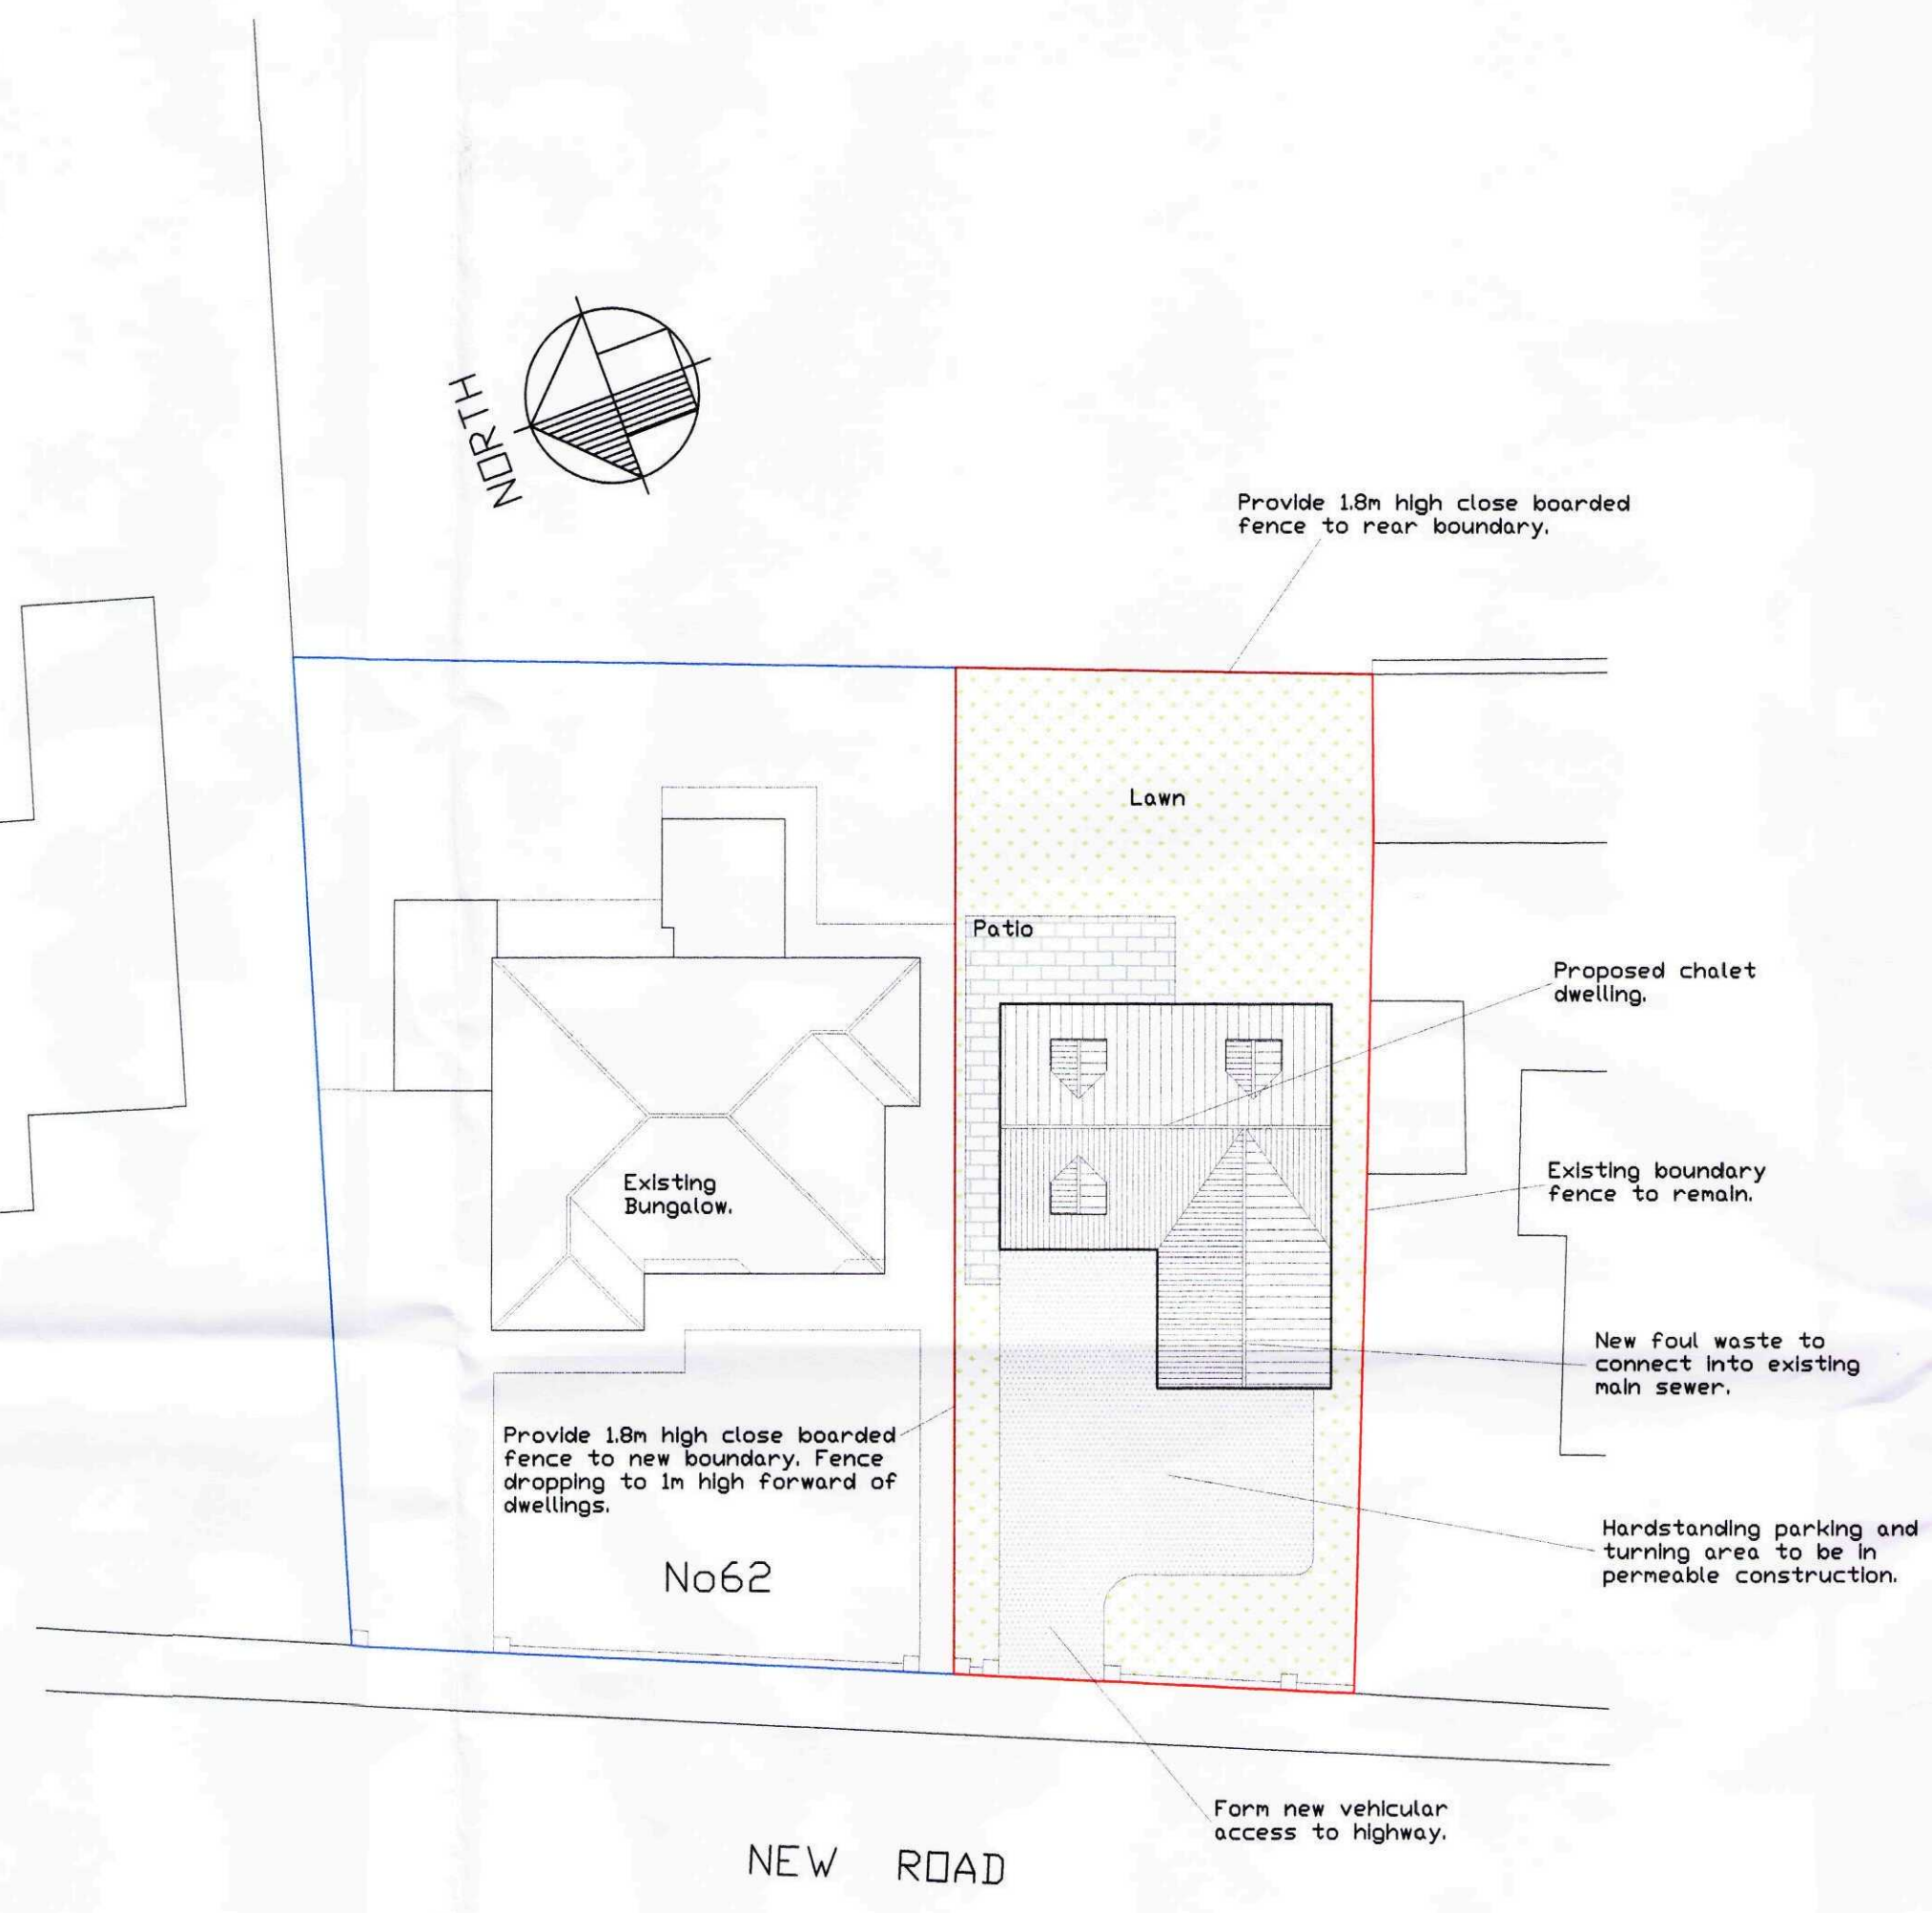

PROPOSED SITE PLAN 1:200.



LOCATION MAP 1:1250.



No measurements to be scaled off these plans. Measurements and levels to be checked on site by the Contractor prior to commencement of works. Any discrepancies to be referred to the designer.

Matt Sturgeon B.Sc.
BUILDING CONSULTANT

MONKEY PUZZLE · NURSERY LANE · NORTH WOOTTON
KINGS LYNN · NORFOLK · PE30 3QB · 01553 670851

PROPOSED NEW DWELLING TO
PLOT ADJACENT 62 NEW ROAD
SUTTON BRIDGE.

EXISTING/PROPOSED:
SITE PLANS AND LOCATION MAP.

JANUARY 2011

773-01