





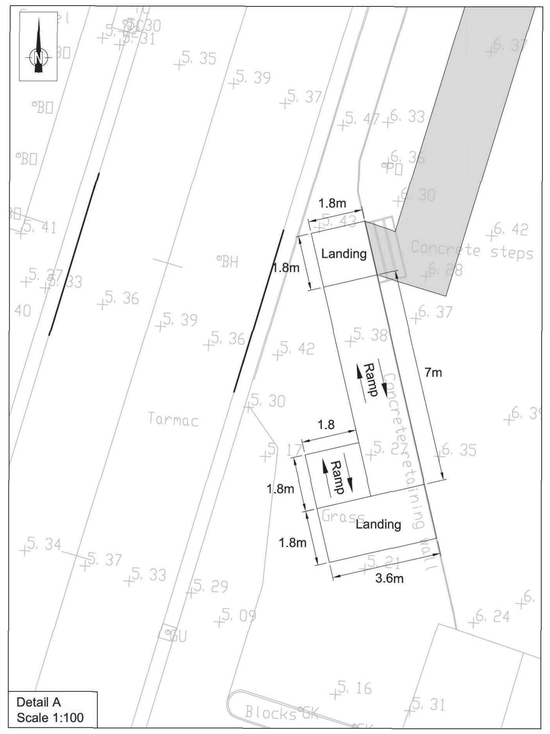

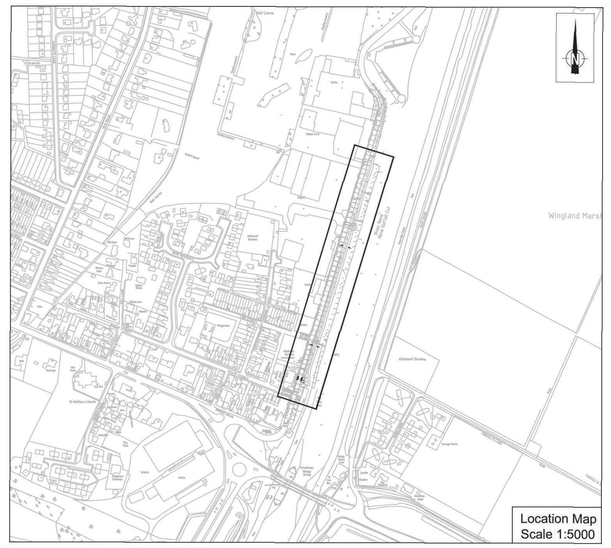

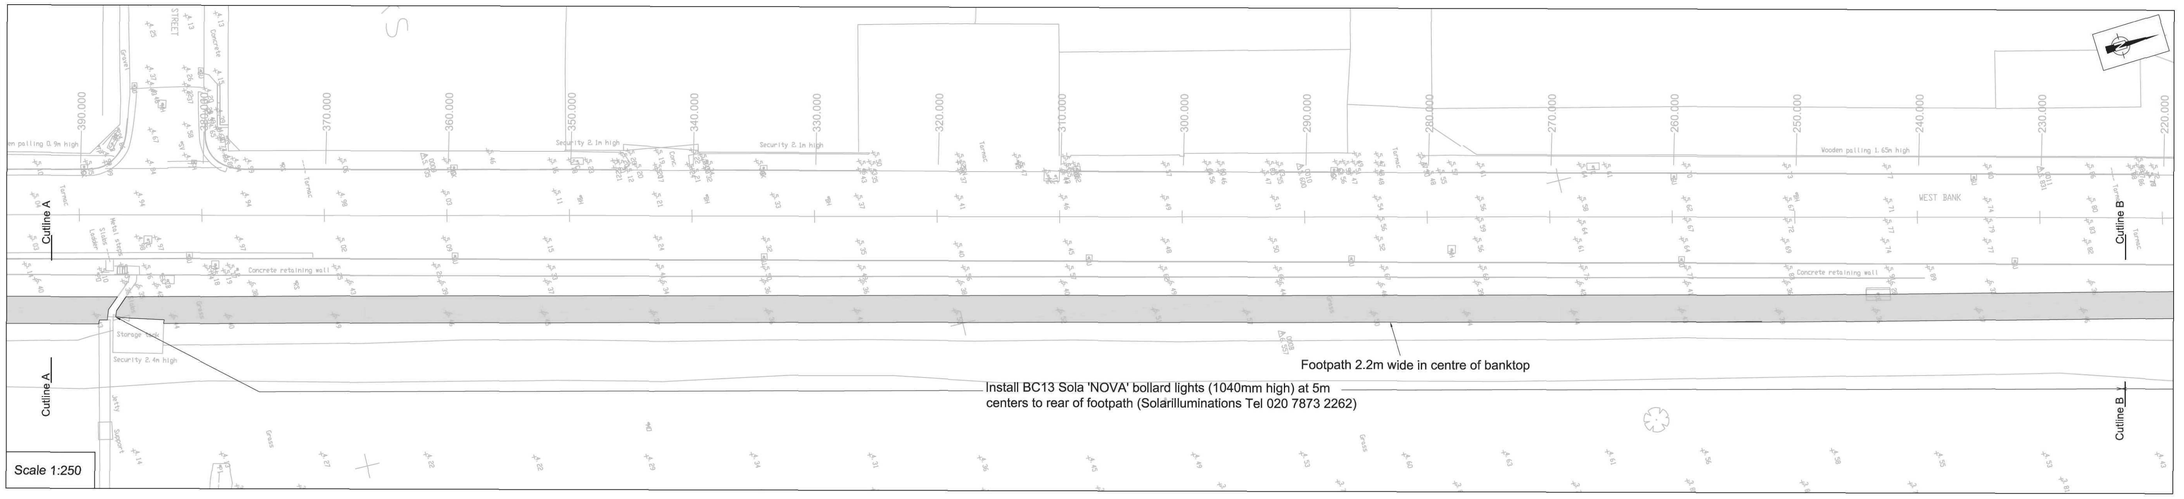

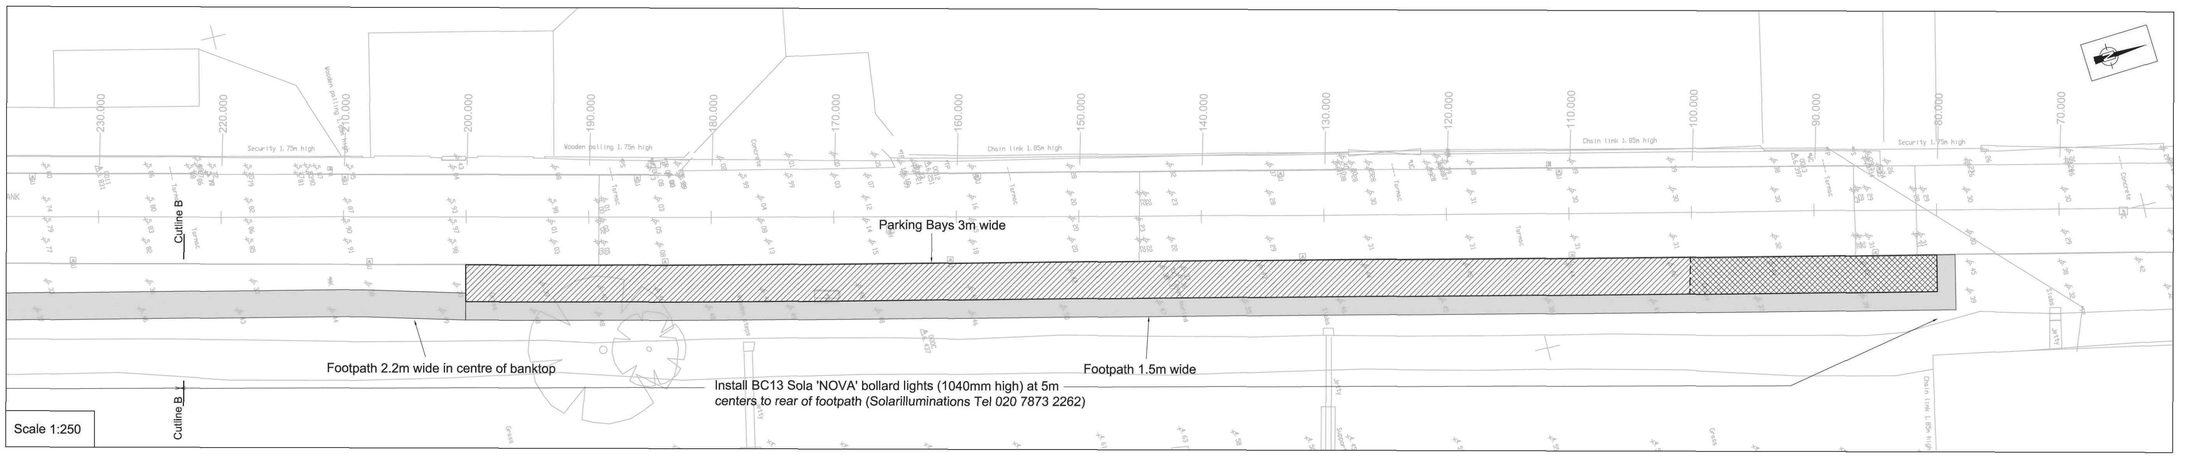


X-Refs & Blocks used in this Drawing

x-osbase
x-survey 0002
x-parking bays & footway
x-hatch - 0002


Key

- 3m parking bay
- 3m disabled parking bay
- 1.5m and 2.2m footpath

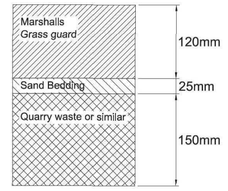

DETAIL A

300mm Depth of construction to form parking bay

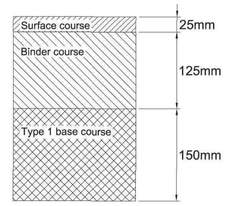

DETAIL B

APPROVED FOR GENERAL ISSUE

(NOT TO BE USED FOR PRICING OR CONSTRUCTION PURPOSES)

FOR THIRD PARTY USE, THIS DRAWING SHALL BE DEEMED CURRENT ONLY AT THE DATE OF APPROVAL. PLEASE CHECK FOR AMENDMENTS BEFORE USE

Revision:	Description:	Drawn By:	CAD By:	Approved By:	Approval Date
A1	Additional footpath and ramp	PAS	DS	PAS	05/01/12

Amendment Details

Drawing 1st Approval

1st Approval by: PAS | Date: 10/11/11

Drawn/Designed by: PAS

CAD Drawing Creation — Created By: DS | Date: 09/11/11

Scale: (@A1) @1:250 (0 5m 10m 15m 20m)

Primary: 1:250

Secondary:

(Do not scale from this drawing)

Lincolnshire COUNTY COUNCIL
Highways Alliance
TECHNICAL SERVICES PARTNERSHIP
WITHAM PARK HOUSE,
WITHAM PARK,
WATERSIDE SOUTH
LINCOLN LN5 7JN
Customer Service Centre : (01522) 782070

Certificate No. FS20700

Paper Size	Scheme Reference	ID Number	Drawing Series No.	Revision.
B/	MC0120001	/01/	2000	Rev. A1

Alternative Scheme Code:

Parish: SUTTON BRIDGE

Road No: | Structure No:

Description:
NENE MARINA
PARKING BAY DESIGN
PROPOSED AREA OF PARKING BAYS AND FOOTWAY

LINCOLNSHIRE COUNTY COUNCIL - Reproduced from Ordnance Survey material with the permission of Ordnance Survey on behalf of the Controller of Her Majesty's Stationery Office © Crown copyright. Unauthorised reproduction Infringes Crown copyright and may lead to prosecution or civil proceedings. OS Licence 100025370