


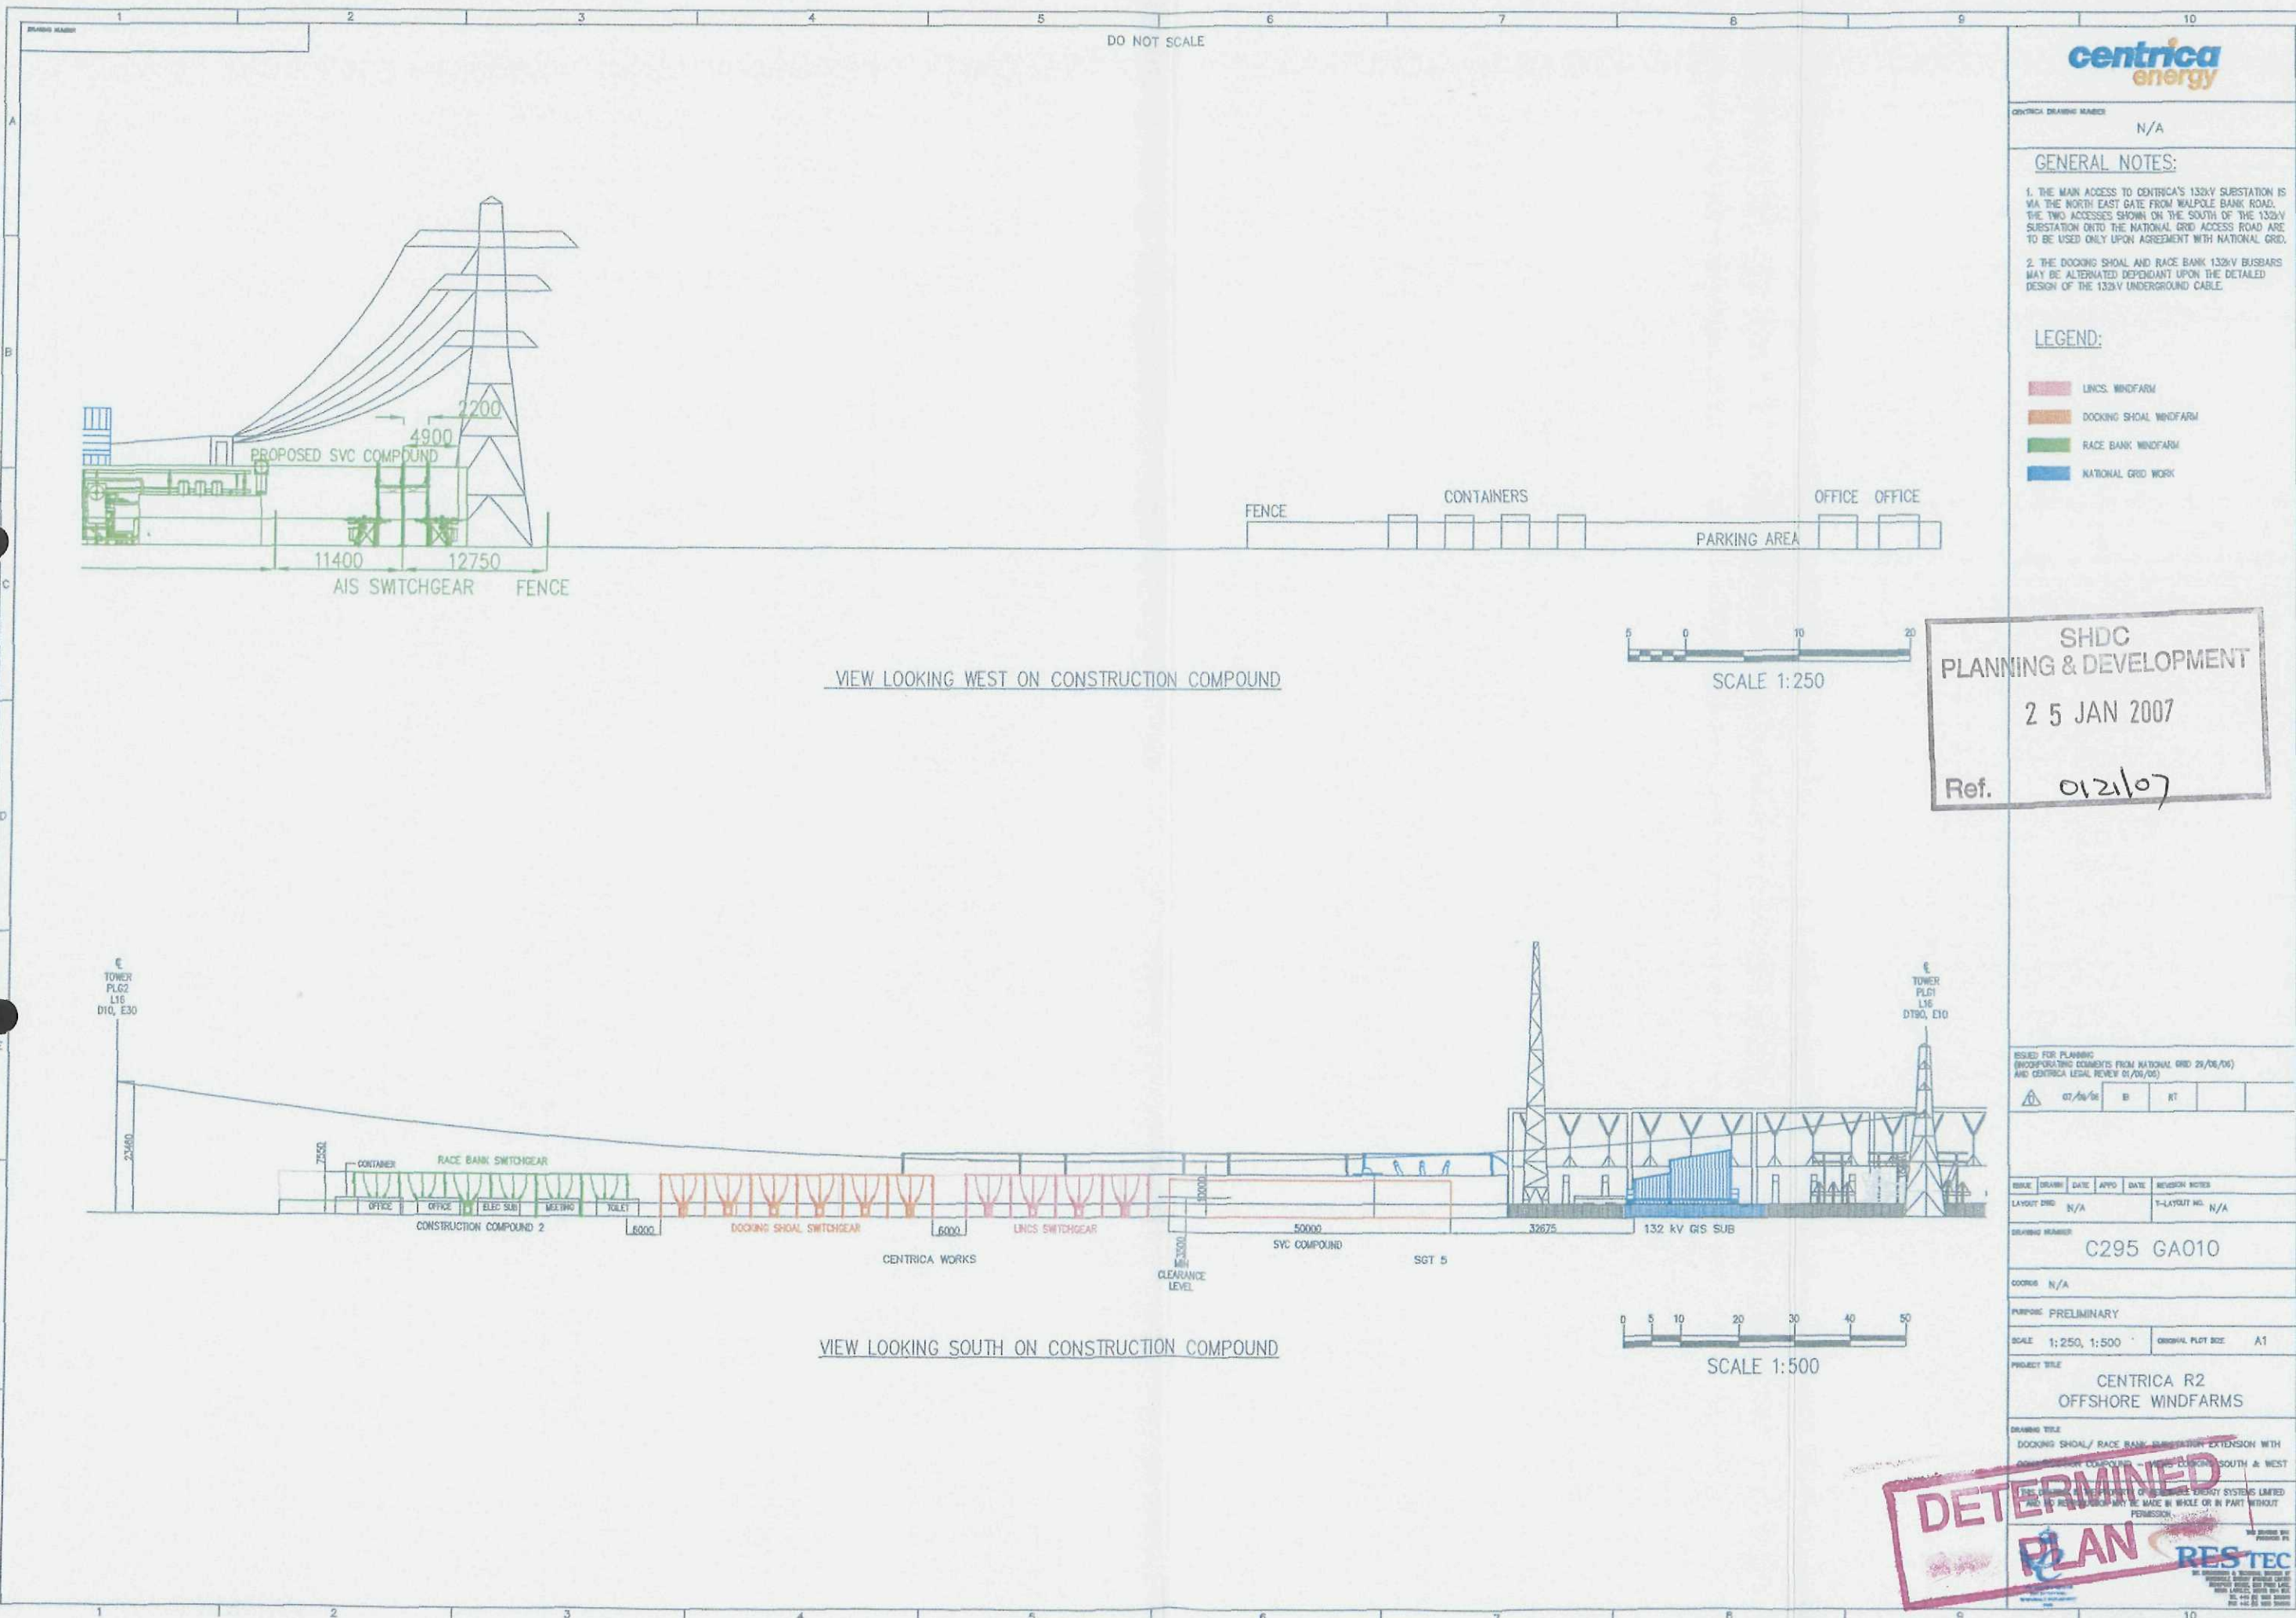

centrica
energy

CENTRICA DRAWING NUMBER

N/A

GENERAL NOTES:

1. THE MAIN ACCESS TO CENTRICA'S 132kV SUBSTATION IS VIA THE NORTH EAST GATE FROM WALPOLE BANK ROAD. THE TWO ACCESSES SHOWN ON THE SOUTH OF THE 132kV SUBSTATION ONTO THE NATIONAL GRID ACCESS ROAD ARE TO BE USED ONLY UPON AGREEMENT WITH NATIONAL GRID.
2. THE DOCKING SHOAL AND RACE BANK 132kV BUSBARS MAY BE ALTERNATED DEPENDANT UPON THE DETAILED DESIGN OF THE 132kV UNDERGROUND CABLE.

LEGEND:

- LINCS. WINDFARM
- DOCKING SHOAL WINDFARM
- RACE BANK WINDFARM
- NATIONAL GRID WORK

SHDC
PLANNING & DEVELOPMENT
25 JAN 2007
Ref. 0121/07

ISSUED FOR PLANNING
(INCORPORATING COMMENTS FROM NATIONAL GRID 25/06/06)
AND CENTRICA LEGAL REVIEW 01/06/06

07/06/06 B RT

ISSUE: LAYOUT DND N/A
DATE: N/A
APPRO: N/A
DATE: N/A
REVISION: N/A

DRAWING NUMBER: C295 GA010

COORDS: N/A

PURPOSE: PRELIMINARY

SCALE: 1:250, 1:500 ORIGINAL PLOT SIZE: A1


PROJECT TITLE: CENTRICA R2
OFFSHORE WINDFARMS

DRAWING TITLE: DOCKING SHOAL / RACE BANK SUBSTATION EXTENSION WITH
CONSTRUCTION COMPOUND - LAYOUT SOUTH & WEST

THIS DRAWING IS THE PROPERTY OF CENTRICA ENERGY SYSTEMS LIMITED
AND IS NOT TO BE REPRODUCED OR USED IN ANY MANNER WITHOUT
PERMISSION.

**DETERMINED
PLAN**

RESTEC

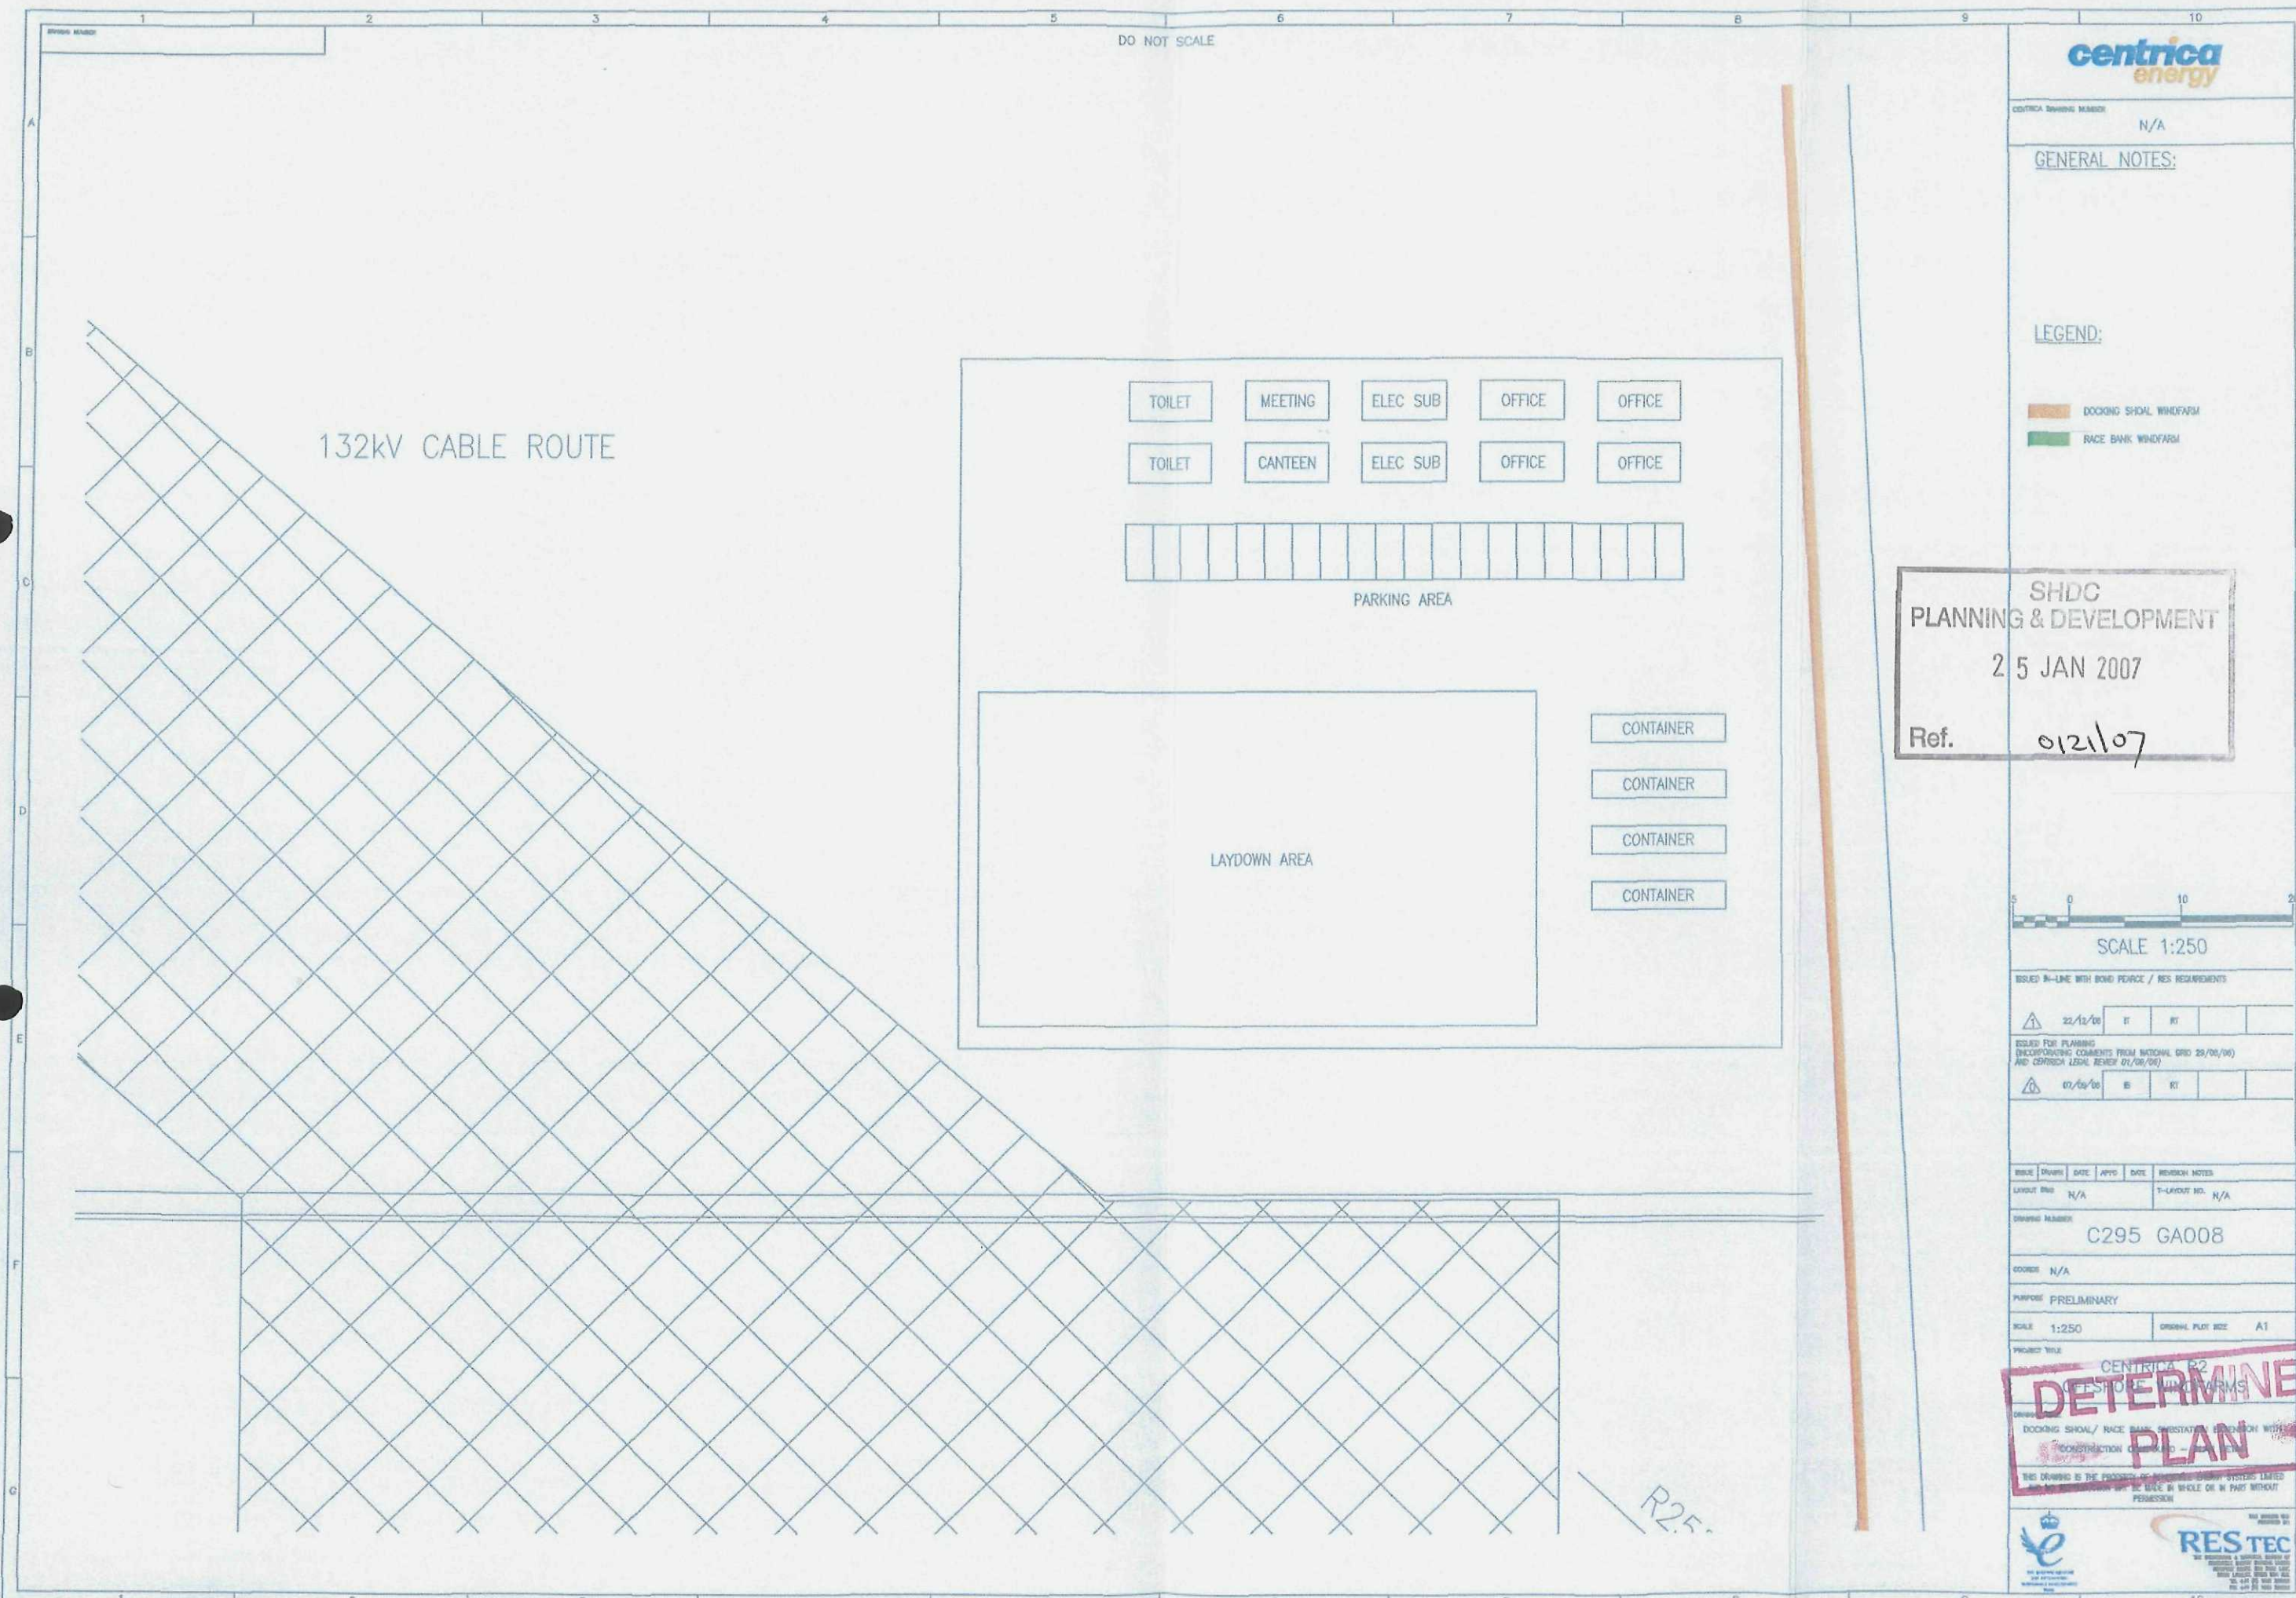

CENTRICA DRAWING NUMBER: N/A

GENERAL NOTES:

LEGEND:

- DOCKING SHOL WINDFARM
- RACE BANK WINDFARM

SHDC
PLANNING & DEVELOPMENT
25 JAN 2007
Ref. 0121/07

SCALE 1:250

ISSUED IN-LINE WITH BOND PEACE / RES REQUIREMENTS

22/12/06	IT	RT		
07/05/06	IS	RT		

ISSUED FOR PLANNING
(INCORPORATING COMMENTS FROM NATIONAL GRID 28/06/06)
AND CENTRICA LEGAL REVIEW 07/06/06

ISSUE	DRIVEN	DATE	APPRO	DATE	REVISION NOTES
LAYOUT	DRG	N/A			N/A

DRAWING NUMBER: C295 GA008

COORDS: N/A


PURPOSE: PRELIMINARY

SCALE: 1:250 ORIGINAL PLOT SIZE: A1

PROJECT TITLE: CENTRICA R2 OFFSHORE WINDFARMS

DETERMINED PLAN

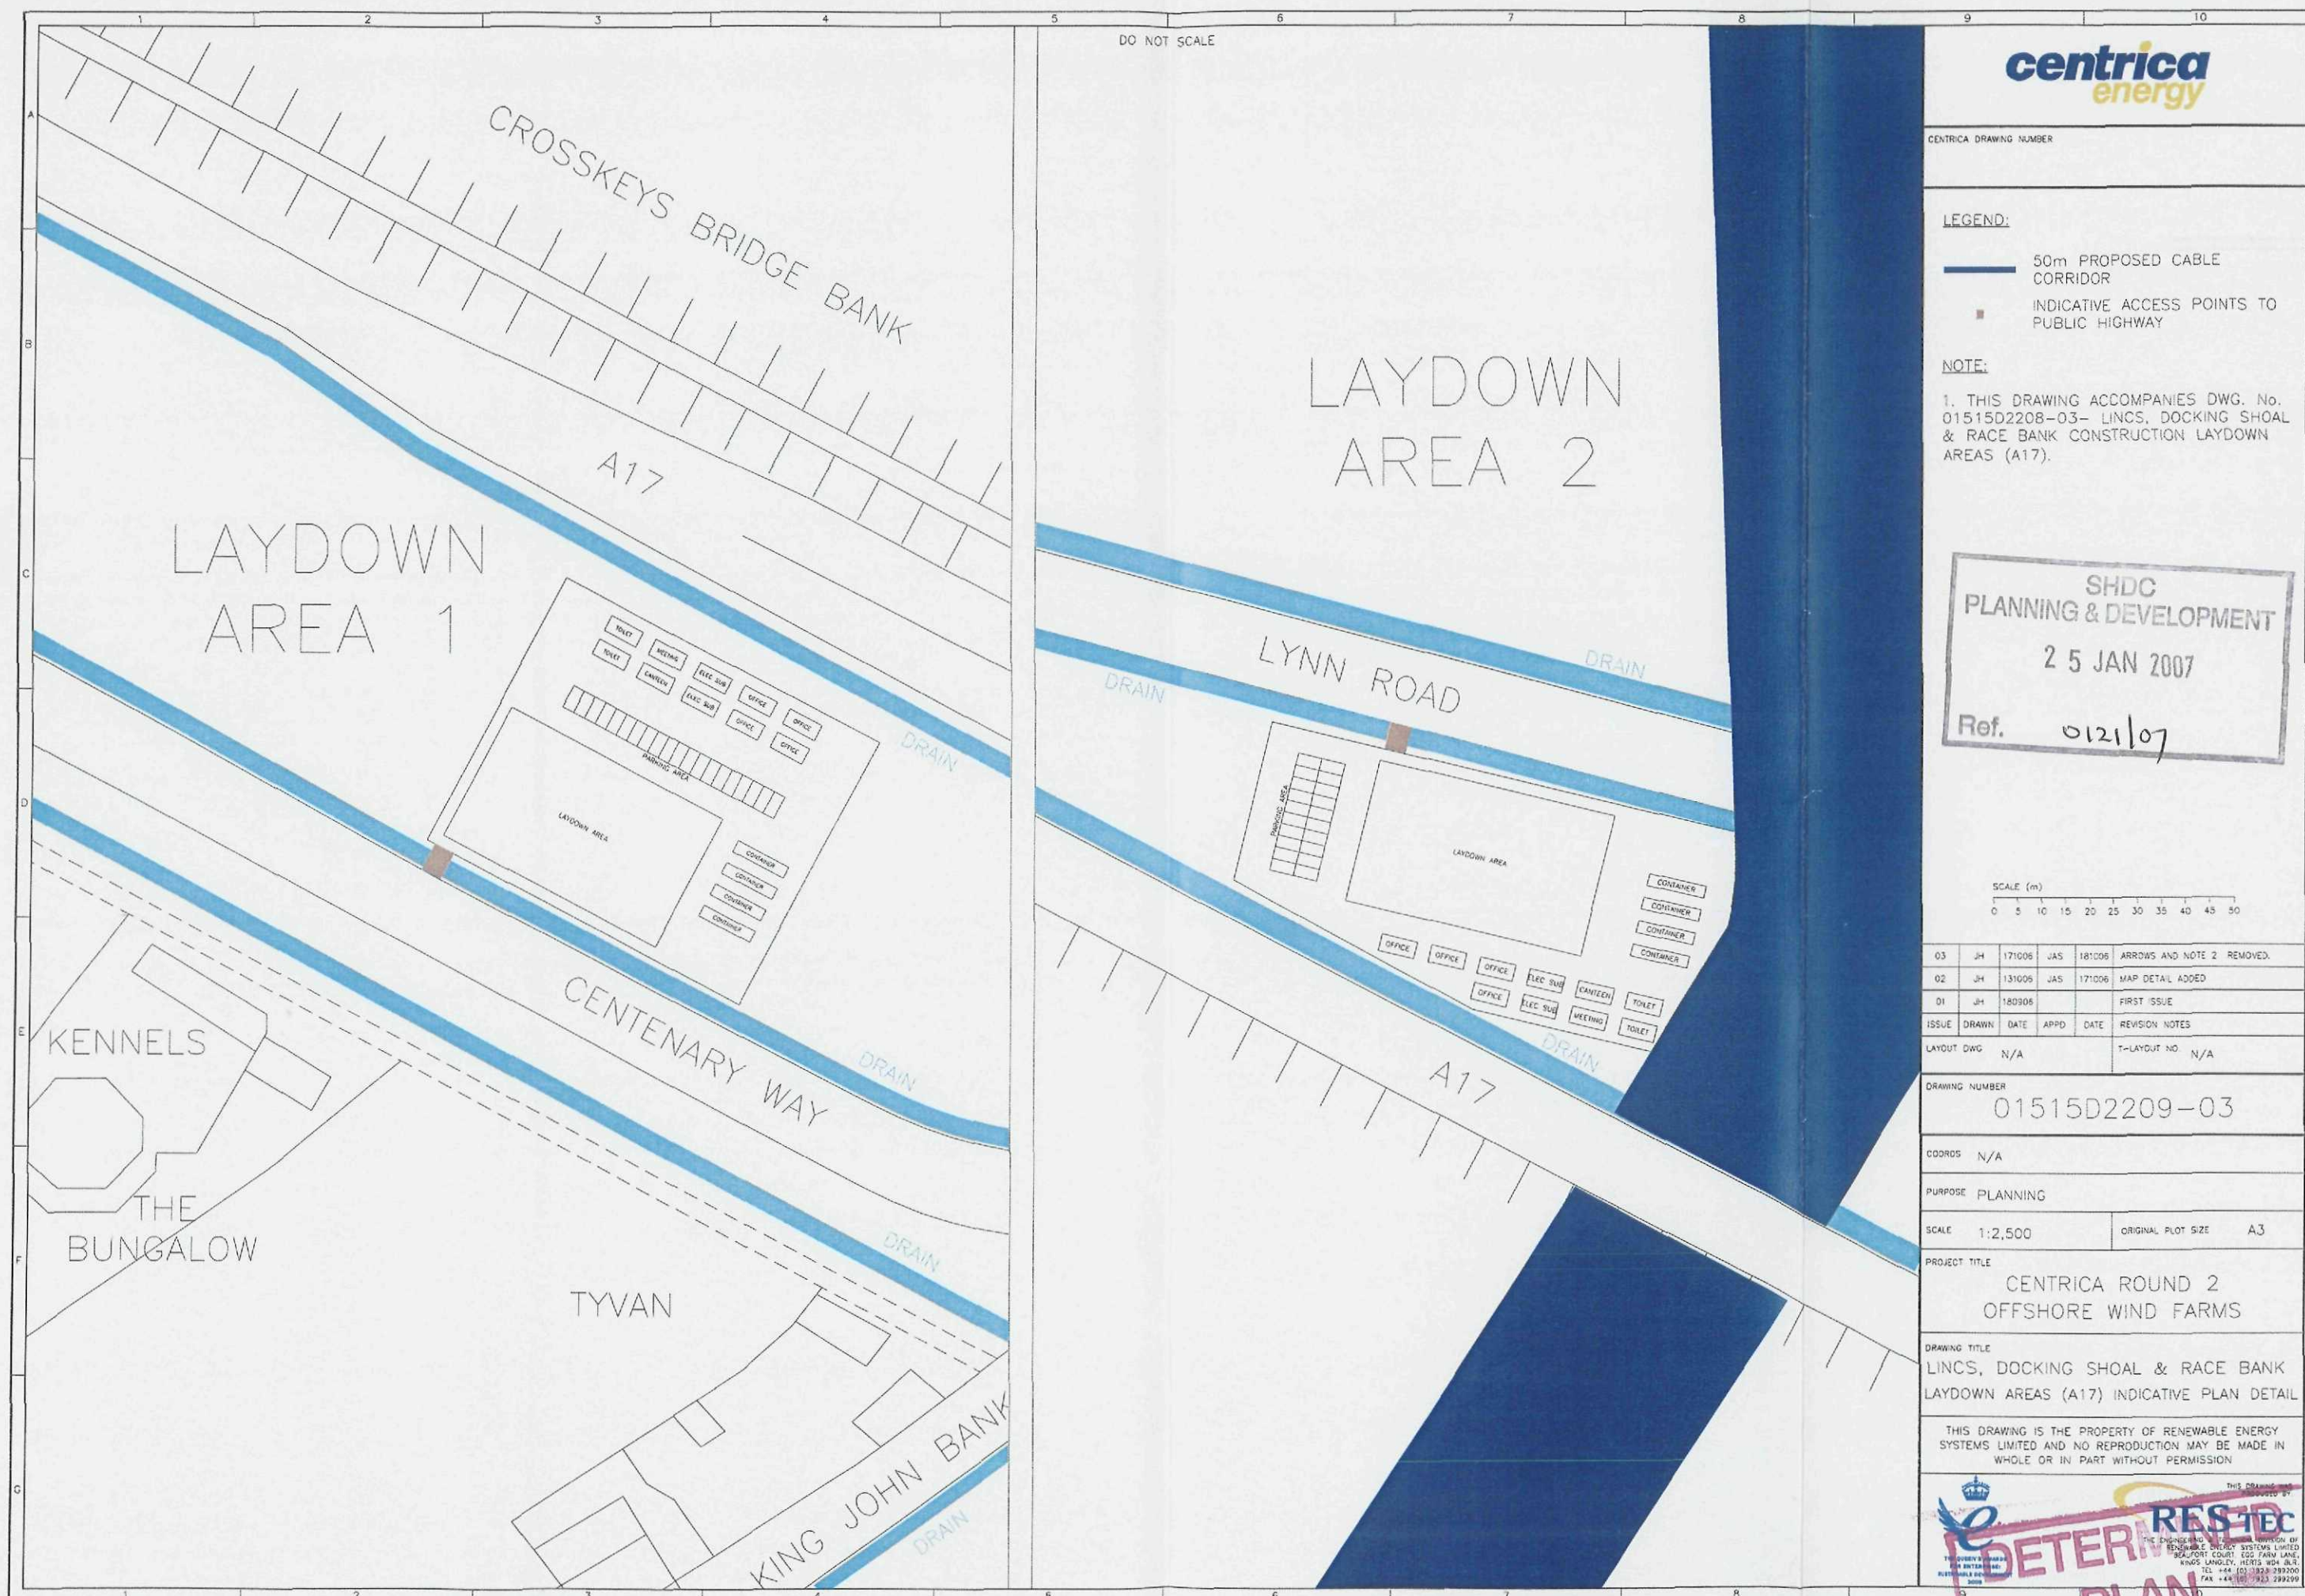

centrica
energy

CENTRICA DRAWING NUMBER

LEGEND:

50m PROPOSED CABLE CORRIDOR

INDICATIVE ACCESS POINTS TO PUBLIC HIGHWAY

NOTE:

1. THIS DRAWING ACCOMPANIES DWG. No.
01515D2208-03- LINGS, DOCKING SHOAL
& RACE BANK CONSTRUCTION LAYDOWN
AREAS (A17).

SHDC
PLANNING & DEVELOPMENT

25 JAN 2007

Ref. 0121/07

SCALE (m)

0 5 10 15 20 25 30 35 40 45

03	JH	171006	JAS	181006	ARROWS AND NOTE 2 REMOVED
02	JH	131006	JAS	171006	MAP DETAIL ADDED
01	JH	180306			FIRST ISSUE
ISSUE	DRAWN	DATE	APPD	DATE	REVISION NOTES
LAYOUT DWG	N/A				T-LAYOUT NO. N/A

DRAWING NUMBER
01515D2209-03

COORDS	N/A
--------	-----

PURPOSE PLANNING






SCALE 1:2,500

ORIGINAL PLOT SIZE	A3
--------------------	----

PROJECT TITLE	CENTRICA ROUND 2 OFFSHORE WIND FARMS
DRAWING TITLE	LINCS, DOCKING SHOAL & RACE BANK LAYDOWN AREAS (A17) INDICATIVE PLAN DETAIL

THIS DRAWING IS THE PROPERTY OF RENEWABLE ENERGY
SYSTEMS LIMITED AND NO REPRODUCTION MAY BE MADE IN
WHOLE OR IN PART WITHOUT PERMISSION

RESTE
THE ENGINEERING & TECHNOLOGY
RENEWABLE ENERGY SYSTEMS LTD
SEAFOOT COURT, 650 PARK
KINGS LANGLEY, HERTS WD5
TEL: +44 (0) 1829 39

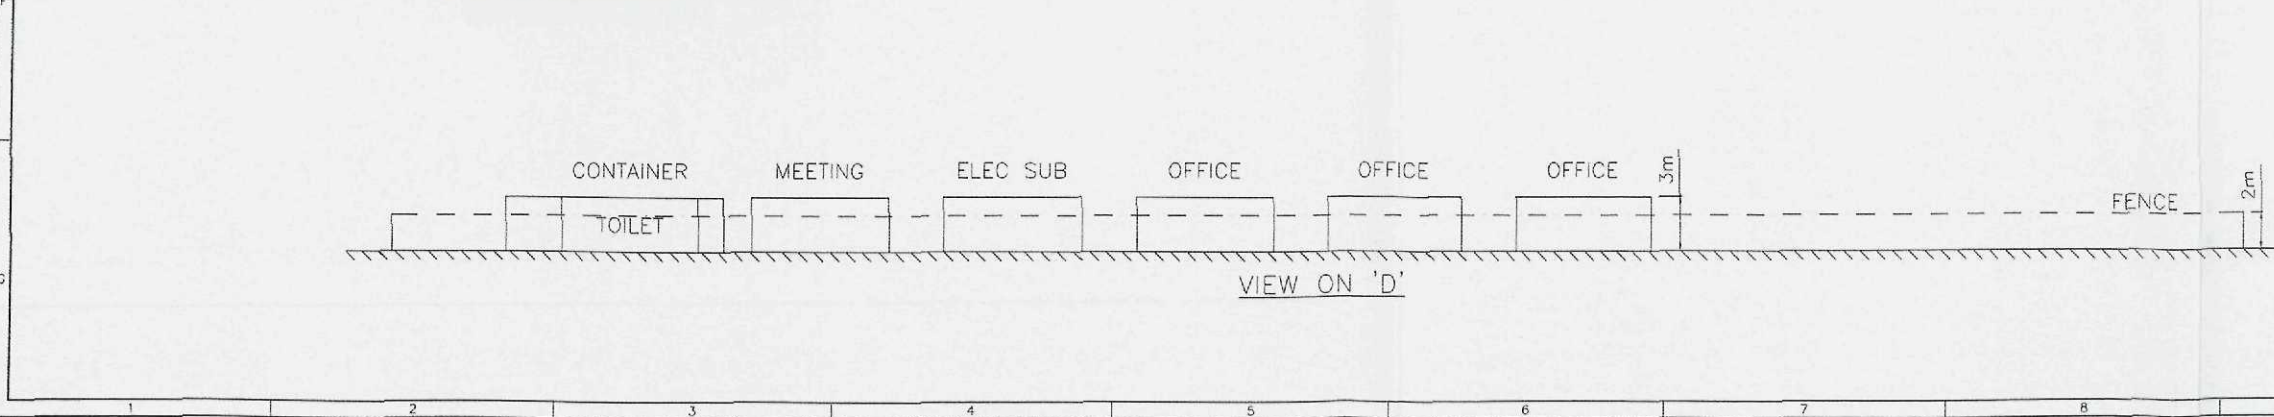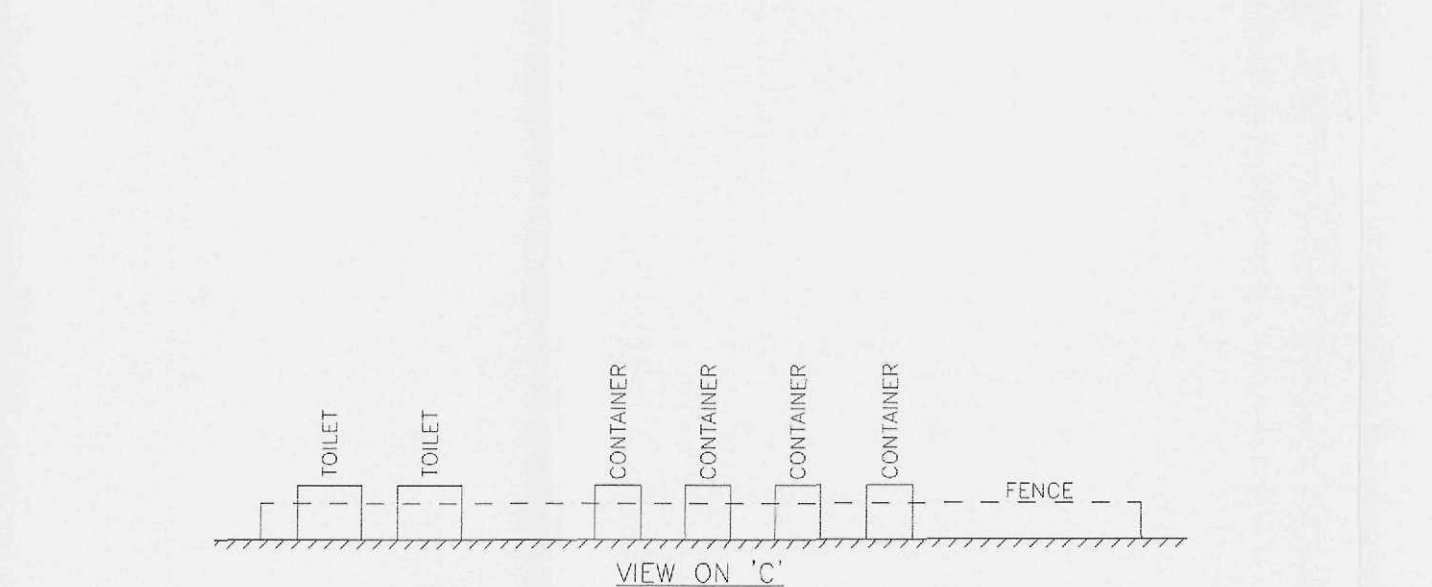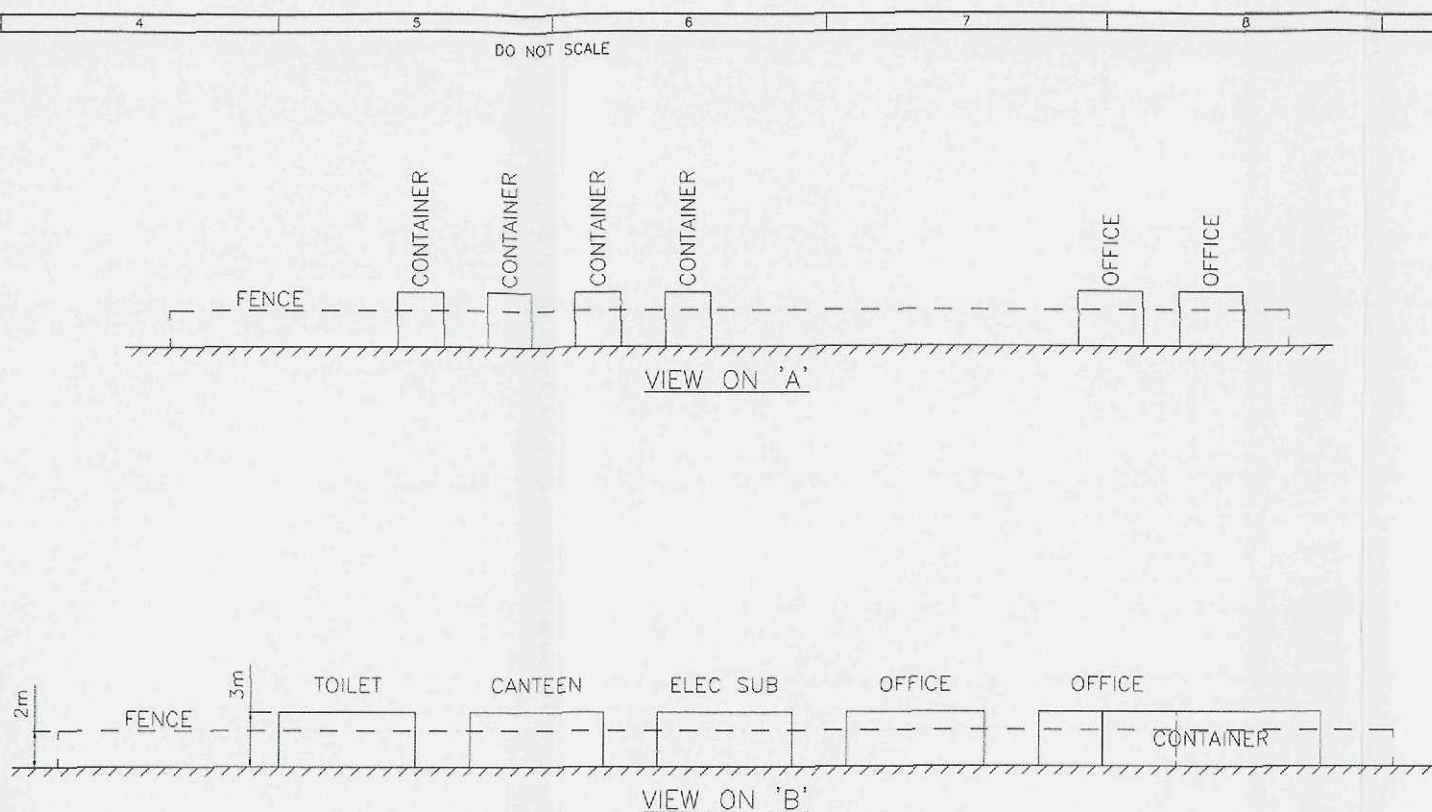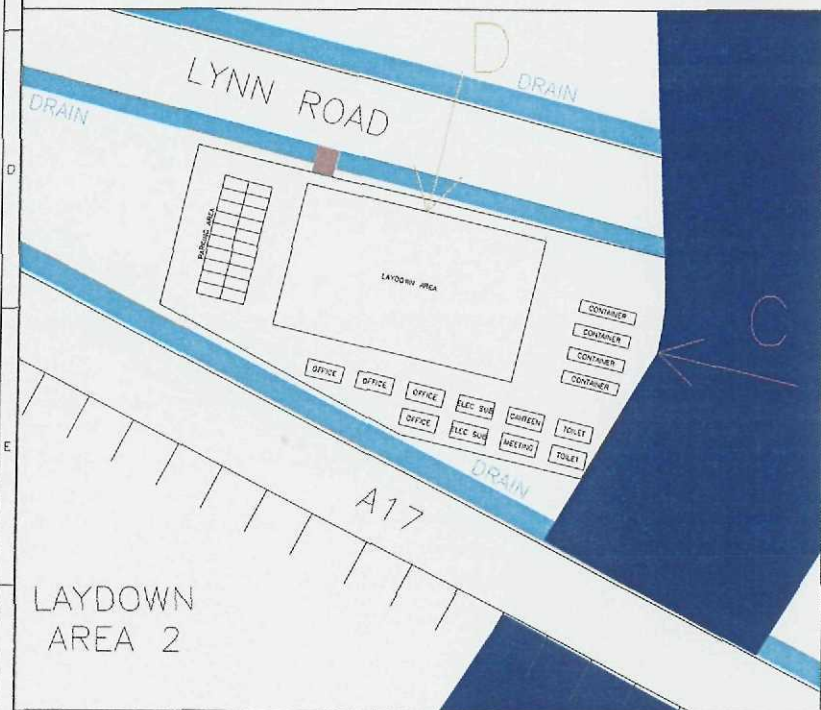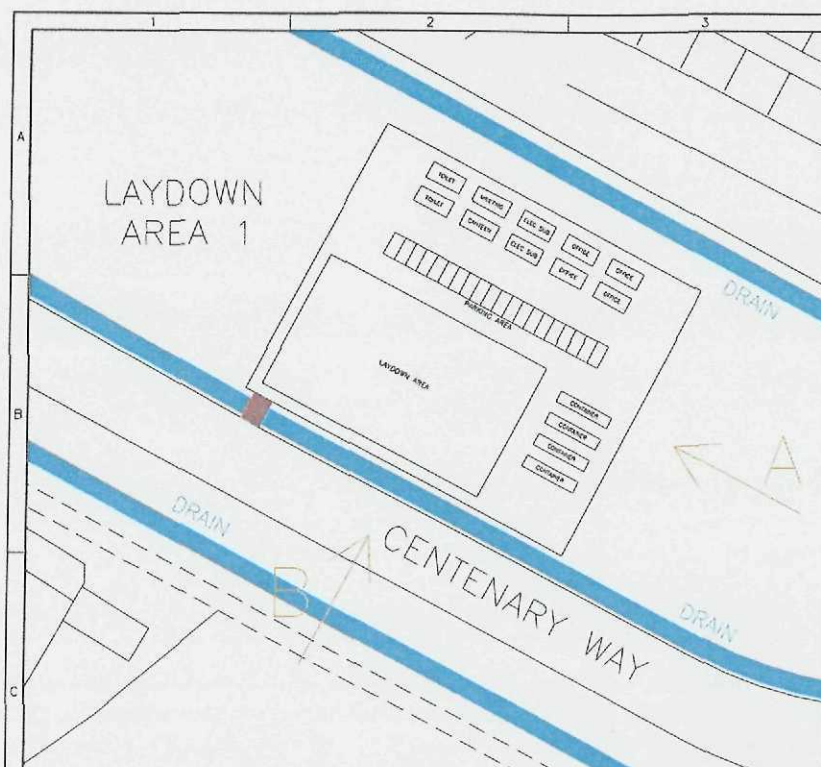

CENTRICA DRAWING NUMBER

NOTE:
1. THIS DRAWING SHOULD BE READ IN CONJUNCTION WITH DWG. No. 01515D2209.

SHDC
PLANNING & DEVELOPMENT
25 JAN 2007
Ref. 0121/07

SCALE (m)
0 2 4 6 8 10 12 14 16 18 20

D2	JH	171006	JAS	181006	PLAN VIEWS ADDED
01	JH	180906			FIRST ISSUE
ISSUE	DRAWN	DATE	APPRO	DATE	REVISION NOTES
LAYOUT DWG	N/A				T-LAYOUT NO. N/A

DRAWING NUMBER
01515D2210-02

COORDS N/A

PURPOSE PLANNING

SCALE 1:400 ORIGINAL PLOT SIZE A3


PROJECT TITLE
CENTRICA ROUND 2
OFFSHORE WIND FARMS

DRAWING TITLE
LINGS, DOCKING SHOAL & RACE BANK
LAYDOWN AREAS (A17) INDICATIVE ELEVATION DETAIL

THIS DRAWING IS THE PROPERTY OF RENEWABLE ENERGY SYSTEMS LIMITED AND NO REPRODUCTION MAY BE MADE IN WHOLE OR IN PART WITHOUT PERMISSION



DETERMINED PLAN

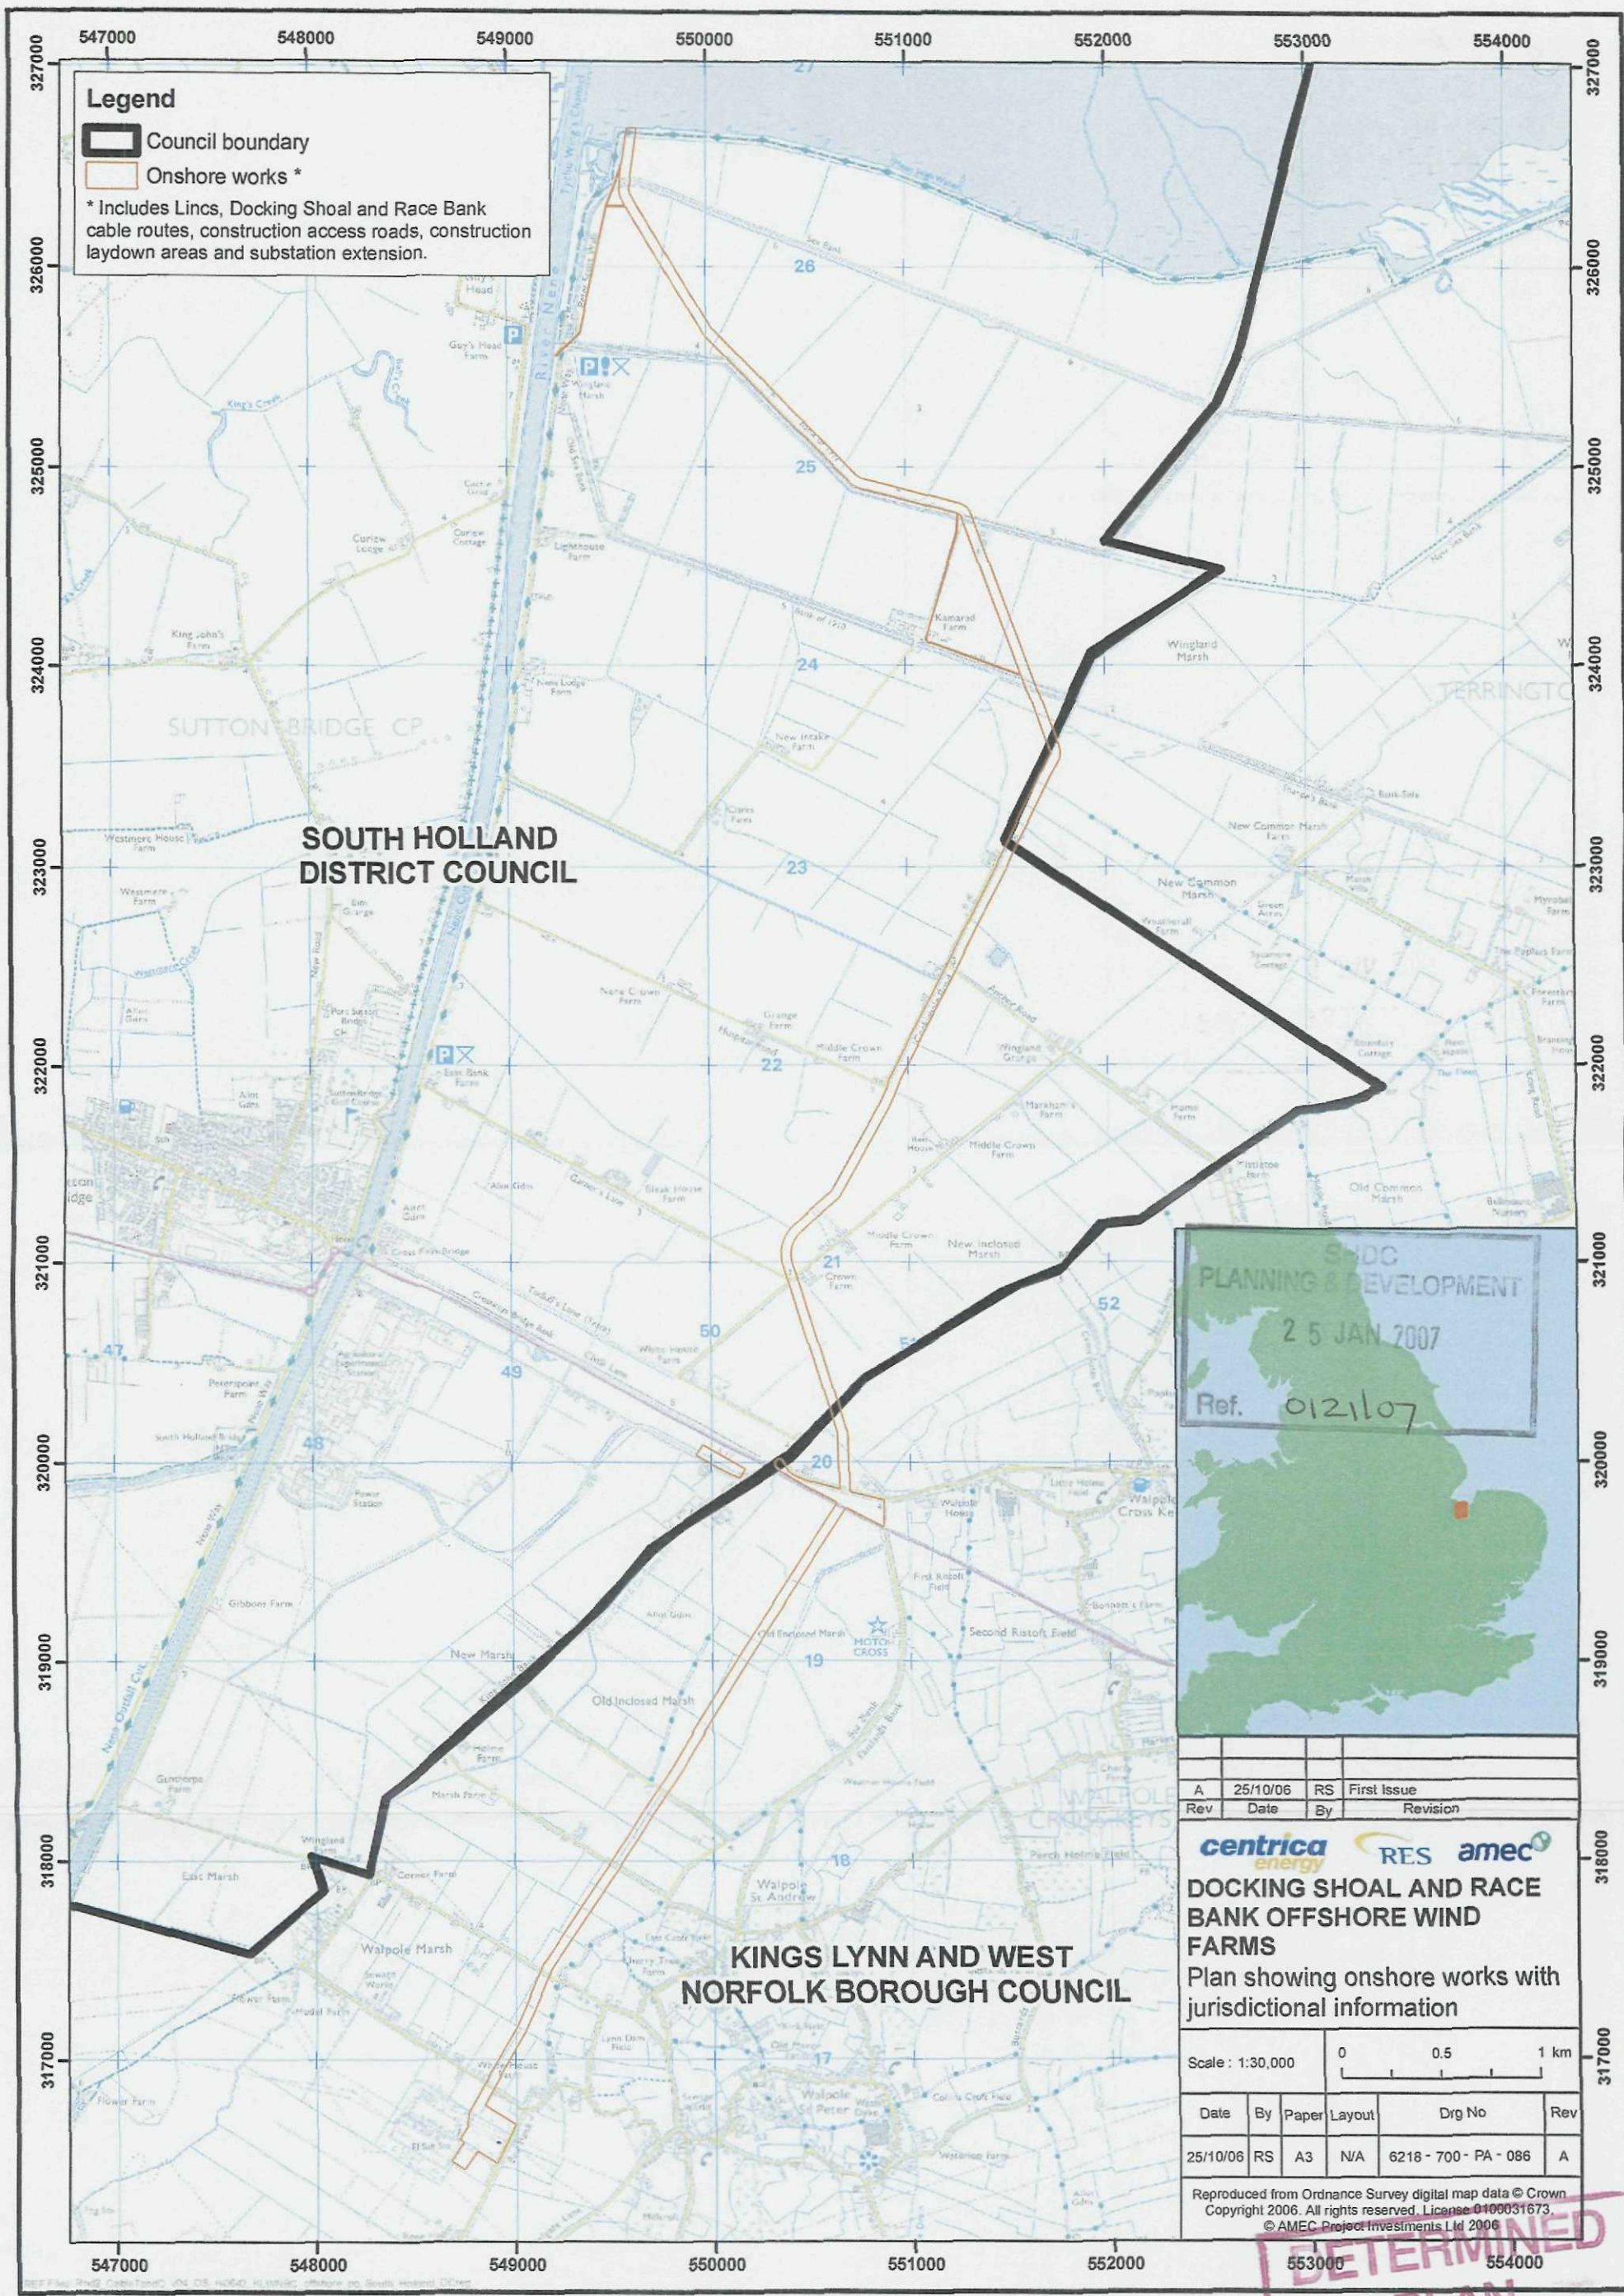

Legend


Council boundary

Onshore works *

* Includes Lincs, Docking Shoal and Race Bank cable routes, construction access roads, construction laydown areas and substation extension.

SOUTH HOLLAND DISTRICT COUNCIL

KINGS LYNN AND WEST NORFOLK BOROUGH COUNCIL

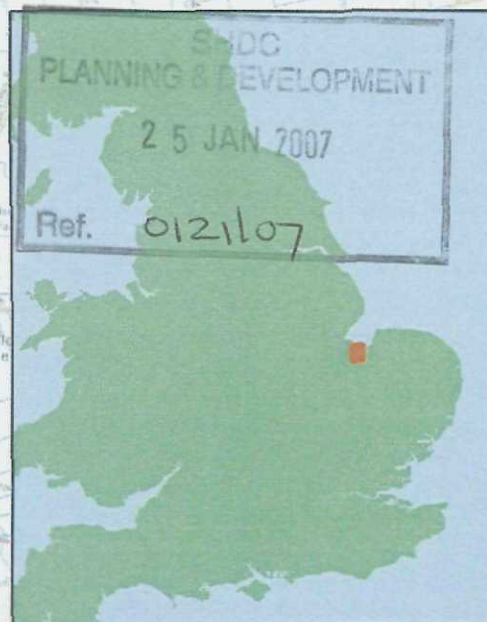

Rev	A	25/10/06	RS	First Issue
		Date	By	Revision

centrica energy **RES** **amec**

DOCKING SHOAL AND RACE BANK OFFSHORE WIND FARMS

Plan showing onshore works with jurisdictional information

Scale : 1:30,000

0 0.5 1 km

Date	By	Paper	Layout	Drg No	Rev
25/10/06	RS	A3	N/A	6218 - 700 - PA - 086	A

Reproduced from Ordnance Survey digital map data © Crown Copyright 2006. All rights reserved. License 0100031673. © AMEC Project Investments Ltd 2006

DETERMINED PLAN

