

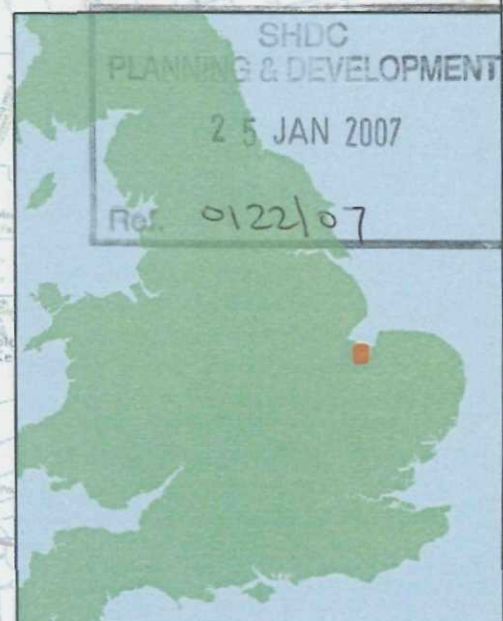
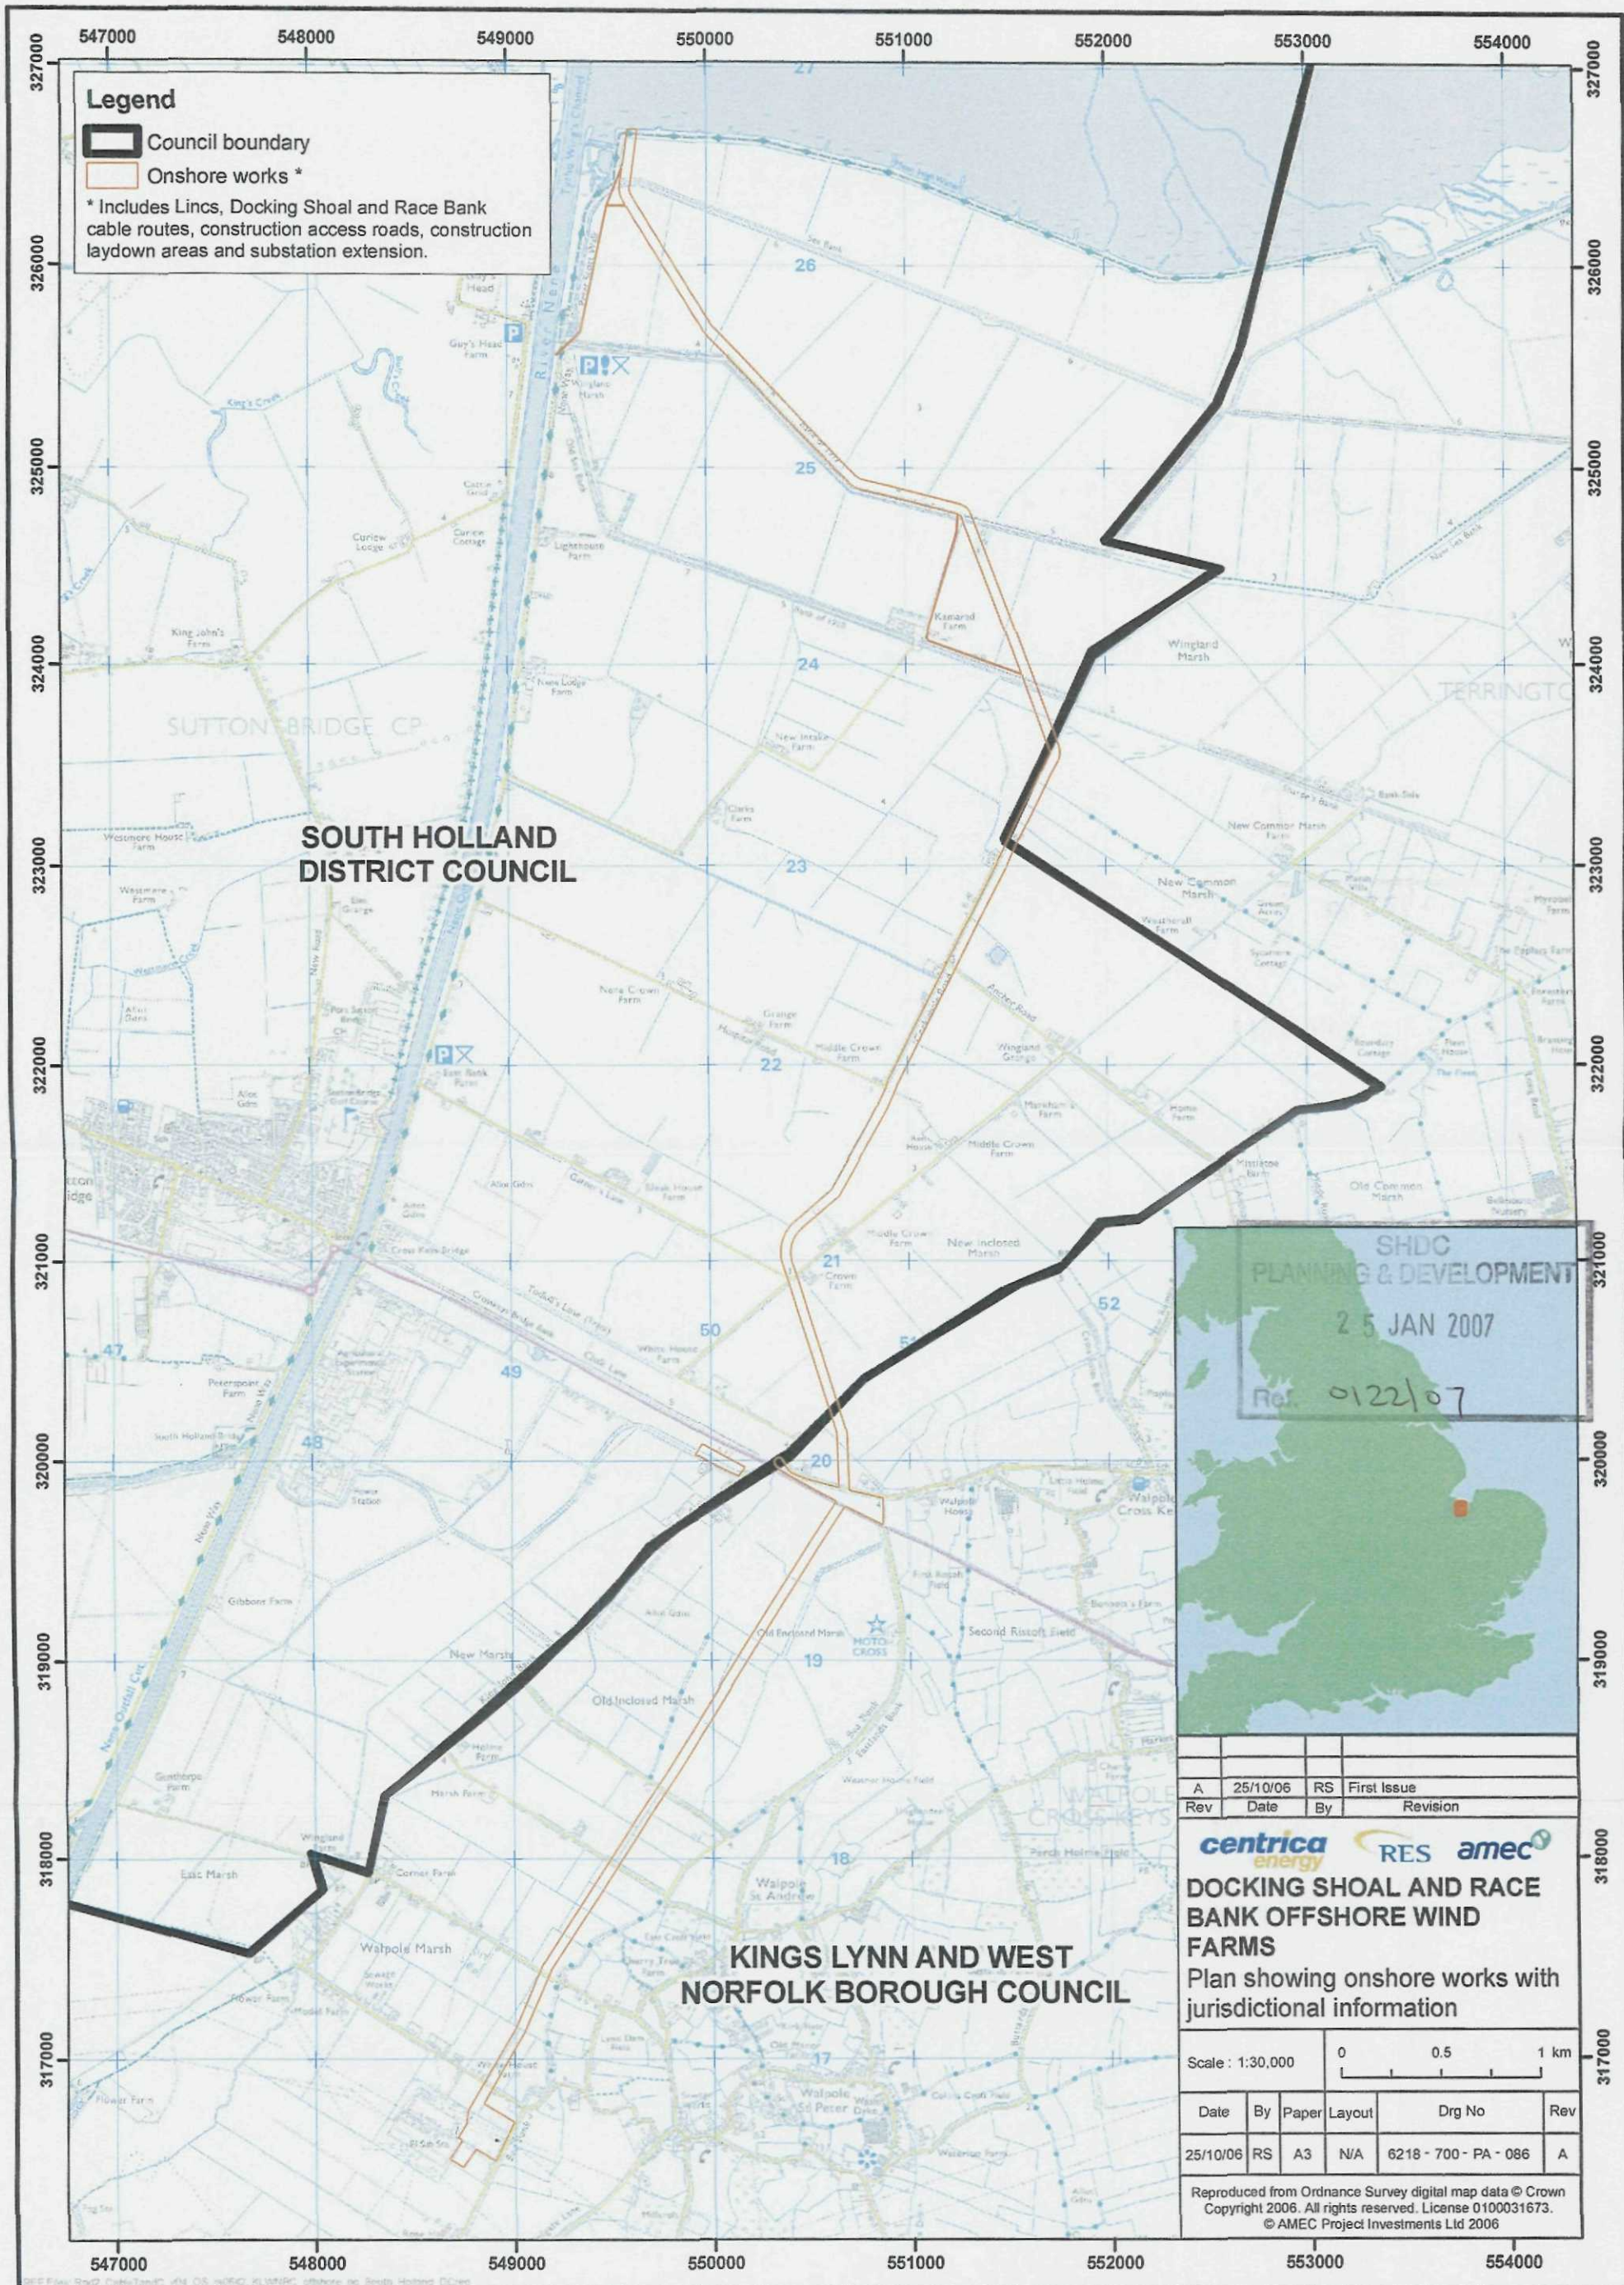
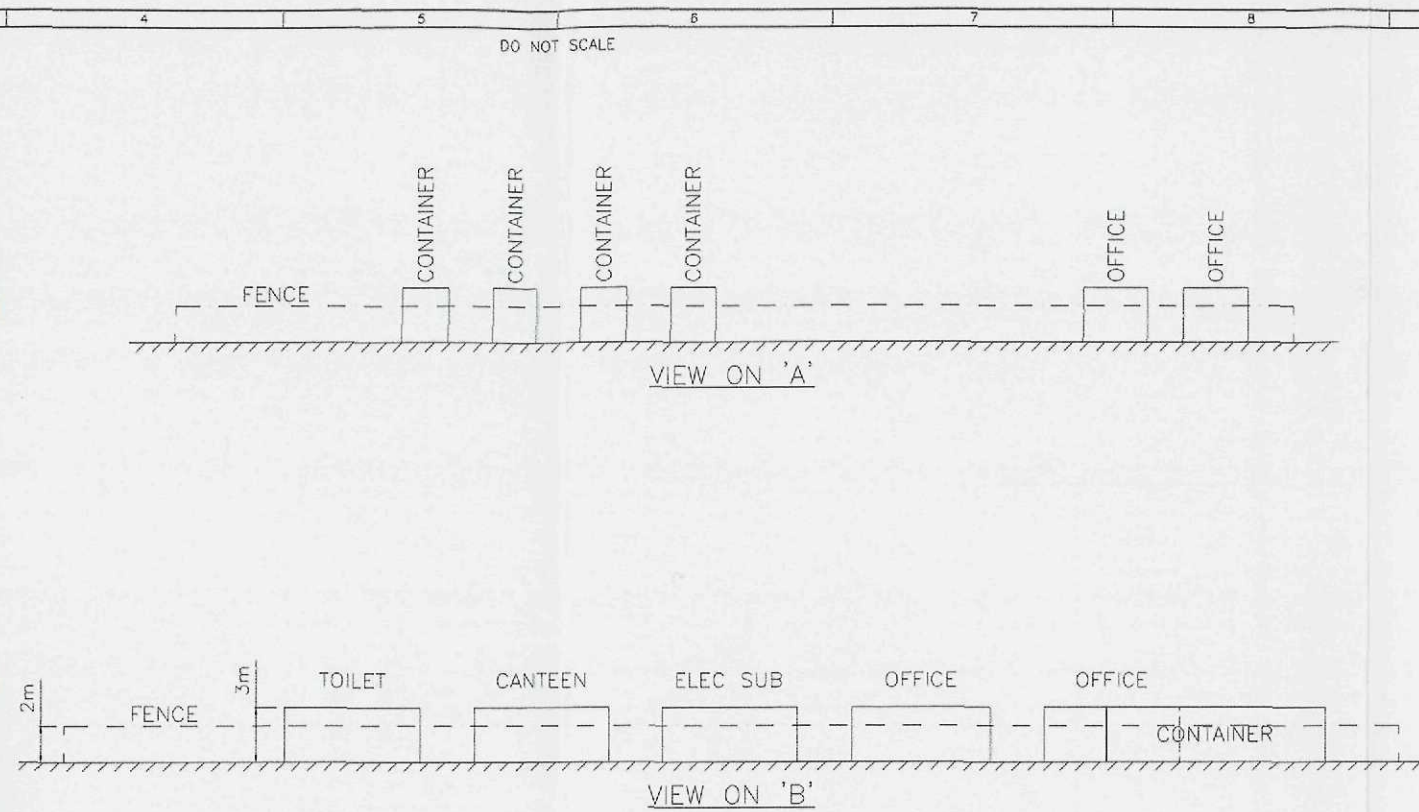


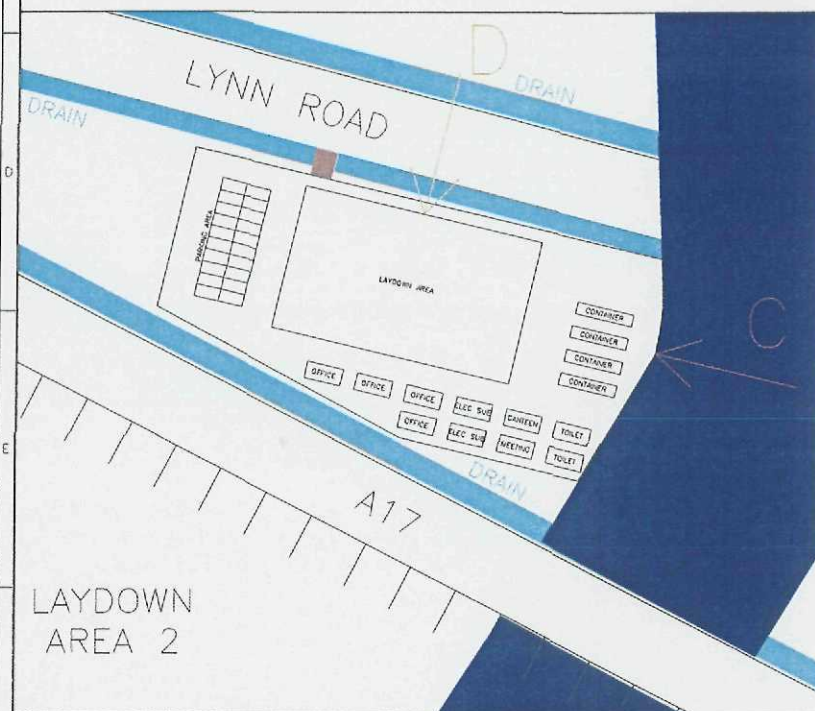

SHDC PLANNING & DEVELOPMENT																	
25 JAN 2007																	
Ref: 0122/07																	
<table border="1"> <tr> <td>Rev</td><td>Date</td><td>By</td><td>RS</td><td>First Issue</td><td>Revision</td></tr> <tr> <td>A</td><td>25/10/06</td><td>RS</td><td></td><td></td><td></td></tr> </table>						Rev	Date	By	RS	First Issue	Revision	A	25/10/06	RS			
Rev	Date	By	RS	First Issue	Revision												
A	25/10/06	RS															
centrica energy RES amec																	
DOCKING SHOAL AND RACE BANK OFFSHORE WIND FARMS																	
Plan showing onshore works with jurisdictional information																	
Scale: 1:30,000			0 0.5 1 km														
Date	By	Paper	Layout	Drg No	Rev												
25/10/06	RS	A3	N/A	6218 - 700 - PA - 086	A												
Reproduced from Ordnance Survey digital map data © Crown Copyright 2006. All rights reserved. License 0100031673. © AMEC Project Investments Ltd 2006																	

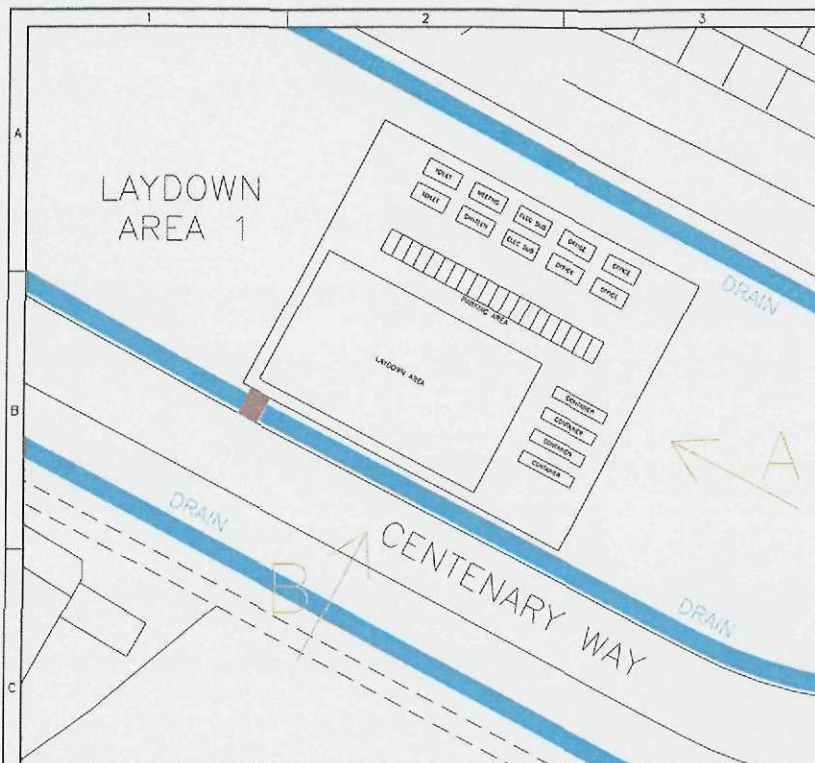

centrica
energy

CENTRICA DRAWING NUMBER

NOTE:

1. THIS DRAWING SHOULD BE READ IN CONJUNCTION WITH DWG. No. 01515D2209.

**DETERMINED
PLAN**

SHDC
PLANNING & DEVELOPMENT
25 JAN 2007
Ref. 0122/07

SCALE (m)
0 2 4 6 8 10 12 14 16 18 20

02	JH	171006	JAS	181006	PLAN VIEWS ADDED
01	JH	180906			FIRST ISSUE
ISSUE	DRAWN	DATE	APPROD	DATE	REVISION NOTES
LAYOUT DWG	N/A				T-LAYOUT NO. N/A

DRAWING NUMBER
01515D2210-02

COORDS N/A

PURPOSE PLANNING

SCALE 1:400 ORIGINAL PLOT SIZE A3

PROJECT TITLE
CENTRICA ROUND 2
OFFSHORE WIND FARMS

DRAWING TITLE
LINGS, DOCKING SHOAL & RACE BANK
LAYDOWN AREAS (A17) INDICATIVE ELEVATION DETAIL

THIS DRAWING IS THE PROPERTY OF RENEWABLE ENERGY SYSTEMS LIMITED AND NO REPRODUCTION MAY BE MADE IN WHOLE OR IN PART WITHOUT PERMISSION



RES TEC
THE ENGINEERING & TECHNICAL DIVISION OF
RENEWABLE ENERGY SYSTEMS LIMITED
BEAUFORT COURT, ECO PARK LANE
KINGS LANGLEY, HERTS. WD16 3LP
TEL: +44 (0) 1923 299200
FAX: +44 (0) 1923 299299

**DETERMINED
PLAN**

**centrica
energy**

CENTRICA DRAWING NUMBER

LEGEND:

  -  DOCKING SHOAL / RACE BANK EXPORT CABLES
-  DOCKING SHOAL / RACE BANK EXPORT CABLES
-  LINC'S EXPORT CABLES
-  50m PROPOSED CABLE CORRIDOR

NOTE:

1. THIS DIAGRAM ILLUSTRATES THE USE OF 132KV 500mm² (CONDUCTOR CROSS-SECTIONAL AREA) CABLES. THIS REPRESENTS THE WORST CASE SCENARIO IN TERMS OF THE NUMBER OF CABLES, WITH 500mm² CABLE, FOUR CIRCUITS EACH WOULD BE NEEDED FOR DOCKING SHOAL AND RACE BANK, ALTERNATIVELY THREE CIRCUITS OF 800mm² CABLES MAY BE USED.

**SHDC
PLANNING & DEVELOPMENT**
25 JAN 2007
Ref. 0122107

02	JH	021006	JAS	171008	COLOUR CHANGES
01	JH	080906			FIRST ISSUE
ISSUE	DRAWN	DATE	APPRO	DATE	REVISION NOTES
LAYOUT DWG	N/A		T-LAYOUT NO	N/A	

DRAWING NUMBER
01515D4302-02

COORDS N/A

PURPOSE **PLANNING**

SCALE ORIGINAL PLOT SIZE **A3**

PROJECT TITLE
**CENTRICA ROUND 2
OFFSHORE WIND FARMS**



DRAWING TITLE
**LINC'S, DOCKING SHOAL & RACE BANK
INDICATIVE CABLE DISTRIBUTION**

THIS DRAWING IS THE PROPERTY OF RENEWABLE ENERGY SYSTEMS LIMITED AND NO REPRODUCTION MAY BE MADE IN WHOLE OR IN PART WITHOUT PERMISSION

 **RES TEC**
THE ENGINEERING & TECHNICAL DIVISION OF
RENEWABLE ENERGY SYSTEMS LIMITED
BEALFORD COURT, EGG FARM LANE
KINGS LANSLEY, HERTS SG9 8LP
TEL: +44 (0) 1923 299200
FAX: +44 (0) 1923 299299

DO NOT SCALE


50m CABLE ROUTE BOUNDARY

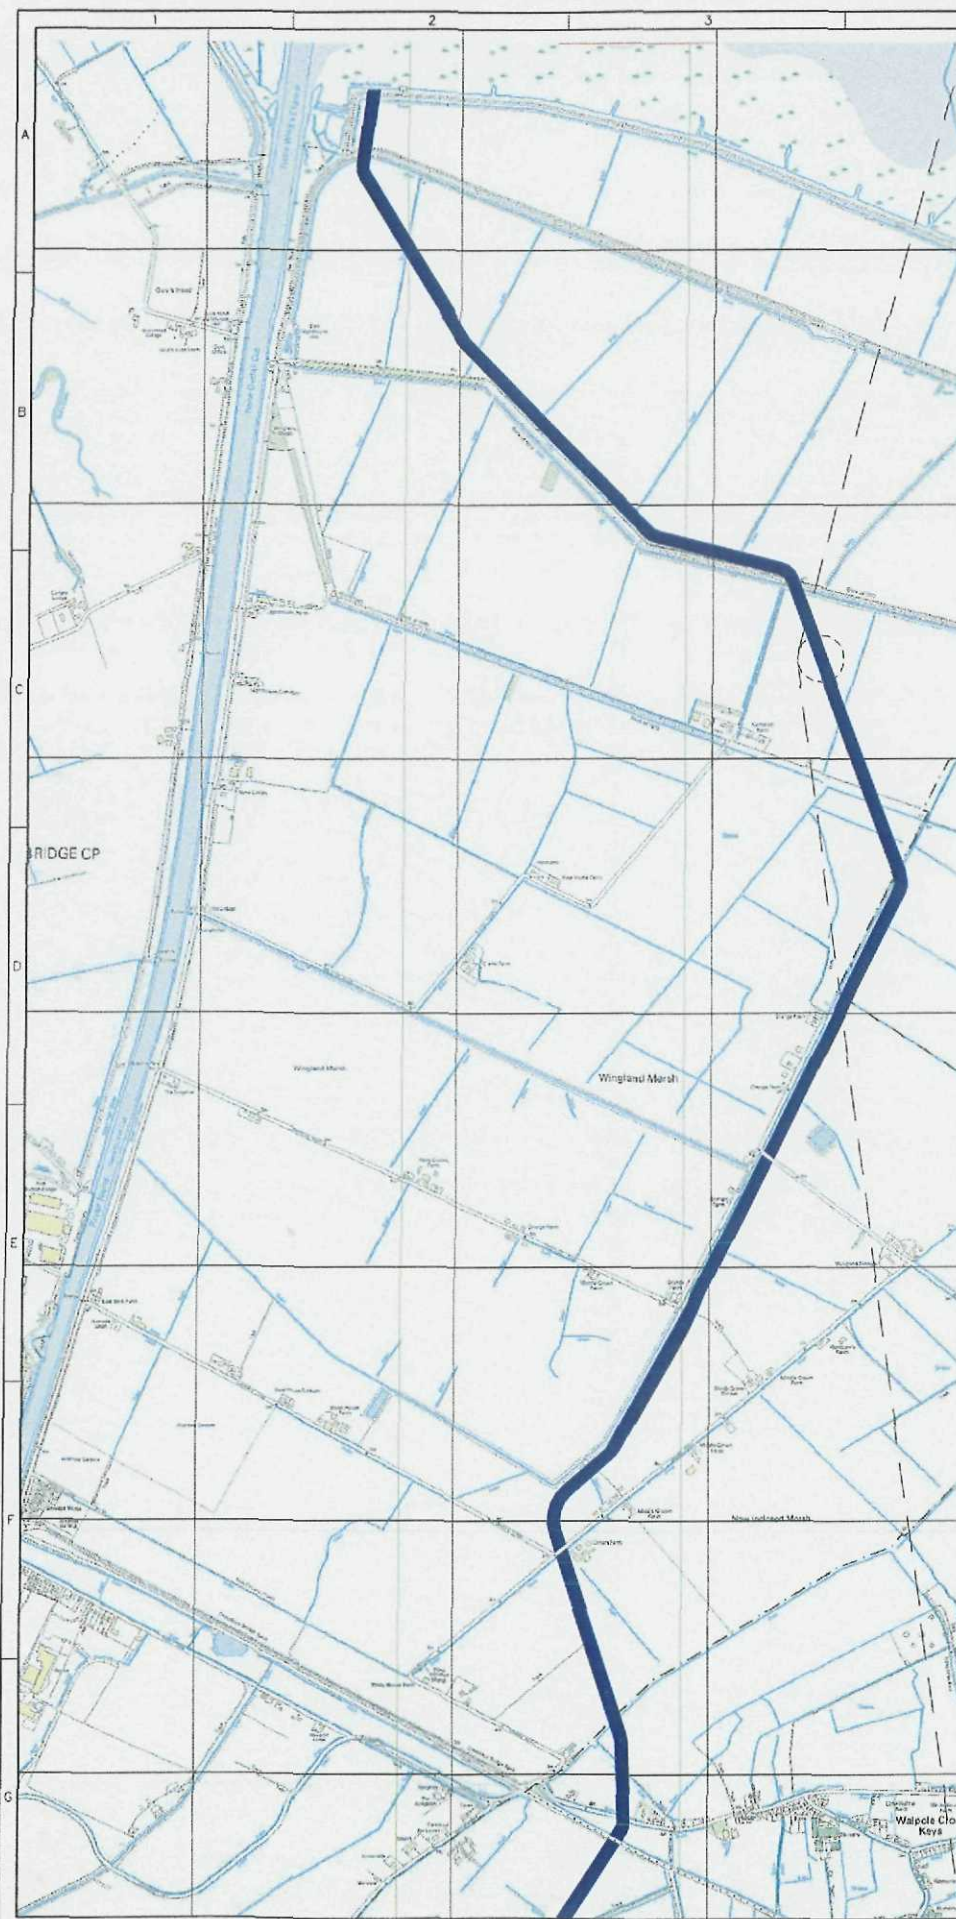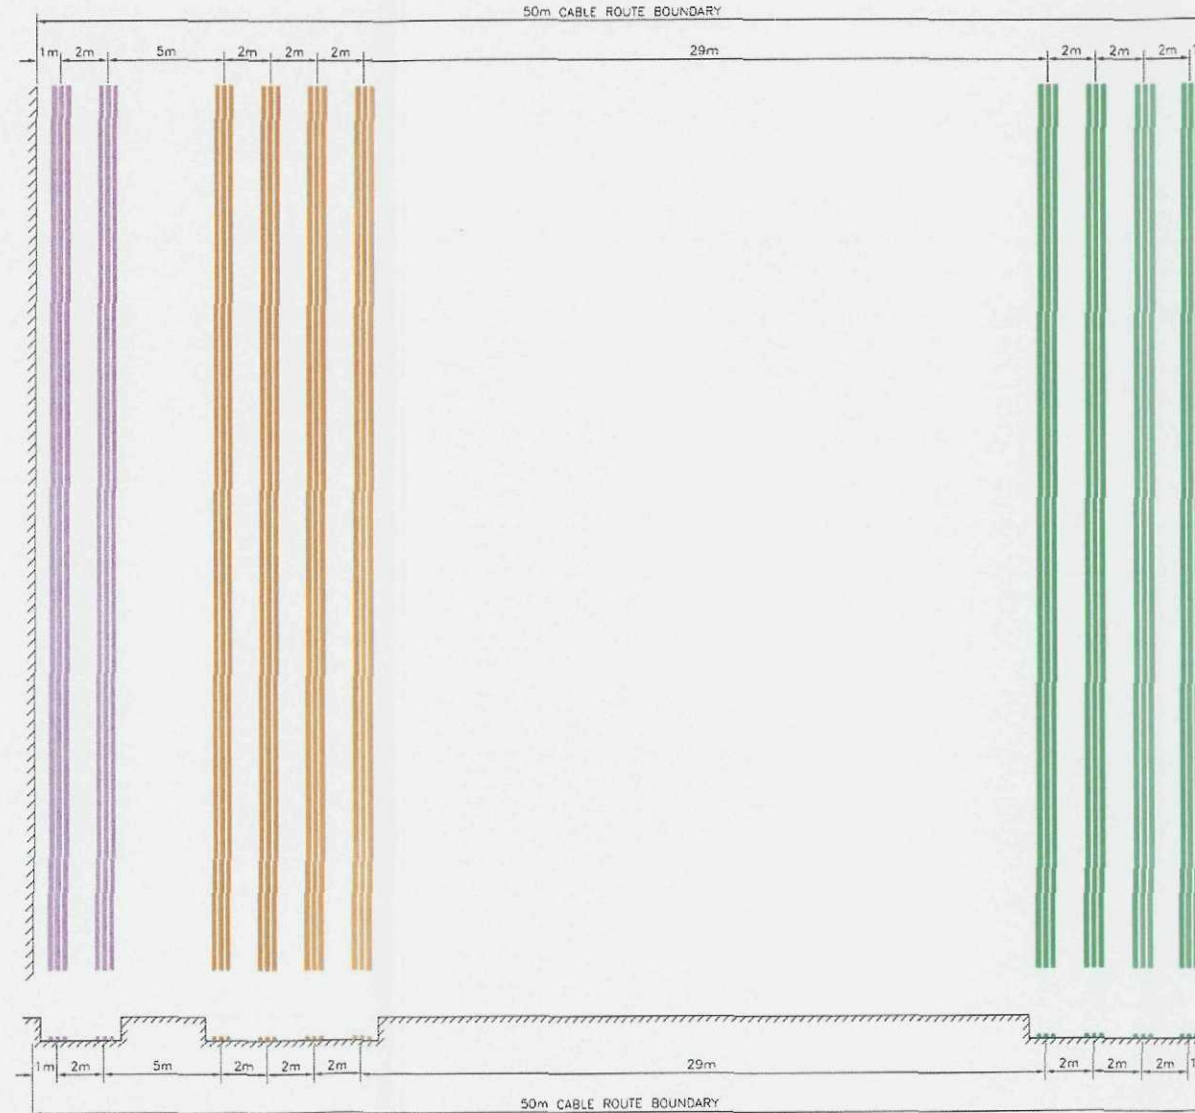

DO NOT SCALE

**DETERMINED
PLAN**

132kV CABLE ROUTE

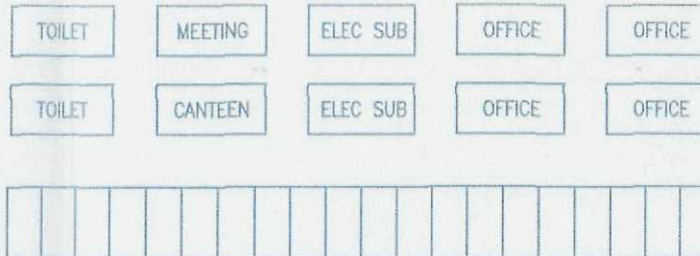

PARKING AREA

LAYDOWN AREA

CONTAINER

CONTAINER

CONTAINER

CONTAINER

**centrica
energy**

CENTRICA DRAWING NUMBER

N/A

GENERAL NOTES:

LEGEND:

DOCKING SHOAL WINDFARM

RACE BANK WINDFARM

SHDC
PLANNING & DEVELOPMENT

25 JAN 2007

Ref. 0122107

SCALE 1:250

ISSUED IN-LINE WITH BOMI POLICE / RES REQUIREMENTS

22/12/06

ISSUED FOR PLANNING
(INCORPORATING COMMENTS FROM NATIONAL GRID 28/06/06)
AND CENTRICA LEGAL REVIEW 01/06/06

01/06/06

DATE: 22/12/06

DATE: 01/06/06

DATE: 22/12/06

DATE: 01/06/06

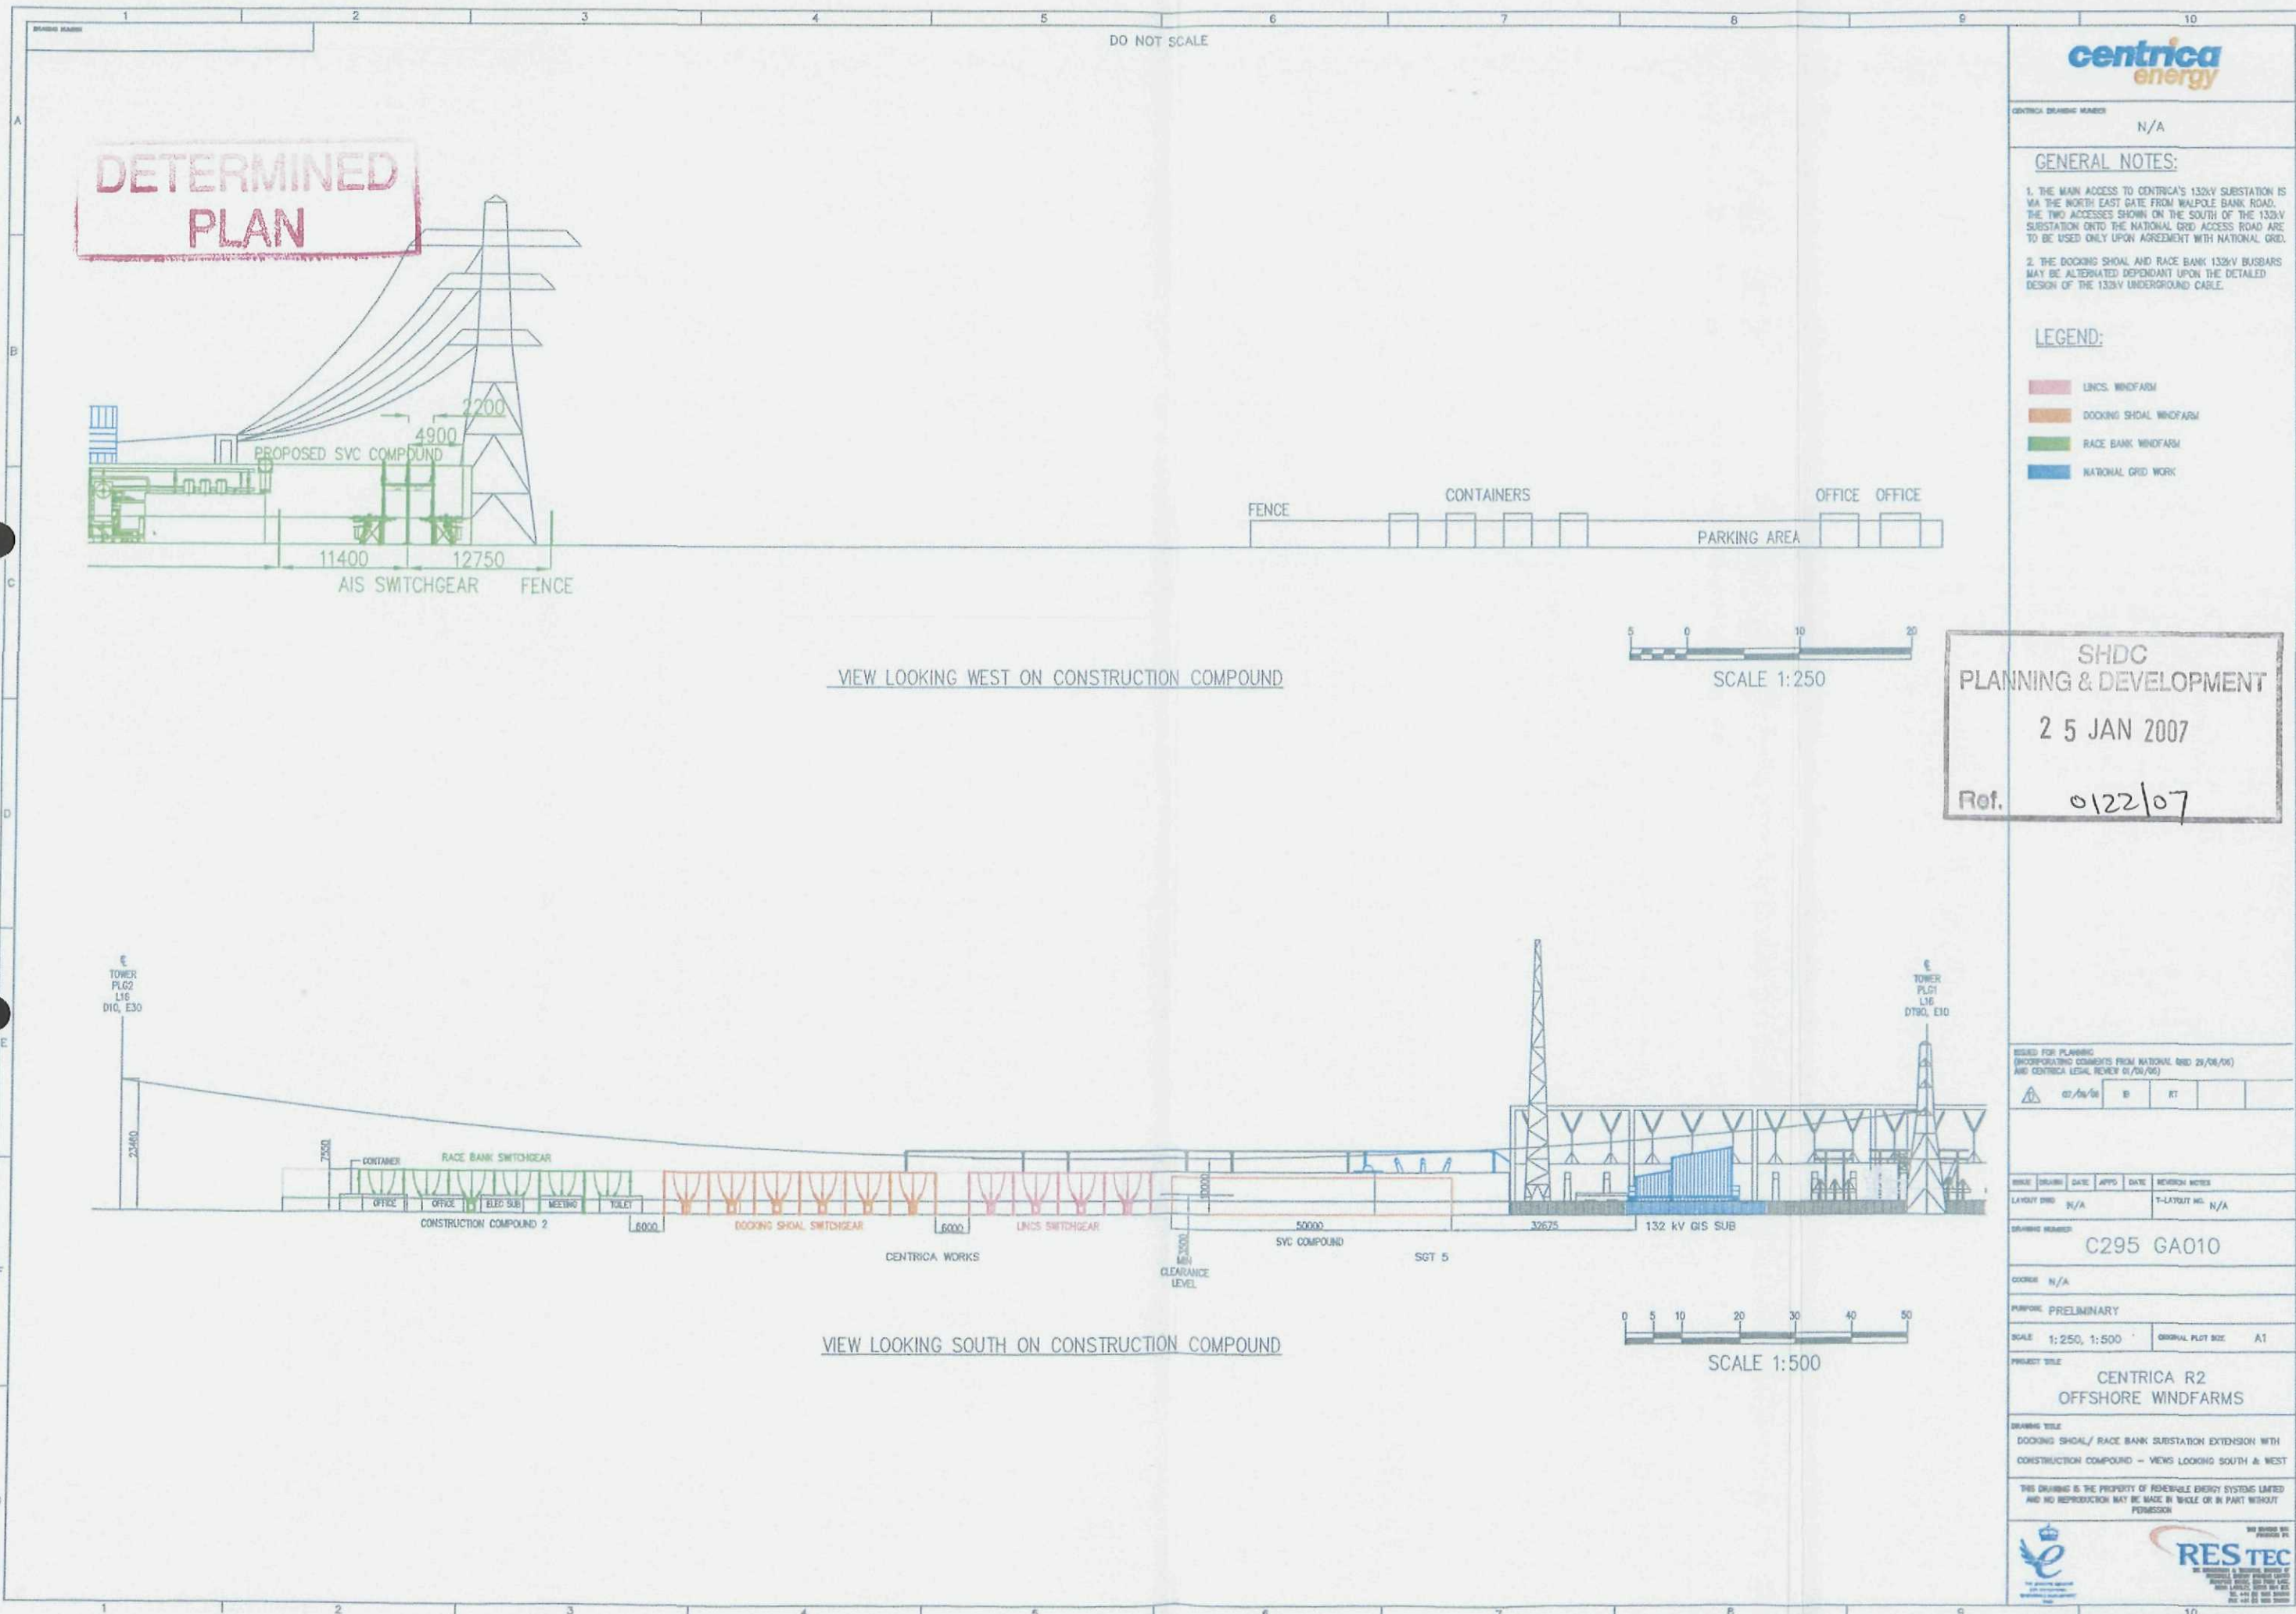

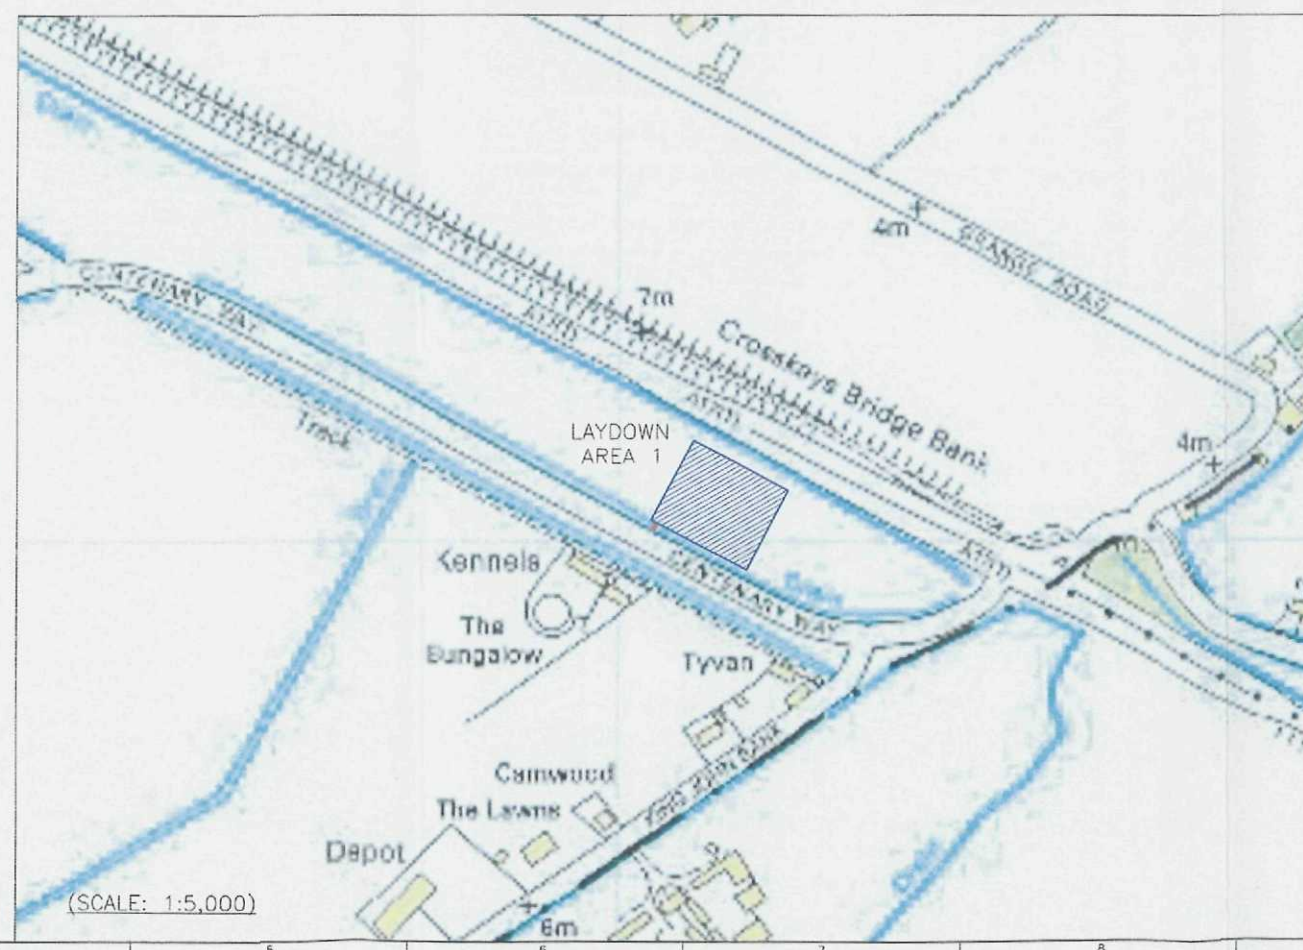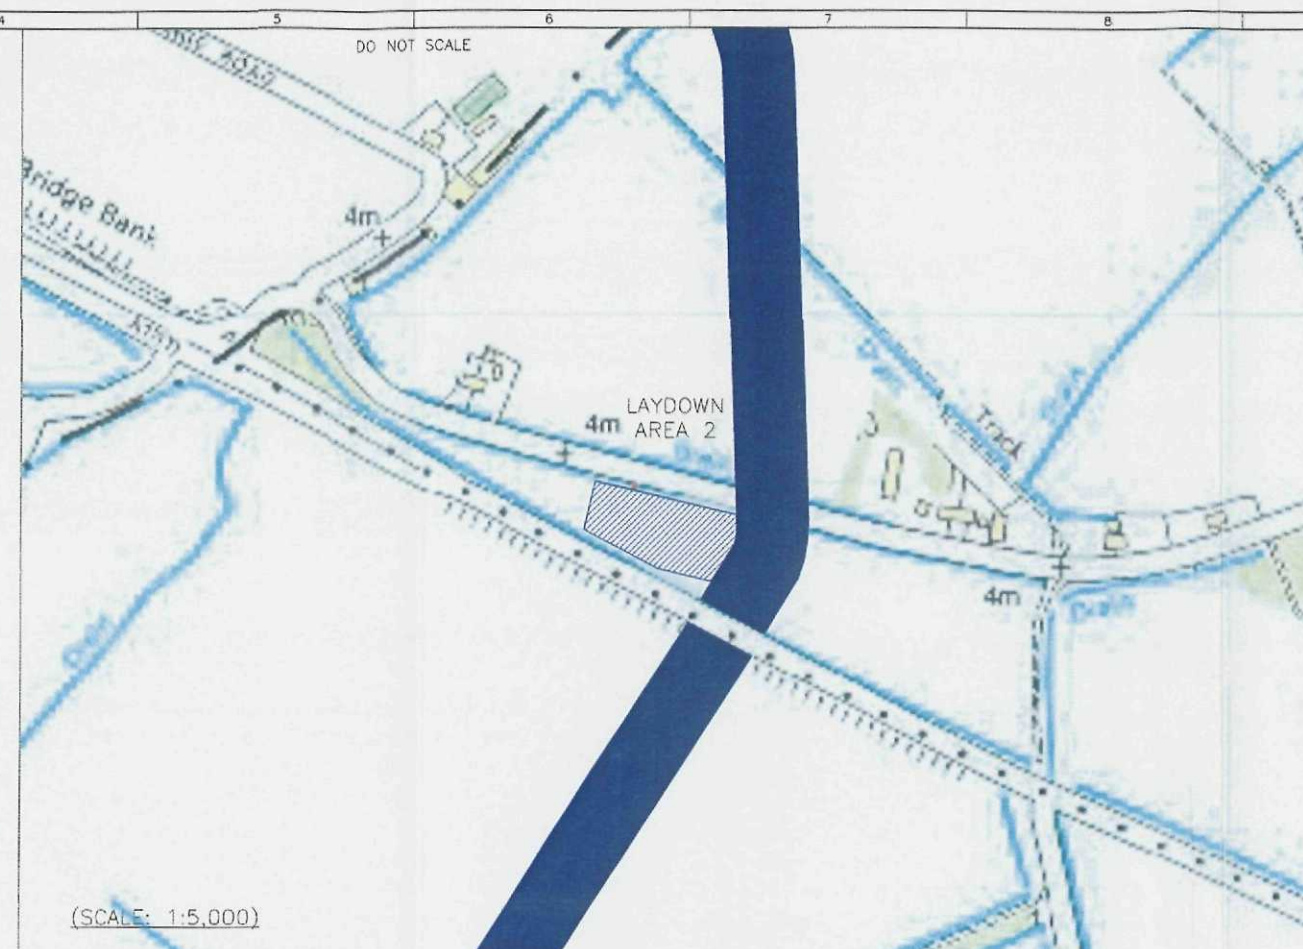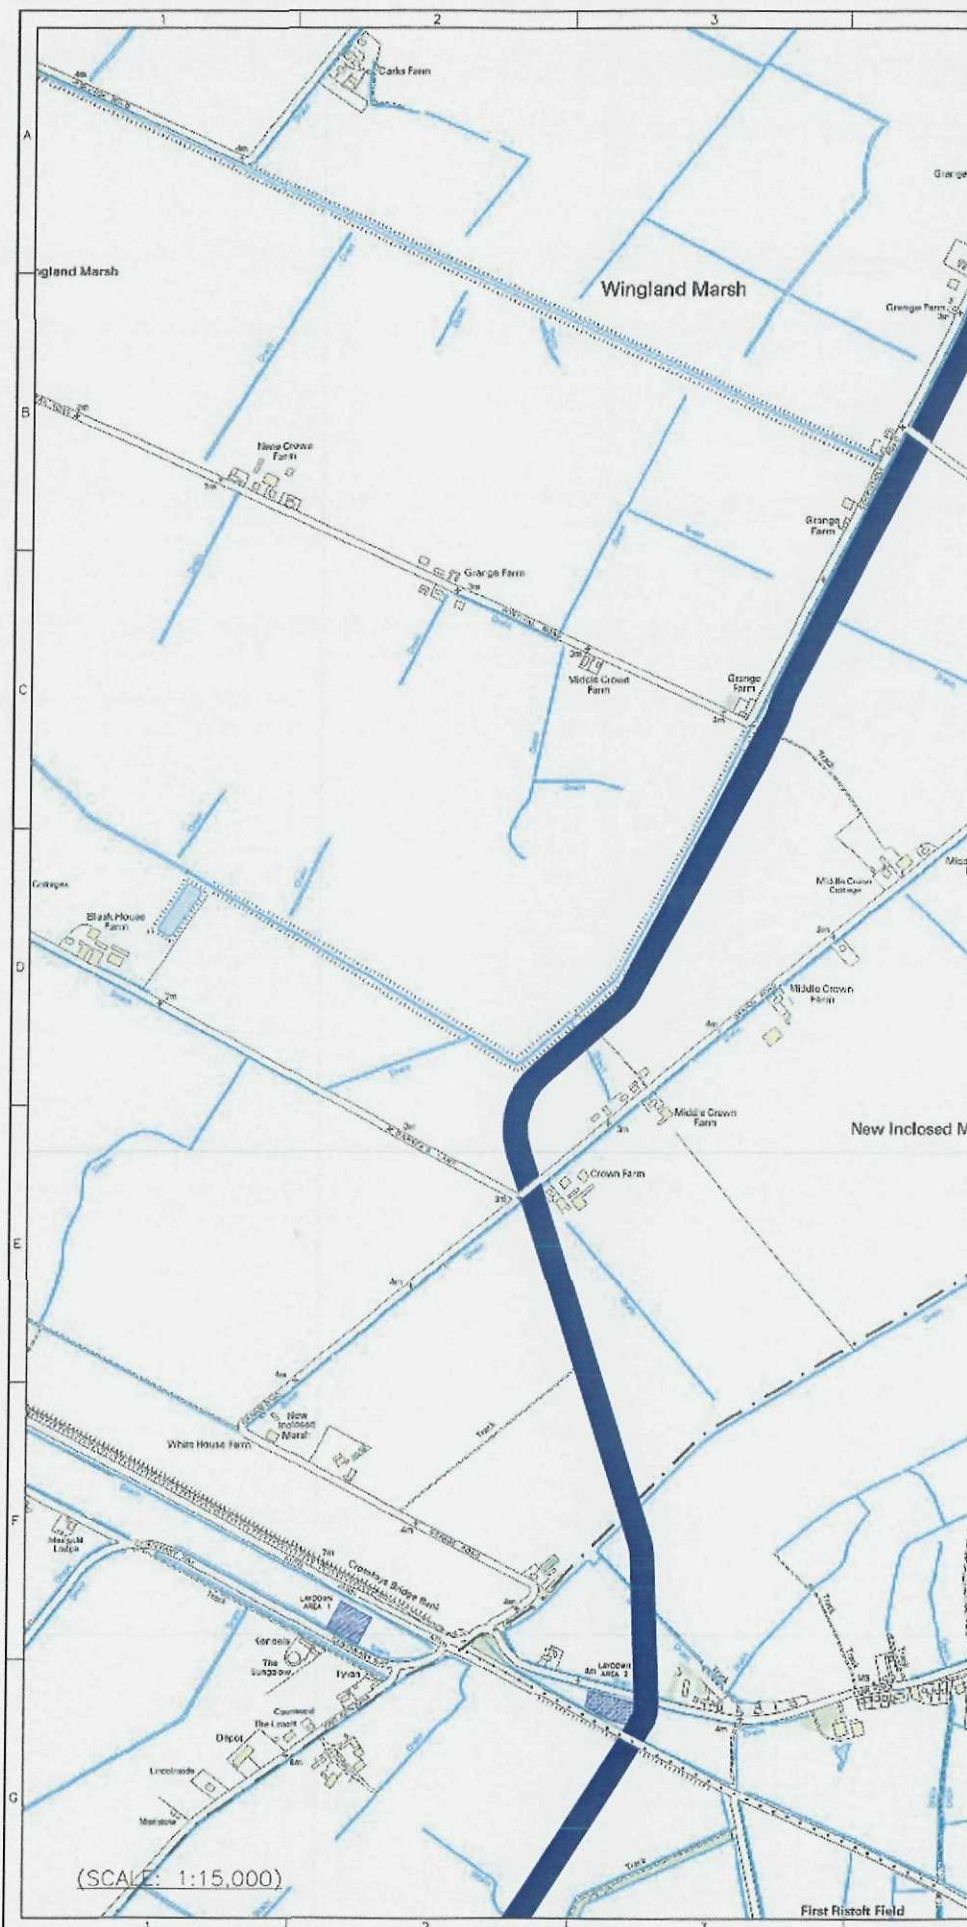

centrica
energy

CENTRICA DRAWING NUMBER

LEGEND:

- 50m PROPOSED CABLE CORRIDOR
- PROPOSED CONSTRUCTION LAYDOWN AREAS
- INDICATIVE ACCESS POINTS TO PUBLIC HIGHWAY

SHDC
PLANNING & DEVELOPMENT

2 5 JAN 2007

Ref. 0122/07

**DETERMINED
PLAN**

03	JH	101006	JAS	181006	BOUNDARY MODIFICATION
02	JH	021006			AMENDED COLOURS
01	JH	180906			FIRST ISSUE
ISSUE	DRAWN	DATE	APPD	DATE	REVISION NOTES
LAYOUT DWG	N/A				T-LAYOUT NO. N/A

DRAWING NUMBER
01515D2208-03

COORDS N/A

PURPOSE PLANNING

SCALE AS SHOWN ORIGINAL PLOT SIZE A3

PROJECT TITLE
CENTRICA ROUND 2
OFFSHORE WIND FARMS


DRAWING TITLE
LINCS, DOCKING SHOAL &
RACE BANK LAYDOWN AREAS (A17)

THIS DRAWING IS THE PROPERTY OF RENEWABLE ENERGY SYSTEMS LIMITED AND NO REPRODUCTION MAY BE MADE IN WHOLE OR IN PART WITHOUT PERMISSION



RES TEC
THE ENGINEERING & TECHNICAL DIVISION OF
RENEWABLE ENERGY SYSTEMS LIMITED
BEAUFORT COURT, 622, PARK LANE,
SHEPPARD, LEEDS, WEST YORKS. LS11 3PL
TEL: +44 (0) 1923 289200
FAX: +44 (0) 1923 289299

LEGEND:

 -  50m PROPOSED CABLE CORRIDOR
-  INDICATIVE ACCESS POINTS TO PUBLIC HIGHWAY

NOTE:

1. THIS DRAWING ACCOMPANIES DWG. No. 01515D2208-03- LINCS, DOCKING SHOAL & RACE BANK CONSTRUCTION LAYDOWN AREAS (A17).

SHDC
PLANNING & DEVELOPMENT

25 JAN 2007

Ref. 0122/07

**DETERMINED
PLAN**

SCALE (m)
0 5 10 15 20 25 30 35 40 45 50

03	JH	171008	JAS	181008	ARROWS AND NOTE 2 REMOVED.
02	JH	131008	JAS	171008	MAP DETAIL ADDED
01	JH	180906			FIRST ISSUE
ISSUE	DRAWN	DATE	APPRO	DATE	REVISION NOTES
LAYOUT DWG	N/A				T-LAYOUT NO. N/A

DRAWING NUMBER
01515D2209-03

COORDS N/A

PURPOSE PLANNING

SCALE 1:2,500

ORIGINAL PLOT SIZE A3

PROJECT TITLE
CENTRICA ROUND 2
OFFSHORE WIND FARMS

DRAWING TITLE
LINCS, DOCKING SHOAL & RACE BANK
LAYDOWN AREAS (A17) INDICATIVE PLAN DETAIL


THIS DRAWING IS THE PROPERTY OF RENEWABLE ENERGY SYSTEMS LIMITED AND NO REPRODUCTION MAY BE MADE IN WHOLE OR IN PART WITHOUT PERMISSION



THIS DRAWING WAS PRODUCED BY
RES TEC
THE ENGINEERING & TECHNICAL DIVISION OF
RENEWABLE ENERGY SYSTEMS LIMITED
BRAYFORD COURT, 222 PARK LANE,
KINGS LANGLEY, HERTS. WD4 8LN
TEL: +44 (0) 1923 299200
FAX: +44 (0) 1923 299299

DO NOT SCALE


LAYDOWN
AREA 2

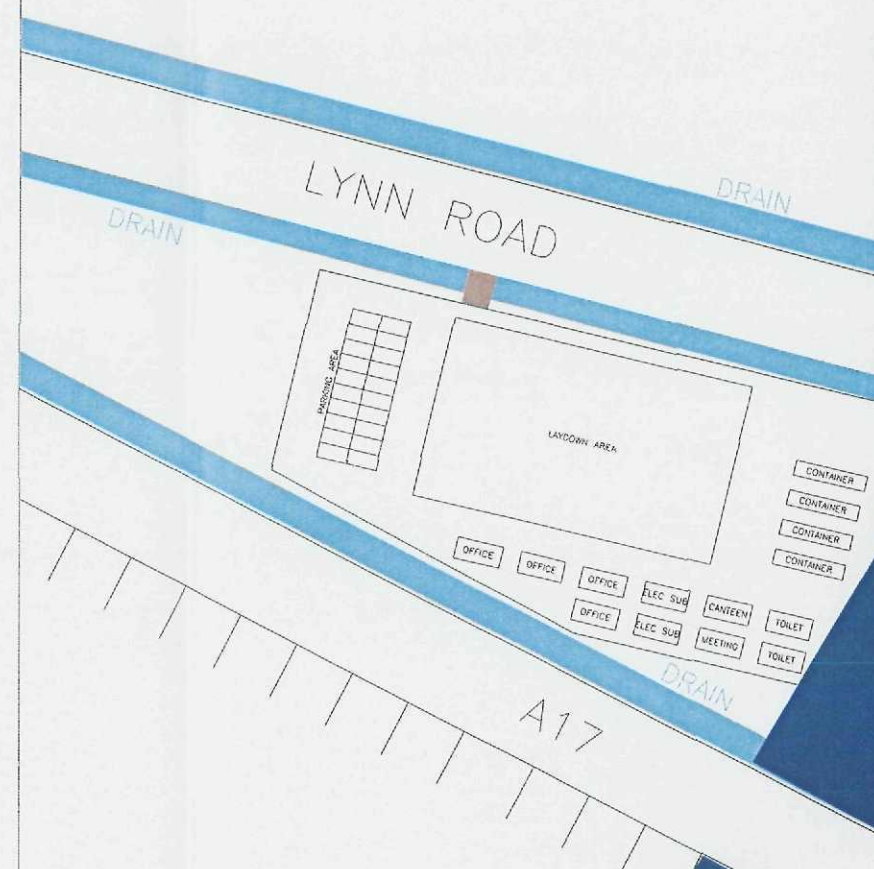

CROSSKEYS BRIDGE BANK

A17

LAYDOWN
AREA 1

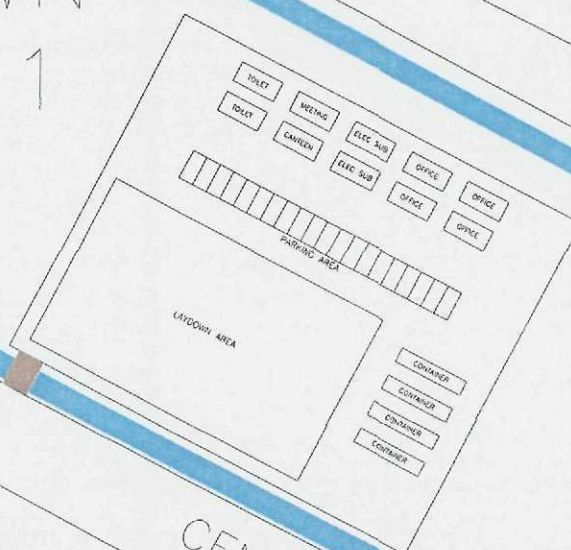

CENTENARY WAY

TYVAN

KING JOHN BANK

KENNELS

THE
BUNGALOW