


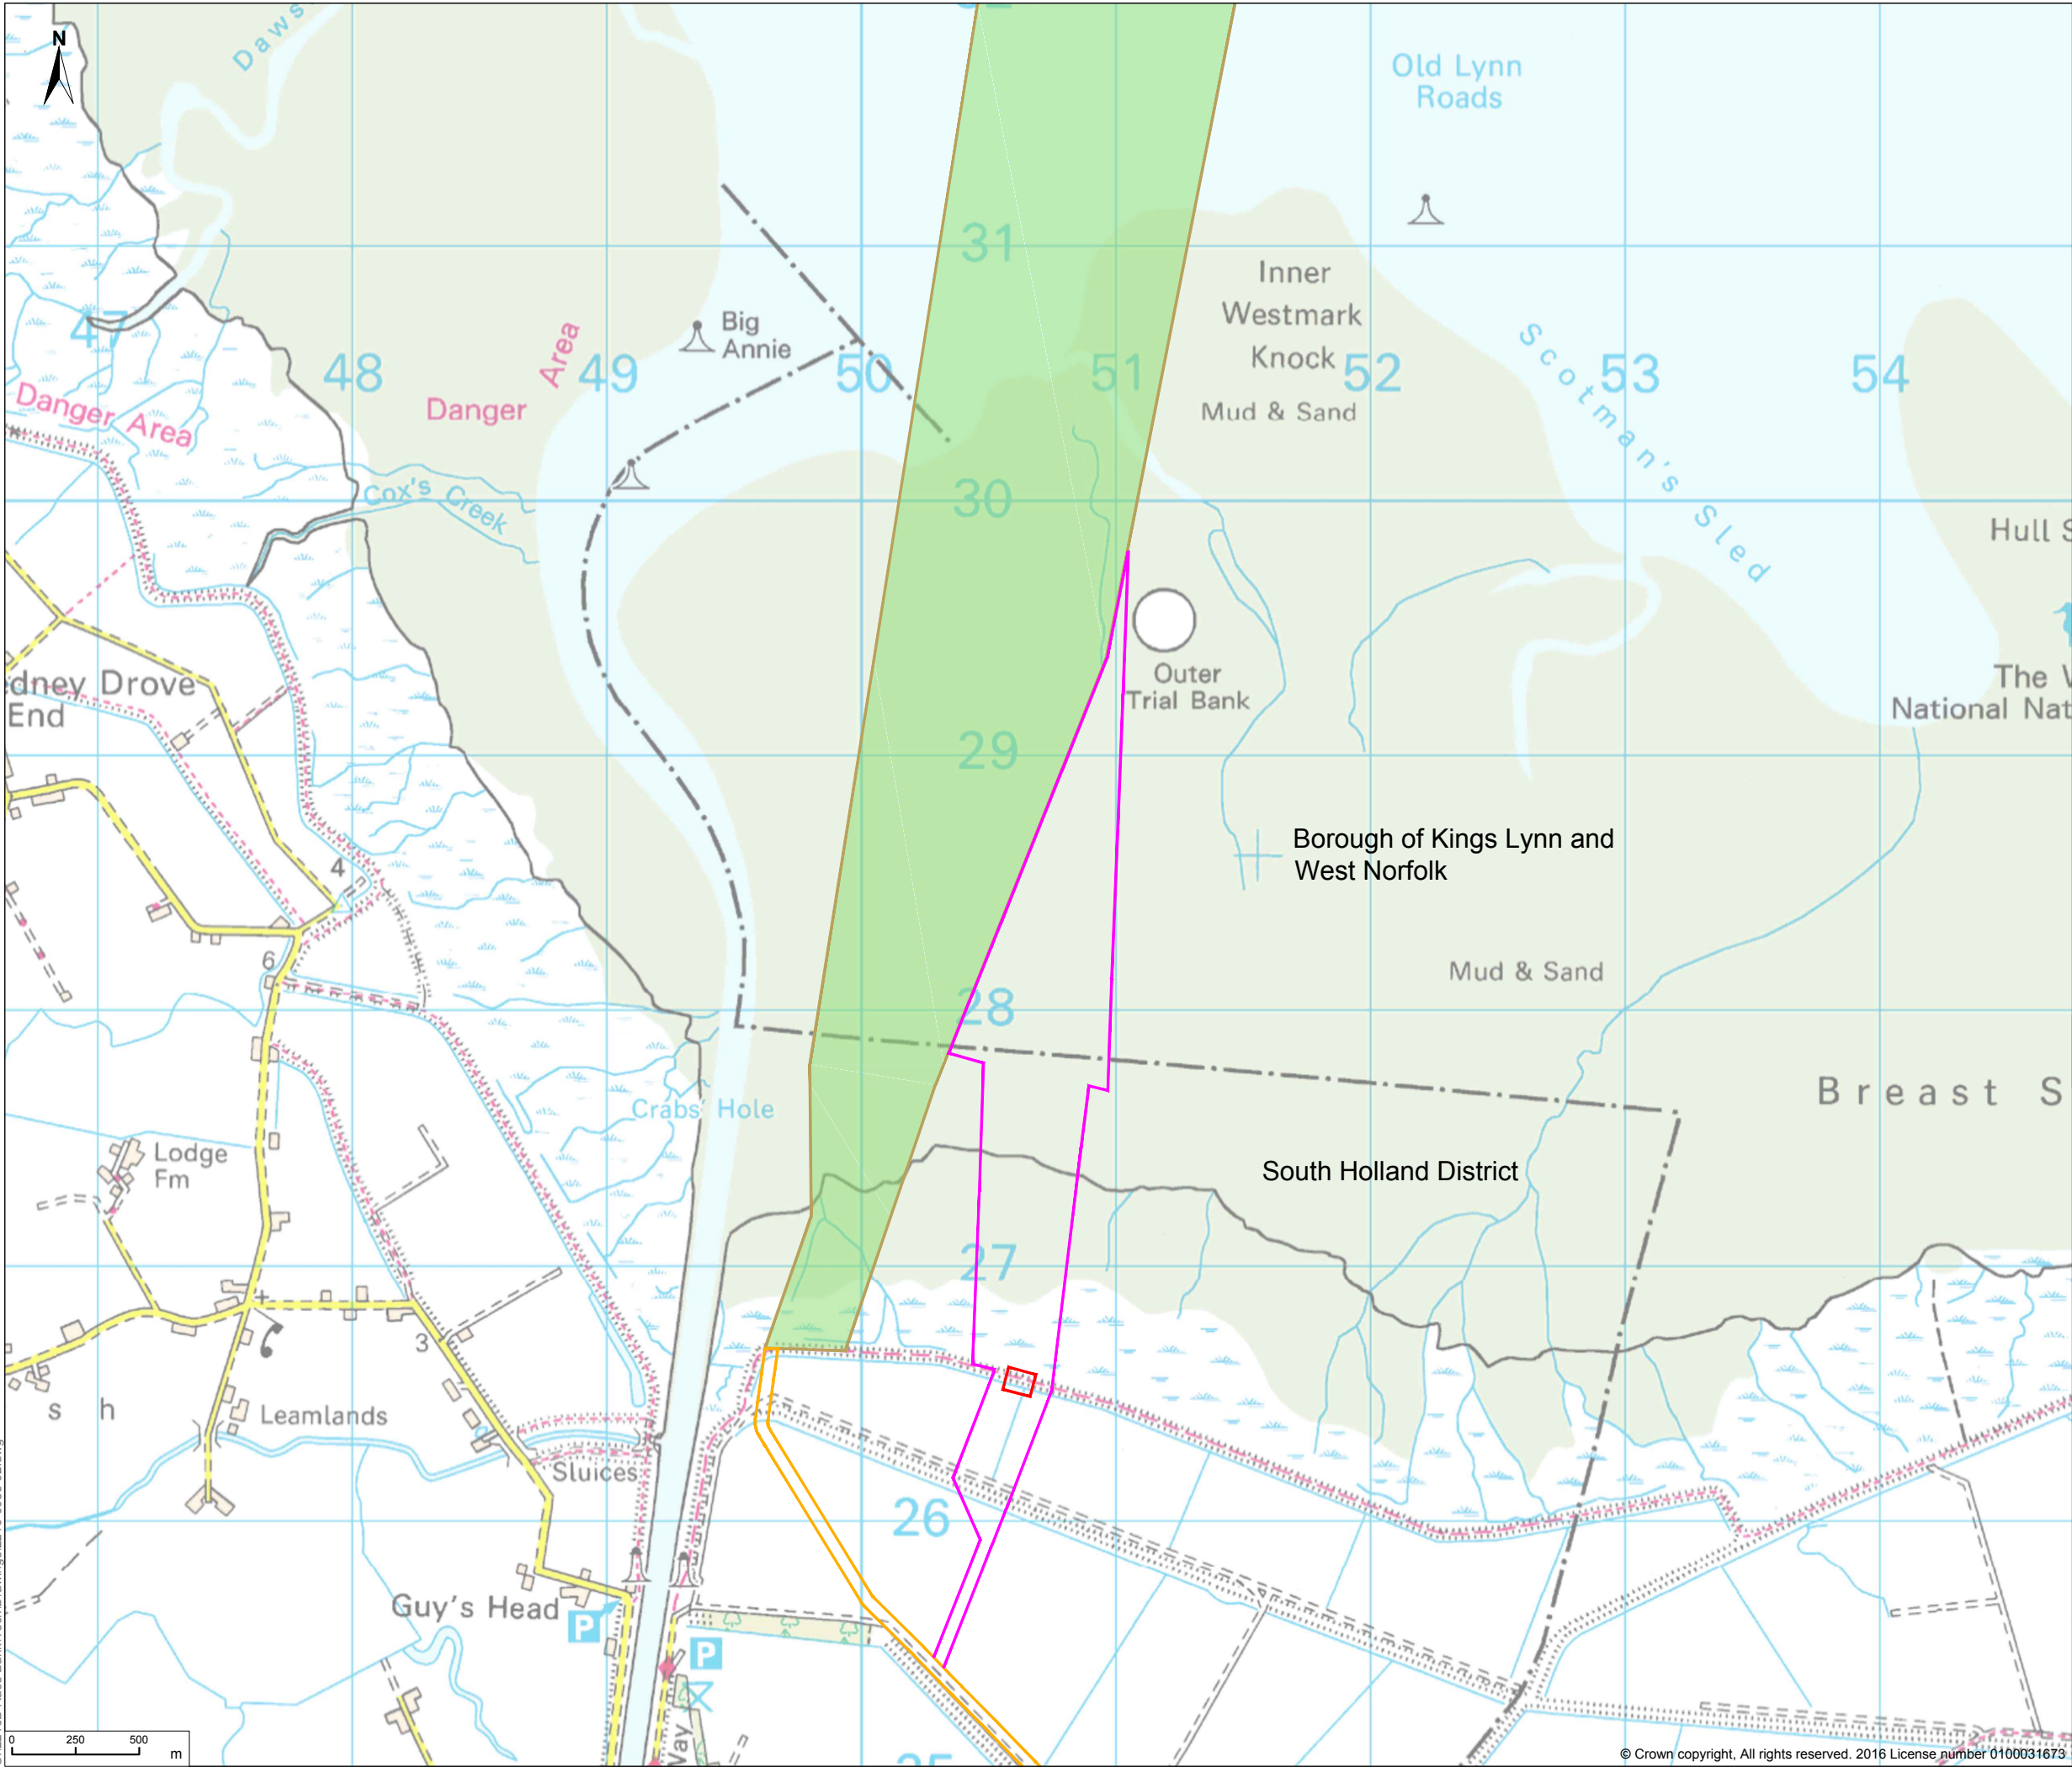

© 2016 RPS Group
Notes
1. This drawing has been prepared in accordance with the scope of RPS's appointment with its client and is subject to the terms and conditions of that appointment. RPS accepts no liability for any use of this document other than by its client and only for the purposes for which it was prepared and provided.
2. If received electronically it is the recipients responsibility to print to correct scale. Only written dimensions should be used.

- Legend**
- Onshore Cable Planning Permission
H18-0341-10 and 10/00966/EXF
 - Cable Corridor DECC Consent
12.04.09.04/76C
 - Inter-tidal Planning Permission
H18-0102-13 and 13/00189/FM
 - Revised Sea Defence Proposals

Rev	Description	Date	Initial	Checked



Client DONG Energy (UK) Limited

Project Race Bank Wind Farm

Title Consents Plan

Status	Drawn By	PM/Checked by
FINAL	RM	SG
Job Ref	Scale @ A3	Date Created
OXF2216	1:25,000	JAN 2016

Figure Number	Rev
2	-



rpsgroup.com