


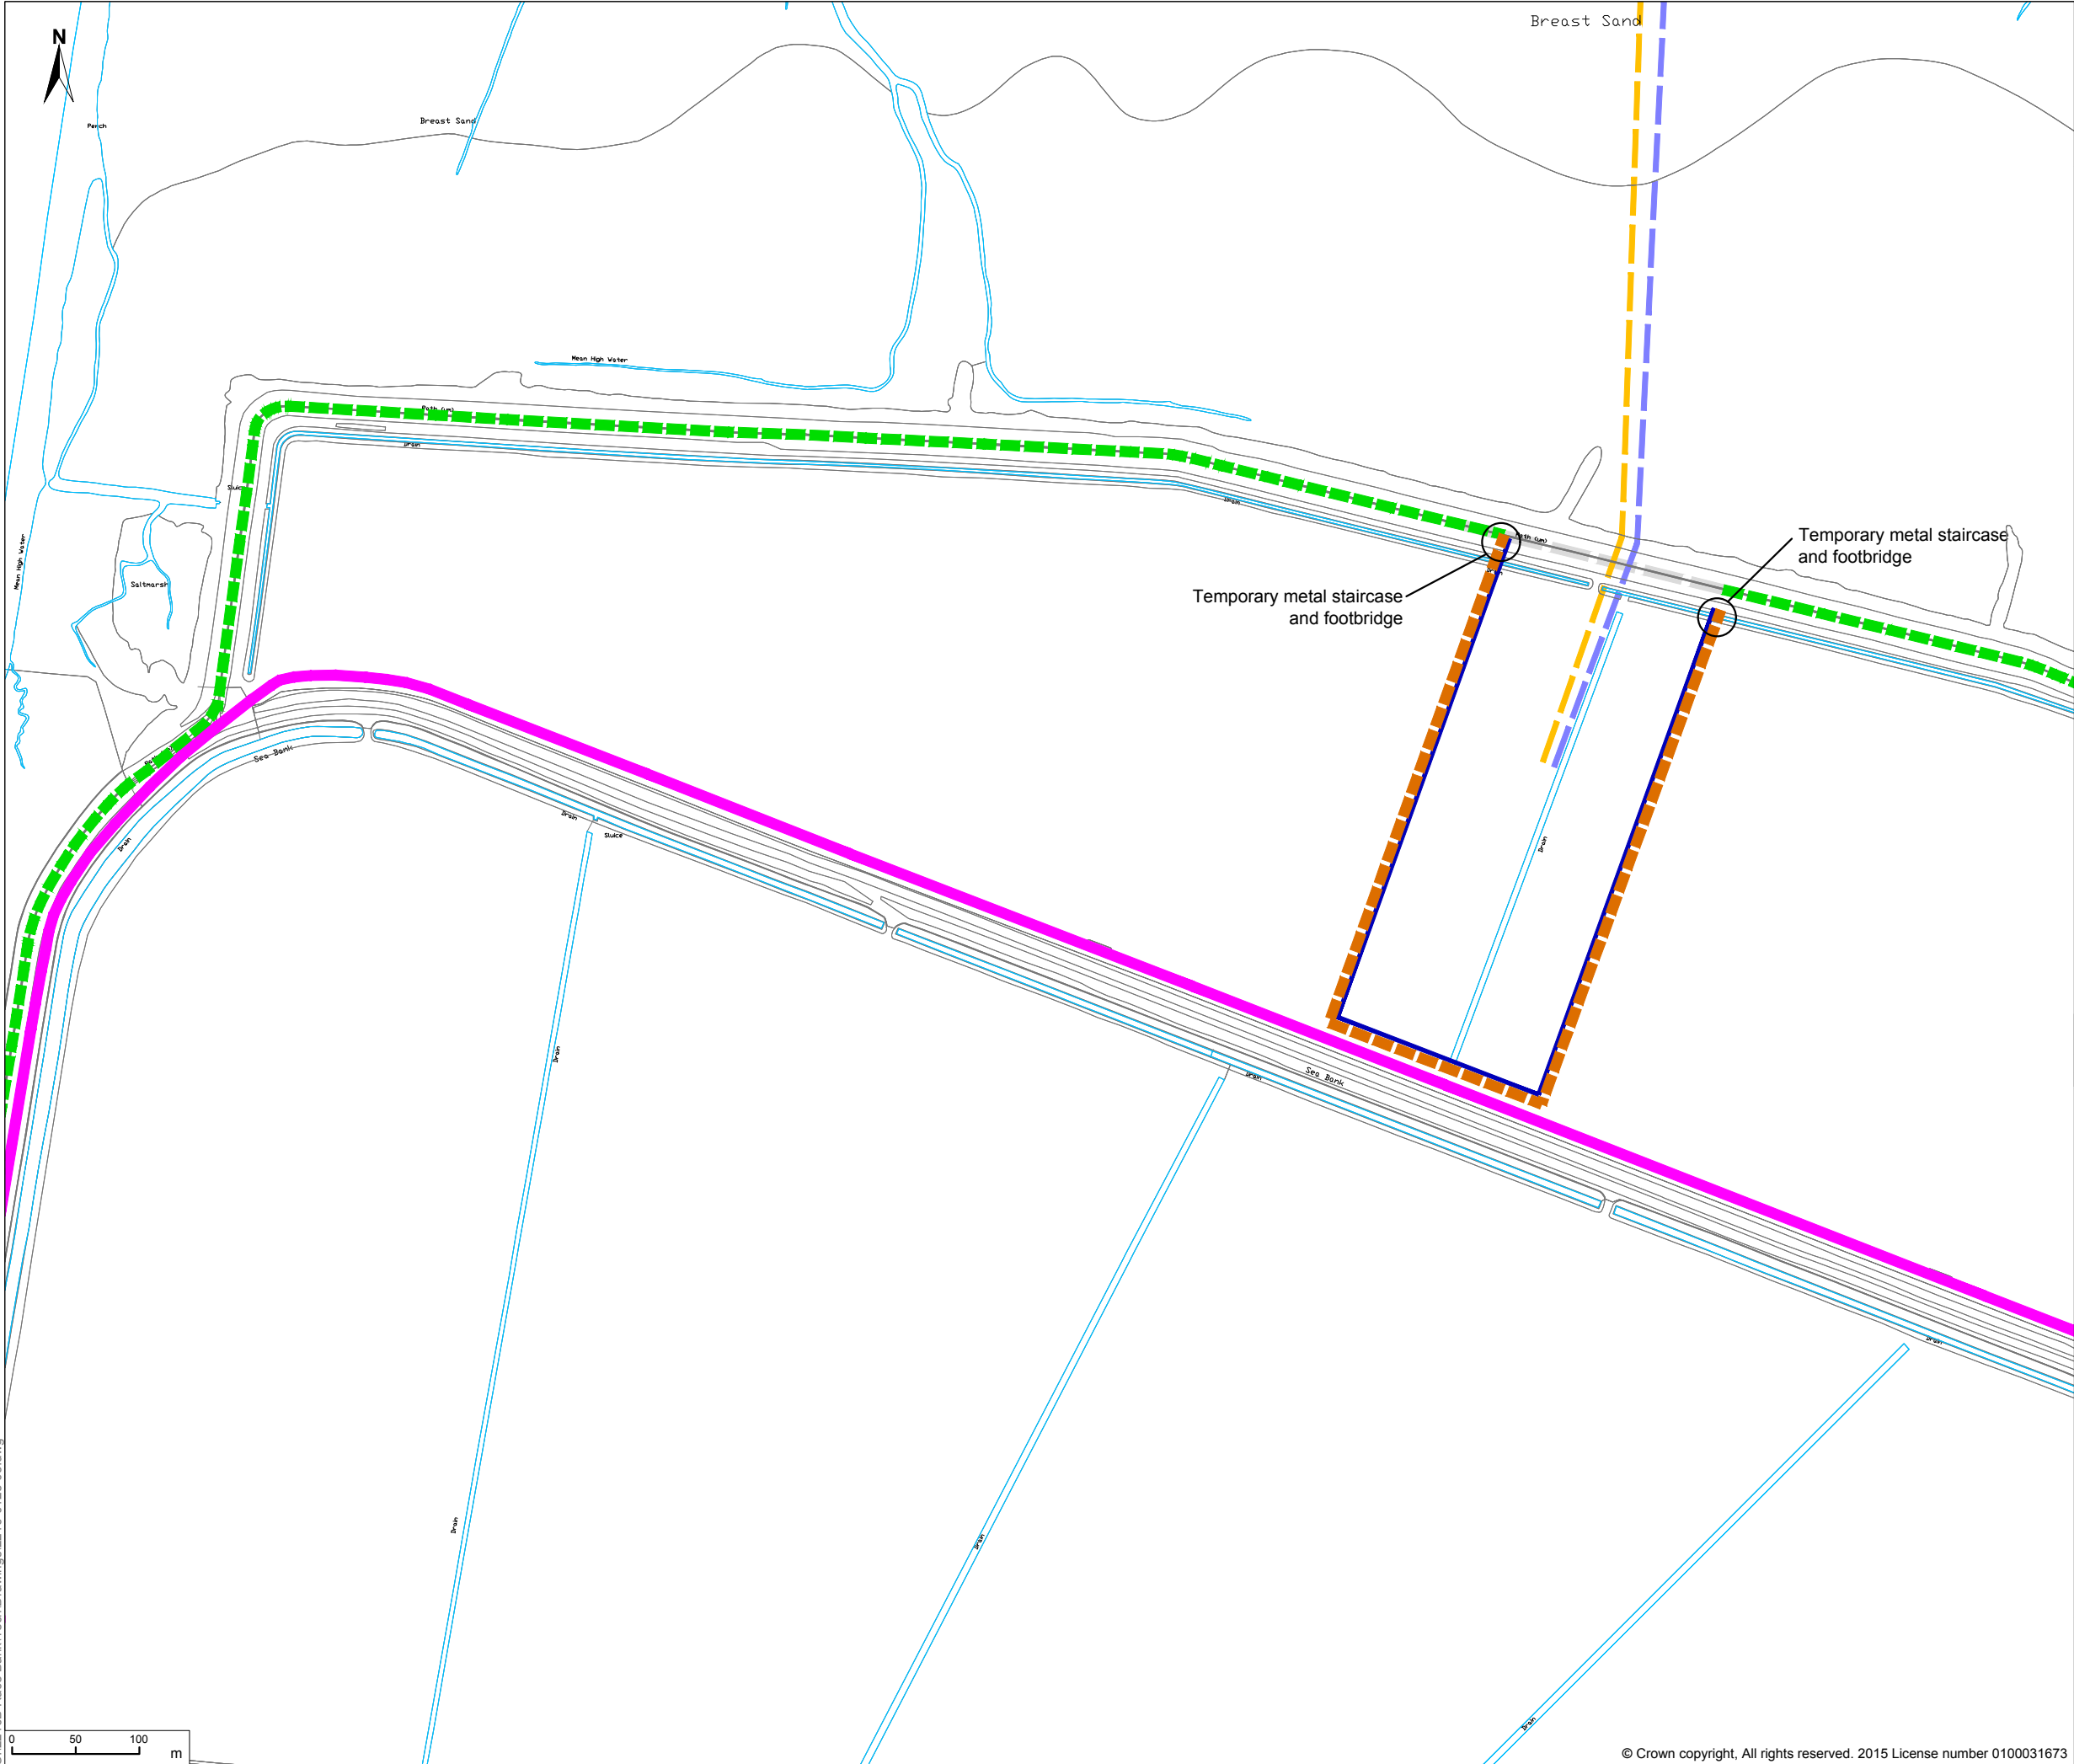

© 2015 RPS Group
Notes
1. This drawing has been prepared in accordance with the scope of RPS's appointment with its client and is subject to the terms and conditions of that appointment. RPS accepts no liability for any use of this document other than by its client and only for the purposes for which it was prepared and provided.
2. If received electronically it is the recipients responsibility to print to correct scale. Only written dimensions should be used.

Legend

- Existing route
- Proposed temporary diversion
- Existing route to be temporarily closed
- Private farm track
- Cable alignment 1
- Cable alignment 2
- Landward compound

Rev	Description	Date	Initial	Checked



20 Western Avenue, Milton Park, Abingdon, Oxfordshire, OX14 4SH
T: +44(0)1235 821 888 E: rpsox@rpsgroup.com F: +44(0)1235 834 698

Client **DONG Energy (RB) UK Limited**

Project **Race Bank**

Title **Proposed Footpath Diversion 2016**

Status	Drawn By	PM/Checked by
DRAFT	RM	-
Job Ref	Scale @ A3	Date Created
JNP2216	1:5,000	Dec 2015

Figure Number	Rev
2216-0125	-



rpsgroup.com