





Bottom of
Embankment

landing


landing

Top of
Embankment

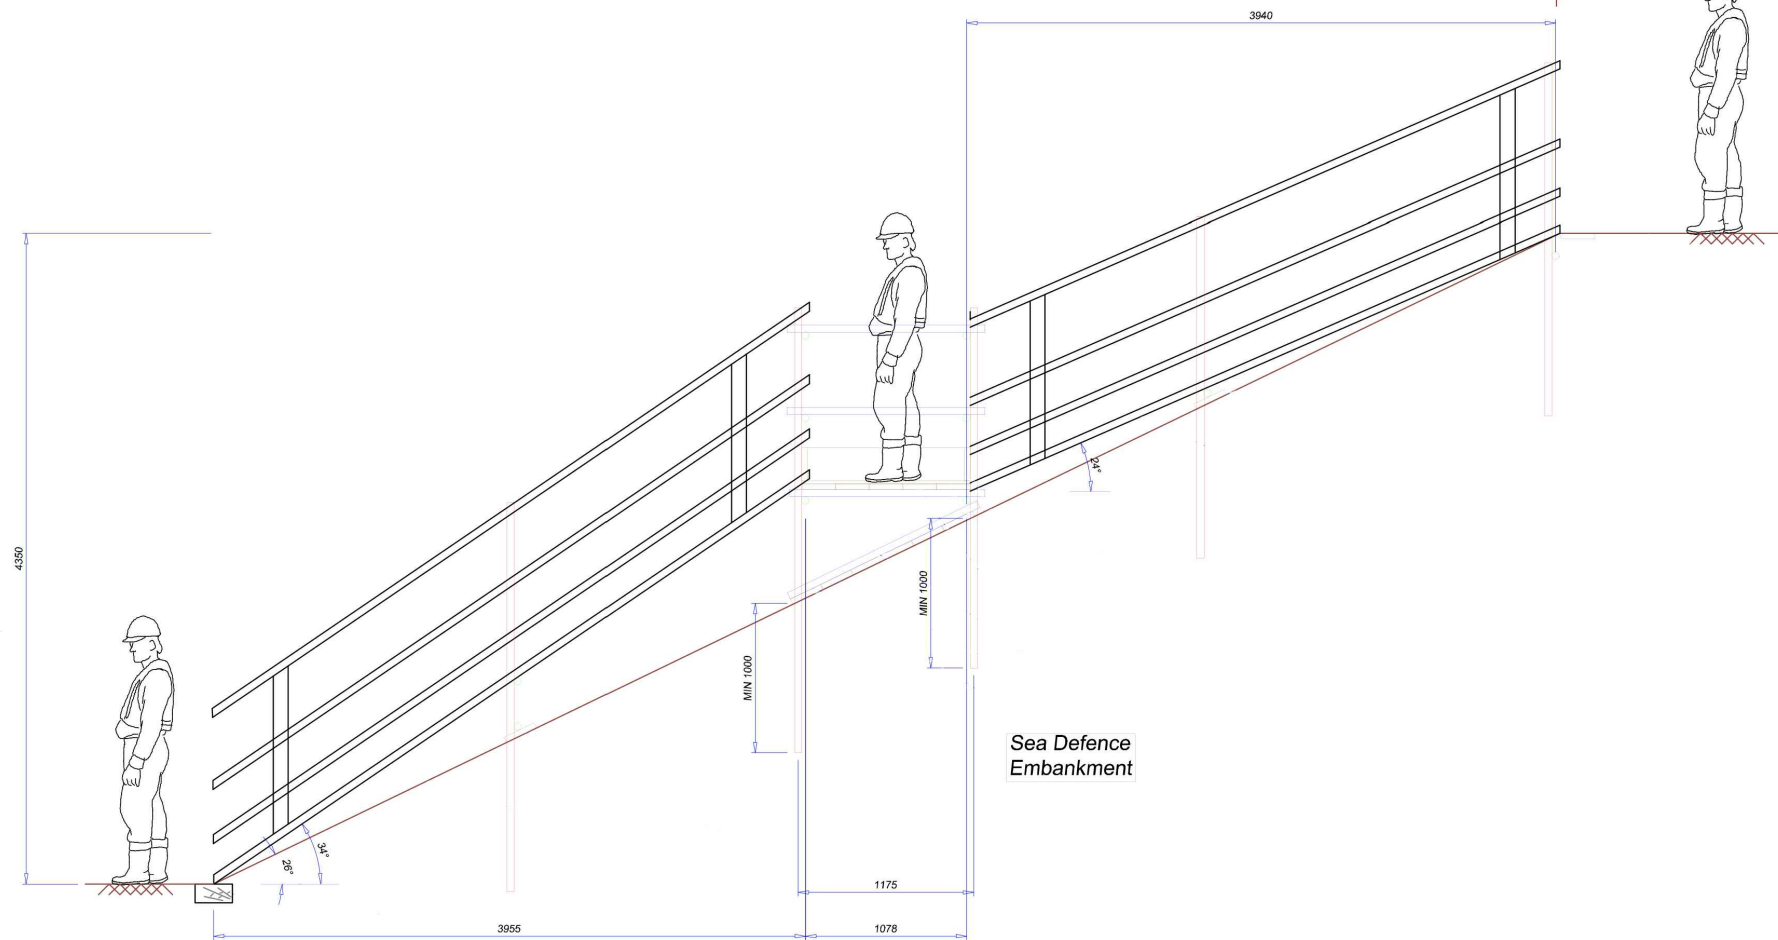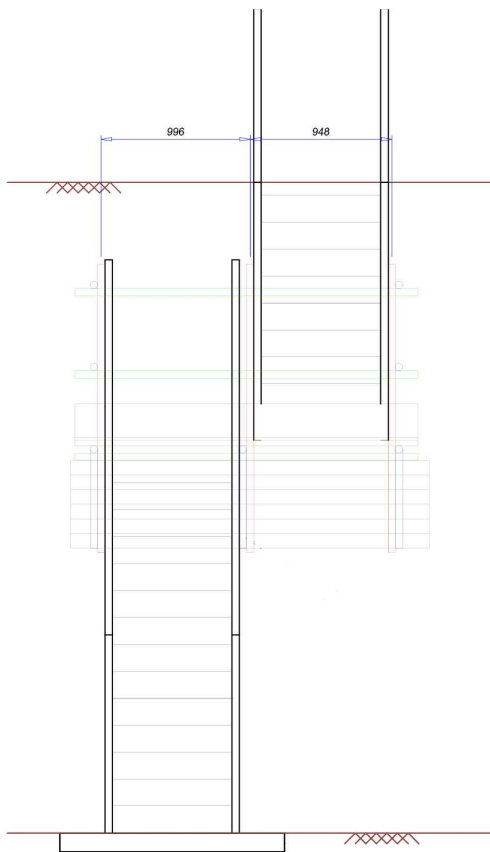

NOTE:
All scaffold tubes must have end caps and fittings must be wrapped, to minimise the risk of injury to the public

O:\2216B Race Bank\Tech\Drawings\2216-0127-01.dwg

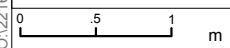

© 2015 RPS Group
Notes
1. This drawing has been prepared in accordance with the scope of RPS's appointment with its client and is subject to the terms and conditions of that appointment. RPS accepts no liability for any use of this document other than by its client and only for the purposes for which it was prepared and provided.
2. If received electronically it is the recipients responsibility to print to correct scale. Only written dimensions should be used.

Legend

Rev	Description	Date	Initial	Checked



20 Western Avenue, Milton Park, Abingdon, Oxfordshire, OX14 4SH
T: +44(0)1235 821 888 E: rps@rpsgroup.com F: +44(0)1235 834 698

Client **DONG Energy (RB) UK Limited**

Project **Race Bank**

Title **Indicative Temporary Staircase Design (x2)**

Status **DRAFT** Drawn By **AVG** PM/Checked by **-**

Job Ref **JNP2216** Scale @ A3 **1:50** Date Created **Dec 2015**

Figure Number 2216-0127	Rev -
-----------------------------------	-----------------



rpsgroup.com

O:\2216B Race Bank\Tech\Drawings\2216-0127-01.dwg