


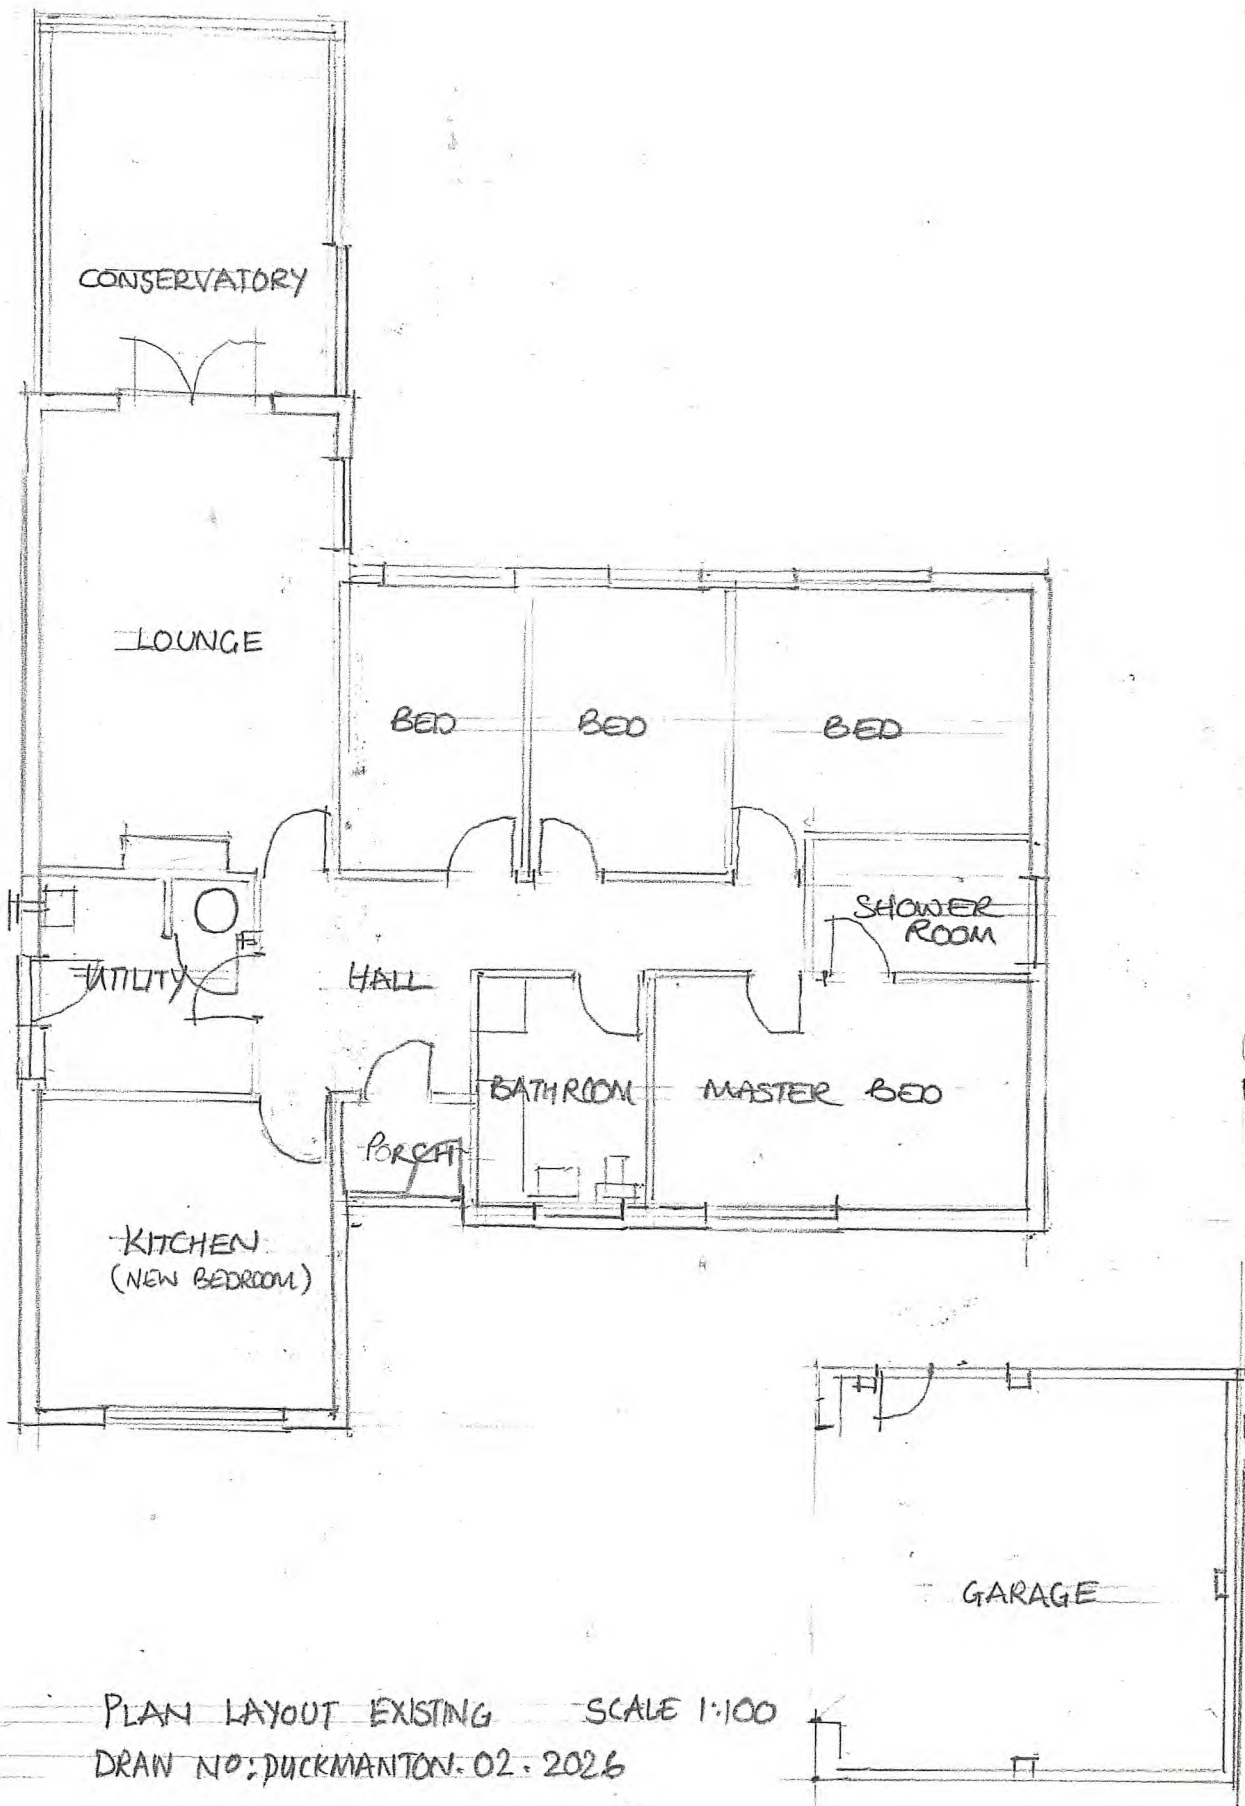

PLAN LAYOUT EXISTING SCALE 1:100
DRAW NO: DUCKMANTON.02.2026